அனுப்புநர்:

P.ராஜேந்திரன்,

கதவு எண்.3/7, K.புதுப்பட்டி,

கொம்பாடி கிராமம்,

திருப்பரங்குன்றம் தாலுகா,

மதுரை - 625 022.

பெறுநர்:

உயர்திரு.இயக்குநர் (TNRERA) அவர்கள்,

TNRERA,

எண்.1 முதல் தளம்,

காந்தி இர்வின் பிரிட்ஜ் சாலை,

சென்னை - 600008.

மதிப்பிற்குரிய ஐயா,

என் இடத்தின் ச.எண்: 13/1A,1B ல் 56.50 செண்டில் மட்டும் நான் மனைப்பிரிவு செய்துள்ளேன். என் மனைப்பிரிவில் EB HT Line மற்றும் உயர் மின் அழுத்தங்கள் எதுவும் செல்லவில்லை. ச.எண்: 2 மற்றும் 13/1F,2A வில் வழியாக மட்டும் EB HT Line மற்றும் உயர் மின் அழுத்த கம்பி செல்கிறது. மனைப்பிரிவு சாலை படத்தில் தூரத்தில் மட்டுமே அது தெரிகிறது. இதனுடன் மனைப்பிரிவிற்கு அனுமதி வழங்கிய DTCP/LPA/மதுரை, கொம்பாடி கிராம பஞ்சாயத்து ORDER மற்றும் ச.எண்: 13, 2 FMB -நகல்களை இணைத்துள்ளேன் என் மனைப்பிரிவில் EB HT Line மற்றும் உயர் மின் அழுத்தங்கள் எதுவும் செல்லவில்லை என்பதை தாழ்மையுடன் தெரிவித்துக்கொள்கிறேன்.

நாள்: 15.10.24

இடம்: மதுரை

இப்படிக்கு

தங்கள் உண்மையுள்ள,

P.ராஜேந்திரன்

District : Madurai


Taluk : Thirupparankundram

Village : Kombadi [60]

Survey No : 13

Area : Hect 03 Ares 74.50

Scale : 1 : 1940

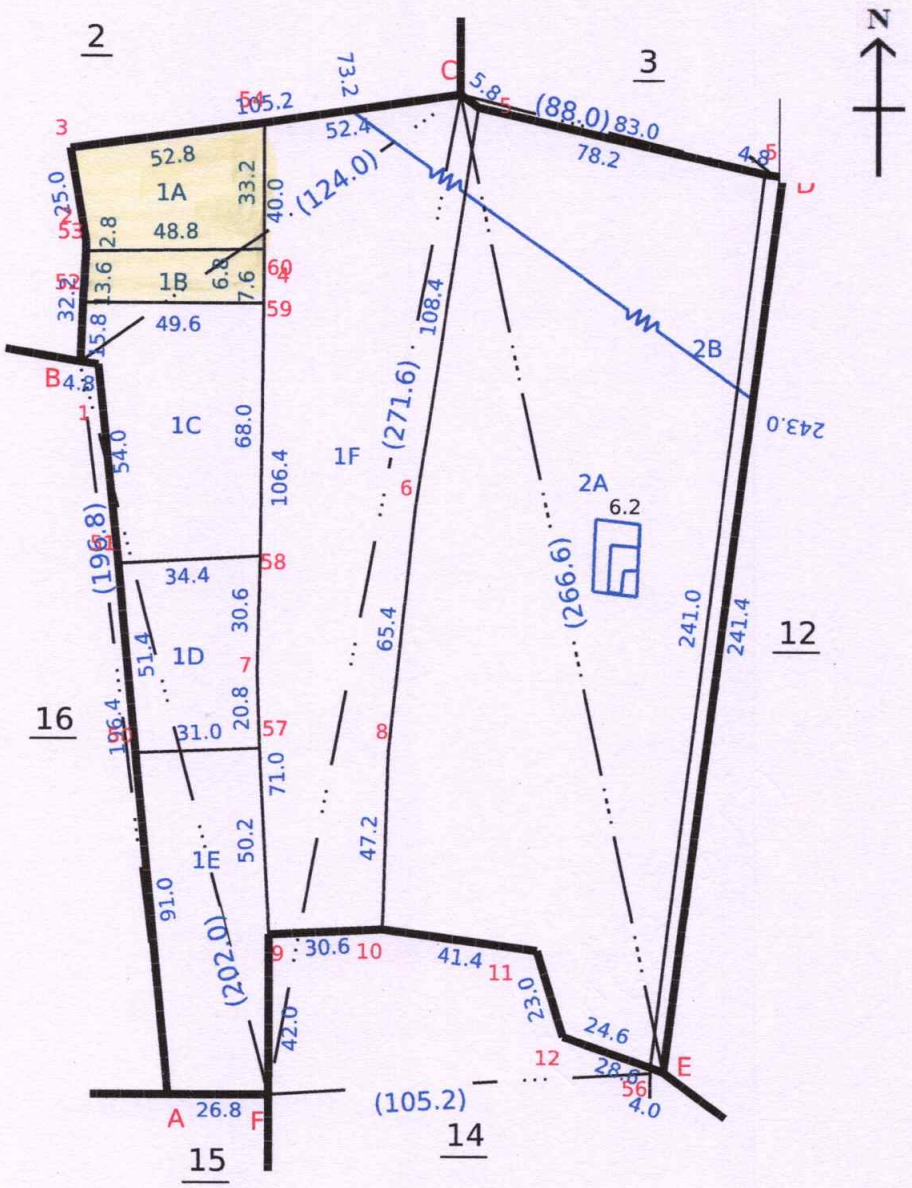

Signed By Tahsildar

Name of approver : tahtp

Date of Approval : 05-10-2017

Date of Issue: 15-05-2024 14:27:59

Survey and Settlement Department, Government of TamilNadu

240 fv.1

District : Madurai

Taluk : Thirupparankundram


Village : Kombadi [60]

Survey No : 2

Area : Hect 04 Ares 46.50

Scale : 1 : 1851

V.No:61 THOTTIYAPATTI

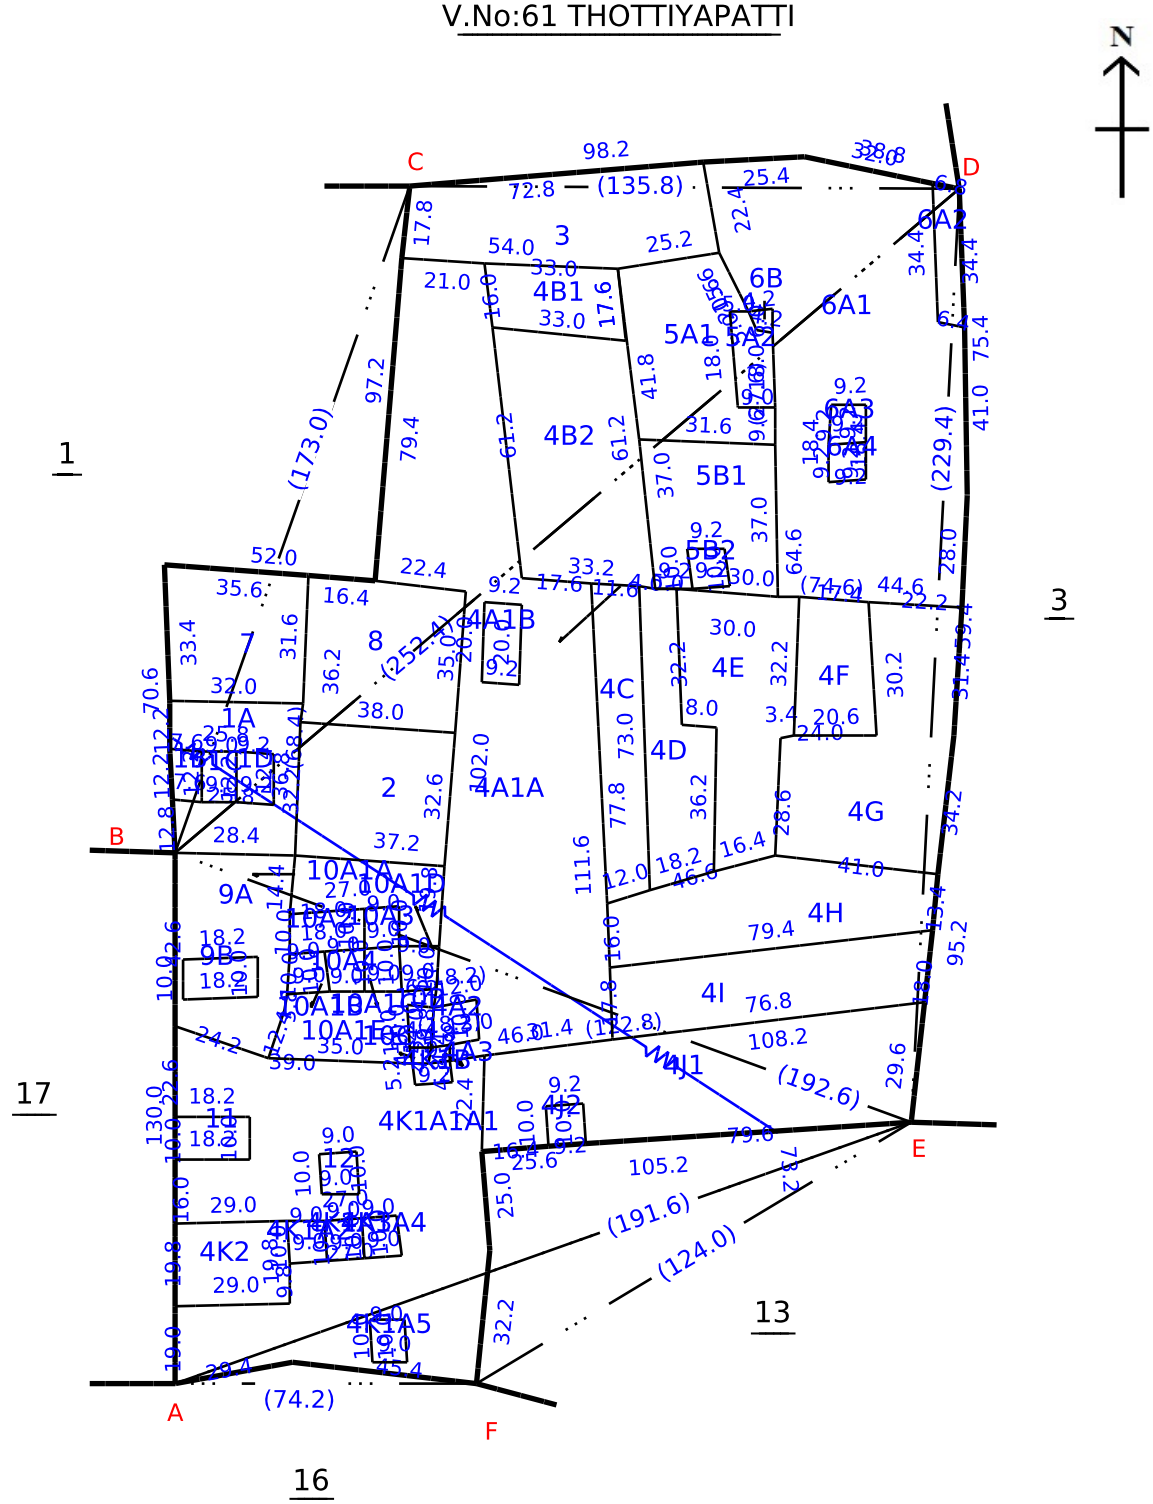


Data Digitally Signed By
KARUPPASAMY KAVITHA

Date of Issue: 15-10-2024 10:41:28

Survey and Settlement Department, Government of TamilNadu

270 fv.11

TOPO PLAN SHOWING THE PROPOSED RESIDENTIAL LAYOUT IN SURVEY NO: 13/1A, 1B THIRUPPARANKUNDRAM TALUK, KOMBADI VILLAGE, MADURAI DISTRICT

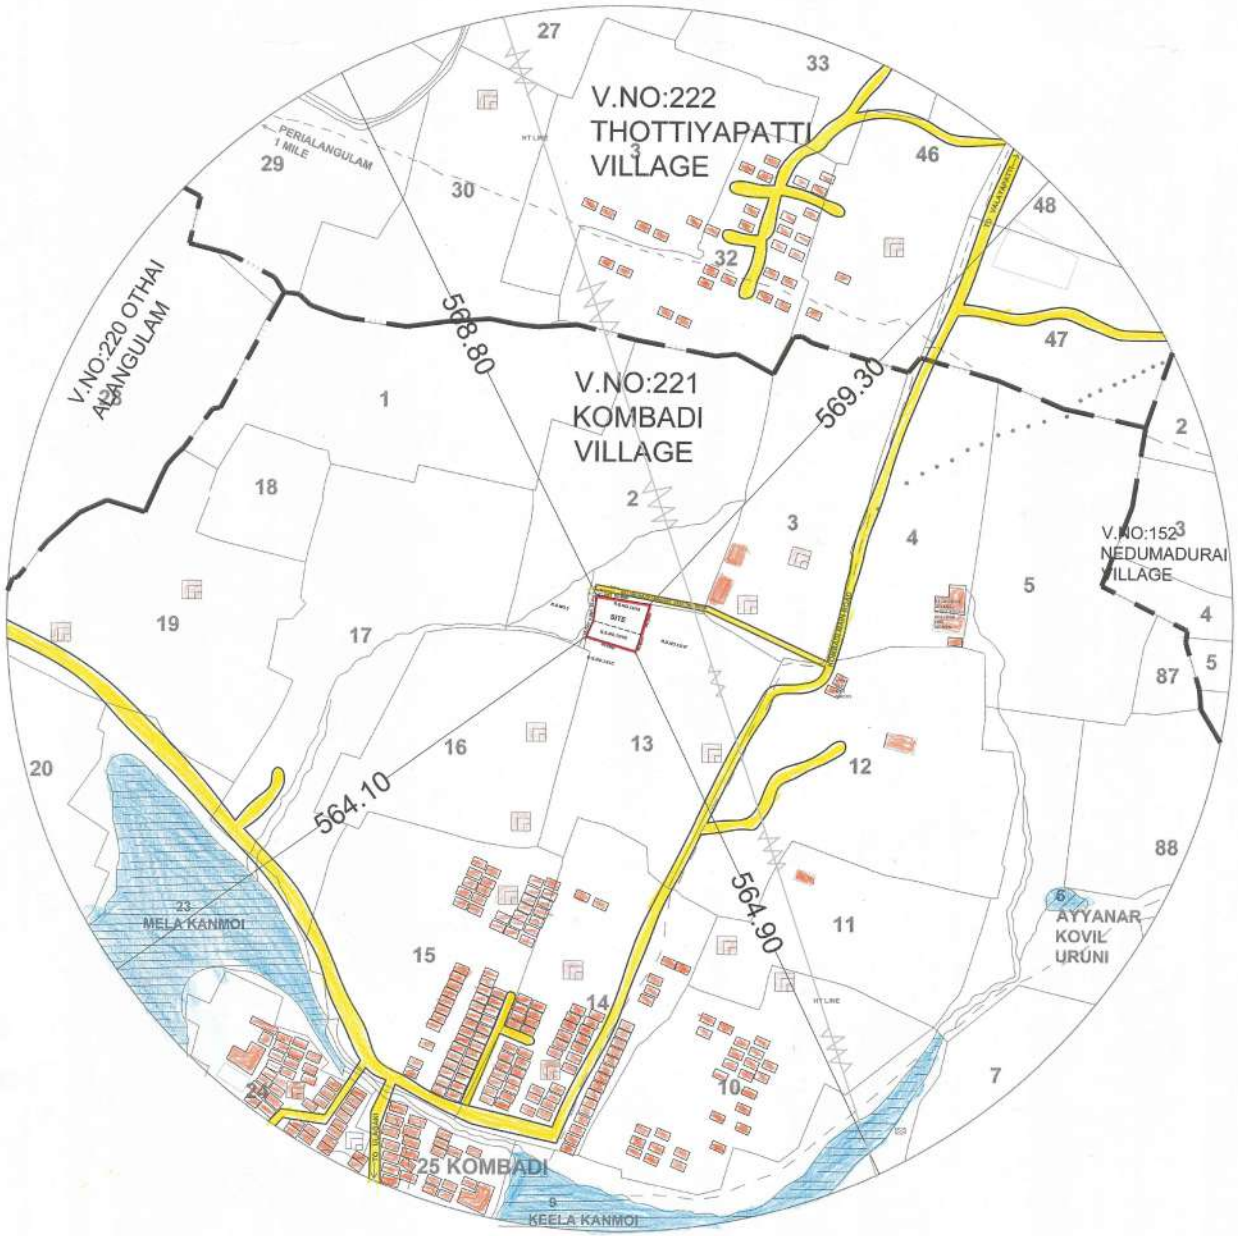

SCALE - 1:2000

N
W E
S

REFERENCE:

PROPOSED SITE BOUNDARY	
VILLAGE BOUNDARY	
EXISTING ROAD	
WATER BODY	
SITE EXTENT	56.50 CENTS(2300 Sqm)

பிரஜேந்திரன்

APPLICANT

S.HINDUJA,BCE.,B.E.,
Licenced Registered Engineer
Grade-III
(MDTCP)/Reg.No.7/2023)
Phone:9994416742
vairamplanners@gmail.com

ENGINEER

Town and Country Planning Department(Planning Permission)

District Town and Country Planning Office, Sector-6, Anaiyur-Mudakathan Main Road, Opp.to Vaigai Apartments, Koodalputhur, Madurai-625 017.

ROC No. 29862/2024/SWP-OBE8QQJN/2024/TCP Date : 13/08/2024

From:

Joint Director / Deputy Director / Assistant Director

District Town and Country Planning Office, Sector-6, Anaiyur-Mudakathan Main Road, Opp.to Vaigai Apartments, Koodalputhur, Madurai-625 017.

To :

The Panchayat President,
Kombadi Panchayat, Kombadi Village,
Thirupparankundram Taluk,
Madurai District.

Sir/ Madam,

Sub : Residential Layout - Office of the Assistant Director of Town and Country Planning - Madurai Local Planning Authority – Compressing .S.Nos: 13/1A,1B - at 56.50 CENT (2300.00 Sqm) of Kombadi Village– Thirupparankundram Taluk – Thirupparankundram Panchayat Union – Kombadi Panchayat - Madurai District - Planning Permission issued - forwarded for further action - Reg.

Ref : 1.Applicant Mr.RAJENDIRAN, Madurai, Letter, Dated: 01.07.2024.
2.The Assistant Director of Town and Country Planning, Madurai Roc No: 29862/2024/SWP-OBE8QQJN (Road Pattern issued on dated: 10.08.2024).
3.Circular from the Director of Town and Country Planning, Roc.No 19799/2020, Dated: 24.12.2020
4. Applicant Mr.RAJENDIRAN, Madurai, Letter Dated: 13.08.2024. (Road Gift deed and local body site Gift deed document no. 5115/2024, dated: 12.08.2024,
TANGEDCO Gift deed document no. 5116/2024, dated: 12.08.2024).
5.G.O.138, Housing and Urban Development Department, Dated: 04.06.2004
6.G.O.79, Housing and Urban Development Department, Dated: 04.05.2017
7.G.O.18, Department of Municipal Administration and Water Supply, Dated:04.02.2019 and G.O.16 Department of Municipal Administration and Water
Supply, dated: 31.01.2020.
8.G.O.141, Housing and Urban Development Department, Dated: 23.09.2020
9.G.O.181, Housing and Urban Development Department, Dated: 09.12.2020
10. Government Letter No.19113 / Nov 4 (3) / 2017-1, Housing and Urban Development Department, Dated: 30.08.2017.
11.Circular from the Commissioner of Town and Country Planning, letter no.13686/2017/LA1, Dated: 08.09.2017.
12.Circular from the Director of Town and Country Planning, Roc No.320/2022/TCP3, Dated:07.01.2022
13.Demand payment Request Letter, Dated: 13.08.2024 (requiring payment of Centage Fee, Development fees).
14. Applicant Mr.RAJENDIRAN, Madurai, Letter, Dated: 13.08.2024.(Payment of Centage Fee & Development fees,).
15.Circular from the Director of Town and Country Planning, Roc No. 4367/2019/TCP2, Dated: 14.10.2019

With reference to the 1st Cited letter, applicant has requested for the approval of Residential Layout in Comprised - Madurai Local Planning Authority,
Compressing S.Nos: 13/1A,1B at 56.50 CENT (2300.00 Sqm) of Kombadi Village, Thirupparankundram Taluk, Thirupparankundram Panchayat Union,
Kombadi Panchayat, Madurai District, Planning Permission issued, forwarded for further action - Reg.

In the continuation, with reference to the 2nd cited letter, road pattern for residential layout has been issued by the Assistant Director of Town and
Country Planning, Madurai on 10.08.2024. Further the applicant Mr.RAJENDIRAN, Madurai, has gift Road Gift deed

and local body site Gift deed document
no. 5115/2024, dated: 12.08.2024, TANGEDCO Gift deed document no. 5116/2024, dated: 12.08.2024. Hence, this residential layout has been approved
with below conditions.
1. As per the condition, the layout has been approved and approved number issued as, the concurrence number assigned to the layout is L.P/M.L.P.A.
No:251/2024, Planning Permission No.279/2024 and enclosed with 2 set of original maps and gift deeded documents has been forwarded with it for
further action
Total no of plot allocated – 16 Nos
Local Body Space - 7.15 Sq.m (0.51%)
TANGEDCO Space - 7.06 Sq.m (0.51%)
Proposed Road Area - 905.24 Sq.m
OSR Space - As per Case - V, Guideline value for the extent of 140.00 Sq.m had been paid by applicant through online.
2. Further, when the final approval is given by the local body, it is requested to send a copy of the conditions to this office immediately as per Condition
no.9 (b).
3.After the approval of the local body. It is requested to send the approved residential layout map to the concerned registration department office and
land survey department for information and appropriate action
4.It is requested to send acknowledgment of receipt of receiving Maps and Proceeding orders
5.As per circular cited in 11th, it is requested to send the proceeding orders and maps to the concerned Thasildhar to update in Tamilnilam website Special
Conditions
Special Conditions
1.a) With reference to the 5th cited and 9th cited letter, if the located site lies in the Municipal/ Corporation areas: Collecting the necessary fees including
the charges for providing amenities like roads, storm water drains and street lights from the applicants After collecting the necessary fees the final layout
sketch, permit of planning authority along with approval of Local Body shall be issued to the applicant(s) directly.
b) Other than Municipal/ Corporation areas: Shall collect the necessary fees and issue the final layout sketch, permit of planning authority along with the
permit of local body to the applicant (s) directly, only after ensuring that the applicant lays tar roads, provide other amenities like storm water drains, water
supply facilities by constructing required OHT, provide necessary street lights etc., as per the standards specified by the local body
2.With reference to the 10th cited and 11th cited letter, the concern local body must issue the final approval After transfer of earmarked road, park areas
S.F.No sub-division in favour concern local body.
3.The Tamil Nadu Government in G.O.Ms.No.112, Housing and Urban Development Department, dated 22.06.2017 have approved the Tamil Nadu Real
Estate (Regulation & Development) Act 2016, The promoter has to advertise, Market, book sell or offer for sale or invite persons to purchase in any
manner any plot, apartment or building, as the case may be, in any Real Estate Project or part of it only after registering the Real Estate Project with the
Real Estate Authority. The applicant has requested to follow the protocols as per instruction given by TNRERA.
4.As per G.O.79 Housing and Urban Development Department, dated: 04.05.2017, in-case of non-planned area rule 3 it has been requested to collect
Rs.1000 as scrutiny fee for each plots. And under rule 9 concerned local body should collect the 3% Market Land Value as Land conversation charges,
before issuing the final approval
Head of Account:
0217 Urban Development - 60 other Urban Development Schemes -800 other Receipts - AS Receipts under Land Use Conversion Charges-27 Non Taxation
fees - 09 Collections (DPC: 0217-60-800-AS 22709)
5. According to the Circular No.12544/14 / CB dated: 04.07.2014 stating that, The Directorate of Town and Country Planning Department has not legally
certified the title to the ownership by granting technical clearance and planning permission. Only the applicant's entitlement to development is verified in
the documents submitted with the applicant's application (lease deed, sale deed, gift deed, etc)Any person wishing to purchase the property must
individually assert ownership of the property to the applicant. Also, if anyone else dispute arises individual rights over it, they can settle it before the

appropriate competent court. The Directorate of Town and Country Planning Department is not the right organization to decide this.
6.As per TNCDBR-2019 the following fee and charges are collected as follows:
Enclosure
Layout original map and Condition – 2 sets and
Gift deed Local Body Document No: 5115/2024, dated: 12.08.2024 (original)

Copy to:-

1.Mr. RAJENDIRAN,
DOOR NO: 3/7, K.PUDHUPATTI,
KOMBADI, MADURAI,625022.

2. Tamil Nadu Real Estate Regulatory Authority,(TNRERA)
No.1A, 1st floor, Gandhi Irwin Bridge Road,
Egmore, Chennai – 600 008- 1 set.

3. Sub Register,
Thirupparankundram Sub Register Office,
Madurai District.

4.Tahsildar
Thirupparankundram Taluk. (for incorporation in the Tamil nilam and collabland software)
Madurai District

5. Assistant Director,
Survey Land and Records,
Collectorate Campus, Madurai District. 1 set.

6. Superintendent Engineer,(PRO)
Superintendent of Engineer Office,
Madurai TNEB, K.Pudur,
Madurai District. 1 set and gift deed Document No. 5116/2024, dated: 12.08.2024 (Original)

S.No	Description of Charges	Amount	Receipt No and Date
1	Scrutiny fee	3450	01/07/2024
2	OSR Fee	18200	13/08/2024
3	Centage Charges	6600.00	13/08/2024
4	Development Charges	3600.00	13/08/2024
5	Display Board Charges		
6	Satellite town charge		

Joint Director/Deputy Director/Assistant Director(i/c)
District Town and Country Planning,

Madurai District.

Enclosure

1.Layout original map and Condition – 2 set

Signature valid

Signed by: Assistant Director
Location:Madurai
Date:2024.08.13 15:54:51

Layout Application - Final Approval Letter

Roc No: 01/2024-2025

Date: 8/17/24 12:23 PM

From:

Village Panchayat

Kombadi

To :

Mr. RAJENDIRAN,
DOOR NO: 3/7, K.PUDHUPATTI,
KOMBADI, MADURAI-625022.

Online Application Number: OBE8QQJN

Sir/ Madam,

Sub :

LAYOUT APPROVAL

Ref :

29862/2024/SWP-OBE8QQJN/2024/TCP


Body:

RESIDENTIAL LAYOUT -MADURAI DISTRICT- THIRUPPARAKUNDRAM PANCHAYAT UNION - KOMBADI VILLAGE PANCHAYAT S.Nos: 13/1A,1B-at 56.50 CENT (2300.00 Sqm) OF KOMBADI VILLAGE PANCHAYAT PRESIDENT LAYOUT APPROVED.
KOMBADI VILLAGE DOCUMENT NUMBER: 01/2024-2025.

Signature valid

Signed by: Village Panchayat President
Location:Madurai
Date:2024.08.17 12:23:17

Village

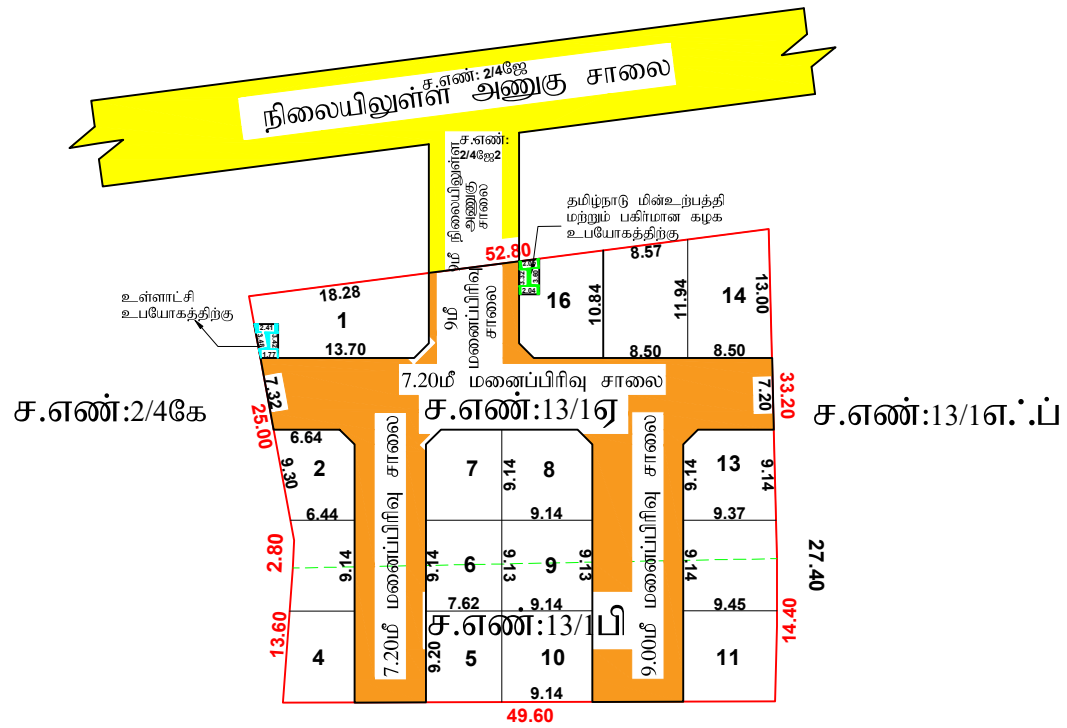

மாவட்ட நகர் ஊரமைப்பு அலுவலகம் - மதுரை மாவட்டம்
மதுரை உள்ளூர் திட்டக் குழுமம்

மதுரை மாவட்டம், மதுரை திருப்பரங்குன்றம் வட்டம், கொம்பாடி கிராமம் சர்வே எண்: 13/1ஏ, 1பி -ல் அமையும் உத்தேச குடியிருப்பு மனைப்பிரிவுக்கான தொழில் நுட்ப ஒப்புதல் வரைபடம்.

(விரிவு அமைந்துள்ள திட்டமில்லைப்படத்தில்)

கோப்பு எண் : 29862/2024/SWP-OBESQQJN
அளவு : 1:400

வ

குறிப்புகள்:

மனைப்பிரிவு இடத்தின் மொத்த பரப்பளவு	=	56.50 சென்ட் (அ) 2300 ச.மீ
மனைப்பிரிவு இடத்தின் எல்லை	=	
நிலையிலுள்ள சாலை (அ) அணுகு சாலை	=	
கோரிய மனைகளின் எண்ணிக்கை	=	16 எண்ணம்
ஒதுக்கிய மனைகளின் எண்ணிக்கை	=	16 எண்ணம்

பொது ஒதுக்கீடு: (உள்ளாட்சிக்கு தானமாக ஒப்படைப்பு செய்யப்பட்டது)

மனைப்பிரிவு இடத்தின் மொத்த பரப்பளவு	=	2300 ச.மீ
உத்தேச மனைப்பிரிவு சாலை மற்றும் மூலை முடக்குகளின் பரப்பு	=	905.24 ச.மீ
மீதமுள்ள இடத்தின் மொத்த பரப்பளவு	=	1394.76 ச.மீ

(அரசாணை எண்:18, ந.நி.(ம)கு.வ(ந.ப.1)துறை நாள்: 04.02.2019, விதி-47(6)-ன்படியும் மற்றும் நகர் ஊரமைப்பு இயக்குநர், சென்னை அவர்களது சுற்றறிக்கை ந.க.எண்:4367/2019-பி2, நாள்:05.02.2020, CASE-V -ன்படி பூங்கா பரப்பளவு - 140 ச.மீ ஒதுக்கீடு செய்யப்பட வேண்டும். மேற்கண்ட பூங்கா ஒதுக்கீடு பரப்பிற்கான வழிக்காட்டி மதிப்பீடு தொகையினை மனுதாரர் செலுத்தப்பட்டது.)

பொது உபயோகம்: (TNCD & BR 2019, விதி-(47(8) -ன்படி தானமாக ஒப்படைப்பு செய்யப்பட்டது 1% ஒதுக்கீடு)

உள்ளாட்சி உபயோகத்திற்கு	=	7.15 ச.மீ(0.51%)
தமிழ்நாடு மின்உற்பத்தி (ம) மின்பகிர்மான கழக (TANGEDCO) உபயோகத்திற்கு	=	7.06 ச.மீ(0.51%)

கட்டிட வரம்பு:

முன்பக்க திறவிடம்:
9.00மீ அகலம் வரை உள்ள சாலைகளுக்கு 1.50மீ விடப்பட வேண்டும்.
9.00மீ அகலம் முதல் 18.00மீ அகலம் வரை உள்ள சாலைகளுக்கு 3.00மீ விடப்பட வேண்டும்.

மூலை முடக்கு:
7.20மீ அகலம் முதல் 12.00மீ அகலம் வரை உள்ள சாலைகளுக்கு 1.50மீ x 1.50மீ விடப்பட வேண்டும்.

நிபந்தனைகள்:

1. அரசாணை எண்.18, ந.நி.(ம)கு.வ(ந.ப.1)துறை நாள்04.02.2019, அரசாணை எண்:16 ந.நி.(ம)கு.வ (ந.ப.1) துறை நாள்:31.01.2020-ன்படியும் மற்றும் நகர் ஊரமைப்பு இயக்குநர், சென்னை அவர்களது சுற்றறிக்கை ந.க.எண்:4367/2019-பி2, நாள்:05.02.2020 மற்றும் அரசாணை எண்.181, வீட்டு வசதி மற்றும் நகர்ப்புற வளர்ச்சித்துறை, நாள்.09.12.2020 -ன்படி உத்தேச மனைப்பிரிவில் அமையும் மனைப்பிரிவு சாலை, பொது உபயோகத்தினை உள்ளாட்சிக்கு தானமாக ஒப்படைக்கப்பட்ட மற்றும் தமிழ்நாடு மின் உற்பத்தி மற்றும் பகிர்மான கழகம் உபயோக ஒதுக்கீட்டினை மின்சார வாரியத்திற்கு தானமாக ஒப்படைக்கப்பட்ட வேலூர் மேற்கான அரசாணைகளின் படி உத்தேச சாலைகளை நிரந்தர அதிகாரியால் நிர்ணயிக்கப்படும் மட்டத்திற்கும், அகலத்திற்கும் தார் சாலையாகவும், தேவையான அடிப்படை வசதிகளை இடத்தில் மனைப்பிரிவு உரிமையாளரால் அமைக்கப்பட்ட பின் அதனை உள்ளாட்சியால் உறுதி செய்து கொண்டு மனைப்பிரிவிற்கு இறுதி ஒப்புதல் உள்ளாட்சியால் வழங்கப்பட வேண்டும்.
2. இம்மனைப்பிரிவிற்கு உள்ளாட்சி இறுதி ஒப்புதல் அளிக்கும் முன், இடத்தில் எந்த நுரையாலும் நில ஆழ்ந்த நடவடிக்கை மேற்கொள்ளப்படவில்லை என்றும், எந்த துறைக்காகவும் நில ஆழ்ந்தப்பட்டியல் மாவட்ட வருவாய் அலுவலருக்கு அனுப்பப்படவில்லை என்றும், உள்ளாட்சி உறுதி செய்து கொள்ள வேண்டும்.
3. இம்மனைப்பிரிவு ஒப்புதலுக்காக சமர்ப்பிக்கப்பட்ட ஆவணங்கள் (ம) சான்றுகள் சரியானையல்ல என அறியப்பட்டால் அல்லது இம்மனைப்பிரிவிற்கு தொழில் நுட்ப ஒப்புதல் வழங்கியதால் பாதிப்பு ஏற்படக்கூடிய சூழ்நிலை ஏற்படின் இம்மனைப்பிரிவிற்கு வழங்கப்பட்ட தொழில் நுட்ப ஒப்புதலானது எவ்வித முன்னறிவிப்பின்றி நகர் ஊரமைப்பு ஆணையர், சென்னை, அவர்களால் ரத்து செய்யப்படும்.
4. விற்பனைக்குண்டான மனைகளை விற்பனை செய்யும் போது இவ்வாணையின் நகலோடு நகர் ஊரமைப்புத் துறையில் ஒப்புதல் அளிக்கப்பட்ட வரைபட நகல் மனை வாங்குபவர்களுக்கு கட்டாயம் வழங்கப்பட வேண்டும்.
5. ஒப்புதல் அளிக்கப்பட்ட மனைப்பிரிவு வரைபடத்தை எந்த வித மாற்றம் விற்றலின்றி மனைப்பிரிவு நுழைவாயிலில் 6x4" அளவிலான இரும்பு தகடில் பலமுறை பொதுமக்கள் பார்வைக்கு தெளிவாக பிரகடனப்படுத்த வேண்டும்.
6. The Tamilnadu Government in G.O.Ms.No.112, Housing and Urban Development Dept Dated: 22.06.2017 have approved the Tamilnadu Real Estate (Regulation & Development) Act 2016. The Promoter has to advertise, Market, Book, Sell or Offer for Sale , or Invite persons to purchase in any manner, any plot, any apartment or Building, as the case may be in Real estate project or part of it only after registering the real estate project with the Real estate Regulatory Authority.

குறிப்பு: அனைத்து அளவுகளும் மீட்டரில் குறிப்பிட்டுள்ளது.

ம.வ / ம.உ.தி.கு.எண்: 251 / 2024

திட்ட அனுமதி எண்: 279 / 2024

உதவி இயக்குநர்
மாவட்ட நகர் ஊரமைப்பு அலுவலகம்
மதுரை மாவட்டம்

Signature valid
Signed by: Assistant Director
Location: Madurai
Date: 2024.08.13 15:40:14

Signature valid
Signed by: Village Panchayat President
Location: Madurai
Date: 2024.08.13 15:40:39


GPS Map Camera
Madurai, Tamil Nadu, India
Unnamed Road, Tamil Nadu 625706, India
Lat 9.804055°
Long 78.068947°
23/08/24 05:34 PM GMT +05:30
Google


GPS Map Camera
Madurai, Tamil Nadu, India
Unnamed Road, Tamil Nadu 625706, India
Lat 9.804053°
Long 78.06891°
23/08/24 05:34 PM GMT +05:30
Google


GPS Map Camera
Madurai, Tamil Nadu, India
Unnamed Road, Tamil Nadu 625706, India
Lat 9.803605°
Long 78.068961°
23/08/24 05:36 PM GMT +05:30
Google