Town and Country Planning Department(Planning Permission)

District Town and Country Planning, Door No: 50, FCI Road, Gandhima Nagar, Ganapathy, Coimbatore .Pin 641 004

ROC No. CBEREG/ 09FJ3XAG /2024/2024/TCP Date : 26/11/2024

From:

Joint Director / Deputy Director / Assistant Director

District Town and Country Planning, Door No: 50, FCI Road, Gandhima Nagar, Ganapathy, Coimbatore .Pin 641 004

To :

The President,
Keeranatham Panchayat,
Coimbatore District.

Sir/ Madam,

Sub : Residential Layout - Office of the Director of town and Country planning - DTCP - Coimbatore District – Coimbatore - Annur Taluk - Keeranatham Village - S.F.NO – 219/3B - Extent 0.65 Acre or 2630.00 Sq.m - Technical clearance issued - Application received for residential layout approval- Planning Permission Issued - Forwarded for further action - Reg.

Ref : 1. Applicant P KANAGARAJU Coimbatore. Online application No: CBELPA/ 09FJ3XAG /2024 Dated: 29.04.2024
2. District Town and country planning Office, Coimbatore District Letter No. CBELPA/09FJ3XAG/2024, (Road pattern issued on dated: 02.09.2024).
3. Circular from the Director of Town and Country Planning, Roc. No 19799/2020, Dated: 24.12.2020.
4. Applicant P KANAGARAJU Gift deed Document No: 20340/2024 Dated: 08.10.2024.
5. G.O.138, Housing and Urban Development Department, Dated: 04.06.2004.
6. G.O.18, Department of Municipal Administration and Water Supply, Dated: 04.02.2019.
7. G.O.16 Department of Municipal Administration and Water Supply, dated: 31.01.2020.
8. G.O.141, Housing and Urban Development Department, Dated: 16.07.2022.
9. G.O.181, Housing and Urban Development Department, Dated: 09.12.2020.
10. Government Letter No.19113 / Nov 4 (3) / 2017-1, Housing and Urban Development Department, Dated: 30.08.2017.
11. Circular from the Commissioner of Town and Country Planning, Letter No.13686/2017/LA1, Dated: 08.09.2017.
12. Circular from the Director of Town and Country Planning, Roc No.320/ 2022/TCP3, Dated:07.01.2022.
13. Payment of Centage Fee, and Development Fee Request Letter, Dated: 02.09.2024 15.11.2024
14. Applicant P KANAGARAJU Coimbatore. Payment of Centage Fee, Development Fee and OSR Fee, Dated: 14.11.2024, 25.11.2024 .
15. Circular from the Director of Town and Country Planning, Roc No. 4367/2019/TCP2, Dated: 14.08.2021.

With reference to the 1st cited letter, applicant has requested for the approval of residential layout in Coimbatore District - Annur Taluk -
Keeranatham Village - S.F.NO – 219/3B - Extent 0.65 Acre or 2630.00 Sq.m In the continuation, with reference to the 2nd cited letter,
road pattern for residential layout has been issued by the Joint Director / Member Secretary (i/c) on 02.09.2024. Further the Applicant P
KANAGARAJU Coimbatore has gifted, roads, road splay and Public purposes to the local body vide Gift deed Document No: 20340/2024
Dated: 08.10.2024.

Hence, this residential layout has been approved with below conditions.
1.As per the condition, the Residential layout has been approved and numbered as L.P/CLPA No- 636/2024 and

Residential Planning
Permission No- 753/2024 with the digitally signed layout drawings. The approved Layout plan is enclosed herewith for taking further action in
this regard. The applicant should submit the original Gift deed 4th cited above to this concerned local body.
2. Further, when the final approval is given by the local body, is requested to send a copy of the conditions to this office immediately as per
Condition no.9 (b).
3. After the approval of the local body. it is requested to send the approved residential layout map to the concerned registration department
office and land survey department for information and appropriate action
4. It is requested to send acknowledgment of receipt of receiving Maps and Proceeding orders
5. As per circular cited in 12th, it is requested to send the proceeding orders and maps to the concerned Thasildhar to update in Tamil Nilam
website.
6.The Local Body may issue the final order, only after conferring that the applicant applied for Bulk sub-division
Special Conditions
1.a) With reference to the 6th, 7th cited and 9th cited letter, if the located site lies in the Municipal/ Corporation areas: Collecting the
necessary fees including the charges for providing amenities like roads, storm water drains and street lights from the applicants After
collecting the necessary fees the final layout sketch, permit of planning authority along with approval of Local Body shall be issued to the
applicant(s) directly.
b) Other than Municipal/ Corporation areas: Shall collect the necessary fees and issue the final layout sketch, permit of planning authority
along with the permit of local body to the applicant (s) directly, only after ensuring that the applicant lays tar roads, provide other amenities
like storm water drains, water supply facilities by constructing required OHT, provide necessary street lights etc., as per the standards
specified by the local body
2.With reference to the 10th cited and 11th cited letter, the concern local body must issue the final approval After transfer of earmarked
road, park areas public purpose reservations in favour concern local body.
3. The Tamil Nadu Government in G.O.Ms.No.112, Housing and Urban Development Department, dated 22.06.2017 have approved the Tamil
Nadu Real Estate (Regulation & Development) Act 2016, The promoter has to advertise, Market, book sell or offer for sale or invite persons to
purchase in any manner any plot, apartment or building, as the case may be, in any Real Estate Project or part of it only after registering the
Real Estate Project with the Real Estate Authority. The applicant has requested to follow the protocols as per instruction given by TNRERA
4. According to the Circular No. 12544/14 / CB dated: 04.07.2014 stating that, The Directorate of Town and Country Planning Department has
not legally certified the title to the ownership by granting technical clearance and planning permission. Only the applicant's entitlement to
development is verified in the documents submitted with the applicant's application (lease deed, sale deed, gift deed, etc.,) Any person
wishing to purchase the property must individually assert ownership of the property to the applicant. Also, if anyone else dispute arises
individual rights over it, they can settle it before the appropriate competent court. The Directorate of Town and Country Planning Department
is not the right organization to decide this.
5. As per TNCDBR-2019 the following fee and charges are collected as follows:

Centage Fee : Rs 3900.00 Dated: 25.11.2024
Development Fee : Rs. 3156.00 Dated: 25.11.2024
Subdivision Fees : Rs.5200.00 Dated : 25.11.2024
OSR Fees : Rs. 87850.00 Dated : 14.11.2024

LAYOUT CONDITIONS
1. Alteration of plot sizes, road pattern, sizes, dimensions of public reservations and further subdivision of the plot contrary to the Layout
Plan approved by the Town and Country Planning department shall not be done without the prior approval of the

District Town and Country
Planning department.
2. The corners of the plots located at the junction of two roads should be laid with the splay as shown on the approved Layout Plan.
3. No plot shall be sold, leased or transferred in any other means or to build to build any construction on any plot before conforms to the
above two conditions.
4. The plots shown in approved Layout plan should be used only for the construction of residential houses other than the plots selected for
public purposes. Also, only in those places where the change is plot land use is requested those developments mentioned in Residential use
zone as per TNCDBR - 2019 should be allowed by the local body only after obtaining the prior concurrence of the town and country
department.
5. If a low tension / high tension power line / telegraph line is present through the plots, the line should be shifted to the edge of the road
or as shown on the approved Layout Plan.
6. The low laying part of the layout area should be raised to street level
7. On all streets exceeding 7.2 meters in width, shading type trees shall be planted in symmetrical type within 1.00 meters from boundary
and not more than 9.00 meters in length, of the road.
8. The applicant must obtain final approval regarding the plots/ Layout from the concerned Local Body. Also, before constructing any
buildings in the plots, the applicant should be obtained necessary permission from the Town and Country Planning department or the Local
Body Office concerned.
9. a) As only planning permission / concurrence has been given to the said plot by the District Town and Country Planning Office. If any
problem arises regarding the ownership of land for the plot, it should be considered and decided by the local body.
b) When the said plots are approved by the Local Body, a copy of the approval should be sent to this office, along with a copy of certificate /
Acknowledgement (gift deed document) of handover of the public open spaces to the local body concerned
10. Once the applicant receives the approval of the layout plan from the district Town and country planning office, the approved layout plan
shall be permanently displayed at the entrance of the layout without any change / and compete details for public view through a 60cm x
120cm permanent display board along with the details of resolution number and date of the layout.
11. The Land ownership is considered as per the land ownership documents submitted by the applicant. Therefore, it is also submitted that
no right can be asserted on the ground that layout has been approved where there is no actual title to the land.
12. If the Documents provided for the land ownership and others documents submitted for consideration are found to be incorrect or if
there is a situation where the Planning Permission / Concurrence approval for the plot might be affected, the planning permission/ concurrence granted to the layout will be cancelled by the District Town and Country Planning department without any prior notice.
13. A copy of the plan approved by the District Town and Country Planning Department along with a copy of this order shall be compulsorily provided to the purchasers while the plots are sold.

ALLOTMENT DETAILS OF APPROVED RESIDENTIAL LAYOUT PLAN

Site Extent: 0.65 Acre or 2630.00 Sq.mt
No. of Plots: 10
Gifted over to Local Body
Layout Road : 873.10 sq.mt
Public Purpose : 13.97 sq.mt (0.80%)
TANGEDCO Purpose : 12.84 sq.mt (0.73%)

Copy to:
1. P KANAGARAJU,
DOOR NO.3/198,JEEVA NAGAR, OTTARPALAYAM,
METTUPALAYAM, COIMBATORE – 641653.

2. The Chair Person,
Tamilnadu Real Estate Regulatory Authority,
CMDA Tower – II 1st Floor, No.1A,
Gandhi Irwin Bridge Road,
Egmore,Chennai-600 008.

S.No	Description of Charges	Amount	Receipt No and Date
1	Scrutiny fee	3945	29/04/2024
2	OSR Fee	87850	14/11/2024
3	Centage Charges	3900.00	25/11/2024
4	Development Charges	3156.00	25/11/2024
5	Display Board Charges		
6	Satellite town charge		
7	Sub Division Charge	5200.00	25/11/2024

Joint Director/Deputy Director/Assistant Director(i/c)
District Town and Country Planning,

Coimbatore District.

Enclosure

1.Layout original map and Condition – 2 set

Signature valid

Signed by: Joint Director
Location:Coimbatore
Date:2024.11.26 17:14:35

கோயம்புத்தூர் மாவட்ட நகர் ஊரமைப்பு அலுவலகம்

கோயம்புத்தூர் உள்ளூர் திட்டக்குழுமம்

கீரணத்தம் ஊராட்சி

கோயம்புத்தூர் மாவட்டம், அன்னூர் வட்டம், கீரணத்தம் ஊராட்சி மற்றும் கிராமம், க.ச.எண் **219/3B**-ல் அமையும் உத்தேச குடியிருப்பு மனைப்பிரிவிற்கான தொழில்நுட்ப ஒப்புதல் வரைபடம்.

இணையதள விண்ணப்ப எண் : **09FJ3XAG**

அளவு : **1:400**

வ

குறிப்பு:-

மனைப்பிரிவின் மொத்தப்பரப்பு : 0.65 ஏக்கர் (அ) 2630.00 ச.மீ

ஒதுக்கிய மனைகள் : 10

மனைப்பிரிவின் எல்லை :

நிலையிலுள்ள சாலை :

பொது ஒதுக்கீடு :

உள்ளாட்சிக்கு தானமாக ஒப்படைக்கப்பட்டவை:-

மனைப்பிரிவு சாலை (ம) மூலை முடுக்கு பரப்பு : 873.10 ச.மீ :

மனைப்பிரிவு சாலை பரப்பளவு நீங்கலாக மனைகளின் பரப்பளவு = (மனைப்பிரிவின் மொத்த பரப்பு - உத்தேச சாலை பரப்பு)
(2630.00 ச.மீ - 873.10 ச.மீ) = 1756.90 ச.மீ

பூங்காவிற்கு தேவையான பரப்பளவு:-

மனைப்பிரிவின் மொத்தப்பரப்பு - மனைப்பிரிவு சாலை **X 10%**

தேவையான பரப்பு = 2630.00 ச.மீ - 873.10 ச.மீ **X 10% = 175.69** ச.மீ

பூங்கா ஒதுக்கீடு அரசாணை எண்.18 ந.நி. (ம) கு.வ.து. நாள்: 04.02.2019-ன் படி **TNCDBR-19**-ல் விதி எண்:**47(6)**-ன் படி பூங்காவிற்கான உரிய தொகை மனுதாரரால் முழுமையாக செலுத்தப்பட்டுள்ளது.

பொது உபயோகம் (ம) **TANGEDCO**-விற்கு ஒப்படைப்பு செய்யப்பட்ட பரப்பளவு:-

(மனைப்பிரிவின் மொத்தப்பரப்பு - மனைப்பிரிவு சாலை பரப்பு) **X 0.5%**

(2630.00 ச.மீ **- 873.10** ச.மீ**) X 0.5%**

தேவையான பரப்பளவு = 1756.90 ச.மீ **X 0.5% = 8.78** ச.மீ

பொது உபயோக ஒதுக்கீடு பரப்பளவு : 13.97 ச.மீ (0.80%) (ஒப்படைக்கப்பட்டவை) :

TANGEDCO ஒதுக்கீடு பரப்பளவு : 12.84 ச.மீ (0.73%) (ஒப்படைக்கப்பட்டவை) :


மூலை முடுக்கு:-

12.0மீ. வரை உள்ள சாலைகளுக்கு 1.50மீ. x 1.50மீ. விடப்படல் வேண்டும்.

நிபந்தனைகள்:-

1. அரசாணை எண் 18 நகராட்சி நிர்வாகம் (ம) குடிநீர் வழங்கல் துறை நாள்: 04.02.2019-ன்படி மனைப்பிரிவில் அமையும் சாலைகள், பொது உபயோக ஒதுக்கீடு உள்ளாட்சிக்கு தானமாக ஒப்படைப்பு செய்யப்பட்டுள்ளது. (ம) அரசாணை எண் : 16 நகராட்சி நிர்வாகம் (ம) குடிநீர் வழங்கல் துறை நாள்: 31.01.2020-ன்படி TANGEDCO ஒதுக்கீட்டினை உள்ளாட்சிக்கு தானமாக ஒப்படைப்பு செய்யப்பட்டுள்ளது.
2. இம்மனைப்பிரிவிற்கு உள்ளாட்சி இறுதி ஒப்புதல் அளிக்கும்முன் இடத்தினை எந்தத் துறையாலும் நில ஆர்ஜித நடவடிக்கை மேற்கொள்ளப்படவில்லை என்றும், எந்தத் துறைக்காகவும் நில ஆர்ஜிதப்பட்டியல் மாவட்ட வருவாய் அலுவலருக்கு அனுப்பப்படவில்லை என்றும், உள்ளாட்சியில் உறுதி செய்துகொள்ளவேண்டும்.
3. நில உரிமம் குறித்து வழங்கப்பட்ட சான்றுகள் மற்றும் பரிசீலனைக்கு சமர்பிக்கப்பட்ட ஆவணங்கள் சரியானவை அல்ல என அறியப்பட்டாலோ அல்லது மனைப்பிரிவிற்கு தொழில்நுட்ப ஒப்புதல் வழங்கியதால் பாதிப்பு ஏற்படக்கூடிய சூழ்நிலை ஏற்படின் மனைப்பிரிவிற்கு வழங்கப்பட்ட தொழில்நுட்ப ஒப்புதல் எவ்வித முன்னறிவிப்புமின்றி நகர் ஊரமைப்பு துறையால் ரத்து செய்யப்படும்.
4. விற்பனைக்குண்டான மனைகளை விற்பனை செய்யும்போது இவ்வாணையின் நகலோடு நகர் ஊரமைப்புத்துறையில் ஒப்புதல் அளிக்கப்பட்ட வரைபட நகல் மனை வாங்குபவர்களுக்கு கட்டாயம் வழங்கப்படவேண்டும்.
5. ஒப்புதல் அளிக்கப்பட்ட மனைப்பிரிவு வரைபடத்தை எவ்வித மாற்றம் விடுதலின்றி மனைப்பிரிவு நுழைவுவாயிலில் 120CM X 60CM அளவிலான நிரந்தர தகவல் பலகை மூலம் பொதுமக்கள் பார்வைக்கு நிரந்தரமாக பிரசுரிக்கப்படவேண்டும்.
6. உத்தேச மனைப்பிரிவில் சாலைகள், மழைநீர் வடிகால் வசதி, குடிநீர் வசதிகள் (ம) தெருவிளக்குகள் ஆகியவை உள்ளாட்சியின் விருப்பத்திற்கு ஏற்ப அமைக்கப்பட்ட பின்னர் இறுதி ஒப்புதல் வழங்கப்பட வேண்டும்.
7. அரசாணை எண் : 141 வீ.வ (ம) ந.வ.து நாள்: 16.07.2022-ன்படி நடவடிக்கை மேற்கொள்ளப்படவேண்டும்.

ம.வ./(கோ.உ.தி.கு) எண்: **636/2024**
திட்ட அனுமதி எண் : **753/2024** } இணையதள வழி

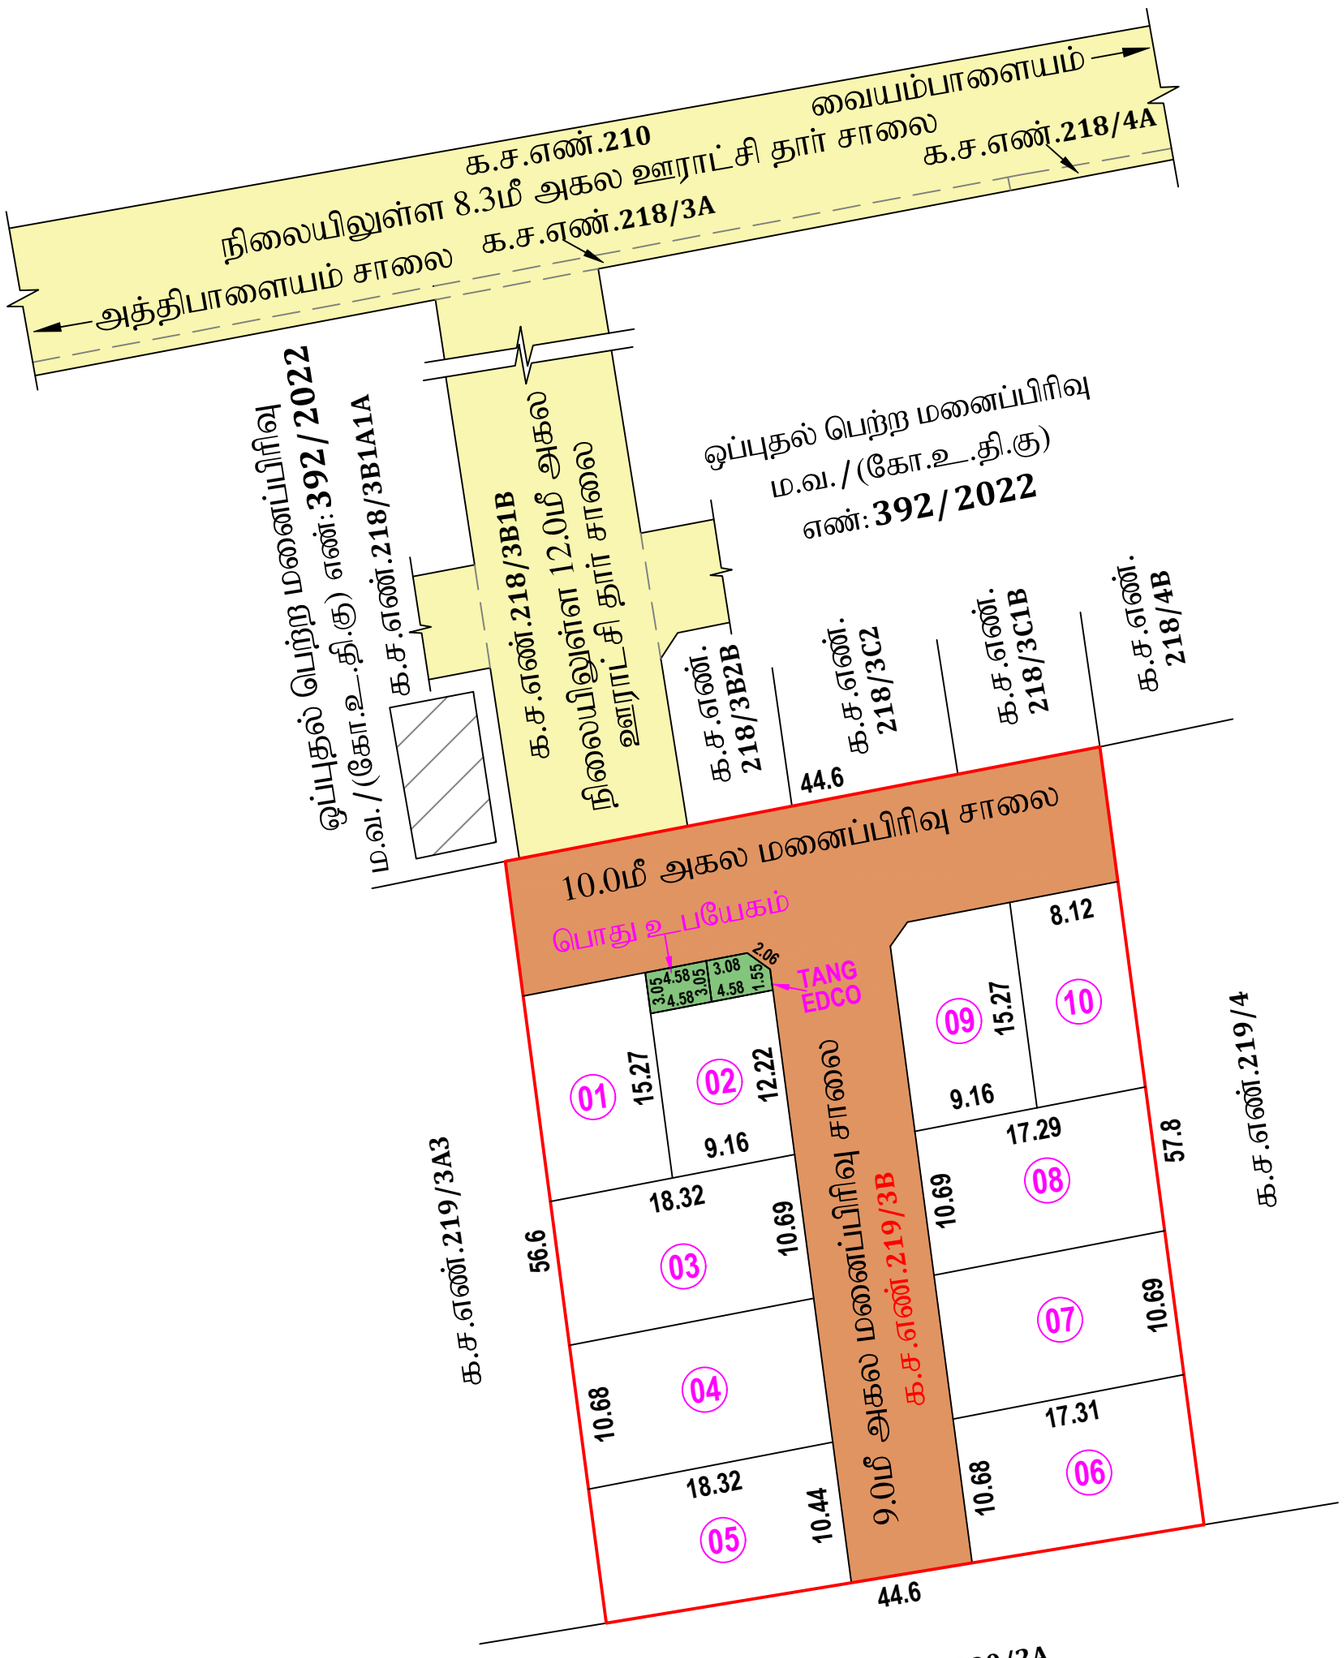

சு.திவ்யா
அளவர் / உதவி வரைவாளர்

சு.பாபு
வரைவாளர் / தொழில்நுட்ப உதவியாளர்

Signature valid
Signed by: Joint Director
Location: Coimbatore
Date: 2024.11.26 17:17:04

A.பிரியதர்ஷினி
கட்டிடக்கலை / திட்ட உதவியாளர்

உறுப்பினர் செயலர் / இணை இயக்குநர் (கூ.பொ.)
கோயம்புத்தூர் உள்ளூர் திட்டக்குழுமம்
கோயம்புத்தூர்

Layout Application - Final Approval Letter

Roc No: 04/2025-2026 Date: 6/11/25 11:14 AM

From:

Village Panchayat

KEERANATHAM

To :

P KANAGARAJU,
DOOR NO.3/198,JEEVA NAGAR, OTTARPALAYAM,
METTUPALAYAM, COIMBATORE – 641653.

Online Application Number: 09FJ3XAG

Sir/ Madam,

Sub :

Residential Layout - Office of the Director of town and Country planning - DTCP - Coimbatore District – Coimbatore – Annur Taluk - Keeranatham Village - S.F.NO – 219/3B - Extent 0.65 Acre or 2630.00 Sq.m - Technical clearance issued - Application received for residential layout approval- Planning Permission Issued.

Ref :

1. Applicant P KANAGARAJU Coimbatore. Online application No: CBELPA/ 09FJ3XAG /2024 Dated: 29.04.2024
2. District Town and country planning Office, Coimbatore District Letter No.CBELPA/09FJ3XAG/2024, (Road pattern issued on dated: 02.09.2024).
3. Circular from the Director of Town and Country Planning, Roc. No 19799/2020, Dated: 24.12.2020.
4. Applicant P KANAGARAJU Gift deed Document No: 20340/2024 Dated: 08.10.2024.
5. G.O.138, Housing and Urban Development Department, Dated: 04.06.2004.
6. G.O.18, Department of Municipal Administration and Water Supply, Dated: 04.02.2019.
7. G.O.16 Department of Municipal Administration and Water Supply, dated: 31.01.2020.
8. G.O.141, Housing and Urban Development Department, Dated: 16.07.2022.
9. G.O.181, Housing and Urban Development Department, Dated: 09.12.2020.
10. Government Letter No.19113 / Nov 4 (3) / 2017-1, Housing and Urban Development Department, Dated: 30.08.2017.
11. Circular from the Commissioner of Town and Country Planning, Letter No.13686/2017/LA1, Dated: 08.09.2017.
12. Circular from the Director of Town and Country Planning, Roc No.320/ 2022/TCP3, Dated:

07.01.2022.
13. Payment of Centage Fee, and Development Fee Request Letter, Dated: 02.09.2024 15.11.2024
14. Applicant P KANAGARAJU Coimbatore. Payment of Centage Fee, Development Fee and OSR Fee, Dated: 14.11.2024, 25.11.2024 .
15. Circular from the Director of Town and Country Planning, Roc No. 4367/2019/TCP2, Dated: 14.08.2021.

Body:

LAYOUT PLOT SUB-DIVISION CONDITIONS

1. Alteration of plot sizes, road pattern, sizes, dimensions of public reservations and further subdivision of the plot contrary to the Layout Plan approved by the Town and Country Planning department shall not be done without the prior approval of the District Town and Country Planning department.
2. The corners of the plots located at the junction of two roads should be laid with the splay as shown on the approved Layout Plan.
3. No plot shall be sold, leased or transferred in any other means or to build to build any construction on any plot before conforms to the above two conditions.
4. The plots shown in approved Layout plan should be used only for the construction of residential houses other than the plots selected for public purposes. Also, only in those places where the change is plot land use is requested those developments mentioned in Residential use zone as per TNCDBR - 2019 should be allowed by the local body only after obtaining the prior concurrence of the town and Country department.
5. If a low tension / high tension power line / telegraph line is present through the plots, the line should be shifted to the edge ofthe road or as shown on the approved Layout Plan.
6. The low laying part of the layout area should be raised to street level7. On all streets exceeding 7.2 meters in width, shading type trees shall be planted in symmetrical type within 1.00 meters from boundary and not more than 9.00 meters in length, of the road.
8. The applicant must obtain final approval regarding the plots/ Layout from the concerned Local Body. Also, before constructing any buildings in the plots, the applicant should be obtained necessary permission from the Town and Country Planning department or the Local Body Office concerned.
9. a) As only planning permission / concurrence has been given to the said plot by the District Town and Country Planning Office. If any problem arises regarding the ownership of land for the plot, it should be considered and decided by the local body.
b) When the said plots are approved by the Local Body, a copy of the approval should be sent to this office, along with a copy of certificate / Acknowledgement (gift deed document) of handover of the public open spaces to the local body concerned
10. Once the applicant receives the approval of the layout plan from the district Town and country planning office, the approved layout plan shall be permanently displayed at the entrance of the layout without any change / and compete details for public view through a 60cm x 120cm permanent display board along with the details of resolution number and date of the layout.
11. The Land ownership is considered as per the land ownership documents submitted by the applicant. Therefore, it is also submitted that no right can be asserted on the ground that layout has been approved where there is no actual title to the land.
12. If the Documents provided for the land ownership and others documents submitted for consideration are found to be incorrect or if there is a situation where the Planning Permission / Concurrence approval for the plot might be affected, the planning permission/ concurrence granted to the layout will be cancelled by the District Town and Country Planning department without any prior notice.
13. A copy of the plan approved by the District Town and Country Planning Department along with a copy of this order shall be compulsorily provided to the purchasers while the plots are sold.

ALLOTMENT DETAILS OF APPROVED RESIDENTIAL LAYOUT PLAN
Site Extent: 0.65 Acre or 2630.00 Sq.mt
No. of Plots: 10
Gifted over to Local Body
Layout Road : 873.10 sq.mt
Public Purpose : 13.97 sq.mt (0.80%)
TANGEDCO Purpose : 12.84 sq.mt (0.73%)

Village

Signature valid


Signed by: Village Panchayat President
Location:Coimbatore
Date:2025.06.11 11:14:09

கோயம்புத்தூர் மாவட்ட நகர் ஊரமைப்பு அலுவலகம்

கோயம்புத்தூர் உள்ளூர் திட்டக்குழுமம்

கீரணத்தம் ஊராட்சி

கோயம்புத்தூர் மாவட்டம், அன்னூர் வட்டம், கீரணத்தம் ஊராட்சி மற்றும் கிராமம், க.ச.எண் **219/3B**-ல் அமையும் உத்தேச குடியிருப்பு மனைப்பிரிவிற்கான தொழில்நுட்ப ஒப்புதல் வரைபடம்.

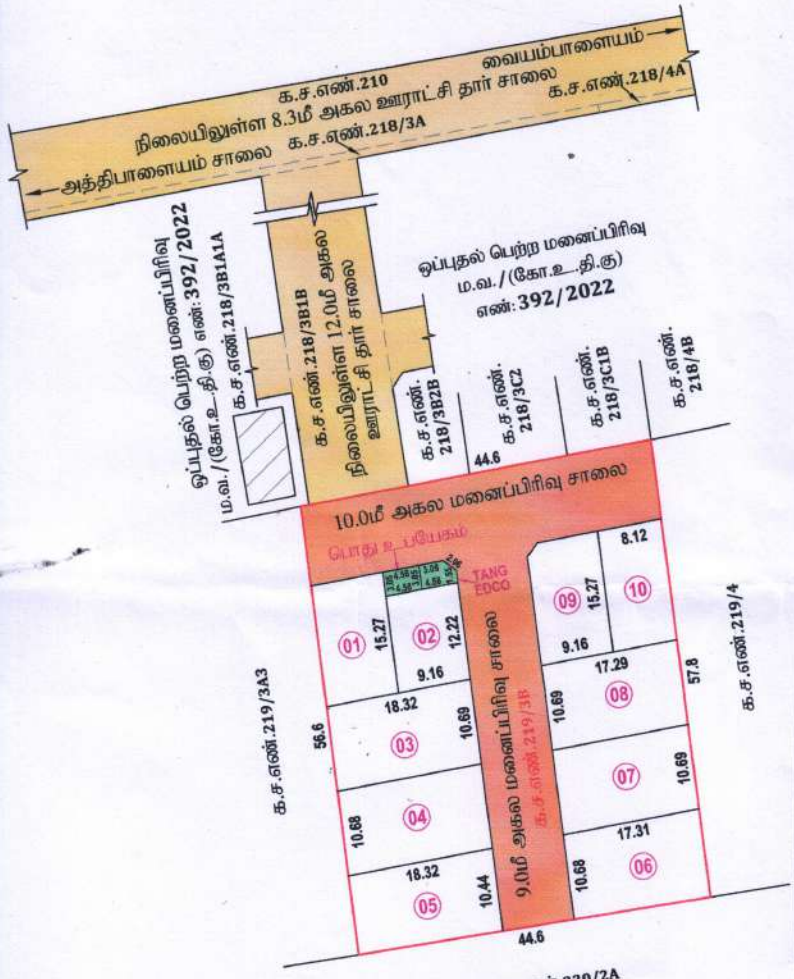

இணையதள விண்ணப்ப எண் : **09FJ3XAG**

அளவு : **1:400**

வ

குறிப்பு:-

மனைப்பிரிவின் மொத்தப்பரப்பு : 0.65 ஏக்கர் (அ) 2630.00 ச.மீ

ஒதுக்கிய மனைகள் : 10

மனைப்பிரிவின் எல்லை :

நிலையிலுள்ள சாலை :

பொது ஒதுக்கீடு :

உள்ளாட்சிக்கு தானமாக ஒப்படைக்கப்பட்டவை:-

மனைப்பிரிவு சாலை (ம) மூலை முடுக்கு பரப்பு : 873.10 ச.மீ :

மனைப்பிரிவு சாலை பரப்பளவு நீங்கலாக மனைகளின் பரப்பளவு = (மனைப்பிரிவின் மொத்த பரப்பு - உத்தேச சாலை பரப்பு) (2630.00 ச.மீ - 873.10 ச.மீ) = 1756.90 ச.மீ

பூங்காவிற்கு தேவையான பரப்பளவு:-

மனைப்பிரிவின் மொத்தப்பரப்பு - மனைப்பிரிவு சாலை **X 10%**

தேவையான பரப்பு = 2630.00 ச.மீ - 873.10 ச.மீ **X 10% = 175.69 ச.மீ**

பூங்கா ஒதுக்கீடு அரசாணை எண்.18 ந.நி. (ம) கு.வ.து. நாள்: 04.02.2019-ன் படி **TNCDBR-19**-ல் விதி எண்:**47(6)**-ன் படி பூங்காவிற்கான உரிய தொகை மனுதாரரால் முழுமையாக செலுத்தப்பட்டுள்ளது.

பொது உபயோகம் (ம) **TANGEDCO**-விற்கு ஒப்படைப்பு செய்யப்பட்ட பரப்பளவு:-

(மனைப்பிரிவின் மொத்தப்பரப்பு - மனைப்பிரிவு சாலை பரப்பு) **X 0.5%**

(2630.00 ச.மீ - 873.10 ச.மீ) X 0.5%

தேவையான பரப்பளவு = 1756.90 ச.மீ **X 0.5% = 8.78 ச.மீ**

பொது உபயோக ஒதுக்கீடு பரப்பளவு : 13.97 ச.மீ (0.80%) (ஒப்படைக்கப்பட்டவை) :

TANGEDCO ஒதுக்கீடு பரப்பளவு : 12.84 ச.மீ (0.73%) (ஒப்படைக்கப்பட்டவை) :

மூலை முடுக்கு:-

12.0மீ. வரை உள்ள சாலைகளுக்கு 1.50மீ. X 1.50மீ. விடப்படல் வேண்டும்.

நிபந்தனைகள்:-

1.அரசாணை எண் 18 நகராட்சி நிர்வாகம் (ம) குடிநீர் வழங்கல் துறை நாள்: 04.02.2019-ன்படி மனைப்பிரிவில் அமையும் சாலைகள், பொது உபயோக ஒதுக்கீடு உள்ளாட்சிக்கு தானமாக ஒப்படைப்பு செய்யப்பட்டுள்ளது. (ம) அரசாணை எண் : 16 நகராட்சி நிர்வாகம் (ம) குடிநீர் வழங்கல் துறை நாள்: 31.01.2020-ன்படி TANGEDCO ஒதுக்கீட்டினை உள்ளாட்சிக்கு தானமாக ஒப்படைப்பு செய்யப்பட்டுள்ளது.

2.இம்மனைப்பிரிவிற்கு உள்ளாட்சி இறுதி ஒப்புதல் அளிக்கும்முன் இடத்தினை எந்தத் துறையாலும் நில ஆர்ஜித நடவடிக்கை மேற்கொள்ளப்படவில்லை என்றும், எந்தத் துறைக்காகவும் நில ஆர்ஜிதப்பட்டியல் மாவட்ட வருவாய் அலுவலருக்கு அனுப்பப்படவில்லை என்றும், உள்ளாட்சியில் உறுதி செய்துகொள்ளவேண்டும்.

3.நில உரிமம் குறித்து வழங்கப்பட்ட சான்றுகள் மற்றும் பரிசீலனைக்கு சமர்பிக்கப்பட்ட ஆவணங்கள் சரியானவை அல்ல என அறியப்பட்டாலோ அல்லது மனைப்பிரிவிற்கு தொழில்நுட்ப ஒப்புதல் வழங்கியதால் பாதிப்பு ஏற்படக்கூடிய சூழ்நிலை ஏற்படின் மனைப்பிரிவிற்கு வழங்கப்பட்ட தொழில்நுட்ப ஒப்புதல் எவ்வித முன்னறிவிப்புமின்றி நகர் ஊரமைப்பு துறையால் ரத்து செய்யப்படும்.

4.விற்பனைக்குண்டான மனைகளை விற்பனை செய்யும்போது இவ்வாணையின் நகலோடு நகர் ஊரமைப்புத்துறையில் ஒப்புதல் அளிக்கப்பட்ட வரைபட நகல் மனை வாங்குபவர்களுக்கு கட்டாயம் வழங்கப்பட வேண்டும்.

5.ஒப்புதல் அளிக்கப்பட்ட மனைப்பிரிவு வரைபடத்தை எவ்வித மாற்றம் விடுதலின்றி மனைப்பிரிவு நுழைவுவாயிலில் 120CM X 60CM அளவிலான நிரந்தர தகவல் பலகை மூலம் பொதுமக்கள் பார்வைக்கு நிரந்தரமாக பிரகரிக்கப்பட வேண்டும்.

6.உத்தேச மனைப்பிரிவில் சாலைகள், மழைநீர் வடிகால் வசதி, குடிநீர் வசதிகள் (ம) தெருவிளக்குகள் ஆகியவை உள்ளாட்சியின் விருப்பத்திற்கு ஏற்ப அமைக்கப்பட்ட பின்னர் இறுதி ஒப்புதல் வழங்கப்பட வேண்டும்.

7.அரசாணை எண் : 141 வீ.வ (ம) ந.வ.து நாள்: 16.07.2022-ன்படி நடவடிக்கை மேற்கொள்ளப்பட வேண்டும்.

ம.வ./(கோ.உ.தி.கு) எண்:**636/2024**
திட்ட அனுமதி எண் :**753/2024** } இணையதள வழி

சு.திவ்யா
அளவர் / உதவி வரைவாளர்

Signature valid Signature valid

சு.பாபு
வரைவாளர் நிலை-I

A.பிரியதர்
உதவியாளர் / திட்ட உதவியாளர்

உறுப்பினர் செயலர் / இணை இயக்குநர் (கூ.பொ.)
கோயம்புத்தூர் உள்ளூர் திட்டக்குழுமம்
கோயம்புத்தூர்