



Your trusted partner for buying, selling, and managing property,
ensuring hassle-free service with 100% transparency.

3/350/2 Mettukuppam,
OMR Thoraipakkam,
Chennai, India

hello@verified.realestate

+91 9996 12 9996

Official Property Record

Digitally Verified Record - Powered by Verified  RealEstate™





தமிழக அரசு

வருவாய்த் துறை

நில உரிமை விபரங்கள் : இ. எண் 10(1) பிரிவு

மாவட்டம் : திருநெல்வேலி

வட்டம் : சேரன்மகாதேவி

வருவாய் கிராமம் : மேலச்செவல்-2

பட்டா எண் : 1315

உரிமையாளர்கள் பெயர்

1. சாகுல்ஹமீது

மகன்

ஜமால்தின்



புல எண்	உட்பிரிவு	புன்செய்		நன்செய்		மற்றவை		குறிப்புரைகள்
		பரப்பு	தீர்வை	பரப்பு	தீர்வை	பரப்பு	தீர்வை	
		ஹெக்டர் - ஏர்	ரூ - பை	ஹெக்டர் - ஏர்	ரூ - பை	ஹெக்டர் - ஏர்	ரூ - பை	
453	2B	0 - 42.72	0.39	--	--	--	--	2023/0105/29/249450- -2023/29/15/000089SD -- 25-04-2023
453	3B	0 - 16.96	0.20	--	--	--	--	2023/0105/29/249450- -2023/29/15/000089SD -- 25-04-2023
453	4B	0 - 21.62	0.20	--	--	--	--	2023/0105/29/249450- -2023/29/15/000089SD -- 25-04-2023
453	5B	0 - 7.82	0.10	--	--	--	--	2023/0105/29/249450- -2023/29/15/000089SD -- 25-04-2023
		0 - 89.12	0.89					

குறிப்பு 2 :



- மேற்கண்ட தகவல் / சான்றிதழ் நகல் விவரங்கள் மின் பதிவேட்டிலிருந்து பெறப்பட்டவை. இவற்றை தாங்கள் <https://eservices.tn.gov.in> என்ற இணைய தளத்தில் 29/15/842/01315/150200 என்ற குறிப்பு எண்ணை உள்ளீடு செய்து உறுதி செய்துகொள்ளவும்.
- இத் தகவல்கள் 03-05-2023 அன்று 12:18:48 PM நேரத்தில் அச்சடிக்கப்பட்டது.
- கைப்பேசி கேமராவின் 2D barcode படிப்பான் மூலம் படித்து 3G/GPRS வழி இணையதளத்தில் சரிபார்க்கவும்



தமிழக அரசு

வருவாய்த் துறை

நில உரிமை விபரங்கள் : இ. எண் 10(1) பிரிவு

மாவட்டம் : திருநெல்வேலி

வட்டம் : சேரன்மகாதேவி

வருவாய் கிராமம் : மேலச்செவல்-2

பட்டா எண் : 1317

உரிமையாளர்கள் பெயர்

1. சாகுல்ஹமீது

மகன்

ஜமால்தீன்



புல எண்	உட்பிரிவு	புன்செய்		நன்செய்		மற்றவை		குறிப்புரைகள்
		பரப்பு	தீர்வை	பரப்பு	தீர்வை	பரப்பு	தீர்வை	
		ஹெக் - ஏர்	ரூ - பை	ஹெக் - ஏர்	ரூ - பை	ஹெக் - ஏர்	ரூ - பை	
454	1A2	0 = 8.95	0.10	--	--	--	--	2023/0105/29/249801- -2023/29/15/000090SD -- 25-04-2023
		0 = 8.95	0.10					

குறிப்பு2 :



- மேற்கண்ட தகவல் / சான்றிதழ் நகல் விவரங்கள் மின் பதிவேட்டிலிருந்து பெறப்பட்டவை. இவற்றை தாங்கள் <https://eservices.tn.gov.in> என்ற இணைய தளத்தில் **29/15/842/01317/150222** என்ற குறிப்பு எண்ணை உள்ளீடு செய்து உறுதி செய்துகொள்ளவும்.
- இத் தகவல்கள் 03-05-2023 அன்று 12:17:01 PM நேரத்தில் அச்சடிக்கப்பட்டது.
- கைப்பேசி கேமராவின் 2D barcode படிப்பான் மூலம் படித்து 3G/GPRS வழி இணையதளத்தில் சரிபார்க்கவும்

name

District : Tirunelveli

Taluk : Cheranmahadevi

Village : Mela Cheval - 2


[842]



Survey No : 453

Area : Hect 01 Ares 82.00

Scale : 1 : 1000

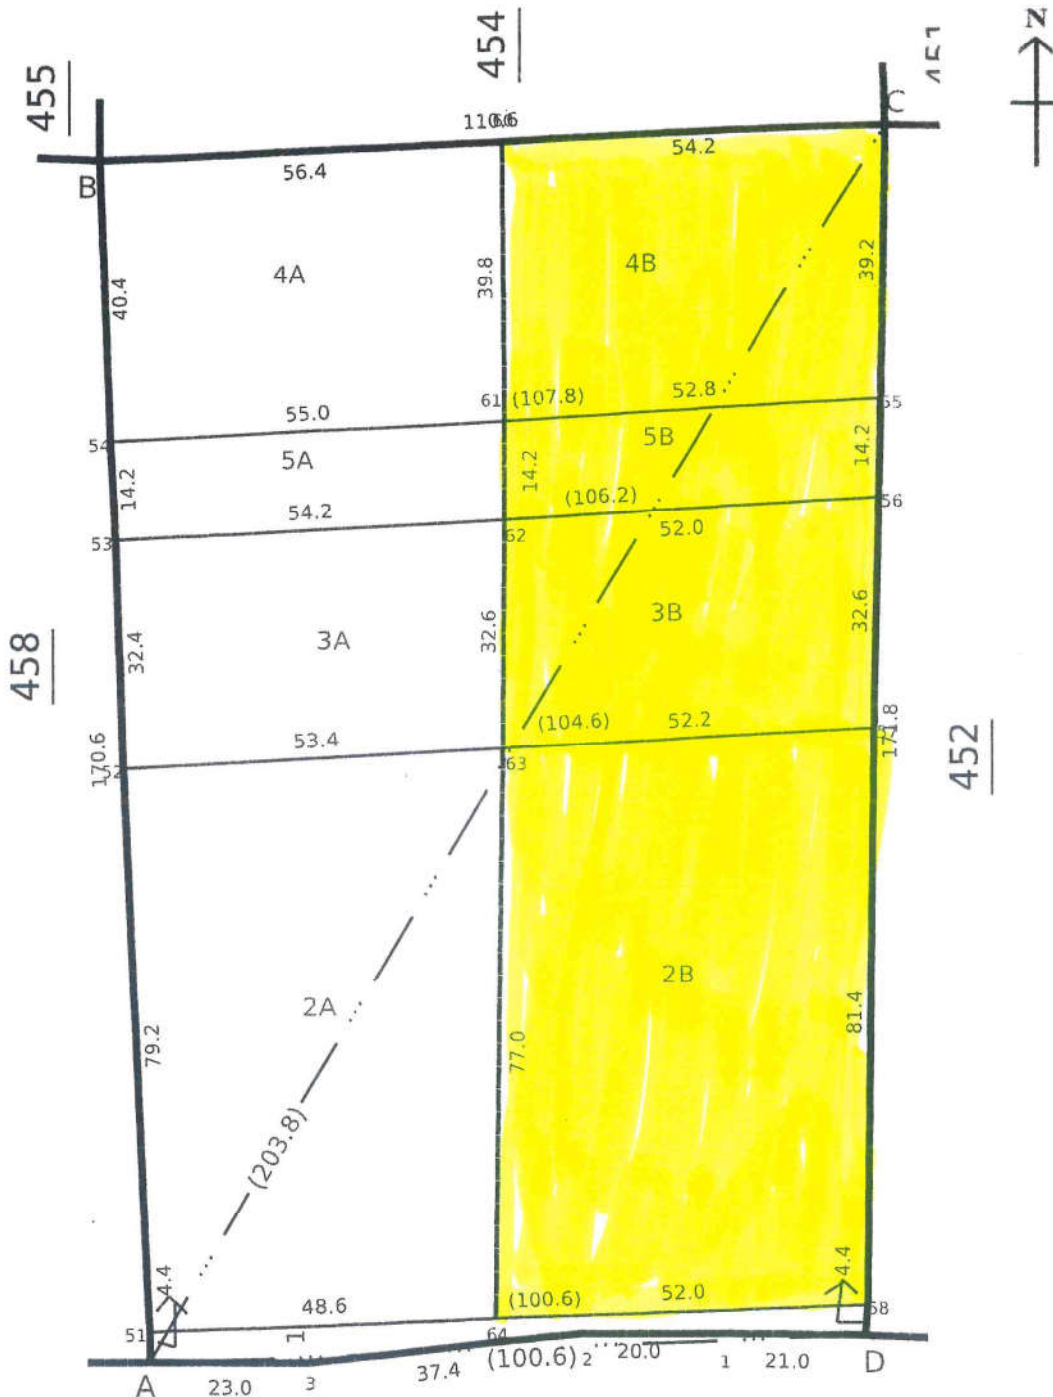

V.NO 68:GOLMADI

Date of Issue: 14-06-2023 11:12:07

260 fv.2



District : Tirunelveli

Taluk : Cherannahadevi

Village : Mela Cheval - 2 [842]




Survey No : 454

Area : Hect 02 Ares 15.50

Scale : 1 : 1000

458

455

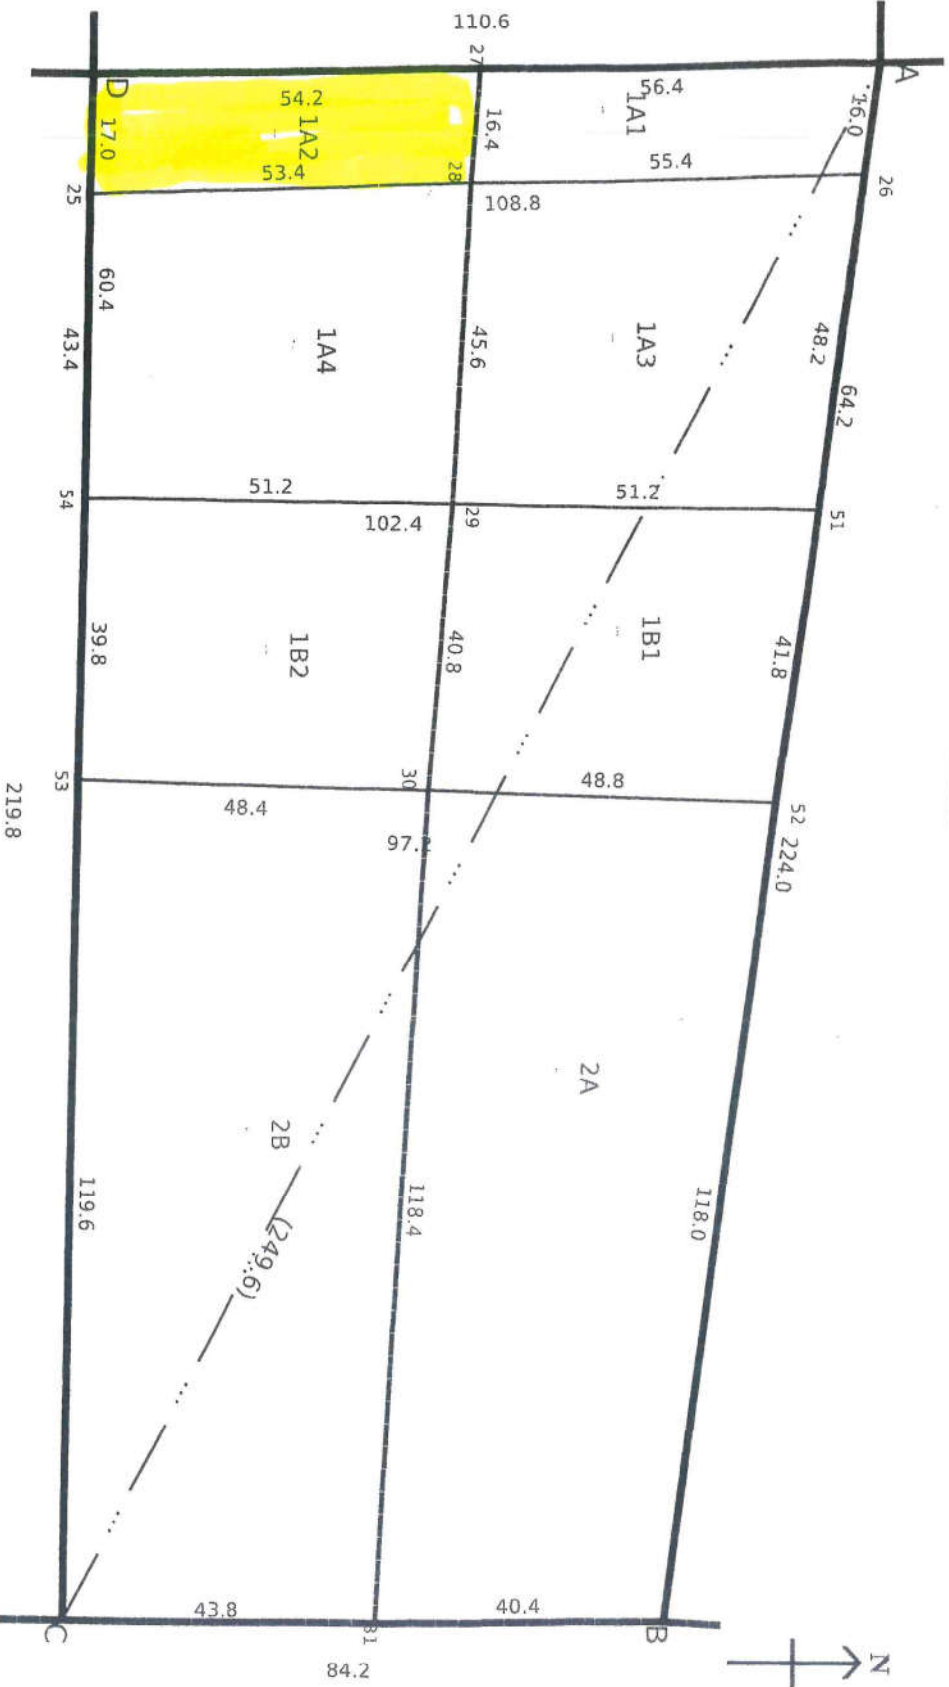

453

450

452
Date of Issue: 14-06-2023 11:12:39

260 ft.2

Survey and Settlement Department, Government of TamilNadu 451





our services doesn't just end there



Buying & Selling Services

Property Buying Assistance, Property Selling Support, Market Price Analysis, Owner Outreach and Negotiation.



Legal & Documentation Services

Certified EC, Patta, legal opinions, property verification, due diligence, litigation solutions, and legal heir certificates.



Property Development & Approvals

Building plan approvals, construction, layout and sub-division approvals, zone conversion, and occupancy certification.



NRI & Investment Services

Escrow Services, Rentals, Litigation Solutions, Property Valuation and Property Management



Compliance & Special Services

Demolition, Vaasthu checks, regularization of unauthorized buildings, and office space solutions.



 **empowering your real estate decisions
with smart tools**



Property Valuation & Cost Estimation

Guideline Value, Apartment Composite Value, Stamp Duty & Registration Fees Calculator, Building Value Calculator, Capital Gains Calculator, Area Unit Converter, Length Unit Converter



Ownership, Compliance & Legal Verification

Encumbrance Certificate (EC) Search, Find Your SRO, Temple Property Check, WAQF Property Check, View Patta/Chitta, View FMB, Patta Analyzer, EC Analyzer



Zoning & Land Use Analysis

Land Use Zone Finder, CRZ Zone Check, Aquifer Zone Check, CBA Check, EWS Check, Road Width Check, Proposed Road Widening Check, FSI Calculator



Property Documentation & Workflow Tools

Forms & Templates, Document Generator, Document Translation, Dictionary



Vastu & Property Management Tools

Home Vastu Shastra, Plot Vastu Shastra, Property Management



We're honored to be part of your
real estate journey

3/350/2 Mettukuppam,
OMR Thoraipakkam,
Chennai, India

hello@verified.realestate
[+91 9996 12 9996](tel:+919996129996)
www.verified.realestate