Town and Country Planning Department(Planning Permission)

District Town and Country Planning, Corporation Complex, Dr Nanjappa Road, IInd Floor, Coimbatore .Pin 641 018

ROC No. CBELPA/J057UHA0/2023 / 2022 / TCP Date : 05/06/2023

From:

Joint Director / Deputy Director / Assistant Director

District Town and Country Planning, Corporation Complex, Dr Nanjappa Road, IInd Floor, Coimbatore .Pin 641 018

To :

Executive officer
Pooluvampatti Town Panchayat
Perur Taluk
Coimbatore

Sir/ Madam,

Sub : Residential Layout – District Town and Country Planning Office -Coimbatore district - Coimbatore LPA – Coimbatore Perur Taluk – Pooluvampatti Town panchayat & Village , S.F.Nos. 29/3A, 29/3B2A , for an extent of 1.69 acre or 6825 Sq.m- Planning Permission Issued - forwarded for further action - Reg.

Ref : 1.Applicants. Mr.Surendran & S. Asuntha Jaya Savitha, Dated: 29.03.2023

2.District Town and country planning Office, Coimbatore District Letter No. CBELPA/ J057UHA0 /2023 (Road pattern issued on dated: 27.04.2023).

3.Circular from the Director of Town and Country Planning, Roc.No 19799 / 2020, Dated: 24.12.2020

4.Applicants Mr.Surendran & S. Asuntha Jaya Savitha Letter, Gift deed document no.4198/2023, dated: 28.04.2023).

5.G.O.138, Housing and Urban Development Department, Dated: 04.06.2004

6.G.O.79, Housing and Urban Development Department, Dated: 04.05.2017.

7.G.O.18, Department of Municipal Administration and WaterSupply,Dated:04.02.2019 and G.O.16 Department of Municipal Administration and Water Supply, dated: 31.01.2020.

8.G.O.141, Housing and Urban Development Department, Dated: 23.09.2020

9.G.O.181, Housing and Urban Development Department, Dated: 09.12.2020

10.Government Letter No.19113 / Nov 4 (3) / 2017-1, Housing and Urban Development Department, Dated: 30.08.2017.

11.Circular from the Commissioner of Town and Country Planning, letter no.13686/2017/LA1, Dated: 08.09.2017.

12.Circular from the Director of Town and Country Planning, Roc No.320/ 2022/TCP3, Dated:07.01.2022

13.Demand payment Request Letter, Dated: 25.05.2023 & 27.04.2023 (requiring payment of Centage Fee, Development Fee and OSR Fee).

14.Applicants Mr.Surendran & S. Asuntha Jaya Savitha, (Payment of Centage Fee, Development Fee, Dated:

15.Circular from the Director of Town and Country Planning, Roc No. 4367/2019/TCP2, Dated: 14.10.2019

With reference to the 1st Cited letter, applicant has requested for the approval of residential layout in Coimbatore district, Perur Taluk – Pooluvampatti Town panchayat & Village , S.F.Nos. 29/3A, 29/3B2A , for an extent of 1.69 acre or 6825 Sq.m

In the continuation, with reference to the 2nd cited letter, road pattern for residential layout has been issued by the Joint Director / Member Secretary on 27.04.2023. Further the applicant Mr.Surendran & S. Asuntha Jaya Savitha,has gift deed the road, road splay , Park, TANGEDCO and Public purpose has been handed over to the local body on 28.04.2023. Hence, this residential layout has been approved with below conditions.

1.As per the condition, the layout has been approved and approved number issued as L.P/CLPA NO- 281/2023 And Planning Permission No- 319/2023 and digitally signed layout drawings and gift deed documents is been forwarded with it for further action

2.Further, when the final approval is given by the local body, it is requested to send a copy of the conditions to this office immediately as per Condition no.9 (b).

3.After the approval of the local body. It is requested to send the approved residential layout map to the concerned registration department office and land survey department for information and appropriate action

4.It is requested to send acknowledgment of receipt of receiving Maps and Proceeding orders

5.As per circular cited in 12th, it is requested to send the proceeding orders and maps to the concerned Thasildhar to update in Tamilnilam website.

6. The local body may issue the final order, only after confirming that the applicant applied for Bulk Sub division

Special Conditions
1.a) With reference to the 7th cited and 9th cited letter,if the located site lies in the Municipal/ Corporation areas: Collecting the necessary fees including the charges for providing amenities like roads, storm water drains and street lights from the applicants After collecting the necessary fees the final layout sketch, permit of planning authority along with approval of Local Body shall be issued to the applicant(s) directly.

b) Other than Municipal/ Corporation areas: Shall collect the necessary fees and issue the final layout sketch, permit of planning authority along with the permit of local body to the applicant (s) directly, only after ensuring that the applicant lays tar roads, provide other amenities like storm water drains, water supply facilities by constructing required OHT, provide necessary street lights etc., as per the standards specified by the local body

2.With reference to the 10th cited and 11th cited letter, the concern local body must issue the final approval After transfer of earmarked road, park areas public purpose reservations in favour concern local body.

3.The Tamil Nadu Government in G.O.Ms.No.112, Housing and Urban Development Department, dated 22.06.2017 have approved the Tamil Nadu Real Estate (Regulation & Development) Act 2016, The promoter has to advertise, Market, book sell or offer for sale or invite persons to purchase in any manner any plot, apartment or building, as the case may be, in any Real Estate Project or part of it only after registering the Real Estate Project with the Real Estate Authority. The applicant has requested to follow the protocols as per instruction given by TNRERA

4.According to the Circular No. 12544/14 / CB dated: 04.07.2014 stating that,The Directorate of Town and Country Planning Department has not legally certified the title to the ownership by granting technical clearance and planning

permission. Only the applicant's entitlement to development is verified in the documents submitted with the applicant's application (lease deed, sale deed, gift deed, etc)Any person wishing to purchase the property must individually assert ownership of the property to the applicant. Also, if anyone else dispute arises individual rights over it, they can settle it before the appropriate competent court. The Directorate of Town and Country Planning Department is not the right organization to decide this.

5.As per TNCDBR-2019 the following fee and charges are collected as follows:
Centage Fee : Rs. 10500.00
Development fee : Rs. 13650.00
OSR Fee : Rs.214509.00

LAYOUT CONDITIONS

1. Alteration of plot sizes, road pattern, sizes, dimensions of public reservations and further subdivision of the plot contrary to the Layout Plan approved by the Town and Country Planning department shall not be done without the prior approval of the District Town and Country Planning department.

2. The corners of the plots located at the junction of two roads should be laid with the splay as shown on the approved Layout Plan.

3. No plot shall be sold, leased or transferred in any other means or to build to build any construction on any plot before confirms to the above two conditions.

4. The plots shown in approved Layout plan should be used only for the construction of residential houses other than the plots selected for public purposes. Also, only in those places where the change is plot land use is requested those developments mentioned in Residential use zone as per TNCDBR - 2019 should be allowed by the local body only after obtaining the prior concurrence of the town and country department.

5. If a low tension / high tension powerline / telegraph line is present through the plots, the line should be shifted to the edge of the road or as shown on the approved Layout Plan.

6. The low laying part of the layout area should be raised to street level

7. On all streets exceeding 7.2 meters in width, shading type trees shall be planted in symmetrical type within 1.00 meters from boundary and not more than 9.00 meters in length, of the road.

8. The applicant must obtain final approval regarding the plots/ Layout from the concerned Local Body. Also, before constructing any buildings in the plots, the applicant should be obtained necessary permission from the Town and Country Planning dept or the Local Body Office concerned.

9. a) As only planning permission / concurrence has been given to the said plot by the District Town and Country Planning Office. If any problem arises regarding the ownership of land for the plot, it should be considered and decided by the local body.

b) When the said plots are approved by the Local Body, a copy of the approval should be sent to this office, along with a copy of certificate / Acknowledgement (gift deed document) of handover of the public open spaces to the local body concerned

10. Once the applicant receives the approval of the layout plan from the district Town and country planning office, the approved layout plan shall be permanently displayed at the entrance of the layout without any change / and

compete
details for public view through a 60 x 120cm permanent display board along with the details of resolution number and date of the layout.

11. The Land ownership is considered as per the land ownership documents submitted by the applicant. Therefore, it is also submitted that no right can be asserted on the ground that layout has been approved where there is no actual title to the land.

12. If the Documents provided for the land ownership and others documents submitted for consideration are found to be incorrect or if there is a situation where the Planning Permission / Concurrence approval for the plot might be affected, the planning permission/ concurrence granted to the layout will be cancelled by the District Town and Country Planning department without any prior notice.

13. A copy of the plan approved by the District Town and Country Planning Department along with a copy of this order shall be compulsorily provided to the purchasers while the plots are sold.

ALLOTMENT DETAILS OF APPROVED LAYOUT PLAN

Site Extent : 1.69 Acres (or) 6825.00 sq.m
No. of Plots: 35
Gifted over to Local Body :
Layout Road : 2004.57 sq.m
Public Purpose - 1 : 29.67 sqm (0.64%)
TNGEDCO Purpose : 28.54 sq.m (0.62%)

Copy
Mr.Surendran & S. Asuntha Jaya Savitha
D.No.8/64,
Avinashipalayam Village ,
Chettipalayam

S.No	Description of Charges	Amount	Receipt No and Date
1	Scrutiny fee	10238	29/03/2023
2	OSR Fee	214509	23/05/2023
3	Centage Charges	10500.00	30/05/2023
4	Development Charges	13650.00	30/05/2023
5	Display Board Charges		
6	Satellite town charge		

Joint Director/Deputy Director/Assistant Director(i/c)
District Town and Country Planning,

Coimbatore District.

Enclosure

1.Layout original map and Condition – 2 set

Document certified by Rajaguru R

Signed by: Joint Director
Location:Coimbatore
Date:2023.06.05 17:52:23

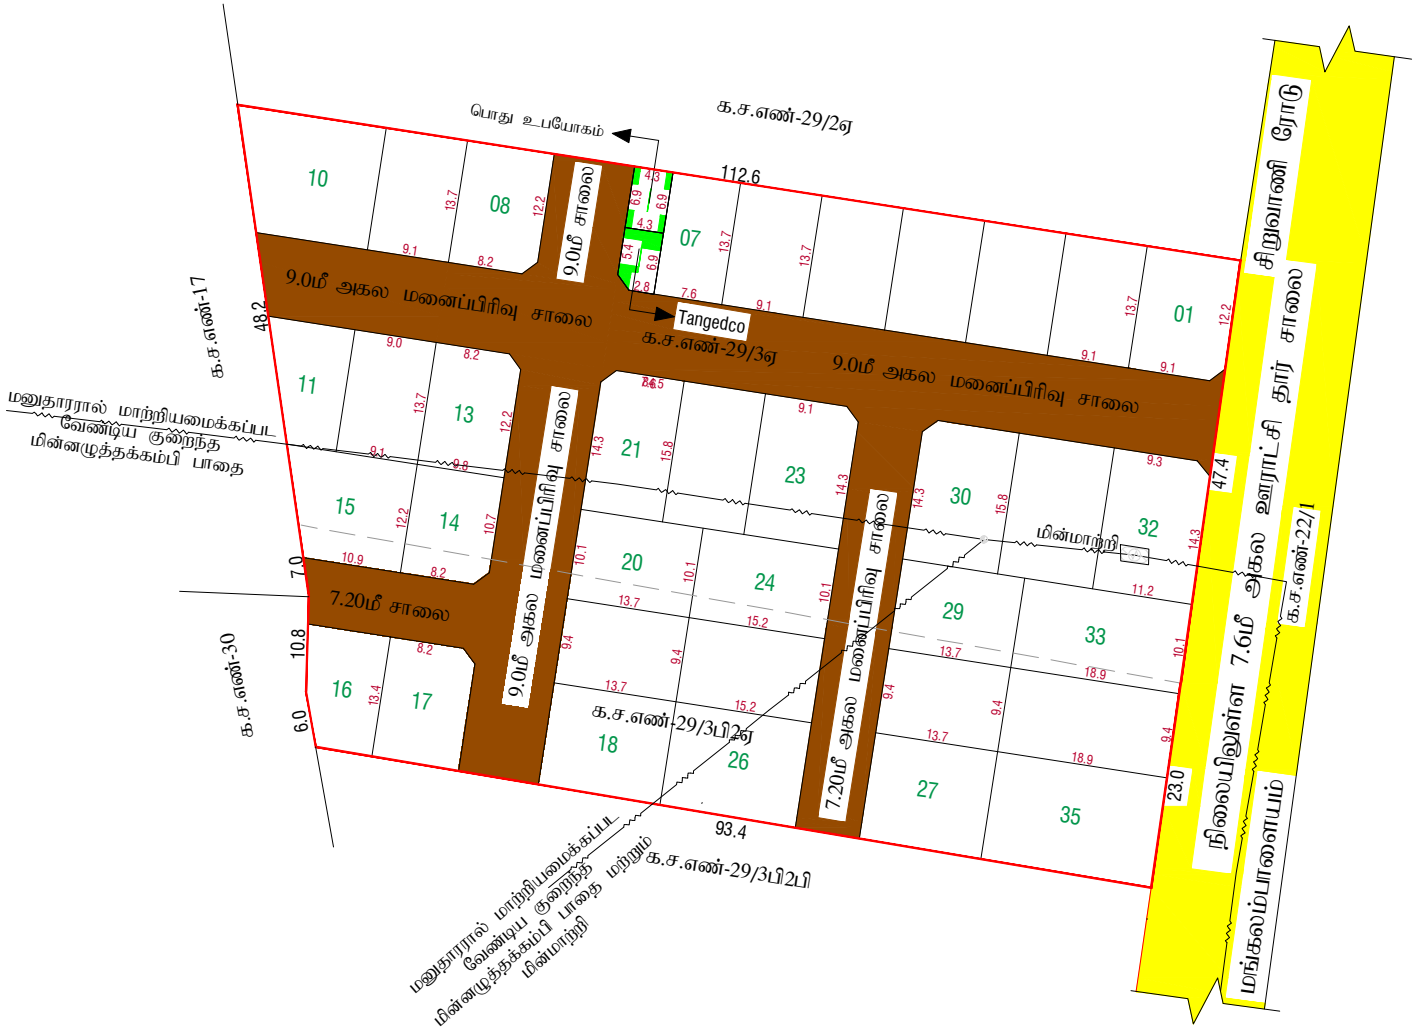

Digitally signed by: Joint Director
Location: Coimbatore
Date: 2023.05.30 17:54:36

Document Verified by Kalaiselvi R

பெ.பார்த்திபன்
அளவர் / உதவி வரைவாளர்

உ.பாரதி
வரைவாளர் நிலை- III

நகர் ஊரமைப்பு துறை

மாவட்ட நகர் ஊரமைப்பு அலுவலகம் கோயம்புத்தூர்

கோயம்புத்தூர் உள்ளூர் திட்டக்குழுமம்

பூலுவப்பட்டி பேரூராட்சி

கோயம்புத்தூர் மாவட்டம், பேரூர் வட்டம், பூலுவப்பட்டி கிராமம் / பேரூராட்சி, நில அளவைஎண்கள். 29/3ஏ, 29/3பி2ஏ-ல் அமையும் உத்தேச குடியிருப்பு மனைப்பிரிவிற்கான சாலை (ம) பொது உபயோக அமைப்பு வரைபடம்.

இணைய தள விண்ணப்ப எண் : **J057UHA0**

விண்ணப்பதாரர் பெயர் : திரு.மு.சுரேந்திரன் மற்றும் திருமதி.சு.அசுந்தா ஜெய சவிதா

அளவு : 1:400

வ

குறிப்பு:-

மனைப்பிரிவின் மொத்தப்பரப்பு : 1.69ஏக்கர் (அ) 6825.00ச.மீ

ஒதுக்கிய மனைகள் : 35

மனைப்பிரிவின் எல்லை :

நிலையிலுள்ள சாலை :

1.பொது ஒதுக்கீடு :

உள்ளாட்சிக்கு தானமாக ஒப்படைக்கப்பட்டவை:-

உத்தேச சாலைகள் மற்றும் மூலை முடக்குகளின் பரப்பளவு = 2004.57ச.மீ :

மனைப்பிரிவு சாலை பரப்பளவு நீங்கலாக மனைகளின் பரப்பளவு = (மனைப்பிரிவின் மொத்த பரப்பு - மனைப்பிரிவு சாலை பரப்பு)
= (6825.00ச.மீ - 2004.57ச.மீ) = 4820.43ச.மீ

பூங்காவிற்கு தேவையான பரப்பளவு:-
(மனைப்பிரிவின் மொத்த பரப்பு - உத்தேச சாலை பரப்பு) **X 10%**
(6825.00ச.மீ - 2004.57ச.மீ) **X 10%**

தேவையான பரப்பளவு = 482.043ச.மீ **(10%)**

பூங்கா ஒதுக்கீடு அரசாணை எண்.18 நகராட்சி நிர்வாகம் (ம) குடிநீர் வழங்கல் துறை நாள்: 04.02.2019-ன் படி **TNCDBR-19**-ல் விதி எண்:**47(6)**-ன் படி **OSR** பரப்பிற்கு (482.043ச.மீ) ஈடான அரசு வழிகாட்டி மதிப்பீட்டின் படி உரிய தொகை மனுதாரரால் முழுமையாக செலுத்தப்பட்டுள்ளது.

2.பொது ஒதுக்கீடு :

(மனைப்பிரிவின் மொத்தப்பரப்பு - மனைப்பிரிவு சாலை) **X 0.5%**

தேவையான பரப்பளவு = (6825.00ச.மீ - 2004.5ச.மீ) **X 0.5%** = 24.10ச.மீ

1. உள்ளாட்சிக்கான ஒப்படைக்கப்பட்ட பரப்பளவு :29.67ச.மீ (0.64%) :
2. தமிழ்நாடு மின் உற்பத்தி (ம) பகிர்மான கழகத்திற்க்கான பொது ஒதுக்கீட்டின் பரப்பளவு (**TANGEDCO**).
   TANGEDCO ஒப்படைக்கப்பட்ட பரப்பளவு : 28.54ச.மீ (0.62%) :

மூலை முடுக்கு:-

12.0மீ வரை உள்ள சாலைகளுக்கு 1.5மீ **X** 1.5மீ வீட்டைடல் வேண்டும்.

நிபந்தனைகள்:-

1.அரசாணை எண்:18 ந.நி (ம) கு.வ.துறை நாள்: 04.02.2019-ன் படி மனைப்பிரிவில் அமையும் சாலைகள் பொது உபயோக ஒதுக்கீடு உள்ளாட்சிக்கு தானமாகப் பெறப்பட்டுள்ளது. (ம) **TANGEDCO** ஒதுக்கீட்டினை அரசாணை எண்:16 ந.நி (ம) கு.வ.துறை நாள்: 01.10.2020-ன் படி **TANGEDCO** அல்லது உள்ளாட்சிக்கு தானமாகப் பெறப்பட்டுள்ளது.

2.இம்மனைப்பிரிவிற்கு உள்ளாட்சி இறுதி ஒப்புதல் அளிக்கும்முன் இடத்தினை எந்தத் துறையாலும் நில ஆர்ஜித நடவடிக்கை மேற்கொள்ளப்படவில்லை என்றும், எந்தத் துறைக்காகவும் நில ஆர்ஜிதப்பட்டியல் மாவட்ட வருவாய் அலுவலருக்கு அனுப்பப்படவில்லை என்றும், உள்ளாட்சிக்கு உறுதி செய்து கொள்ளவேண்டும்.

3.விற்பனைக்குண்டான மனைகளை விற்பனை செய்யும்போது இவ்வாணையின் நகலோடு நகர் ஊரமைப்புத்துறையில் ஒப்புதல் அளிக்கப்பட்ட வரைபட நகல் மனை வாங்குபவர்களுக்கு கட்டாயம் வழங்கப்பட வேண்டும்.

4.ஒப்புதல் அளிக்கப்பட்ட மனைப்பிரிவு வரைபடத்தை எவ்வித மாற்றம் விடுதலின்றி மனைப்பிரிவு நுழைவுவாயிலில் 60CM X 120CM அளவிலான நிரந்தர தகவல் பலகை மூலம் பொதுமக்கள் பார்வைக்கு நிரந்தரமாக பிரசுரிக்கப்படவேண்டும்.

5.அரசாணை எண்: 181 வீ.வ (ம) ந.வ.துறை நாள் 09-12-2020-ன் படி உத்தேச மனைப்பிரிவில் அமையும் சாலைகள் தரச்சாலையாக அமைக்கப்பட்டும், மழைநீர் வடிகால் வசதி, மேல்நிலைநீர் தேக்க தொட்டியுடன் கூடிய குடிநீர் வசதியுடன் (ம) தெருவிளக்குகள் ஆகியவை உள்ளாட்சியின் தகுதிகேற்ப அமைக்கப்பட்ட பின்னர் இறுதி ஒப்புதல் வழங்கபட வேண்டும்.

6.அரசாணை எண். 141 வீட்டு வசதி (ம) நகர்புற வளர்ச்சித்துறை நாள்.16.07.2022-ன் படி நடவடிக்கை மேற்கொள்ளப்பட வேண்டும்.

ம.வ /கோ.உ.தி.கு.எண் : 281 / 2023
திட்ட அனுமதி எண் : 319 / 2023
} இணையதள வழியாக

உறுப்பினர் செயலர் / இணை இயக்குநர் (பொ)
கோயம்புத்தூர் உள்ளூர் திட்டக்குழுமம்
கோயம்புத்தூர்