

SCANNED 9769 / 2025



11 DEC 2025 TAMILNADU

11 DEC 2025

M/S. K-P CIVIL CONSTRUCTION PRIVATE LIMITED

ES 398174

11/12/2025

S. KOKIL PRIYA
STAMP VENDOR

Licence No: 1347/B2/CH(S)/2021-27

Dt.26-02-2021

Chitlapakkam, Chennai-64.

Cell: 9841649640

GENERAL POWER OF ATTORNEY

**THIS DEED OF DEVELOPMENT OF POWER OF ATTORNEY AT
TAMBARAM JOINT 1 ON THIS THE 13th DAY OF DECEMBER 2025, BY**

(1) Mrs. R. KRISHNAVENI (Aadhaar No: 8266 8060 1677 and
PAN: BMNPR5918L) wife of Mr. Ragavan, aged about 67 years, residing at
No. 5/207, Ganesh Nagar Main Road, Kasbapuram, Chennai 600126,

(2) Mr. R. MANIKANDAN (Aadhaar No: 7366 4415 0795 and
PAN: DLLPM0521F), son of Mr. Rajendran, aged about 36 years, residing at
No. 5/24, Vinayagar Kovil Street, Kasbapuram, Chennai 600126,

1 R. Manikandan 4 M. Rajendran

K-P CIVIL CONSTRUCTION PVT. LTD.

Managing Director

Document No: 9769 of 2025 of Book

Contains 12 Sheets 1 Sheet

Registering Officer

5 R. Jothi

(3) **Mr. KUMAR .R** (Aadhaar No: 7704 0686 2900 and PAN: KXMPK7287L), son of late Mr. Ramasamy, aged about 62 years, residing at No. 5/24, Vinoba Nagar 2nd Street, Sithalapakkam, Chennai 600126,

(4) **Mr. M. RAJENDRAN** (Aadhaar No: 2570 4873 6330 and PAN: CEGPR0669E), son of late Mr. Munusamy, aged about 67 years, residing at No. 5/24, Vinayagar Kovil Street, Kasbapuram, Chennai 600126,

(5) **Mrs. JOTHI** (Aadhaar No: 6133 5526 3883 and PAN: CSYPR3014B), wife of Mr. M. Rajendran, aged about 56 years, residing at No. 5/24, Vinayagar Kovil Street, Kasbapuram, Chennai 600126, hereinafter called "**PRINCIPALS**" do hereby nominate, appoint, ordain and retain **M/s. K P CIVIL CONSTRUCTION PRIVATE LIMITED** (PAN : AAFCK3010Q), represented by its Managing Director **Mr. K. PRABHU** (PAN : AHYPP8837B, Aadhaar No. 9660 9373 9349), son of Mr. R. Kothandaraman, aged about 51 years, having office at No. 1/188, KP TOWERS, First Floor, Ottiyambakkam Main Road, Sithalapakkam, Chennai 600131, hereinafter called the "**POWER AGENT**" as our true and lawful attorney to do all acts, deeds, things, etc., on our behalf.

Whereas the 1st principal Mrs. R. Krishnaveni is the absolute owner of the vacant Land, measuring an extent of 30 cents, comprised in Survey No. 20/5 and along with other lands situated at Kaspapuram Village, Tambaram Taluk, Kanchipuram District, and the same was settled upon to her by her husband Mr. M. Ragavan and the said **SETTLEMENT DEED**

KP CIVIL CONSTRUCTION PVT. LTD.,


Managing Director

Document No: 9769	of 2025 of Book
I	Contains 42 Sheets 2 Sheet
Registering Officer	

1. R. Krishnaveni

2. R. Rajendran

3. R. Jothi

4. M. Rajendran

5. R. Jothi



was registered as **Document No. 5796/2014, Book 1, dated 28th day of July 2014, in the office of the Sub-Registrar of Tambaram;** and above said Mrs. R. Krishnaveni has been in uninterrupted peaceful possession and in enjoyment of the schedule mentioned property ever since from the date of occupation.

And whereas the above said Mrs. R. Krishnaveni already settled to her son Mr. R. Harikrishnan northern portion measuring an extent of 14.5 cent out of 30 cents vide Document No. 5319/2024, now remaining measuring an extent of 15.5 cents only available.

for remaining property and the separate patta was issued in favour **Mrs. R. Krishnaveni, Patta No. 2571**, as per patta sub-division **Survey No. 20/5A**, measuring an extent of 0.6.61 ares.

Whereas the 2nd principal Mr. R. Manikandan is the absolute owner of the vacant Land, 'B' schedule mentioned property i.e., bearing northern portion measuring an extent of 9 cents out of 35 cents, comprised in Survey No. 20/6, situated at Kaspapuram Village, Tambaram Taluk, Chengalpattu District, and the same was settled upon to him by his father Mr. M. Rajendran and the said **SETTLEMENT DEED** was registered as **Document No. 5334/2025, Book 1, dated 21st day of June 2025, in the office of**

KP CIVIL CONSTRUCTION PVT. LTD.,


Managing Director

1. R. Manikandan

2. R. Manikandan

3. R. Manikandan

4. M. Rajendran

5. R. Jothi

Document No.	9769	of	2025	of Book
I	Contains	42	Sheets	3
Registering Officer				



the Sub-Registrar of Tambaram Joint 1 and the above said Mr. R. Manikandan has been in uninterrupted peaceful possession and in enjoyment of the schedule mentioned property ever since from the date of occupation.

And the separate patta was issued in favour of **Mr. R. Manikandan, Patta No. 3494**, as per patta new sub-division **Survey No. 20/6B**, measuring an extent of 0.3.64 ares.

Whereas the 3rd principal Mr. Kumar .R is the absolute owner of the vacant land, measuring an extent of 23.5 cents, comprised in Survey No. 20/4, situated at Kaspapuram Village, Tambaram Taluk, Chengalpattu District, having been purchased the same from out of his own funds from Mr. Shibin Bright and the said **SALE DEED** was registered as **Document No. 2050/2025, Book 1, dated 15th day of March 2025, in the office of the Sub-Registrar of Tambaram Joint 1** and the above said Mr. Kumar .R is the sole and absolute owner and has been in uninterrupted possession and in enjoyment of the schedule mentioned property ever since from the date of purchase.

And the separate patta was issued in favour of **Mr. Kumar .R,**
Patta No. 3363, as per patta **Survey No. 20/4,** measuring an extent of
0.9.50 ares.

KP CIVIL CONSTRUCTION PVT. LTD.


Managing Director

1. R. മനോജ് കുമാർ

2. R. Manikandan

3. Plumage

4. M. Rijnders

5 R. Jothi

Document No: 9769 of 2025 of Book
I Contains 42 Sheets 4 Sheet
Registering Officer



Whereas the 4th principal Mr. M. Rajendran is the absolute owner of the vacant land, measuring an extent of 30 cents, under Patta No. 69, comprised in Survey No. 20/7, situated at No. 114 Kaspapuram Village, Tambaram Taluk, Kancheepuram District, having been purchased the same from out of his own funds from Mr. Balaram Devar and the said **SALE DEED** was registered as **Document No. 453/1996, Volume 2000, Pages 67 to 69, Book 1, dated 6th day of February 1996, in the office of the Sub-Registrar of Tambaram;**

AND whereas the above said 4th principal Mr. M. Rajendran's father Mr. Munusamy had executed a will deed in favour of his son Mr. M. Rajendran the 4th principal herein, allotted the 'B' schedule mentioned property, i.e., measuring an extent of 30 cents, comprised in Survey No. 20/7 and along with other lands, and the said **WILL DEED** was registered as **Document No. 84/2000, Book III, dated 22nd day of May 2000, in the office of the sub-registrar of Tambaram;** and the above said Mr. M. Rajendran has been in uninterrupted peaceful possession and in enjoyment of the schedule mentioned property ever since from the date of purchase and occupation.

And the separate patta was issued in favour of **Mr. M. Rajendran, Patta No. 172, as per patta Survey No. 20/7, measuring an extent of 0.12.00 ares.**

KP CIVIL CONSTRUCTION PVT. LTD.,


Managing Director

1. R. Rajendran

2. R. Rajendran

3. R. Rajendran

4. M. Rajendran

5. R. Jothi

Document No.	9769	of	2025	of Book
I	Contains	42	Sheets	5
Registering Officer				



Whereas the 5th principal Mrs. Jothi is the absolute owner of the vacant Land, measuring an extent of 30 cents, comprised in Survey No. 20/8, under Patta No. 975, situated at Kaspapuram Village, Tambaram Taluk, Chengalpattu District, and the same was settled upon to her by her husband Mr. M. Rajendran and the said **SETTLEMENT DEED** was registered as **Document No. 5334/2025, Book 1, dated 21st day of June 2025, in the office of the Sub-Registrar of Tambaram Joint 1;** and the above said Mrs. Jothi R has been in uninterrupted peaceful possession and in enjoyment of the schedule mentioned property ever since from the date of occupation.

And the separate patta was issued in favour of **Mrs. Jothi, Patta No. 3485,** as per patta **Survey No. 20/8,** measuring an extent of 0. 12.00 ares.

Whereas We are in preoccupation with our domestic affairs, not in the position to develop and maintain the property and also to consult auditor, advocate and the consent authorities for the purpose, and on my request the aforesaid agent has also consented to be his true and lawful power of attorney agent of me for administering, maintaining and developing of the property more fully described in the schedule hereunder provided.

KP CIVIL CONSTRUCTION PVT. LTD.


Managing Director

1. R. கிருஷ்ணமூர்த்தி

2. R. Manikandan.

3. R. Mani

4. M. Rajendran

5. R. Jothi

Document No: 9769 of 2025 of Book
I Contains 42 Sheets 6 Sheet
Registering Officer



WHEREAS due to our preoccupations, We are not in a position to manage and maintain the schedule property and also not in a position to attend the said property personally, therefore We have decided to appoint, constitute and nominate the above said **M/s. K P CIVIL CONSTRUCTION PRIVATE LIMITED**, represented by its Managing Director **Mr. K. PRABHU**, son of Mr. R. Kothandaraman, as my true and lawful **ATTORNEY** to act in our name and on our behalf to do and execute all or any of the following acts, deeds and things in respects of the schedule property that is to say:

1. To take possession, look after, manage, develop and administer the Schedule Mentioned Property.
2. To pay land taxes to the revenue authorities and government in respect of the Schedule Mentioned Property.
3. To apply for re-classification of the lands if necessary. In that connection, to sign the necessary papers and to appear before the CMDA, Town and Country Planning Authorities or other concerned authorities.
4. To apply for Layout / sub-division of the lands into small plots and in that connection to sign the layout plan and other papers necessary, to appear before the CMDA, Town and Country Planning Authorities, to follow up for layout approval and if necessary, to submit revised layout plan for approval, to pay the necessary fees, deposits, charges etc., on my behalf.

KP CIVIL CONSTRUCTION PVT. LTD.


Managing Director

Document No: 9769 of 2025 of Book
I Contains 42 Sheets 7 Sheet
Registering Officer

1. R. Kothandaraman

2. R. Kothandaraman

3. R. Kothandaraman

4. M. Rajendran

5. R. Jothi



5. To execute the necessary gift deed/deeds in favour of local bodies as and when required.
6. To prepare sign and submit all papers, plans, affidavits, applications, letters, indemnities, to the respective authorities like, Panchayat Union/ municipality, C.M.D.A., / D.T.C.P. Water Connection Board, Sewerage Board, Electricity Board, Income Tax Department, ULT/ULC and director of town and country planning as the case may be for the purpose of obtaining the sanction, permit, licenses etc., to develop the Schedule Mentioned Property.
7. To develop and improve infrastructures facilities and amenities such as drainage, culvert, formation of road, leveling and filling of lands to lay stone as per approved plan. To maintain the Schedule Mentioned Property by fencing the entire area, appoint the watch and ward to safeguard the property. To appoint engineers, architects, advocates, laborers, contractors, electricians, plumbers to implement the project.
8. To prepare building plan/s, sign and submit the same together with the application form/s, affidavits, declarations and all other necessary papers duly signed for obtaining sanction for construction of new building over the land described in the Schedule hereunder, and also for modification, addition, alteration, etc., to the said building, to the Corporation of Chennai/C.M.D.A./Municipal and local authorities and other competent authorities, to sign all necessary papers for the said purposes, to execute gift deed, to pay necessary fees and charges for

KP CIVIL CONSTRUCTION PVT. LTD.


Managing Director

Document No: 9769	of 2025 of Book
I	Contains 42 Sheets 8 Sheet
Registering Officer	

1. R. Jothu

2. R. Manikandan

3. R. Mani

H. Priendram

R. Jothu



Commissioner of Police (Traffic), PWD, Electricity (TNEB), Archeological Survey of India (ASI), Water & Drainage (CMWSSB) and other Service connections, land acquisition officers and any other statutory bodies of the State or Central Government and to sign necessary applications, forms, indemnities and all necessary documents/papers, to pay fees/charges/deposits to the authorities, and to engage and enter into contracts with third parties for the provision of such connections and for incidental matters and to pay such amounts as may be required in connection, therewith. To apply for temporary power connection, sign necessary application forms, affidavits, declarations and all other necessary papers, pay necessary fees/deposits, receive the approval and to acknowledge receipt thereof, and to surrender the same after the completion of the building.

11. To obtain fresh, service connection in respect of water supply, drainage, sewage and electricity and telephone department.
12. To apply for patta from the Tahsildar and obtain the same.
13. To enter into any agreements for reconstitutions of and with the owners of the adjoining lands whether continuous or not for the purposes of consolidating the Schedule Mentioned Property and the lands that may be owned by such owner as a single unit for the purpose of submitting building plans to the C.M.D.A Corporation of Chennai, other Municipal and local authorities or/and other necessary authorities for the purpose of getting their sanctions, approvals for the said building plans as may be drawn up by the agent and by the said owners for the constructions

KP CIVIL CONSTRUCTION PVT. LTD.,


Managing Director

Document No: 9769 of 2025 of Book
I Contains 42 Sheets 10 Sheet
 Registering Office On

1. R. கிருஷ்ணமூர்த்தி

2. R. Wernick

3. R Lenny

4. 14. Rijendron

R. Jothi



-



16. To correspond with anyone on any matter and also to obtain necessary NOC's, letters, permissions from concerned authorities for reasons not specified herein in the above clauses relating to the Schedule Property. To receive all registered and unregistered letters, summons, notices, etc., addressed to me by anyone pertaining to the Schedule Property, from the postal authorities or any other authorities or anyone else and to acknowledge receipt thereof.
17. To appoint, substitute and/or terminate advocate/s for any matter relating to the Schedule Property, if my Power of Attorney Agents feels it necessary, and to pay their fees and expenses. To issue legal notice, reply notice, and rejoinder in any matter relating to the Schedule Property.
18. To represent before judicial and quasi-judicial authorities and execute necessary forms, declaration as and when required.
19. To institute, defend and prosecute, enforce or resist any suit or other actions and proceedings, appeals in any court/Tribunal pertaining to the Schedule Property and for the said purpose to sign vakalat, to sign and verify complaints, written statements, affidavits, counters, petitions, pleadings and all other connected papers necessary for the said purposes and to appear before any court/Tribunal on my behalf and to do all the necessary acts, deeds and things. To file and receive back documents, to deposits and withdraw money and to issue receipt thereof. To obtain refund or repayment of court fees or any other sums.

KP CIVIL CONSTRUCTION PVT. LTD.,


Managing Director

Document No: 9769	of 2025 of Book
I	Contains 42 Sheets/12 Sheet
Registering Officer	



1. R. Jothi
2. R. Manikandan
3. R. Laxmi
4. M. Prakash
5. R. Jothi

- To apply to courts and offices for copies of documents and papers and to sign necessary applications, forms, papers, etc., to pay fees/charges and to receive copies of documents/papers and to issue receipt thereof.
20. To apply for inspection of and to inspect judicial and other public records. To compromise, compound and withdraw cases whenever my said Power of Attorney Agents shall think proper to do so and to sign necessary papers for the said purposes.
 21. To appear and give oral and documentary evidence in a Court of law and to sign such statements.
 22. To appear personally before any municipal authority, body, Board, Department, any authority, institution, for any purpose relating to the Schedule Property, whenever the said Power of Attorney Agents feels necessary, and to do all acts and deeds necessary for the purpose/s.
 23. To apply and obtain all licenses, quotas for cement, bricks, steel, etc., in the name of the said Power of Attorney Agents and to endorse such licenses, quotas in favour of his nominee/s to enable him to take delivery of the articles and issue receipt thereof.
 24. To look after my property described in the schedule hereunder on my behalf and to manage the same with due care and to seek assistance and aid of police or statutory authorities or court of law to protect the schedule mentioned property from trespass or from any other illegal

KP CIVIL CONSTRUCTION PVT. LTD.,


Managing Director

Document No: 9769	of 2025 of Book
I	Contains 42 Sheets 13 Sheet
Registering Officer	



1. R. Jothi

2. R. Nandakumar

3. R. Nandakumar

4. M. Nandakumar

5. R. Jothi

act and to generally do all the acts, deeds and things necessary in respect of the Schedule Mentioned Property, even though specifically not mentioned in the afore said clauses. In other words, entire development activities related to the Schedule Mentioned Property on my behalf without my concurrence.

25. To do all such further acts and deeds incidental to and or necessary for the proper execution of the acts deeds and powers mentioned herein above and to execute rectification deeds, cancellation deeds in respect of the Schedule Mentioned Property in favour of any person/s and to do all such other documents as may be necessary and reasonably required from time to time in relation to the Schedule Mentioned Property.
26. I agree to ratify and confirm all and every acts or things done by my attorney by virtue of the authority hereby concerned on him and all deeds and documents executed by him in my name or on my behalf and this power of attorney shall be binding on me as if the same were executed by me.
27. By this Deed, power of attorney deed shall have no power to enter any sale agreement or sale deed or any other documents execution thereof.
28. No consideration has been received for execution of this power of attorney and no transfer is affected.

KP CIVIL CONSTRUCTION PVT. LTD.,


Managing Director

Document No: 9769 of 2025 of Book
I Contains 42 Sheets 14 Sheet
 Registering Officer


1. R கிடுக்கான பதவி

2. R. Wanikandan

3. Klausur

4. M. Picardas

5. R. Jothi

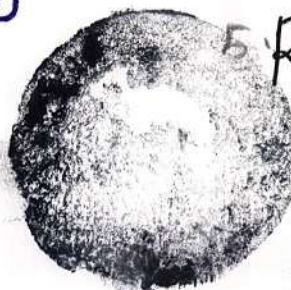

Boundaries for measuring an extent of 9 cents, comprised in Survey No. 20/6B:-

North by : Land in Survey No. 20/5A,
South by : Land in Survey No. 20/6A,
East by : Land in Survey No. 20/7,
West by : Existing 7.2 metre road and approved layout.

Boundaries for measuring an extent of 23.5 cents, comprised in Survey No. 20/4:-

North by : Land in Survey Nos. 20/3 and 20/1,
South by : Land in Survey Nos. 20/7 and 20/8,
East by : Land in Survey No. 20/16,
West by : Approved layout & Existing 7.2 metre road and Land in Survey No. 20/5A.

Boundaries for measuring an extent of 30 cents, comprised in Survey No. 20/7:-

North by : Land in Survey Nos. 20/5A and 20/4,
South by : Land in Survey Nos. 19/1 & 19/5,
East by : Land in Survey No. 20/8,
West by : Land in Survey Nos. 20/6A and 20/6B.


Boundaries for measuring an extent of 30 cents, comprised in Survey No. 20/8:-

North by : Land in Survey Nos. 20/16, 20/4 and 20/14,
South by : Land in Survey Nos. 19/5 & 19/6,
East by : Land in Survey No. 20/9,
West by : Land in Survey No. 20/7.

KP CIVIL CONSTRUCTION PVT. LTD.,


Managing Director

Document No: 9769	of 2025 of Book
I	Contains 42 Sheets 16 Sheet
Registering Officer	

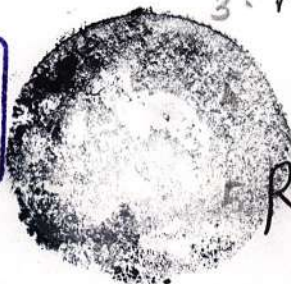

1. R. Jothu

2. R. Narayanan

3. R. Narayanan

M. Riedan



R. Jothu

The above property is situated within the registration district of **Tambaram** and in the sub- registration district of **Tambaram Joint 1**.

IN WITNESS WHEREOF THE PRINCIPALS AND THE POWER AGENT HAVE SET THEIR HANDS AND SIGNED THIS GENERAL POWER OF ATTORNEY ON THIS DAY, MONTH AND YEAR, IN THE PRESENCE OF WITNESSES:-

KP CIVIL CONSTRUCTION PVT. LTD.,


Managing Director

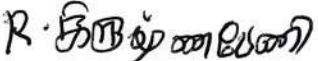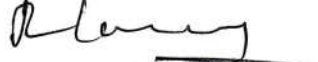1. R. 
2. R. 
3. 
4. M. Priendson
5. R. Jothi


POWER AGENT.

PRINCIPALS.

WITNESSES:-

1. 

S. Natarajan (Age : 46 yrs) S/o. Sundaram,
D.No. 5/22, Vinoba Nagar 2nd Street,
Sithalapakkam, Chennai 600126.
Aadhaar No. 6770 1383 6763.

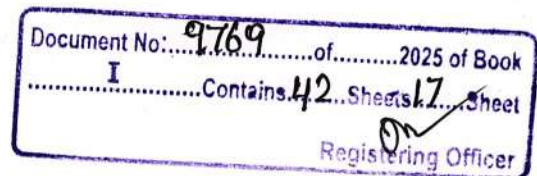

2. A. Prince 

Prein Charles (Age: 39 yrs), S/o. Arokkiyadass,
No. 278, Cuddalore Main Road, Sathamangalam Post,
Viruthachalam Taluk, Arasakuli, Cuddalore 606003.
Aadhaar No. 9610 2074 1139.

Drafted by :- K. Novlin Jayabalan, B. Com.,



D.W.L. No. A/599/MS(S)/91.
Almighty Associates,
No. 1, Ground Floor, S.S. Colony,
Rajakilpakkam, Chennai 600073.



(Declaration) (நீதிபேராணை எண் 22163/2018-ல் வழங்கப்பட்ட தீர்ப்புரையை காண்க)

1. R. சிதம்பரம்

2. Ri Demiskandau.

3. Plans

[Handwritten signature]

ஆவணத்தை எழுதிக் கொடுப்பவர்களின்
கையொப்பம்

4. 14. 1995

S. R. Jothi

1. உத்தரவு

2. A. Wickardson

3. Recovery

எழுதி கொடுப்பவர்

4. M. Rindman

pru

Managing Director

Document No: 9769 of 2025 of Book
I Contains 42 Sheets 18 Sheet
Registering Officer



50thū



தமிழ்நாடு அரசு

வருவாய் மற்றும் பேரிடர் மேலாண்மைத் துறை

நில உரிமை விபரங்கள் : இ. எண் 10(1) பிரிவு

மாவட்டம் : செங்கல்பட்டு

வட்டம் : தாம்பரம்

வருவாய் இராமம் : கஸ்பாபுரம்

பட்டா எண் : 2571

உரிமையாளர்கள் பெயர்

1. ராகவன் மனைவி கிருஷ்ணவேணி

புல எண்	உட்பிரிவு	புன்செய்		நுன்செய்		மற்றவை		குறிப்புரைகள்
		பரப்பு	தீர்வை	பரப்பு	தீர்வை	பரப்பு	தீர்வை	
		ஹெக் - ஏர்	ரூ - பை	ஹெக் - ஏர்	ரூ - பை	ஹெக் - ஏர்	ரூ - பை	
10	11A1A1	--	--	0 - 3.38	0.30	--	--	2023/0105/35/436969--2023/35/05/000496SD ----- Digitally signed: Kavitha S Tahsildar 20/07/2023 04:54:33:PM
10	22	--	--	0 - 5.50	0.48	--	--	2020/0103/35/198403--- ----- Digitally signed: ABDUL RASIK S Zonal Deputy Tahsildar 11/09/2020 08:37:14:PM
10	23	--	--	0 - 4.00	0.35	--	--	2020/0103/35/198403--- ----- Digitally signed: ABDUL RASIK S Zonal Deputy Tahsildar 11/09/2020 08:37:14:PM
20	5A	--	--	0 - 6.61	0.50	--	--	2024/0105/35/496213--2024/35/05/000609SD ----- Digitally signed: Rajendaran R Tahsildar 27/08/2024 06:42:44:PM
29	15	--	--	0 - 5.50	0.39	--	--	2022/0103/35/267345--- ----- Digitally signed: Subbiah S Zonal Deputy Tahsildar 08/06/2022 06:04:23:PM
29	28	--	--	0 - 5.00	0.35	--	--	2020/0103/35/198403--- ----- Digitally signed: ABDUL RASIK S Zonal Deputy Tahsildar 11/09/2020 08:37:14:PM
36	8	--	--	0 - 4.50	0.32	--	--	2020/0103/35/198403--- ----- Digitally signed: ABDUL RASIK S Zonal Deputy Tahsildar 11/09/2020 08:37:14:PM
9	2A1A1	--	--	0 - 0.37	0.03	--	--	2025/0105/35/565568--2025/35/05/000760SD ----- Digitally signed: KANIMOZHI G Tahsildar 08/12/2025 10:08:30:PM
				0 - 34.86	2.72			

குறிப்பு :



1. மேற்கண்ட தகவல் / சான்றிதழ் நகல் விவரங்கள் பின் பதிவேட்டிலிருந்து பெறப்பட்டவை. இவற்றை தாங்கள் <https://eservices.tn.gov.in> என்ற இணையதளத்தில் P/35/05/144/0251/20465 என்ற குறிப்பு எண்ணை உள்ளீடு செய்து உறுதி செய்துக்கொள்ளவும்.
2. இத் தகவல்கள் 09-12-2025 அன்று 02:22 PM சந்திப்பு நேரத்தில் பதிவேட்டில் பதிவேட்டில் உள்ளது.
3. கைப்பேசி கேமராவின் 2D barcode படிப்பான் மூலம் பதிவேட்டில் பதிவேட்டில் 36 GPRS வழி இணையதளத்தில் சரிபார்க்கவும்.

KP CIVIL CONSTRUCTION PVT. LTD.

Managing Director

1. R. திருமங்கலம்

2. R. Demixandan

3. Planning

4. M. Rajendran

$$R = 30 \pm \text{h}$$

மாவட்டம் : செங்கல்பட்டு

வட்டம் : தாம்பரம்


கிராமம் : கஸ்பாபுரம் [144]



புல எண் : 20/5A

பரப்பளவு : எக்டர் 00 ஏர் 6.80

அளவு : 1 : 287

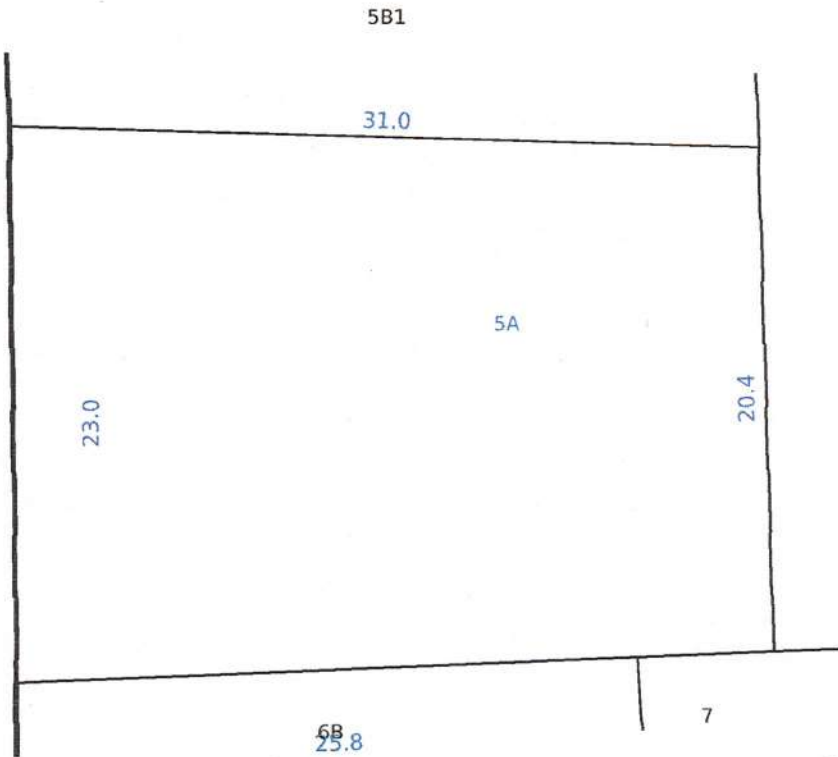

Document No: 9769 of 2025 of Book
I Contains 42 Sheets 20 Sheet
Registering Officer

KP CIVIL CONSTRUCTION PVT. LTD.,

Managing Director

1. R. கிருஷ்ணசேகரி
2. R. Rami Chandan
3. R. Ramani
4. M. Priyambhar
- R. Jothu

Date Digitally Signed By
S. ENDIRAN

Date of Issue: 09-12-2025 15:36:03





தமிழ்நாடு அரசு

வருவாய் மற்றும் பேரிடர் மேலாண்மைத் துறை

நில உரிமை விபரங்கள் : இ. எண் 10(1) பிரிவு

மாவட்டம் : செங்கல்பட்டு

வட்டம் : தாம்பரம்

வருவாய் கிராமம் : கஸ்பாபுரம்

பட்டா எண் : 3494

உரிமையாளர்கள் பெயர்

1. ராஜேந்திரன்

மகன்

மணிகண்டன்

புல எண்	உட்பிரிவு	புன்செய்		நன்செய்		மற்றவை		குறிப்புரைகள்
		பரப்பு	தீர்வை	பரப்பு	தீர்வை	பரப்பு	தீர்வை	
		ஹெக் - ஏர்	ரூ - பை	ஹெக் - ஏர்	ரூ - பை	ஹெக் - ஏர்	ரூ - பை	
20	6B	--	--	0 - 3.64	0.31	--	--	2025/0105/35/550443--2025/35/05/000728SD ----- Digitally signed: Rajendiran R Tahsildar 21/08/2025 05:10:26:PM
				0 - 3.64	0.31			

குறிப்பு :



- மேற்கண்ட தகவல் / சான்றிதழ் நகல் விவரங்கள் மின் பதிவேட்டிலிருந்து பெறப்பட்டவை. இவற்றை தாங்கள் <https://eservices.tn.gov.in> என்ற இணைய தளத்தில் P/35/05/144/03494/30490 என்ற குறிப்பு எண்ணை உள்ளீடு செய்து உறுதி செய்துகொள்ளவும்.
- இத் தகவல்கள் 09-12-2025 அன்று 02:32:30 PM நேரத்தில் அச்சடிக்கப்பட்டது.
- கைப்பேசி கேமராவின் 2D barcode படிப்பான் மூலம் படித்து 3G/GPRS வழி இணையதளத்தில் சரிபார்க்கவும்

KP CIVIL CONSTRUCTION PVT. LTD.,

Managing Director


1. ரஜேந்திரன்

2. R. Venikandan

3. R. Suresh

4. Rajendran

5. R. Jothi

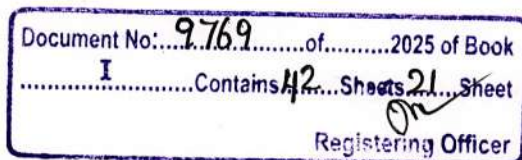

மாவட்டம் : செங்கல்பட்டு

வட்டம் : தாம்பரம்


கிராமம் : கஸ்பாபுரம் [144]



புல எண் : 20/6B

பரப்பளவு : எக்டர் 00 ஏர் 3.64

அளவு : 1 : 250

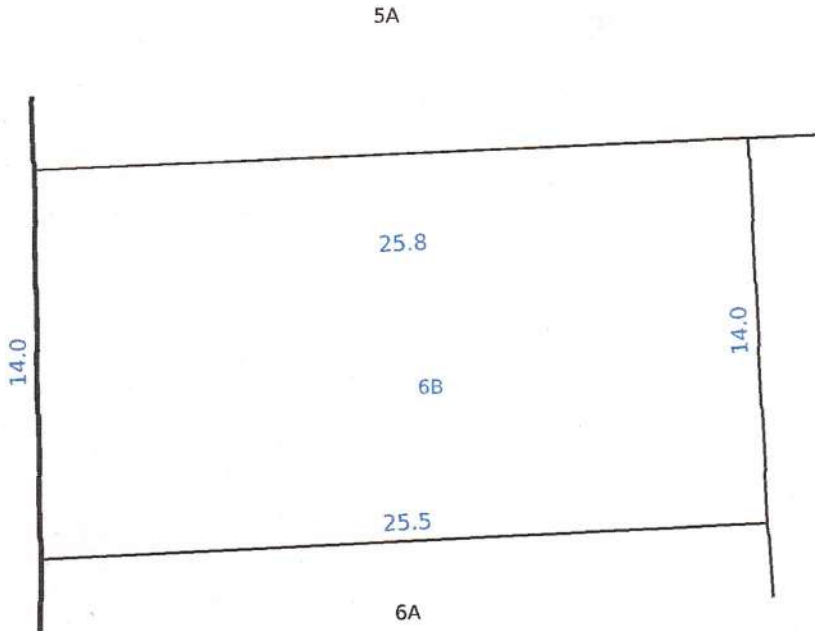

KP CIVIL CONSTRUCTION PVT. LTD.,


Managing Director

1. P. கிருஷ்ணசுப்பிரமணியன்

2. R. ~~Ramkandan~~

3. R. ~~Ramkandan~~

4. M. ~~Rajendran~~

5. R. Jothi

Document No: 9769 of 2025 of Book
I Contains 42 Sheets 22 Sheet
On
Registering Officer

Data Digitally Signed By
RAJENDIRAN



Date of Issue: 09-12-2025 15:32:55

Survey and Settlement Department, Government of Tamil Nadu

270 fv.11



தமிழ்நாடு அரசு

வருவாய் மற்றும் பேரிடர் மேலாண்மைத் துறை

நில உரிமை விபரங்கள் : இ. எண் 10(1) பிரிவு

மாவட்டம் : செங்கல்பட்டு

வட்டம் : தாம்பரம்

வருவாய் கிராமம் : கஸ்பாபுரம்

பட்டா எண் : 3363

உரிமையாளர்கள் பெயர்

1. ராமசாமி

மகன்

குமார் .ரா

புல எண்	உட்பிரிவு	புன்செய்		நன்செய்		மற்றவை		குறிப்புரைகள்
		பரப்பு	தீர்வை	பரப்பு	தீர்வை	பரப்பு	தீர்வை	
		ஹெக் - ஏர்	ரூ - பை	ஹெக் - ஏர்	ரூ - பை	ஹெக் - ஏர்	ரூ - பை	
20	4	--	--	0 - 9.50	0.83	--	--	2025/0103/35/424274--- ----- Digitally signed: approved through AutoMutation - 15/03/2025 01:20:52:PM
				0 - 9.50	0.83			

குறிப்பு :



- மேற்கண்ட தகவல் / சான்றிதழ் நகல் விவரங்கள் மின் பதிவேட்டிலிருந்து பெறப்பட்டவை. இவற்றை தாங்கள் <https://eservices.tn.gov.in> என்ற இணைய தளத்தில் P/35/05/144/03363/30485 என்ற குறிப்பு எண்ணை உள்ளீடு செய்து உறுதி செய்துகொள்ளவும்.
- இத் தகவல்கள் 09-12-2025 அன்று 02:33:49 PM நேரத்தில் அச்சடிக்கப்பட்டது.
- கைப்பேசி கேமராவின் 2D barcode படிப்பான் மூலம் படித்து 3G/GPRS வழி இணையதளத்தில் சரிபார்க்கவும்

KP CIVIL CONSTRUCTION PVT. LTD.,

Managing Director

1. R. சிங்கராஜன்

2. R. RaviKandam,

3. R. Leung

4. M. Rajan

5. R. Jotki

Document No: 9769 of 2025 of Book
I Contains 42 Sheets 23 Sheet
Registering Officer



District : Chengalpattu

Taluk : Tambaram


Village : Kaspapuram [144]



Survey No : 20/4

Area : Hect 00 Ares 9.97

Scale : 1 : 282

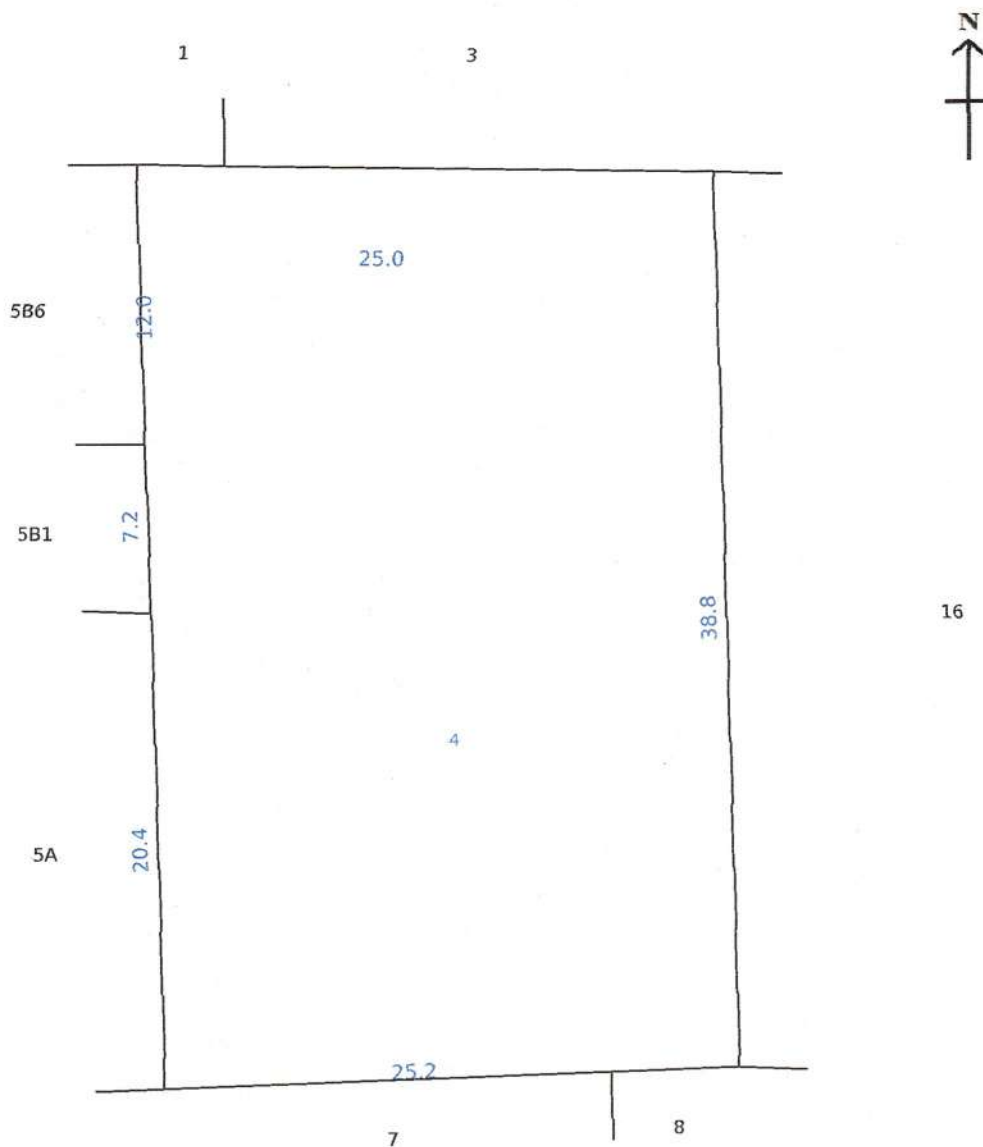

KP CIVIL CONSTRUCTION PVT. LTD.,

Managing Director

1. R. B. S. S. S.
2. R. S. S. S.
3. R. S. S. S.


Data Digitally Signed By
RAJENDIRAN

Date of Issue: 09-12-2025 18:46:42

Survey and Settlement Department, Government of Tamil Nadu

270 fv.11

Document No: 9769 of 2025 of Book
I Contains 42 Sheets 24 Sheet
On
Registering Officer

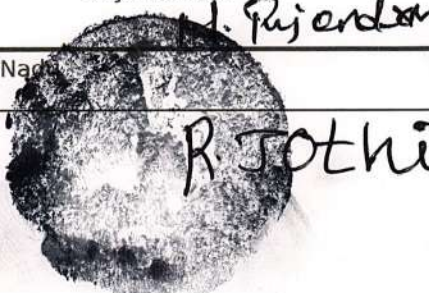

09-12-2025, 18:45



தமிழ்நாடு அரசு

வருவாய் மற்றும் பேரிடர் மேலாண்மைத் துறை

நில உரிமை விபரங்கள் : இ. எண் 10(1) பிரிவு

மாவட்டம் : செங்கல்பட்டு

வட்டம் : தாம்பரம்

வருவாய் கிராமம் : கஸ்பாபுரம்

பட்டா எண் : 172

உரிமையாளர்கள் பெயர்

1. முனுசாமி

மகன்

ராஜேந்திரன்

புல எண்	உட்பிரிவு	புன்செய்		நன்செய்		மற்றவை		குறிப்புரைகள்
		பரப்பு	தீர்வை	பரப்பு	தீர்வை	பரப்பு	தீர்வை	
		ஹெக் - ஏர்	ரூ - பை	ஹெக் - ஏர்	ரூ - பை	ஹெக் - ஏர்	ரூ - பை	
10	24	--	--	0 - 7.50	0.64	--	--	Digitally signed: SARAVANNAN V Tahsildar 11/01/2020 05:08:49:PM
20	6A	--	--	0 - 10.86	0.94	--	--	2025/0105/35/550443--2025/35/05/000728SD Digitally signed: Rajendiran R Tahsildar 21/08/2025 05:10:26:PM
20	7	--	--	0 - 12.00	1.04	--	--	Digitally signed: SARAVANNAN V Tahsildar 11/01/2020 05:10:57:PM
				0 - 30.36	2.62			

குறிப்பு :



- மேற்கண்ட தகவல் / சான்றிதழ் நகல் விவரங்கள் மின் பதிவேட்டிலிருந்து பெறப்பட்டவை. இவற்றை தாங்கள் <https://eservices.tn.gov.in> என்ற இணைய தளத்தில் P/35/05/144/00172/10470 என்ற குறிப்பு எண்ணை உள்ளீடு செய்து உறுதி செய்துகொள்ளவும்.
- இத் தகவல்கள் 09-12-2025 அன்று 02:34:44 PM நேரத்தில் அச்சடிக்கப்பட்டது.
- கைப்பேசி கேமராவின் 2D barcode படிப்பான் மூலம் படித்து 3G/GPRS வழி இணையதளத்தில் சரிபார்க்கவும்

KP CIVIL CONSTRUCTION PVT. LTD.,

Managing Director

1. R. Jothi

2. R. Rajendran

3. R. Jothi

4. R. Rajendran

5. R. Jothi


Document No: 9769 of 2025 of Book
I Contains 42 Sheets 25 Sheet
Registering Officer



கிராமம் : கஸ்பாபுரம் [144]



அளவு : 1 : 278

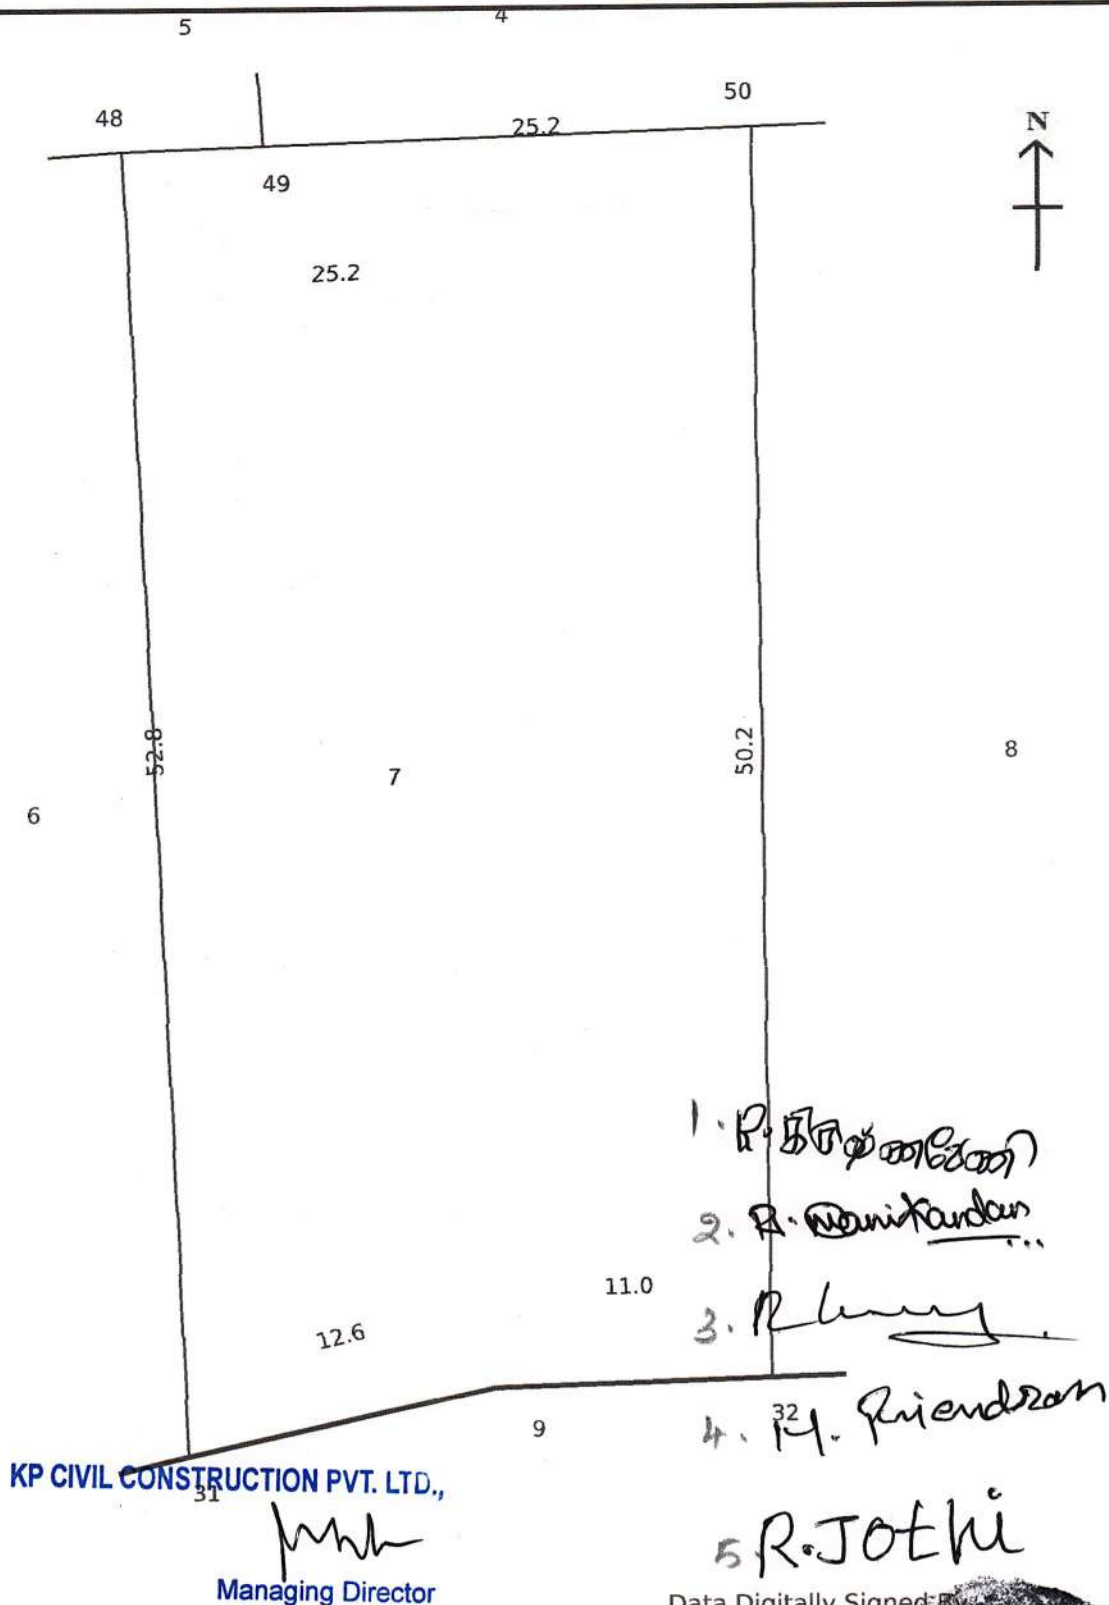

KP CIVIL CONSTRUCTION PVT. LTD.,

Managing Director

Data Digitally Signed by
NATARAJAN S

Date of Issue: 04-09-2024 16:15:38

Survey and Settlement Department, Government of Tamil Nadu

Document No: 9769 of 2025 of Book 26 Sheet

I Contains 42 Sheets.....

Registering Officer



தமிழ்நாடு அரசு

வருவாய் மற்றும் பேரிடர் மேலாண்மைத் துறை

நில உரிமை விபரங்கள் : இ. எண் 10(1) பிரிவு

மாவட்டம் : செங்கல்பட்டு

வட்டம் : தாம்பரம்

வருவாய் கிராமம் : கல்பாபுரம்

பட்டா எண் : 3485

உரிமையாளர்கள் பெயர்

1. ராஜேந்திரன்

மனைவி

ஜோதி

புல எண்	உட்பிரிவு	புன்செய்		நன்செய்		மற்றவை		குறிப்புரைகள்
		பரப்பு	தீர்வை	பரப்பு	தீர்வை	பரப்பு	தீர்வை	
		ஹெக் - ஏர்	ரூ - பை	ஹெக் - ஏர்	ரூ - பை	ஹெக் - ஏர்	ரூ - பை	
19	5	--	--	0 - 4.00	0.35	--	--	2025/0103/35/448835--- ----- Digitally signed: Shamila M Head Quarters Deputy Tahsildar 02/08/2025 08:27:27:AM
20	8	--	--	0 - 12.00	1.04	--	--	2025/0103/35/448835--- ----- Digitally signed: Shamila M Head Quarters Deputy Tahsildar 02/08/2025 08:27:27:AM
				0 - 16.00	1.39			

குறிப்பு :



- மேற்கண்ட தகவல் / சான்றிதழ் நகல் விவரங்கள் மின் பதிவேட்டிலிருந்து பெறப்பட்டவை. இவற்றை தாங்கள் <https://eservices.tn.gov.in> என்ற இணைய தளத்தில் P/35/05/144/03485/30400 என்ற குறிப்பு எண்ணை உள்ளீடு செய்து உறுதி செய்துகொள்ளவும்.
- இத் தகவல்கள் 09-12-2025 அன்று 02:36:39 PM நேரத்தில் அச்சடிக்கப்பட்டது.
- கைப்பேசி கேமராவின் 2D barcode படிப்பான் மூலம் படித்து 3G/GPRS வழி இணையதளத்தில் சரிபார்க்கவும்

KP CIVIL CONSTRUCTION PVT. LTD.,

Managing Director

1. R. சிவசுப்பிரமணியன்

2. R. Venkandran

3. R. Senthil

4. M. Prithvi

5. R. Jothi

Document No: 9769 of 2025 of Book
I. Contains 42 Sheets 27 Sheet
Registering Officer




District : Chengalpattu
Taluk : Tambaram
Village : Kaspapuram(R)



Survey No : 20/8
Area : Hect 00 Ares 11 Sqm 20
Scale : 1 : 385 mm

FMB Sketch

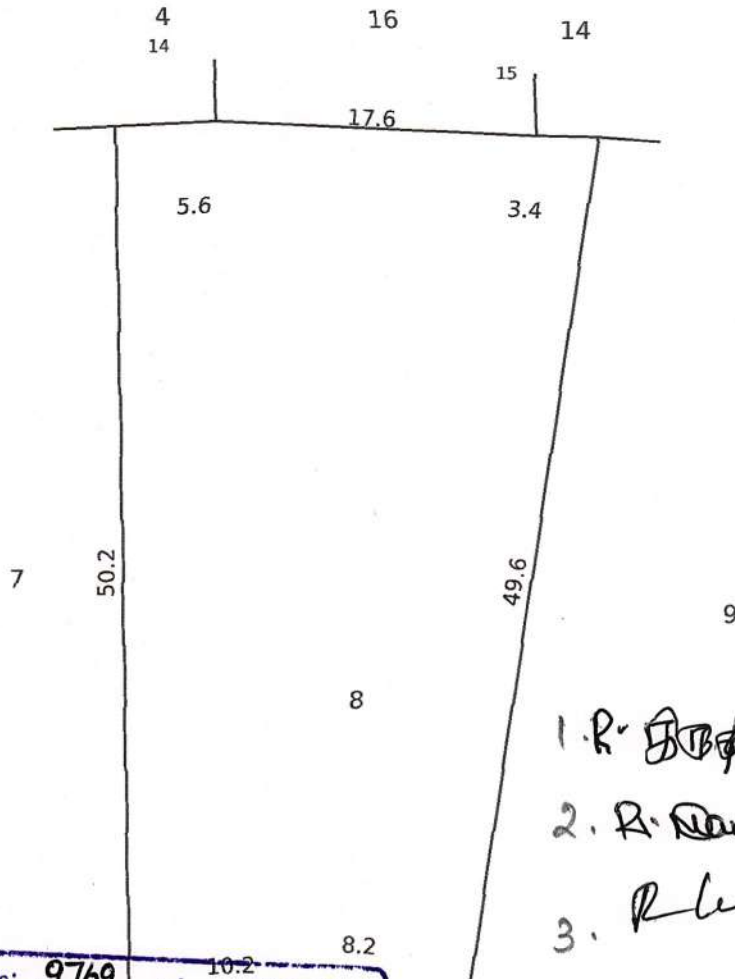

1. R. Jothi
2. R. Nandkumar
3. R. Jothi
4. M. Priyadarshi

Document No: 9769 of 10.2 2025 of Book
I Contains 42 Sheets 28 Sheet
Registering Officer

KP CIVIL CONSTRUCTION PVT. LTD.,

Managing Director



Date of Issue: 11-02-2025 10:27:52

Approved By Tahsildar
cpo. Jendaran
Date Approved : 04-01-2025

மாவட்டம் : செங்கல்பட்டு

பட்டம் : தாம்பரம்

கிராமம் : கல்பாபுரம் [144]



புல எண் : 20

பரப்பளவு : எக்டர் 02 ஏர் 27.24

அளவு : 1 : 1152



KP CIVIL CONSTRUCTION PVT. LTD.,

Managing Director

Document No: 9769 of 2025 of Book
I Contains 42 Sheets 29 Sheet
Registering Officer

1. R. கிருஷ்ணமூர்த்தி
2. R. Renukandan
3. R. L...
4. M. R...
5. R. Jothi

Data Digitally Signed
RAJENDIRAN

Date of Issue: 30-08-2025 14:46:25

Survey and Settlement Department, Government of TamilNadu

270 fv.11

आयकर विभाग
INCOME TAX DEPARTMENT



भारत सरकार
GOVT. OF INDIA

R KRISHNAVENI

MUTHUSWAMY

16/07/1958

Permanent Account Number

BMNPR5918L

சிக்ஷணவெனி

Signature



भारत सरकार
GOVERNMENT OF INDIA



भारतीय विशिष्ट पहचान प्राधिकरण
UNIQUE IDENTIFICATION AUTHORITY OF INDIA



கிருஷ்ணவேனி

Krishnaveni

பிறந்த நாள் / DOB : 04/07/1960

பெண் / FEMALE

Mobile No. 9500108859

8266 8060 1677

VID : 9161 6603 7716 6726



முகவரி:

W/O: ராகவன், 5/207, கணேஷ்நகர் மெயின்
ரோடு, கஸ்பாபுரம், காஞ்சிபுரம்,
தமிழ்நாடு - 600126

Address

W/O: Ragavan 5/207 GANASHNAGAR
MAIN ROAD Kasbapuram Madambakkam
Kancheepuram Tamil Nadu - 600126

8266 8060 1677



எனது ஆதார், எனது அடையாளம்.

1947
1800 300 1947

help@uidai.gov.in

www.uidai.gov.in

P.O. Box No.1947,
Bengaluru-560 001

KP CIVIL CONSTRUCTION PVT. LTD.,

Managing Director

1. R. கிருஷ்ணவேனி

2. R. Manikandan.

3. R. Lenny

4. M. Rajendran

5. R. Jothi

Document No: 9769 of 2025 of Book
I Contains 42 Sheets 30 Sheet
Registering Officer



आयकर विभाग
INCOME TAX DEPARTMENT

भारत सरकार
GOVT. OF INDIA

स्थायी लेखा संख्या कार्ड
Permanent Account Number Card
DLLPM0521F

नाम / Name
R MANIKANDAN

पिता का नाम / Father's Name
RAJENDRAN

जन्म की तारीख / Date of Birth
26/06/1989

हस्ताक्षर / Signature

भारत सरकार
Government of India

मनिकण्डन
Manikandan
பிறந்த நாள்/DOB: 26/06/1989
ஆண்/ MALE

7366 4415 0795
VID : 9179 4422 4892 7318

இந்திய சர்க்கார்
Unique Identification Authority of India

முகவரி:
S/O: ராஜேந்திரன், 5/24, வினாயகர் கோவில்
செரு, கஸ்பாபுரம், கஸ்பாபுரம், காஞ்சிபுரம்,
தமிழ் நாடு - 600126

Address:
S/O: Rajendran, 5/24, VINAYAGAR KOVIL
STREET, KASBAPURAM, Kasbapuram,
Kancheepuram,
Tamil Nadu - 600126

7366 4415 0795
VID : 9179 4422 4892 7318

KP CIVIL CONSTRUCTION PVT. LTD.,

[Signature]
Managing Director

1. R. ஜென்டிரன்
2. R. Manikandan
3. *[Signature]*
4. M. Rajendran
5. R. Jothi

Document No: 9769 of 2025 of Book
I Contains 42 Sheets 31 Sheet
Registering Officer





இந்திய அரசாங்கம்

Government of India



Aadhaar no. issued: 20/09/2015



குமார் ரா
Kumar R
பிறந்த நாள்/DOB: 04/03/1963
ஆண்/ MALE

ஆதார் என்பது அடையாளத்திற்கான சான்றாகும். குடியரிமை, அல்லது பிறந்த தேதிக்கான சான்றல்ல. இது சரிபார்ப்பதன் மட்டுமே பயன்படுத்தப்பட வேண்டும் (ஆன்லைன் அங்கீகாரம் அல்லது QR குறியிடப்பட வேண்டிய செயல்பாட்டின் மூலம்).
Aadhaar is proof of identity, not of citizenship or date of birth. It should be used with verification (online authentication, or scanning of QR code / offline XML).

7704 0686 2900

எனது ஆதார், எனது அடையாளம்



இந்திய தனிமட்ட அடையாள ஆணைப்ப

Unique Identification Authority of India



முகவரி:
தந்தை / தாய் பெயர்: ராமசாமி, 5/24,
வினோபா நகர் 2வது தெரு,
சித்தாலப்பாக்கம், சித்தாலப்பாக்கம்,
காஞ்சிபுரம்,
தமிழ் நாடு - 600126

Address:
S/O: Ramasamy, 5/24, Vinoba Nagar 2nd
Street, Sitalapakkam, PO: Sithalapakkam,
DIST: Kancheepuram,
Tamil Nadu - 600126



7704 0686 2900

VID : 9117 2946 6832 5235

1947

help@uidai.gov.in

www.uidai.gov.in


आयकर विभाग
INCOME TAX DEPARTMENT



भारत सरकार
GOVT. OF INDIA



स्थायी लेखा संख्या कार्ड
Permanent Account Number Card
KXMPK7287L

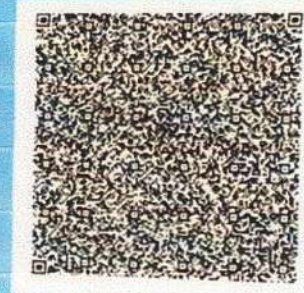

नाम / Name
KUMAR R

पिता का नाम / Father's Name
RAMASAMY

जन्म की तारीख /
Date of Birth
04/03/1963

R. J. Jothu
हस्ताक्षर / Signature

08082021

KP CIVIL CONSTRUCTION PVT. LTD.,

Managing Director

1. R. J. Jothu
2. A. R. R. R. R.
3. R. J. Jothu
4. M. R. R. R.
5. R. J. Jothu


Document No: 9769 of 2025 of Book
I Contains 42 Sheets 32 Sheet
Registering Officer





KP CIVIL CONSTRUCTION PVT. LTD.,

[Signature]
Managing Director

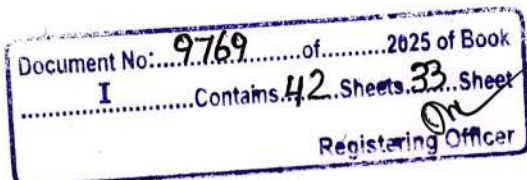

1. R. Jotha
2. R. Rajendran
3. R. [Signature]
4. M. Rajendran
5. R. Jotha



आयकर विभाग
INCOME TAX DEPARTMENT

भारत सरकार
GOVT. OF INDIA

स्थायी लेखा संख्या कार्ड
Permanent Account Number Card
CSYPR3014B

नाम / Name
JOTHI RAJENDRAN

पिता का नाम / Father's Name
ELUMALAI

जन्म की तारीख / Date of Birth
09/04/1969

हस्ताक्षर / Signature
R. Jothi

இந்திய அரசாங்கம்
Government of India

ஜோதி
Jothi
பிறந்த நாள் / DOB: 12/06/1948
பெண்பால் / Female

6133 5526 3883

ஆதார் - சாதாரண மனிதனின் அதிகாரம்

Unique Identification Authority of India

முகவரி
W/O ராஜேந்திரன், 5/24,
வினாயகர் கோவில் தெரு,
கஸ்பபுரம், கஸ்பபுரம்,
மாடம்பாக்கம், காஞ்சிபுரம்,
தாம்பரம், தமிழ் நாடு, 600126

Address
W/O: Rajendran, 5/24,
VINAYAGAR KOVIL STREET,
KASBAPURAM, Kasbapuram,
Madambakkam, Kancheepuram,
Tambaram, Tamil Nadu, 600126

6133 5526 3883


KP CIVIL CONSTRUCTION PVT. LTD.,


Managing Director

1. R. திருநெல்வேலி
2. R. Manikandan
3. R. Manikandan
4. M. Rajendran
5. R. Jothi

Document No: 9769 of 2025 of Book
I Contains 42 Sheets 34 Sheet
Registering Officer



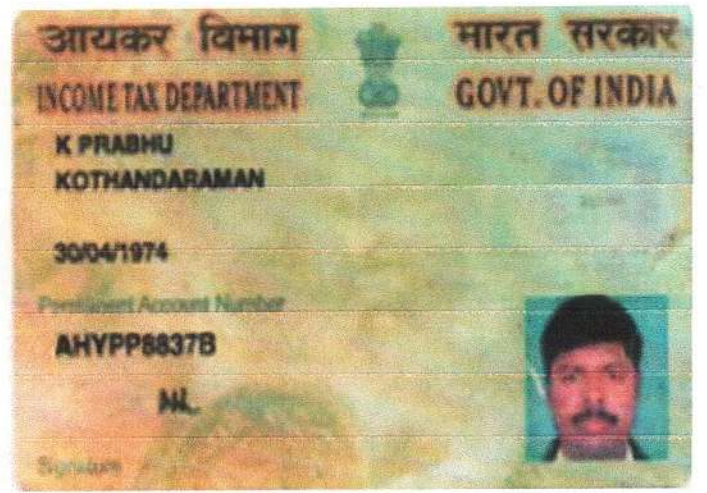

KP CIVIL CONSTRUCTION PVT. LTD.,

[Signature]
Managing Director

Document No: 9769 of 2025 of Book
I Contains 42 Sheets 35 Sheet
Registering Officer

1. R. சிடுகன் கண்ணி

2. R. Davidandan

3. R. [Signature]

4. M. Rajendran

5. R. Jothi





भारत सरकार
GOVERNMENT OF INDIA



பிரின் சார்லஸ்

Prein Charles

பிறந்த நாள் / DOB : 20/06/1986

ஆண் / MALE

9610 2074 1139



ஆதார் - சாதாரண மனிதனின் அதிகாரம்

A Prince Aaru



भारतीय विशिष्ट पहचान प्राधिकरण
UNIQUE IDENTIFICATION AUTHORITY OF INDIA

முகவரி:

S/O ஆரோக்கியதாஸ்,
278 கதவுவன், கடலூர் மெயின்
ரோடு, சாத்தமங்கலம் அஞ்சல்,
விருத்தாசலம் தாலுக்கா,
அராகுலி, சாத்தமங்கலம்,
கடலூர், தமிழ்நாடு, 606003

Address:

S/O Arokkiyadass, 278,
CUDDALORE MAIN ROAD,
SATHAMANGALAM POST,
VIRUTHACHALAM TALUK,
Arasakuli, Sathamangalam,
Cuddalore, Tamil Nadu, 606003



1947
1800 300 1947

help@uidai.gov.in

www.uidai.gov.in

P.O. Box No. 1947,
Bengaluru-560 001

KP CIVIL CONSTRUCTION PVT. LTD.,

Managing Director

Document No: 9769 of 2025 of Book
I Contains 42 Sheets 36 Sheet
On
Registering Officer

1. R. கிருஷ்ணமூர்த்தி

2. R. Raniandhan

3. R. Raniandhan

4. M. Prakashan

5. R. Jothu





இந்திய அரசாங்கம்

Government of India



ஆதார்

Issue Date: 29/08/2015



சு நடராஜன்
S Natarajan
பிறந்த நாள்/DOB: 29/07/1979
ஆண்/ MALE

6770 1383 6763

VID : 9127 0362 9575 1200

எனது ஆதார், எனது அடையாளம்

S. Natarajan

இந்திய தனிப்பட்ட அடையாள ஆணையர் அமைப்பு

Unique Identification Authority of India



ஆதார்


முகவரி:

C/O சுந்தரம், க எண் 5/22, வினோபா நகர்
2வது தெரு, சித்தாலப்பாக்கம், காஞ்சிபுரம்,
தமிழ் நாடு - 600126

Address:

C/O Sundaram, D No 5/22, Vinoba Nagar 2nd
Street, Sithalapakkam, Kancheepuram,
Tamil Nadu - 600126

UIDAI/UID/2015/19/10/2015

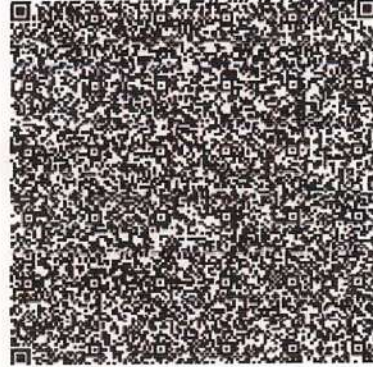

6770 1383 6763

VID : 9127 0362 9575 1200



1947



help@uidai.gov.in



www.uidai.gov.in

KP CIVIL CONSTRUCTION PVT. LTD.,

[Signature]

Mahaging Director

Document No: 9769 of 2025 of Book
I Contains 42 Sheets 37 Sheet
Registering Officer

1. R. சிதம்பரன்

2. R. Ramanathan

3. R. Ramanathan

4. M. Ramanathan

R. Rathi



CERTIFICATE UNDER SECTION 42 OF THE INDIAN STAMP ACT 1899

S.No 7349 of 2025

I hereby certify that a sum of ₹ 1,000/- (Rupees One Thousand only) on account of deficit stamp duty has been levied under section 41 of the Stamp Act in respect of this instrument from Mrs. கிருஷ்ணவேணி residing at No. 5/207, Ganesh Nagar Main Road, Kasbapuram, Chennai, KASPAPURAM, TAMBARAM, Chengalpattu, Tamil Nadu, India, 600126.

Sub Registrar: Tambaram Joint 1

Date: 13/12/2025

Signature of Sub Registrar and Collector under Section
41 of the Indian Stamp Act

Presented in the office of the Sub Registrar of Tambaram Joint 1 and fee of ₹ 4,610/- paid at 03:09 PM on 13/12/2025 by

Left Thumb



R. கிருஷ்ணவேணி

9500108859

Additions as per recitals of document

Execution admitted by

Left Thumb



R. கிருஷ்ணவேணி

Identity of the person verified through Consent based
AADHAAR Authentication using Thumb Impression with
UIDAI reference No. :

UKC:86862456d1e4ffcdc1e4dd7917418bd14ce1c11
(Details from UIDAI : Krishnaveni W/O: Ragavan, 04-
07-1960, xxxxxxxx1677)



Document No: 9769 of 2025 of Book
I Contains 42 Sheets 39 Sheet
Registering Officer

Execution admitted by Left Thumb  	<i>R. Manikandan</i> 9094352548 Identity of the person verified through Consent based AADHAAR Authentication using Thumb Impression with UIDAI reference No. : UKC:53618721a585705c7774364ab216ea53ee73db6 (Details from UIDAI : Manikandan S/O: Rajendran, 26-06-1989, xxxxxxxx0795)	
Execution admitted by Left Thumb  	<i>R. Kumar</i> 9382232207 Identity of the person verified through Consent based AADHAAR Authentication using Thumb Impression with UIDAI reference No. : UKC:5131513cd6bb7b1f564445ba95079e66aedcede (Details from UIDAI : Kumar R S/O: Ramasamy, 04-03-1963, xxxxxxxx2900)	
Execution admitted by Left Thumb  	<i>M. Rajendran</i> 9941511523 Additions as per recitals of document	
Execution admitted by Left Thumb  	<i>R. Jothi</i> 9094352548 Identity of the person verified through Consent based AADHAAR Authentication using Thumb Impression with UIDAI reference No. : UKC:44802738bea4dda5fcc4742957241c3804324b2 (Details from UIDAI : Jothi W/O: Rajendran, 12-06-1948, xxxxxxxx3883)	

Document No: 9769 of 2025 of Book
I Contains 42 Sheets 40 Sheet
On
Registering Officer




Claim admitted by Left Thumb  	<i>Prabhu K</i> 9381021202 Identity of the person verified through Consent based AADHAAR Authentication using Thumb Impression with UIDAI reference No. : UKC:3174345abe3f5ff53d0481e81cc6c0c1ccca819 (Details from UIDAI : Prabhu K S/O: Kothandaraman, 30-04-1974, xxxxxxxx9349)	
Identified By Witness 1 Left Thumb  	<i>S. Natarajan</i> 9384898886 S. NATARAJAN Son of SUNDARAM D.No. 5/22, Vinoba Nagar 2nd Street, Sithalapakkam, Chennai, Chengalpattu, Tamil Nadu, India, 600126. Identity of the person verified through Consent based AADHAAR Authentication using Thumb Impression with UIDAI reference No. : UKC:2202682bd0e94ef46e7475dbc7a9d470dd800fc (Details from UIDAI : S Natarajan C/O Sundaram, 29-07-1979, xxxxxxxx6763)	
Identified By Witness 2 Left Thumb  	<i>A. Prince Aro</i> 9943430533 PREIN CHARLES Son of AROKKIYADASS No. 278, Cuddalore Main Road, Sathamangalam Post, Viruthachalam Taluk, Arasakuli, Cuddalore, Cuddalore, Tamil Nadu, India, 606003. Identity of the person verified through Consent based AADHAAR Authentication using Thumb Impression with UIDAI reference No. : UKC:66375038b9059503e4445618df0c5bdf5eb4fd (Details from UIDAI : Prein Charles S/O Arokkiyadass, 20-06-1986, xxxxxxxx1139)	
Identified by Witness 1 Left Thumb  	<i>S. Natarajan</i>  Additions as per recitals of document	

Identified by Witness 2 Left Thumb	 	A. Prine Chesi Additions as per recitals of document	
--	---	--	--


13th day of December 2025

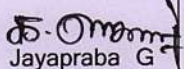


Jayapraba G
Sub Registrar
Jt I Tamparam.

Registered as Number **R/Tamparam Joint 1/Book-1/9769/2025.**

Date: 13/12/2025
Tamparam Joint 1

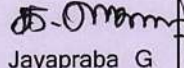
Jayapraba G
Sub Registrar
Sub Registrar
Jt I Tamparam.

Document No: 9769 of 2025 of Book
I Contains 42 Sheets 42 Sheet
On _____
Registering Officer

