Form-5

Certificate by Architect/Licensed Surveyor

(Certificate for the purpose of completion of Layout / Sub-Division Project)

Address of the Project: R.S.No: 222/2 – Polavakalipalayam Village – Polavakalipalayam Panchayat – Gobichettipalayam Panchayat Union – Gobichettipalayam Taluk - Erode District - Tamil Nadu State, India.

Date – 11/05/2025

Name of the Promoters : **Mr.R.Kumar**

Address of the Promoters : Proprietor of
100A-Nallanaikannor, Punnam Village, Punnam,
Bhavani, Erode District – 638312.

Subject: Certificate for

Ref: (TNRERA Registration Number)

Sir,

I, V.Santhosh kumar (name of the Licensed Surveyor) having License No: **CMDA/RE/GR-1/2022/03/365 on 17.03.2022** had undertaken assignment as an Licensed Surveyor for the assessment and verification of development of work done at **SITE** situated on the Plot bearing Survey no: **R.S.No: 222/2** demarcated by its boundaries (latitude and longitude of the end points) to the **North** 11.439779, 77.480688 to the **South** 11.439326, 77.480802 to the **East** 11.439589, 77.481050 to the **West** 11.439350, 77.480399 of Division at Polavakalipalayam Village – Polavakalipalayam Panchayat – Gobichettipalayam Panchayat Union – Gobichettipalayam Taluk - Erode District - Tamil Nadu State, India measuring **4838 sq.m**. being developed by **Mr.R.Kumar.**

Based on site inspection carried out by me with respect to each of the plot(s) of the a fore said Layout Project, I certify that as on date of this certificate, the project has been developed and completed in all respects as per the Plotting layout plan sanctioned **by DTCP Erode Approved No: 362/2023 dated 04/09/2023** including all amenities and facilities as committed by the promoter to the allottes.

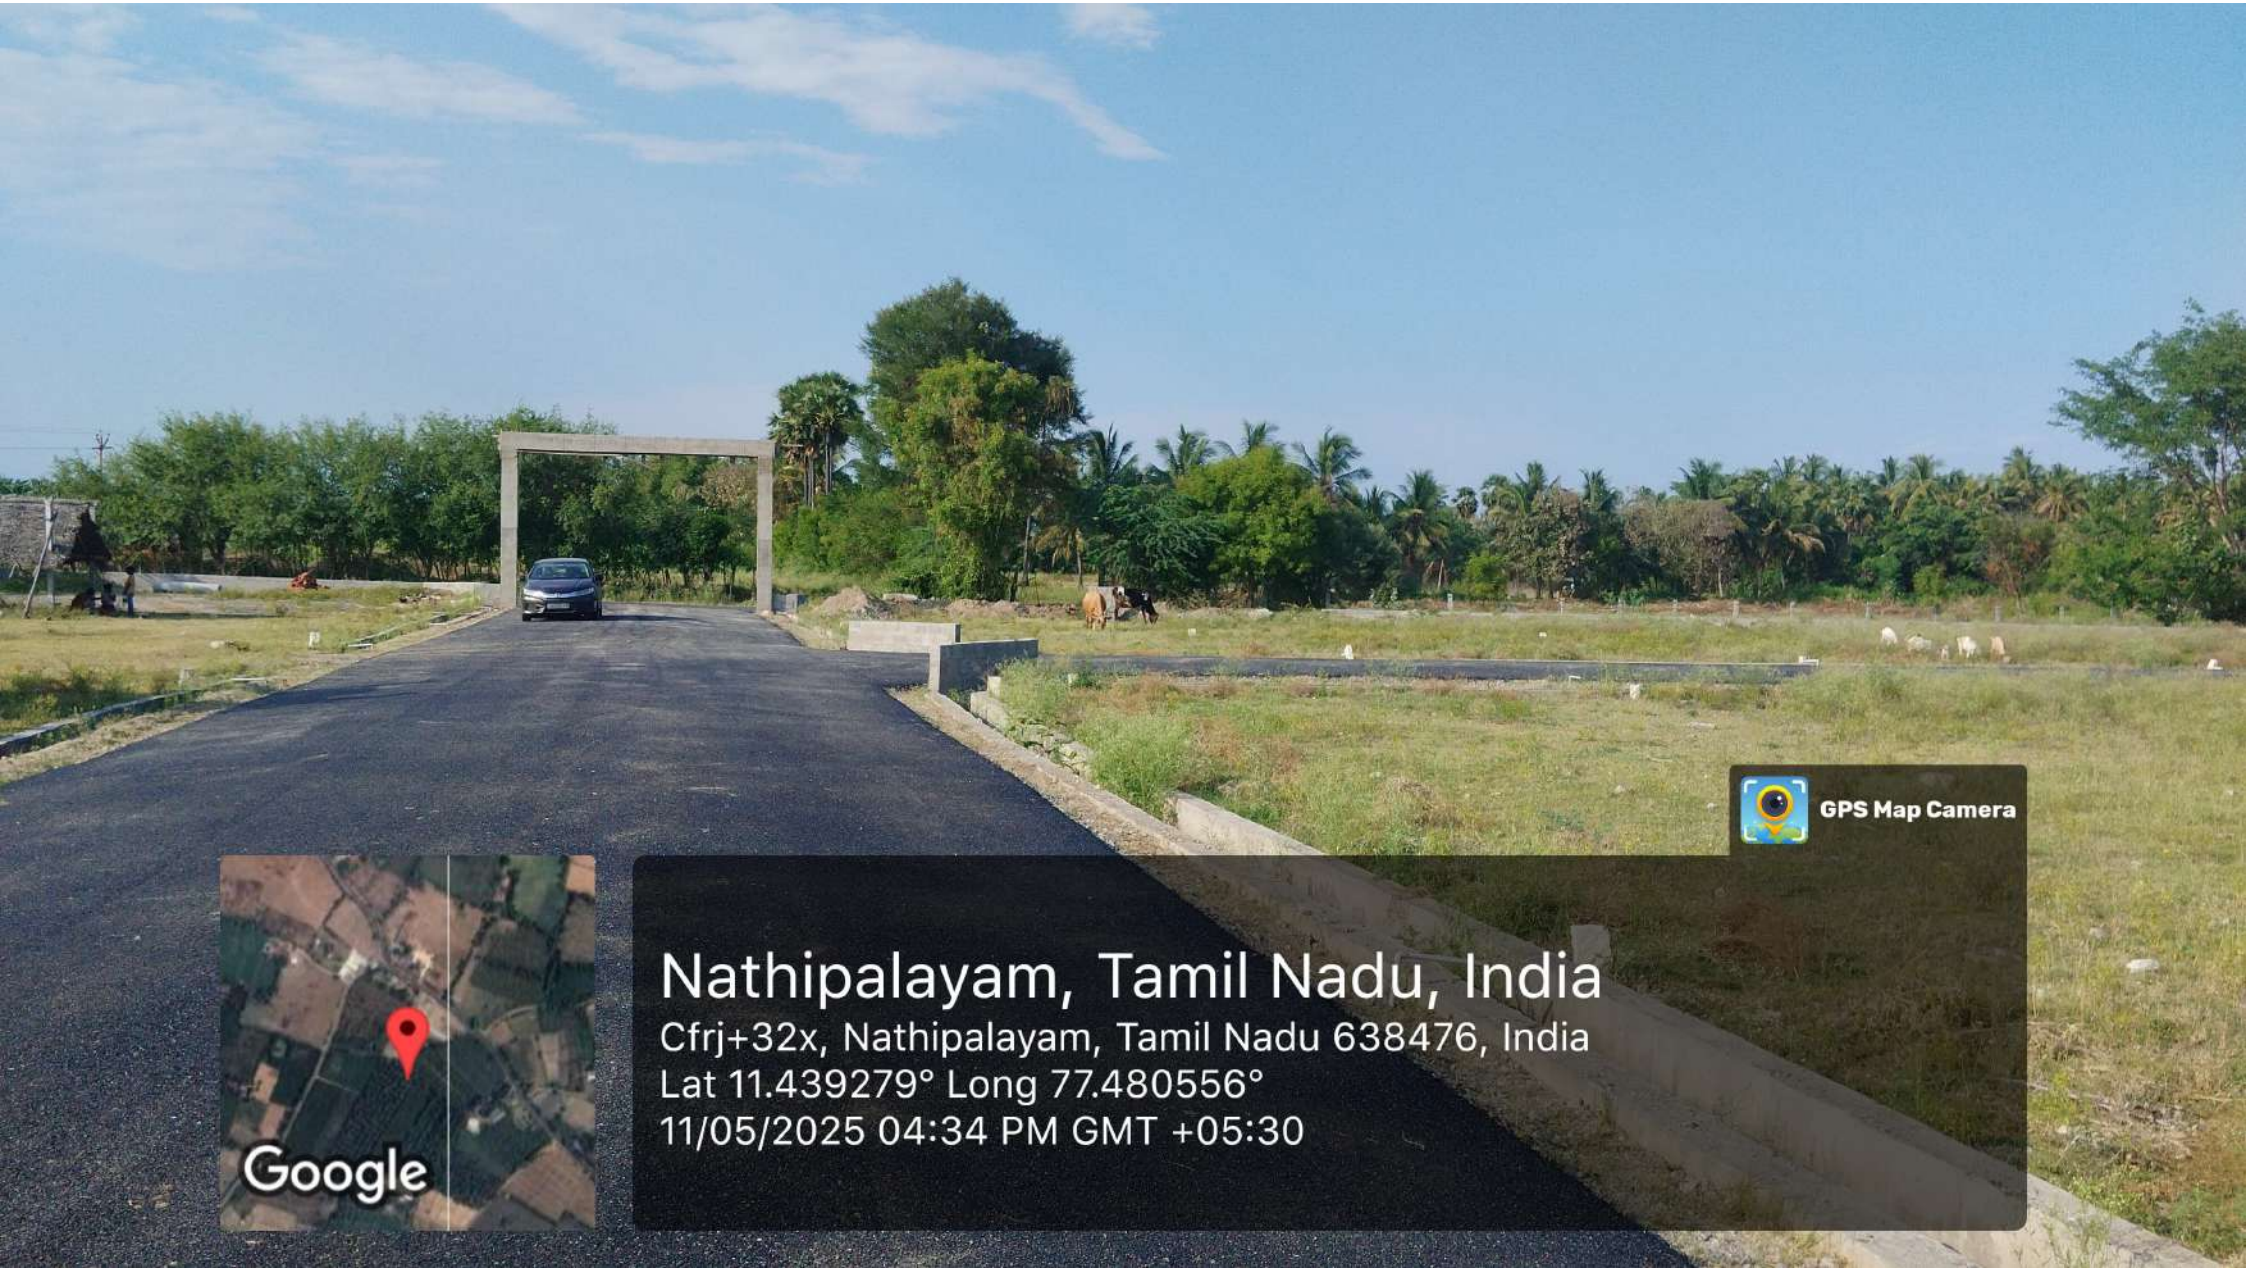
Your's Faithfully,

Enclosed:

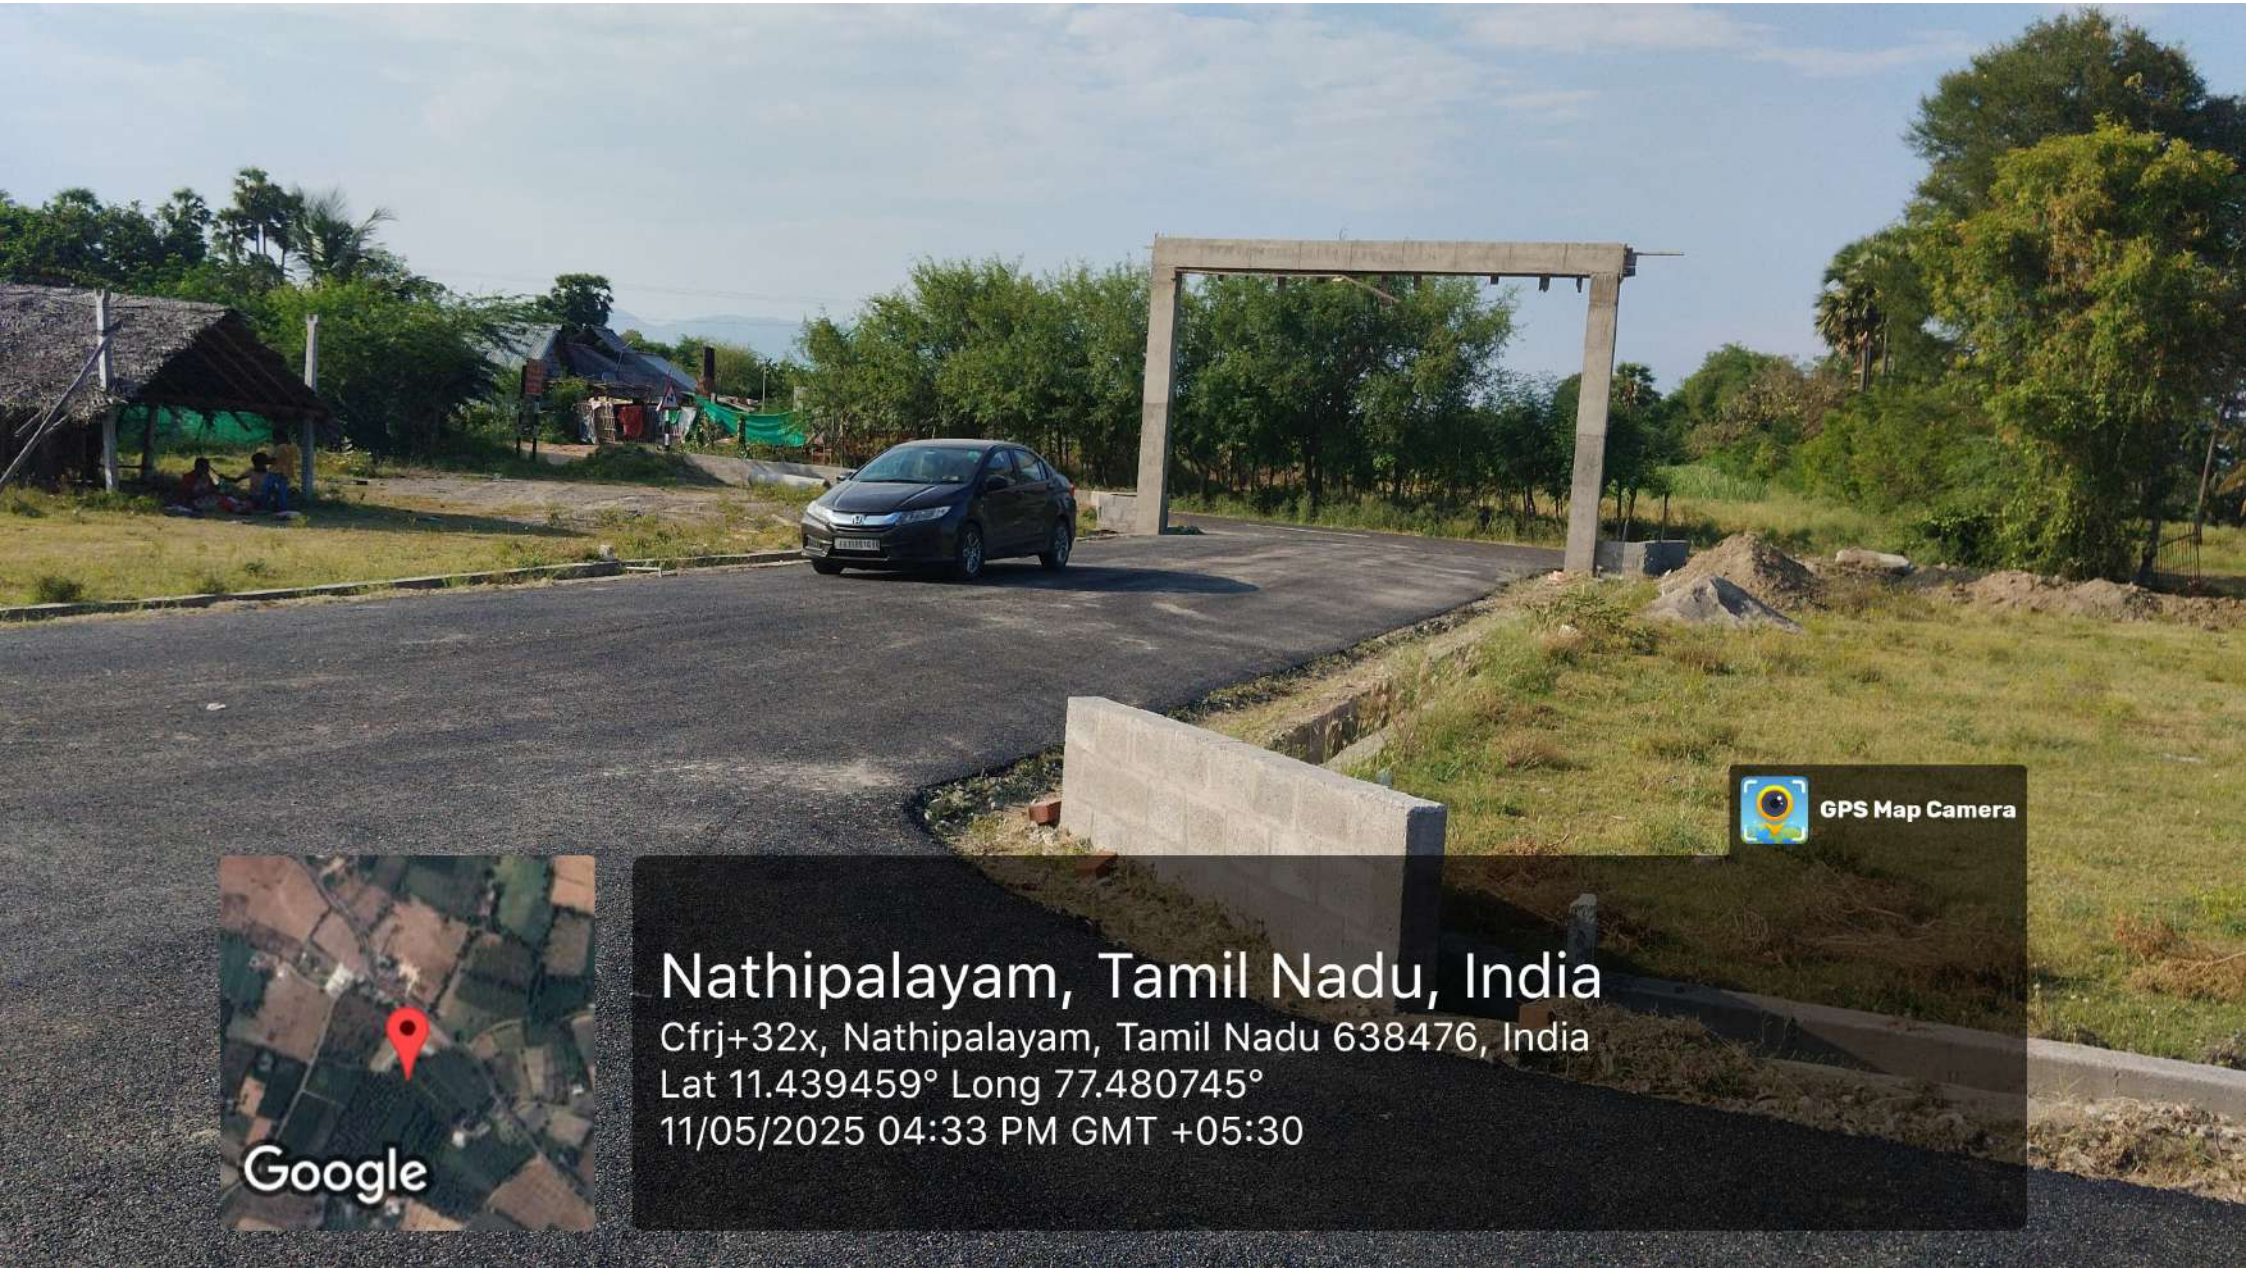
Photographs of all sides of site

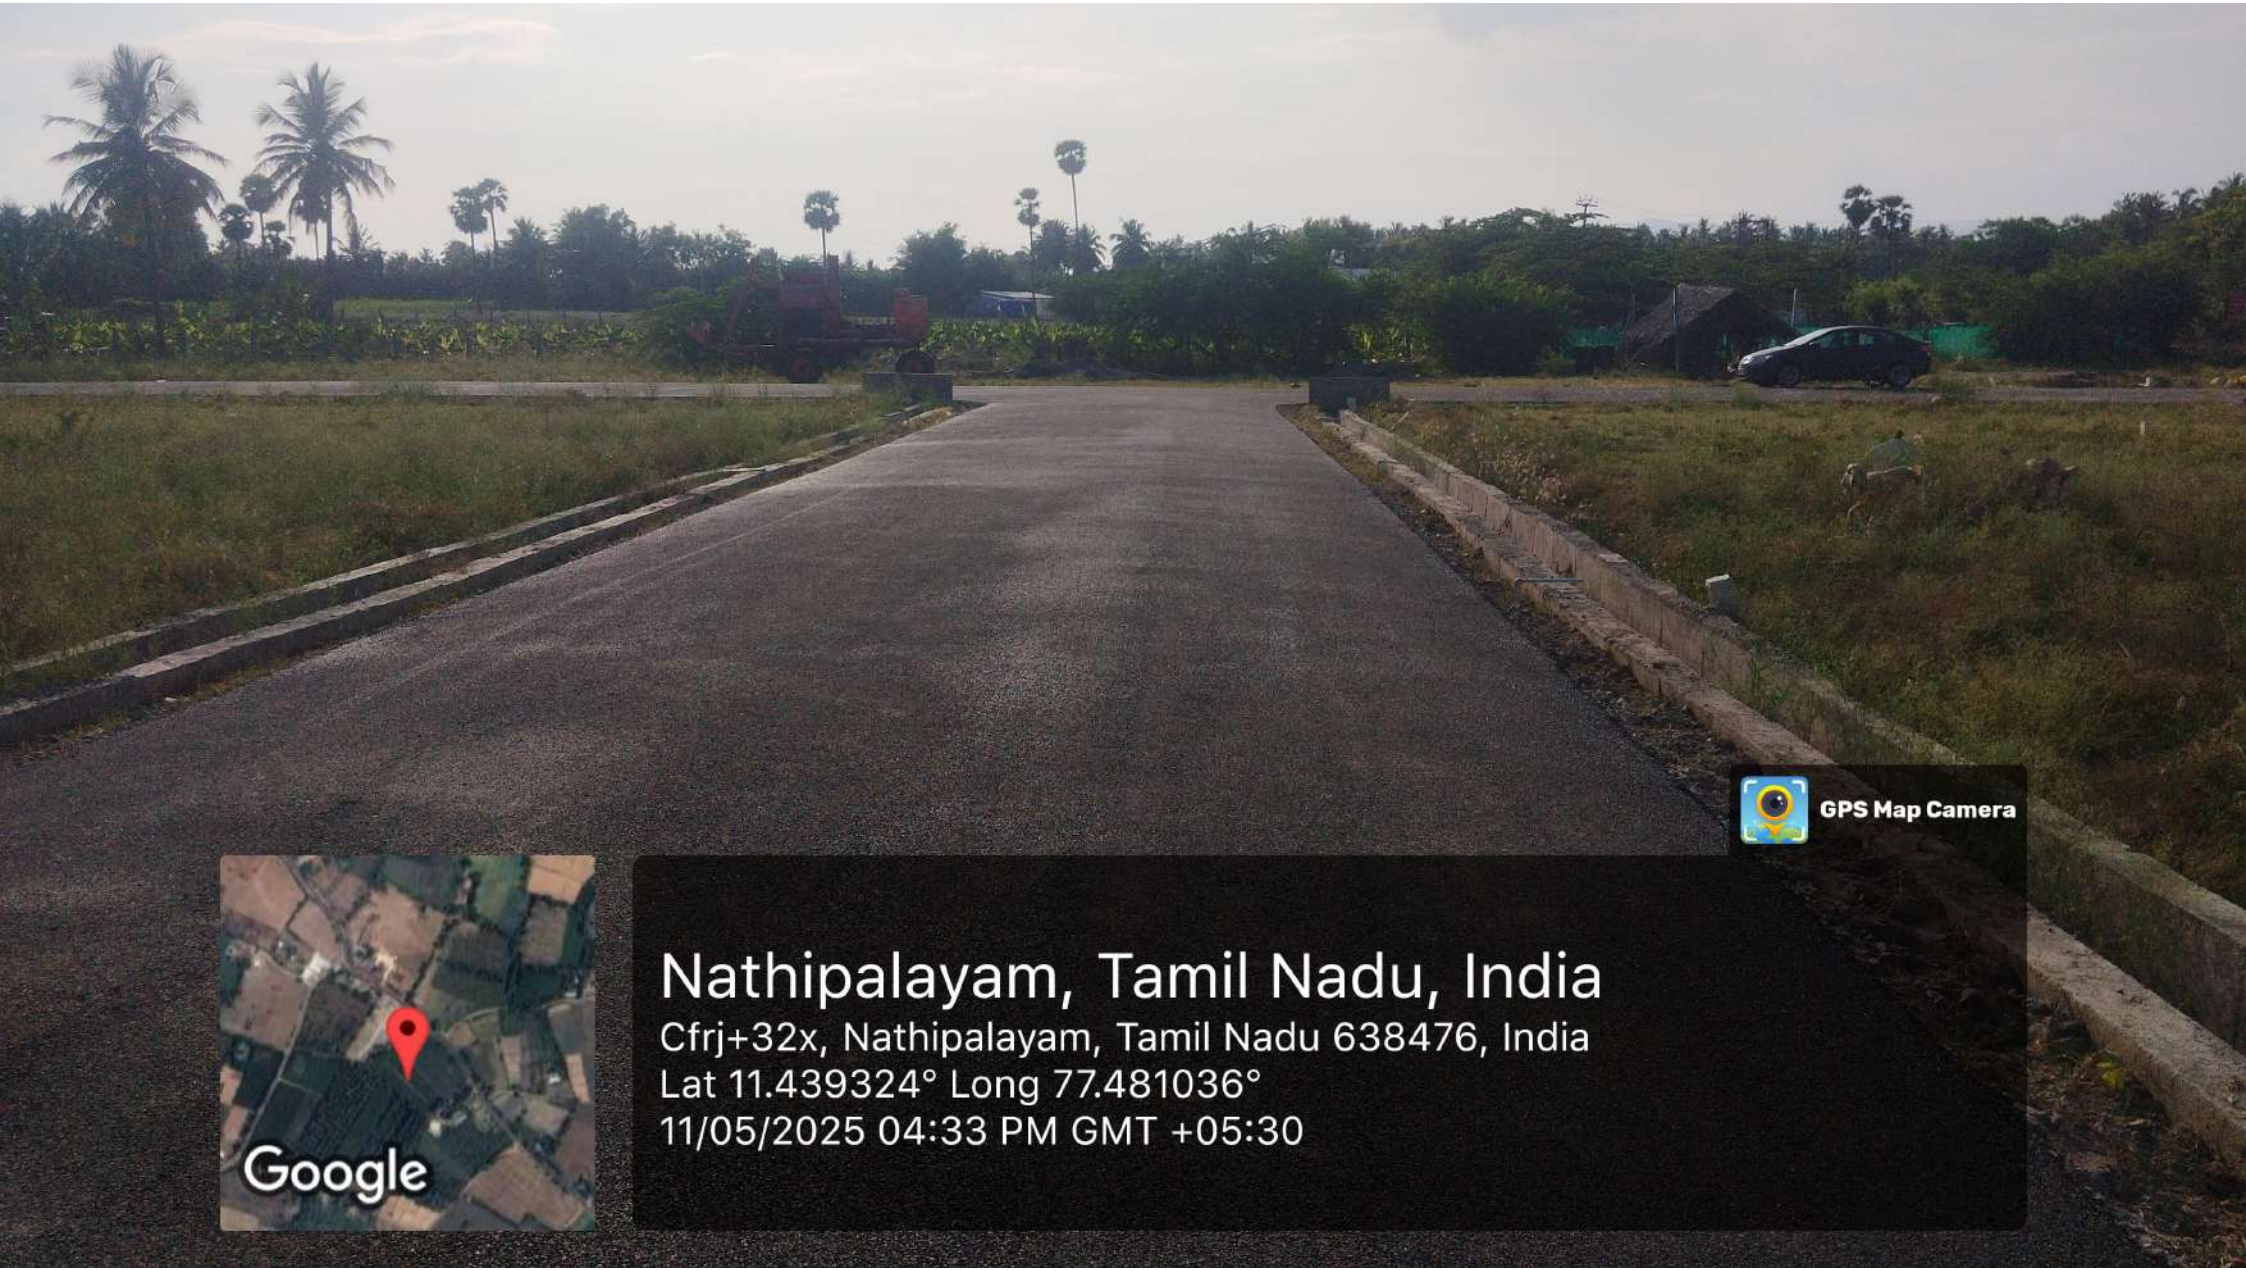
Er. SANTHOSH KUMAR V
M.E., M.B.A., F.I.V., M.I.E., M.I.G.S.
CMDA Registered Engineer Grade-1
Regd. No.CMDA/RE/GR-1/2022/03/365
Cell : 70107 [illegible]671, 96882 89898

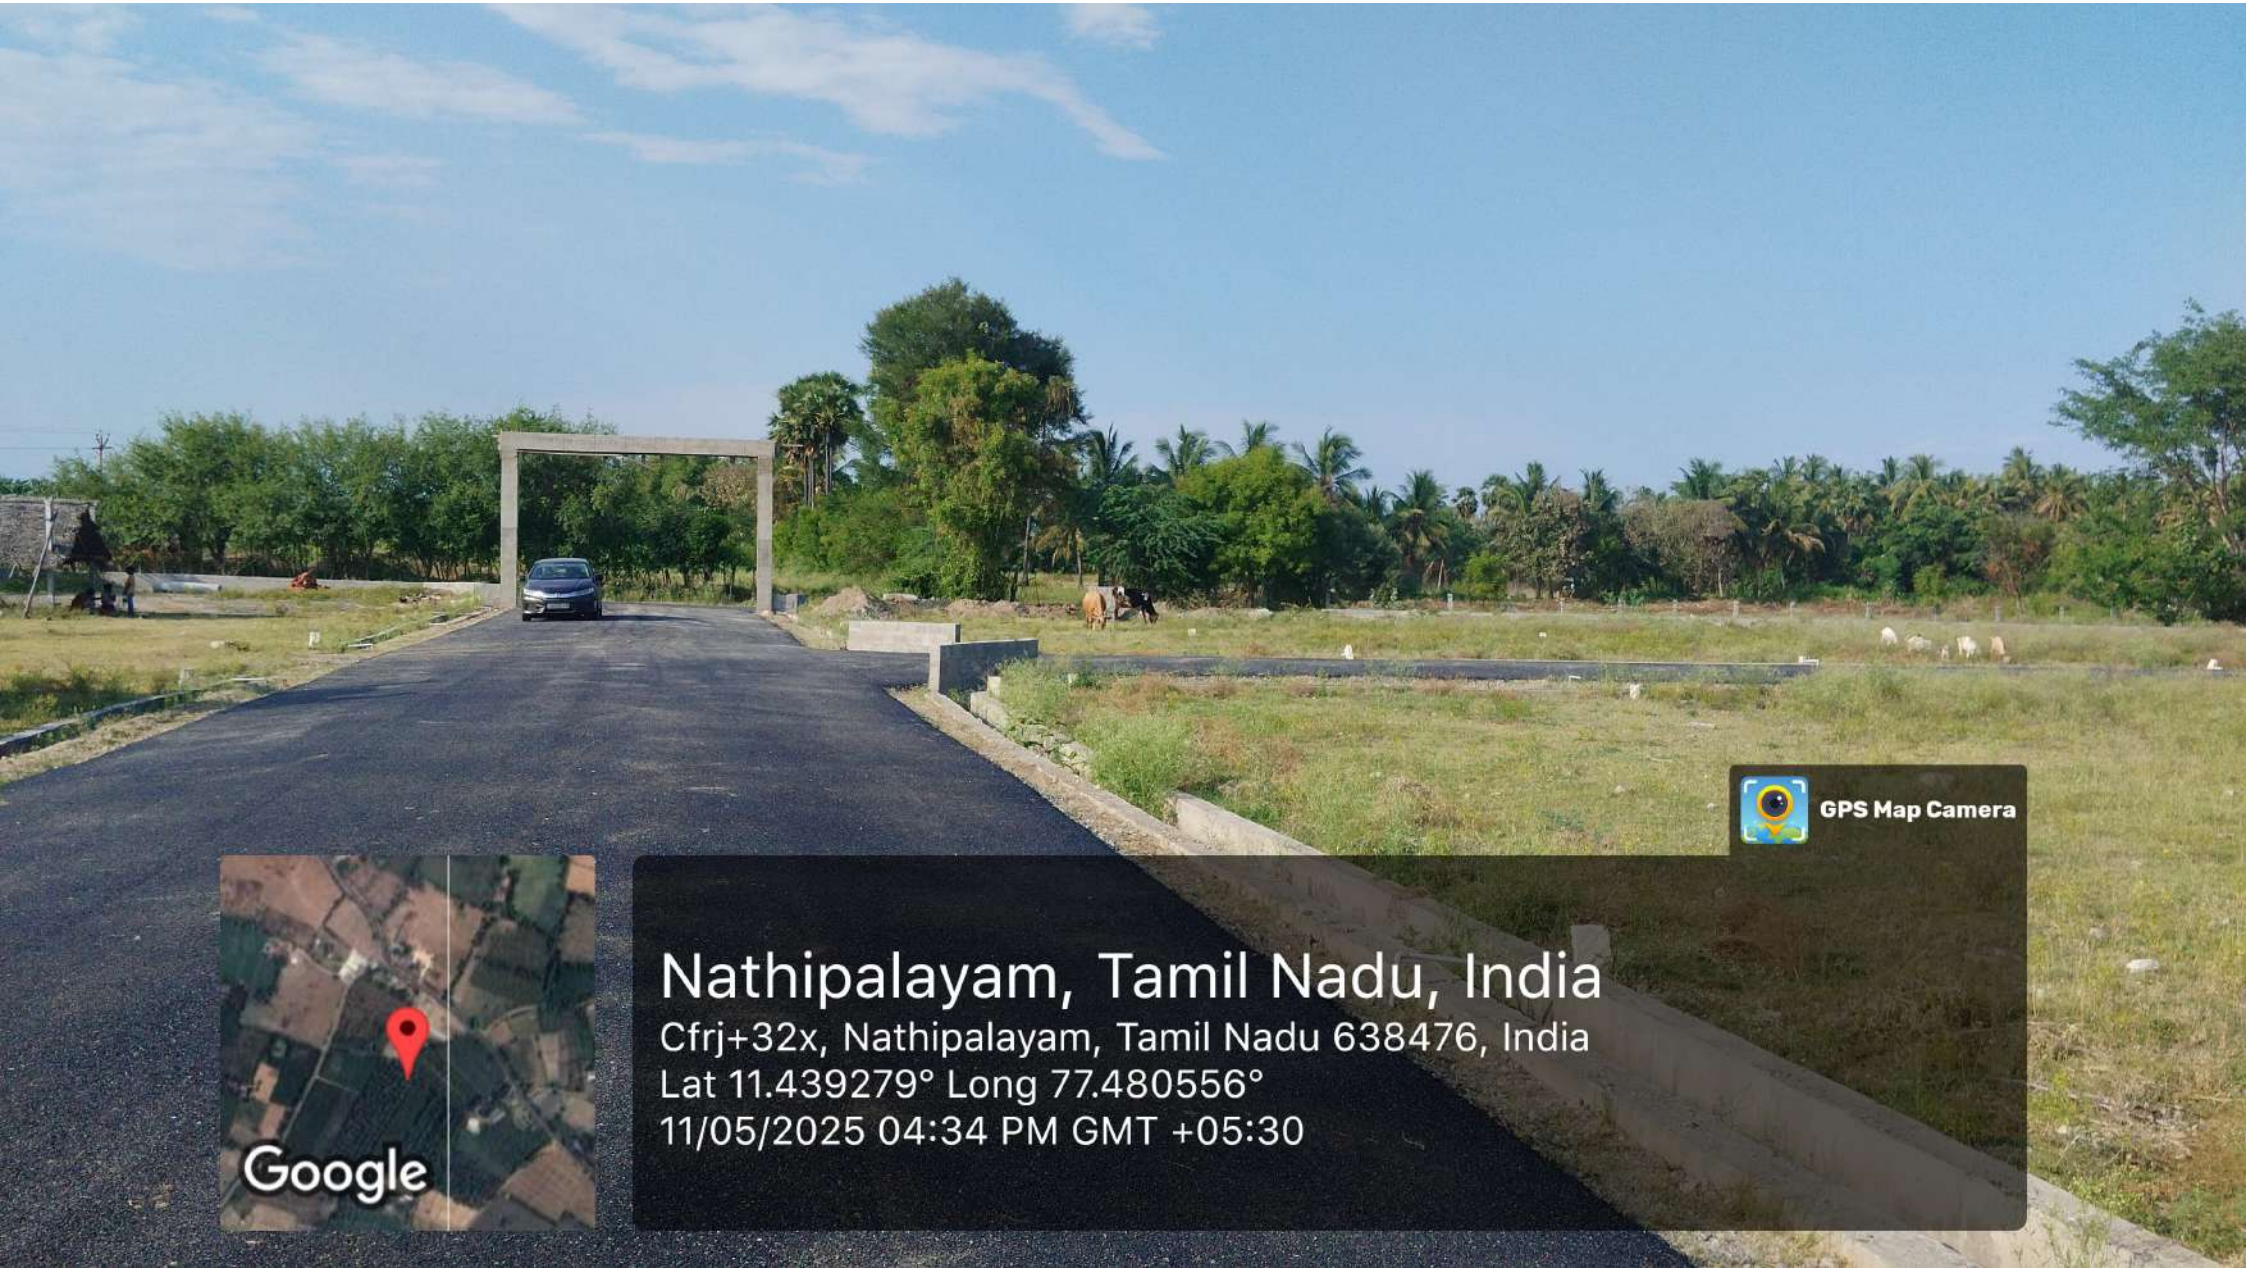
Scanned with OKEN Scanner


GPS Map Camera
Nathipalayam, Tamil Nadu, India
Cfrj+32x, Nathipalayam, Tamil Nadu 638476, India
Lat 11.439279° Long 77.480556°
11/05/2025 04:34 PM GMT +05:30
Google




GPS Map Camera
Google
Nathipalayam, Tamil Nadu, India
Cfrj+32x, Nathipalayam, Tamil Nadu 638476, India
Lat 11.439459° Long 77.480745°
11/05/2025 04:33 PM GMT +05:30


GPS Map Camera
Google
Nathipalayam, Tamil Nadu, India
Cfrj+32x, Nathipalayam, Tamil Nadu 638476, India
Lat 11.439324° Long 77.481036°
11/05/2025 04:33 PM GMT +05:30


GPS Map Camera
Nathipalayam, Tamil Nadu, India
Cfrj+32x, Nathipalayam, Tamil Nadu 638476, India
Lat 11.439279° Long 77.480556°
11/05/2025 04:34 PM GMT +05:30
Google

CHENNAI METROPOLITAN DEVELOPMENT AUTHORITY
'Thalamuthu Natarajan Building', No.1, Gandhi Irwin Road,
Egmore, Chennai-600 008.

PROFESSIONAL REGISTRATION CERTIFICATE

This is to certify that **Thiru. SANTHOSHKUMAR. V** has enrolled as **Registered Engineer Grade-I (RE)** with Chennai Metropolitan Development Authority (CMDA), who has the qualification of **B.E.,(Civil Engg.)** and experience in the relevant field for **10** years.

He has been given the Registration No.**RE/GR-I/2022/03/365** on **17.03.2022.** He shall be required to comply with the duties and responsibilities prescribed by the Government of Tamil Nadu in Part-V, "Registration of Professionals", Tamil Nadu Combined Development and Building Rules, 2019 approved vide G.O.(Ms) No.18 MAWS (MA1) Dept. dated 04.02.2019.

This Registration is valid upto **16.03.2027**.



17-3-2022
T. ARIVALAGAN
SUPERINTENDENT
CHENNAI METROPOLITAN DEVELOPMENT AUTHORITY
EGMORE, CHENNAI-600 008.