Date:22.01.2026

From

Mr.M.Robert Kennady – Prabhu Chinnasamy-K.Balakrishnan-B.Stalin

No. 153/D2 2ND Street Ganapathy,

Coimbatore North,Coimbatore -641006

To

Tamil Nadu Real Estate Regulatory Authority,
No.1A, First Floor,
Gandhi Irwin Bridge Road,
Egmore, Chennai – 600 008.

Sub: **COMPOUND WALL.**

Respected Sir,

This land and the adjacent lands belong to us. We have constructed a compound wall covering both the lands.

The adjacent land will be developed into a new site in the future. For your reference and verification, we have attached the relevant DTCP drawing copy and FMB documents. If you have any doubt kindly visit our site.

Kindly check and proceed.

Herewith attached the all necessary documents. Kindly check and approve this request.

Thanking you

Yours Sincerely

Scanned with OKEN Scanner



HERITAGE GRAND VISTA
NEXT NEW PROJECT

S.F No : 520/1A2B,2A1B & 2A2

VILLAGE : 21. GUDALUR

TALUK : COIMBATORE NORTH

DISTRICT : COIMBATORE

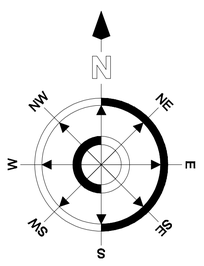

520/1B

EXISTING ROAD

520/3A1

520/4

520/1A2A

520/1A2Bpt
50 Cents

520/1A2Bpt
24.50 Cents

520/1A2Bpt
08 Cents

520/1A2Bpt
23.50 Cents

23'-0" WIDE ROAD

520/2A1A

519

518

415

416

PUBLIC

TANGEDCO

7.2M WIDE EXISTING ROAD

7.2M WIDE LAYOUT ROAD

9.0M WIDE LAYOUT ROAD

10.0M WIDE LAYOUT ROAD

9.0M WIDE ROAD

520/2A1B & 2A2

8½ Cents

3¼ Cents

14½ Cents

4¼ Cents

15½ Cents

4½ Cents

22 Cents

District : Coimbatore


Taluk : Coimbatore North

Village : Gudalur (N) (S) [2]

Survey No : 520

Area : Hect 02 Ares 49.10

Scale : 1 : 781

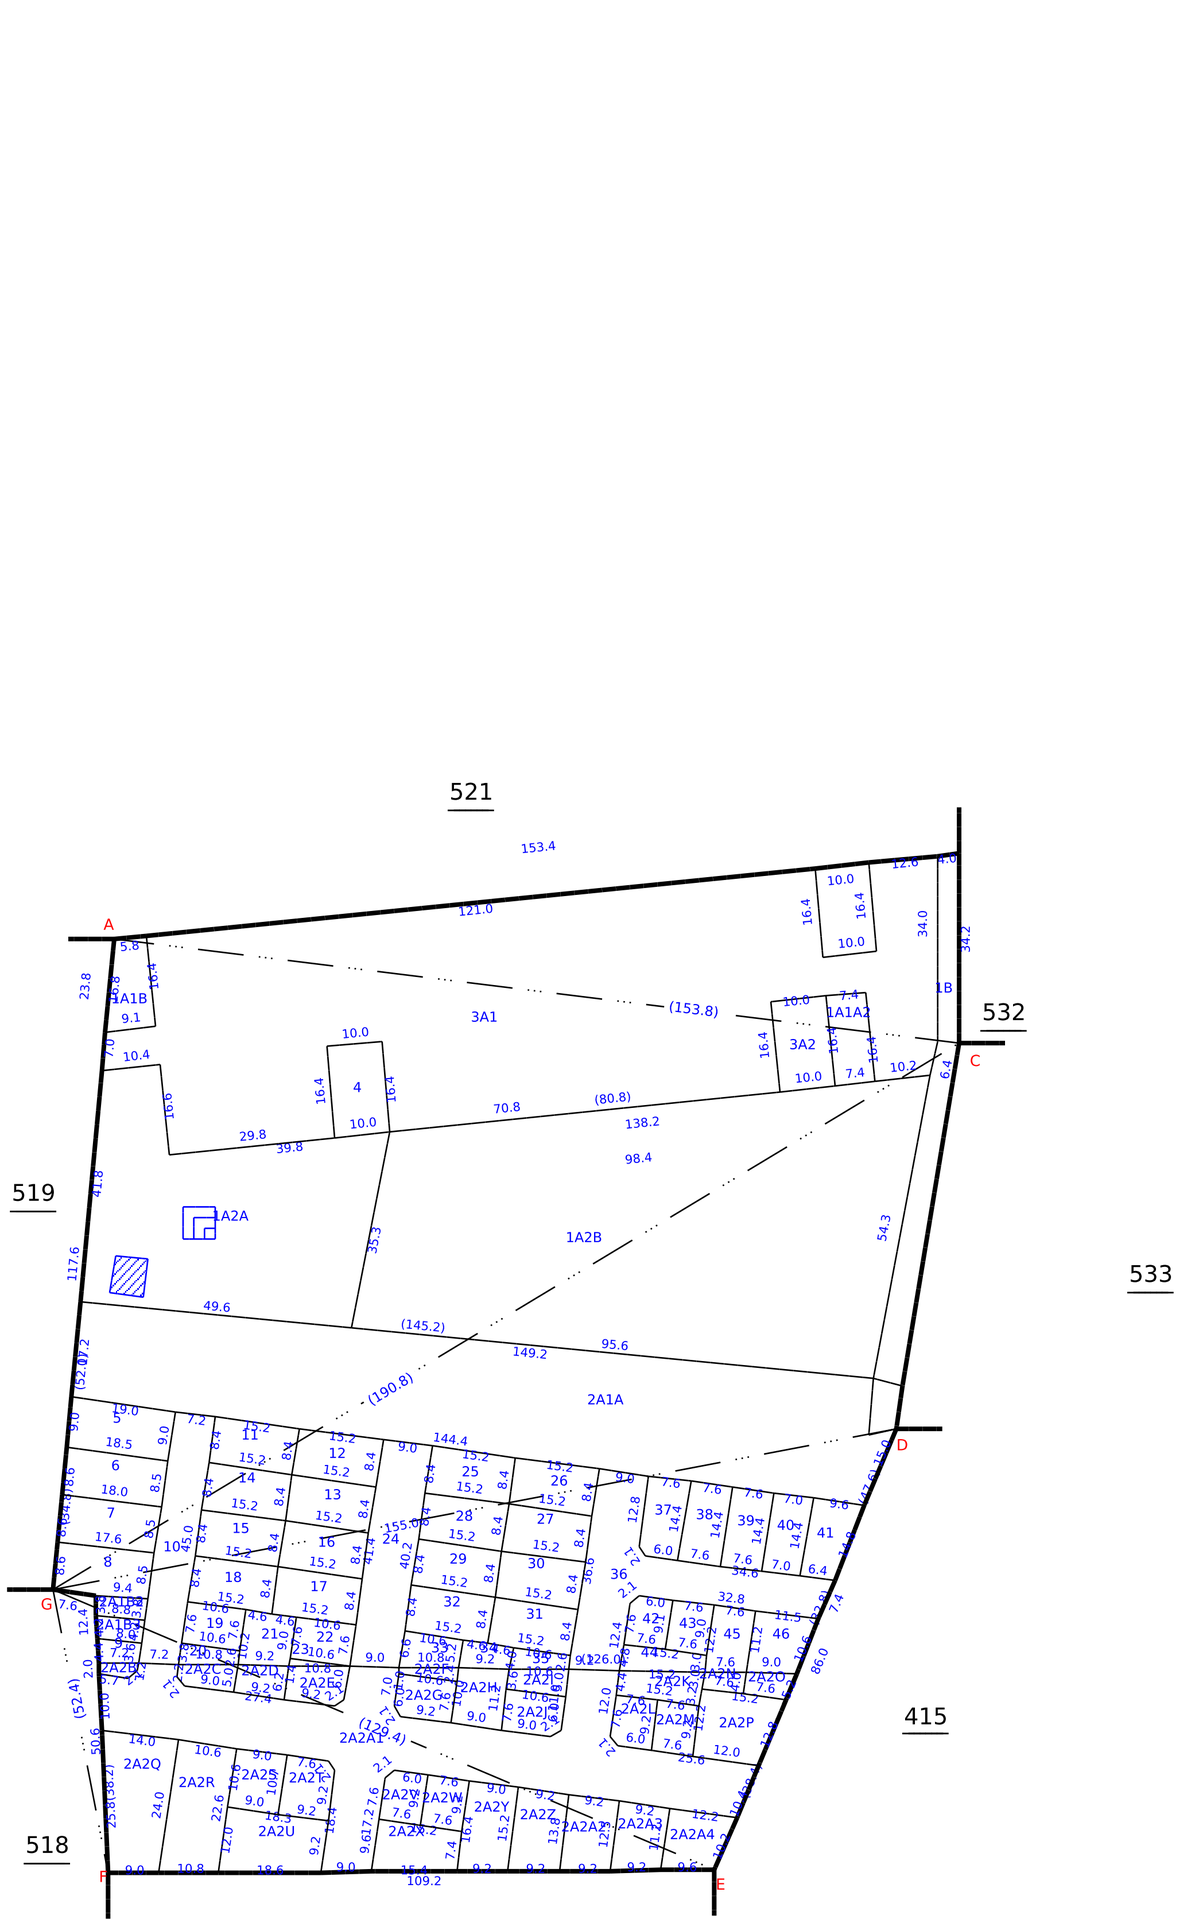


Data Digitally Signed By
M VIJAYARANGAPANDIAN

Date of Issue: 05-12-2025 12:24:49

Survey and Settlement Department, Government of TamilNadu


270 fv.16


GPS Map Camera
Check In
Google
Coimbatore, Tamil Nadu, India
Kings Garden, Vasantham Nagar, Coimbatore, Tamil Nadu 641020, India
Lat 11.14478° Long 76.932477°
Monday, 12/01/2026 04:58 PM GMT +05:30

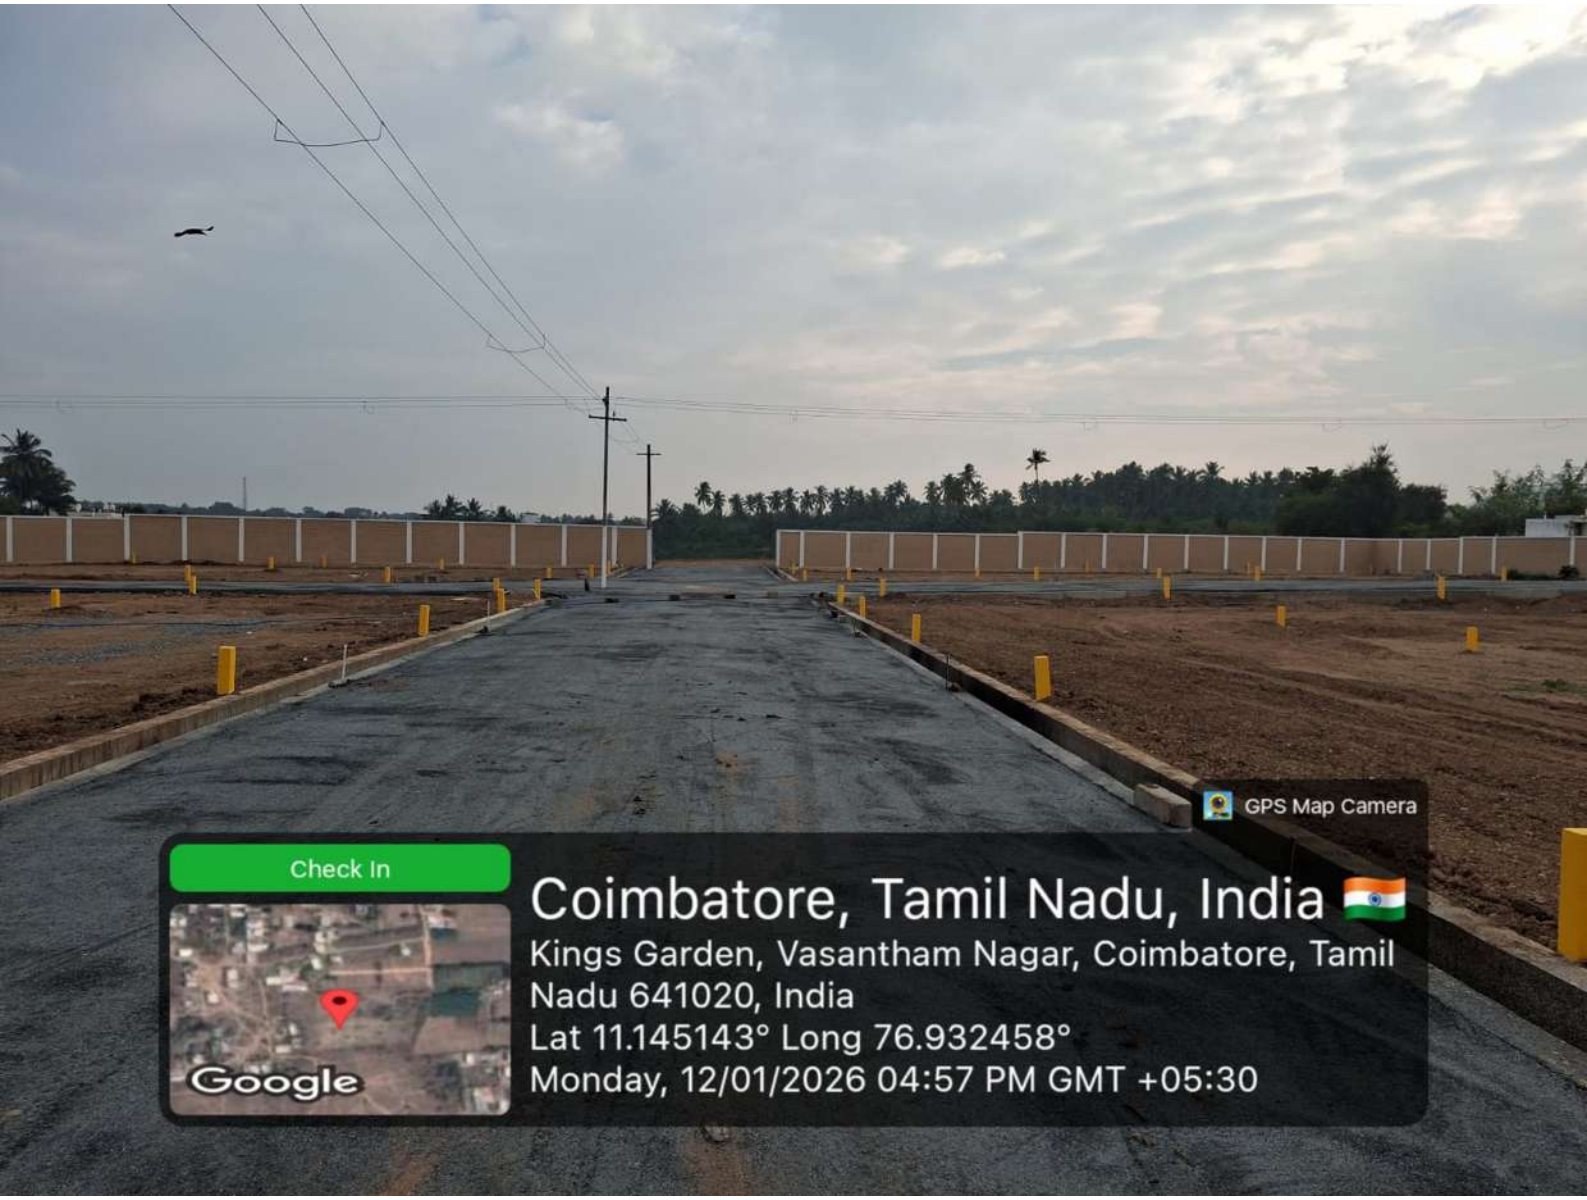
GPS Map Camera
Check In
Google
Coimbatore, Tamil Nadu, India
Kings Garden, Vasantham Nagar, Coimbatore, Tamil Nadu 641020, India
Lat 11.145143° Long 76.932458°
Monday, 12/01/2026 04:57 PM GMT +05:30


GPS Map Camera
Check in
Coimbatore, Tamil Nadu, India
Kings Garden, Vasantham Nagar, Coimbatore, Tamil Nadu 641020, India
Lat 11.144781° Long 76.932476°
Monday, 12/01/2026 04:58 PM GMT +05:30
Google


GPS Map Camera
Check in
Google
Periyanaickenpalayam, Tamil Nadu, India 🇮🇳
Susmg Plot No. 4,zenmeadows, Opposite Zen Meadowspark, Periyanaickenpalayam, Tamil Nadu 641020, India
Lat 11.145096° Long 76.932833°
Monday, 12/01/2026 05:01 PM GMT +05:30

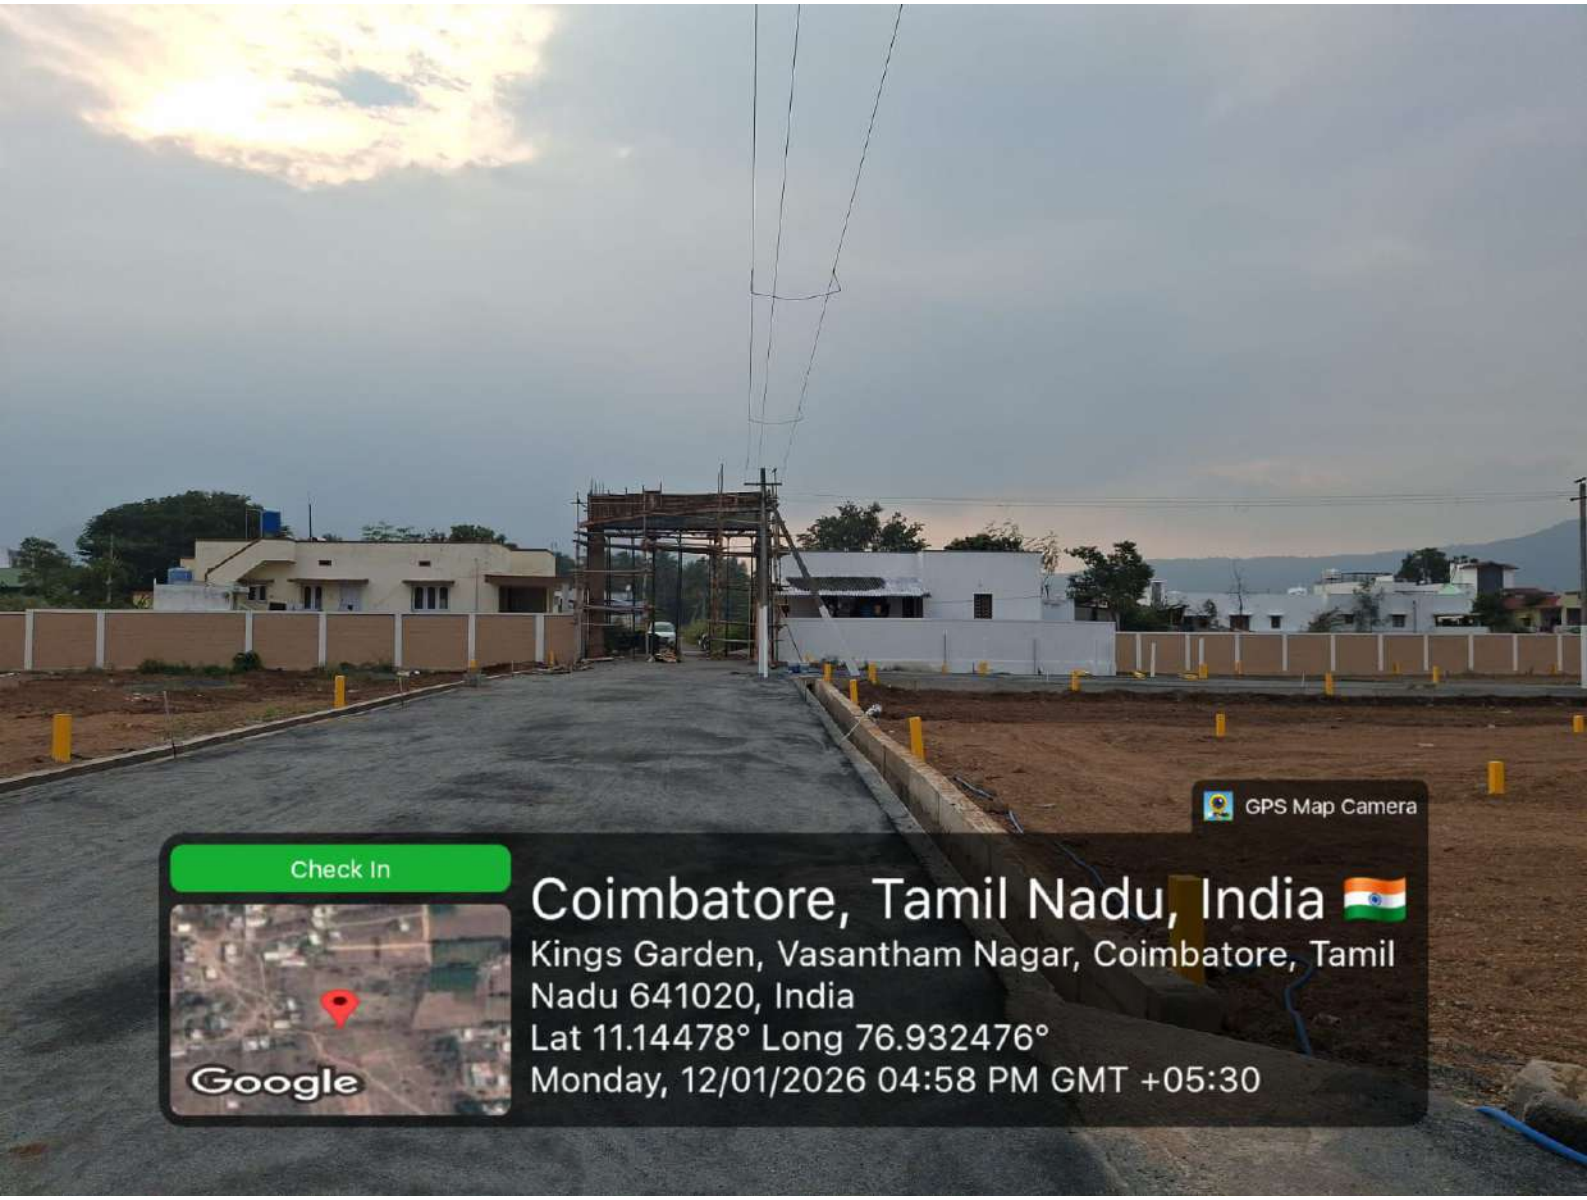
GPS Map Camera
Check In
Google
Coimbatore, Tamil Nadu, India 🇮🇳
Kings Garden, Vasantham Nagar, Coimbatore, Tamil Nadu 641020, India
Lat 11.14478° Long 76.932476°
Monday, 12/01/2026 04:58 PM GMT +05:30







