
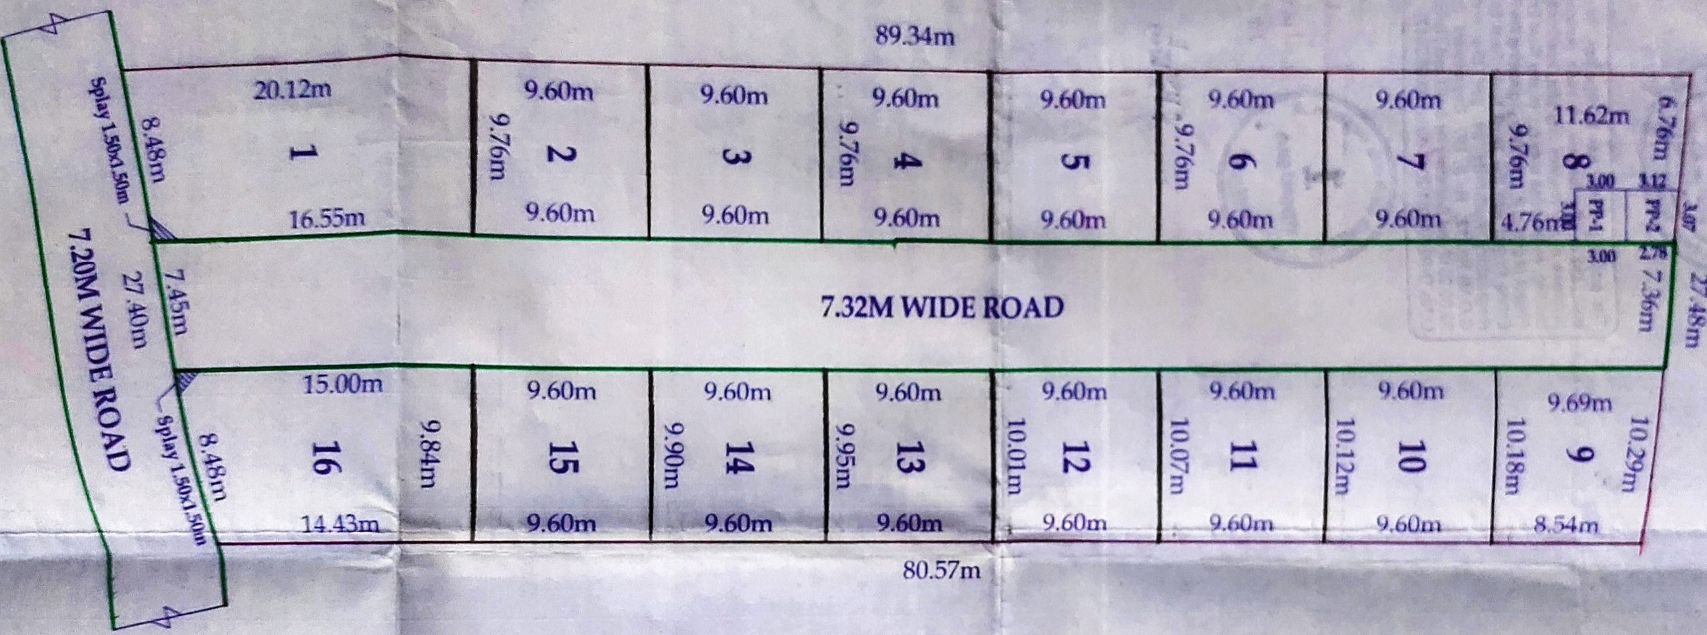



NOTES:-

- NOC issued by Chief Engineer Water Resources Department, Chennai Region vide Letter No. DB/TS/57546 & 558/JF-NOCV - Karapakkam Village / 2023 / Dated - 27.11.2023
- Gift Deed Executed for the Road Portion in Layout vide Document NO.1224/2022, Dated - 27.11.2023
- Gift Deed Executed for the Public Purpose Area 1 (PP-1) in Layout vide Document NO.8874/2023, Dated - 06.07.2023
- Gift Deed Executed for the Public Purpose Area 2 (PP-2) in Layout vide Document NO.11794/2023, Dated - 02.08.2023

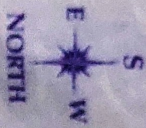

LAYOUT SKETCH

SKETCH SHOWING THE PROPOSED LAYOUT FOR RESIDENTIAL PURPOSE AT K.C.C. COLLEGE ROAD, KARAPAKKAM IN SURVEY NO.37/1, 2 & 37/3 OF KARAPAKKAM VILLAGE, SHOLINGANALLUR TALUK, GREATER CHENNAI CORPORATION, ZONE -15, DIV-198.

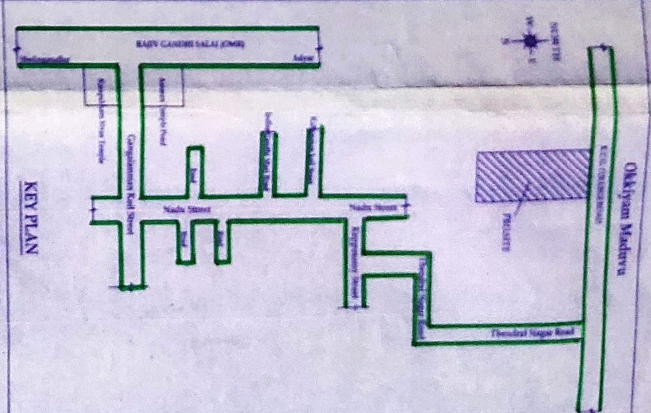

AREA DETAILS

EXTENT OF LAND (As per Patta) - 2300.00 Sq.m
EXTENT OF LAND (As per Doc) - 2792.56 Sq.m

PLOT NOS.	PLOT AREAS (SQ.M)
-----------	-------------------

1	185.16
2	93.71
3	93.71
4	93.71
5	93.71
6	93.71
7	93.71
8	89.97
9	92.95
10	97.43
11	96.91
12	96.88
13	95.85
14	95.31
15	94.78
16	150.45
PP-1 AREA	9.00
PP-2 AREA	9.00
SPLAY AREA	2.20
ROAD	621.67
TOTAL	2300.00

COLOUR INDEX

PROPOSED	-	[Red Line]
SITE	-	[Green Line]
ROAD	-	[Blue Line]

SCALE - 1:800

OWNERS

by Subash Kumar

P. V. Ravi

Ravi

S. VEERAPANDIVAN
Registered Engineer Grade III
No. 15065/2019
VR DESIGNS & CONSULTANTS
5A, Goddard Street, Binah Nagar,
Adambakkam - 600 026, Ph: 97378 12480

REGISTERED ENGINEER