Town and Country Planning Department(Planning Permission)

District Town and Country Planning, No.34, Tamizh muthu nagar, Kondur, Cuddalore 607 006

ROC No. IYD752RW/17449/2024/TCP Date : 03/01/2024

From:

Joint Director / Deputy Director / Assistant Director

District Town and Country Planning, No.34, Tamizh muthu nagar, Kondur, Cuddalore 607 006

To :

Mrs. G Ganthimathi
Agaram vanuvath street,
Parangipettai,
Bhuvanagiri,
Cuddalore-608502

Sir/ Madam,

Sub : Residential Layout - Office of the Director of Town and Country Planning, - Cuddalore District - Bhuvanagiri Taluk - Panrangipettai Panchayat Union - Manjakuzhi Village- S.No. 104/4,104/5A,104/5B,104/7A,104/7B, 105/5 - 2.11 Acres or 8550.00 sqm – Extent - Technical clearance issued – forwarded for further action - Reg

Ref : 1. Applicants Mrs. G Ganthimathi, Online Reference No.IYD752RW/TCP/2023, Letter, Dated: 31.10.2023.

2. District Town and country planning Office, Cuddalore District Letter No. IYD752RW/TCP/2023 (Road pattern issued on dated:24.11.2023.

3. Joint Director Agriculture department, Letter Roc. No. E2/871/2023, Dated:27.01.2023.

4. Circular from the Director of Town and Country Planning, Roc.No.19799/2020, Dated:24.12.2020.

5. Applicant's Letter, Dated:14.12.2023. (Gift deed document no: 2747/2023, date:14.12.2023).

6. G.O.138, Housing and Urban Development Department, Dated: 04.06.2004

7. G.O.79, Housing and Urban Development Department, Dated: 04.05.2017.

8. G.O.18, Department of Municipal Administration and Water Supply, Dated:04.02.2019 and G.O.16 Department of Municipal Administration and Water Supply, dated:31.01.2020.

9. G.O.141, Housing and Urban Development Department, Dated:23.09.2020

10. G.O.181, Housing and Urban Development Department, Dated:09.12.2020

11. Government Letter No.19113/Nov4(3)/2017-1, Housing and Urban Development Department, Dated: 30.08.2017.

12. Circular from the Commissioner of Town and Country Planning, letter No.13686/2017/LA1, Dated: 08.09.2017.

13. Circular from the Director of Town and Country Planning, Roc No.320/2022/TCP3, Dated:07.01.2022

14. Demand payment Request dated 24.11.2023.

15. Applicant's Letter, Dated:12.12.2023 (OSR and Centage Fees).

16. Circular from the Director of Town and Country Planning, Roc No.4367/2019/TCP2, Dated: 14.10.2019.

With reference to the 1st Cited letter, applicant has requested for the approval of residential layout in Cuddalore District - Bhuvanagiri Taluk - Panrangipettai Panchayat Union - Manjakuzhi Village- S.No. 104/4,104/5A,104/5B,104/7A,104/7B,

105/5 - 2.11 Acres or 8550.00 sqm forwarded to Director of Town and Country Planning for concurrence.
In the continuation, with reference to the 2nd cited letter, road pattern for residential layout has been issued by the directorate on 24.11.2023. Further the applicant has gift deed the road, road splay and park areas has been handed over to the Sanniyasipettai Local body on Dated:14.12.2023. Hence, this residential layout has been approved with below conditions.

1. As per the condition, the layout has been approved and approved number issued as LP/ DTCP (CUDD) No.03 /2024, and enclosed with 2 set of original maps and gift deeded documents has been forwarded with it for further action
2. Further, when the final approval is given by the local body, it is requested to send a copy of the conditions to this office immediately as per Condition no.9 (b).
3. After the approval of the local body. It is requested to send the approved residential layout map to the concerned registration department office and land survey department for information and appropriate action
4. It is requested to send acknowledgment of receipt of receiving Maps and Proceeding orders
5. As per circular cited in 13th, it is requested to send the proceeding orders and maps to the concerned Thasildhar to update in Tamilnilam website Special Conditions

Special Conditions

1. a) With reference to the 8th cited and 10th cited letter, if the located site lies in the Municipal/ Corporation areas: Collecting the necessary fees including the charges for providing amenities like roads, storm water drains and street lights from the applicants After collecting the necessary fees the final layout sketch, permit of planning authority along with approval of Local Body shall be issued to the applicant(s) directly.

b) Other than Municipal/ Corporation areas: Shall collect the necessary fees and issue the final layout sketch, permit of planning authority along with the permit of local body to the applicant (s) directly, only after ensuring that the applicant lays tar roads, provide other amenities like storm water drains, water supply facilities by constructing required OHT, provide necessary street lights etc., as per the standards specified by the local body

2. With reference to the 11th cited and 12th cited letter, the concern local body must issue the final approval After transfer of earmarked road, park areas S.No sub-division in favor concern local body.

3. The Tamil Nadu Government in G.O.Ms.No.112, Housing and Urban Development Department, dated.22.06.2017 have approved the Tamil Nadu Real Estate (Regulation & Development) Act 2016, The promoter has to advertise, Market, book sell or offer for sale or invite persons to purchase in any manner any plot, apartment or building, as the case may be, in any Real Estate Project or part of it only after registering the Real Estate Project with the Real Estate Authority. The applicant has requested to follow the protocols as per instruction given by TNRERA

4. As per G.O.79 Housing and Urban Development Department, dated: 04.05.2017, in-case of non-planned area rule 3 it has been requested to collect Rs.1000 as scrutiny fee for each plots. And under rule 9 concerned local body should collect the 3% Market Land Value as Land conversation charges, before issuing the final approval

Head of Account:
0217 Urban Development - 60
other Urban Development Schemes -800
other Receipts - AS
Receipts under Land Use Conversion Charges-27
Non Taxation fees - 09 Collections
(DPC: 0217-60-800-AS 22709)

5. According to the Circular No.12544/14/CB dated:04.07.2014 stating that, The Directorate of Town and Country Planning Department has not legally certified the title to the ownership by granting technical clearance and planning permission. Only the applicant's entitlement to development is verified in the documents submitted with the applicant's application (lease deed, sale deed, gift deed, etc) Any person wishing to purchase the property must individually assert ownership of the property to the applicant. Also, if anyone else dispute arises individual rights over it, they can settle it before the appropriate competent court. The Directorate of Town and Country Planning Department is not the right organization to decide this.

6. As per TNCDBR-2019 the following fee and charges are collected as follows:

Additional Information

Total Extent of the Proposed Layout	- 2.11 Acres or 8550.00 sqm
No of Plots	- 43 Nos
Layout Road Area Handed over to Local body	- 2065.08 Sq.m
Local Body	- 42.62 Sq.m (0.65%)
TANGEDCO 33.00 Sq.m (0.51%)	
OSR	- GLV has been remitted by applicant

S.No	Description of Charges	Amount	Receipt No and Date
1	Scrutiny fee	12825	31/10/2023
2	OSR Fee	44300	26/12/2023
3	Centage Charges		
4	Development Charges		
5	Display Board Charges		
6	Satellite town charge		

Joint Director/Deputy Director/Assistant Director(i/c)
District Town and Country Planning,


Cuddalore District.

Enclosure

1.Layout original map and Condition – 2 set

Signature valid

Signed by: Assistant Director
Location:Cuddalore
Date:2024.01.03 17:01:23

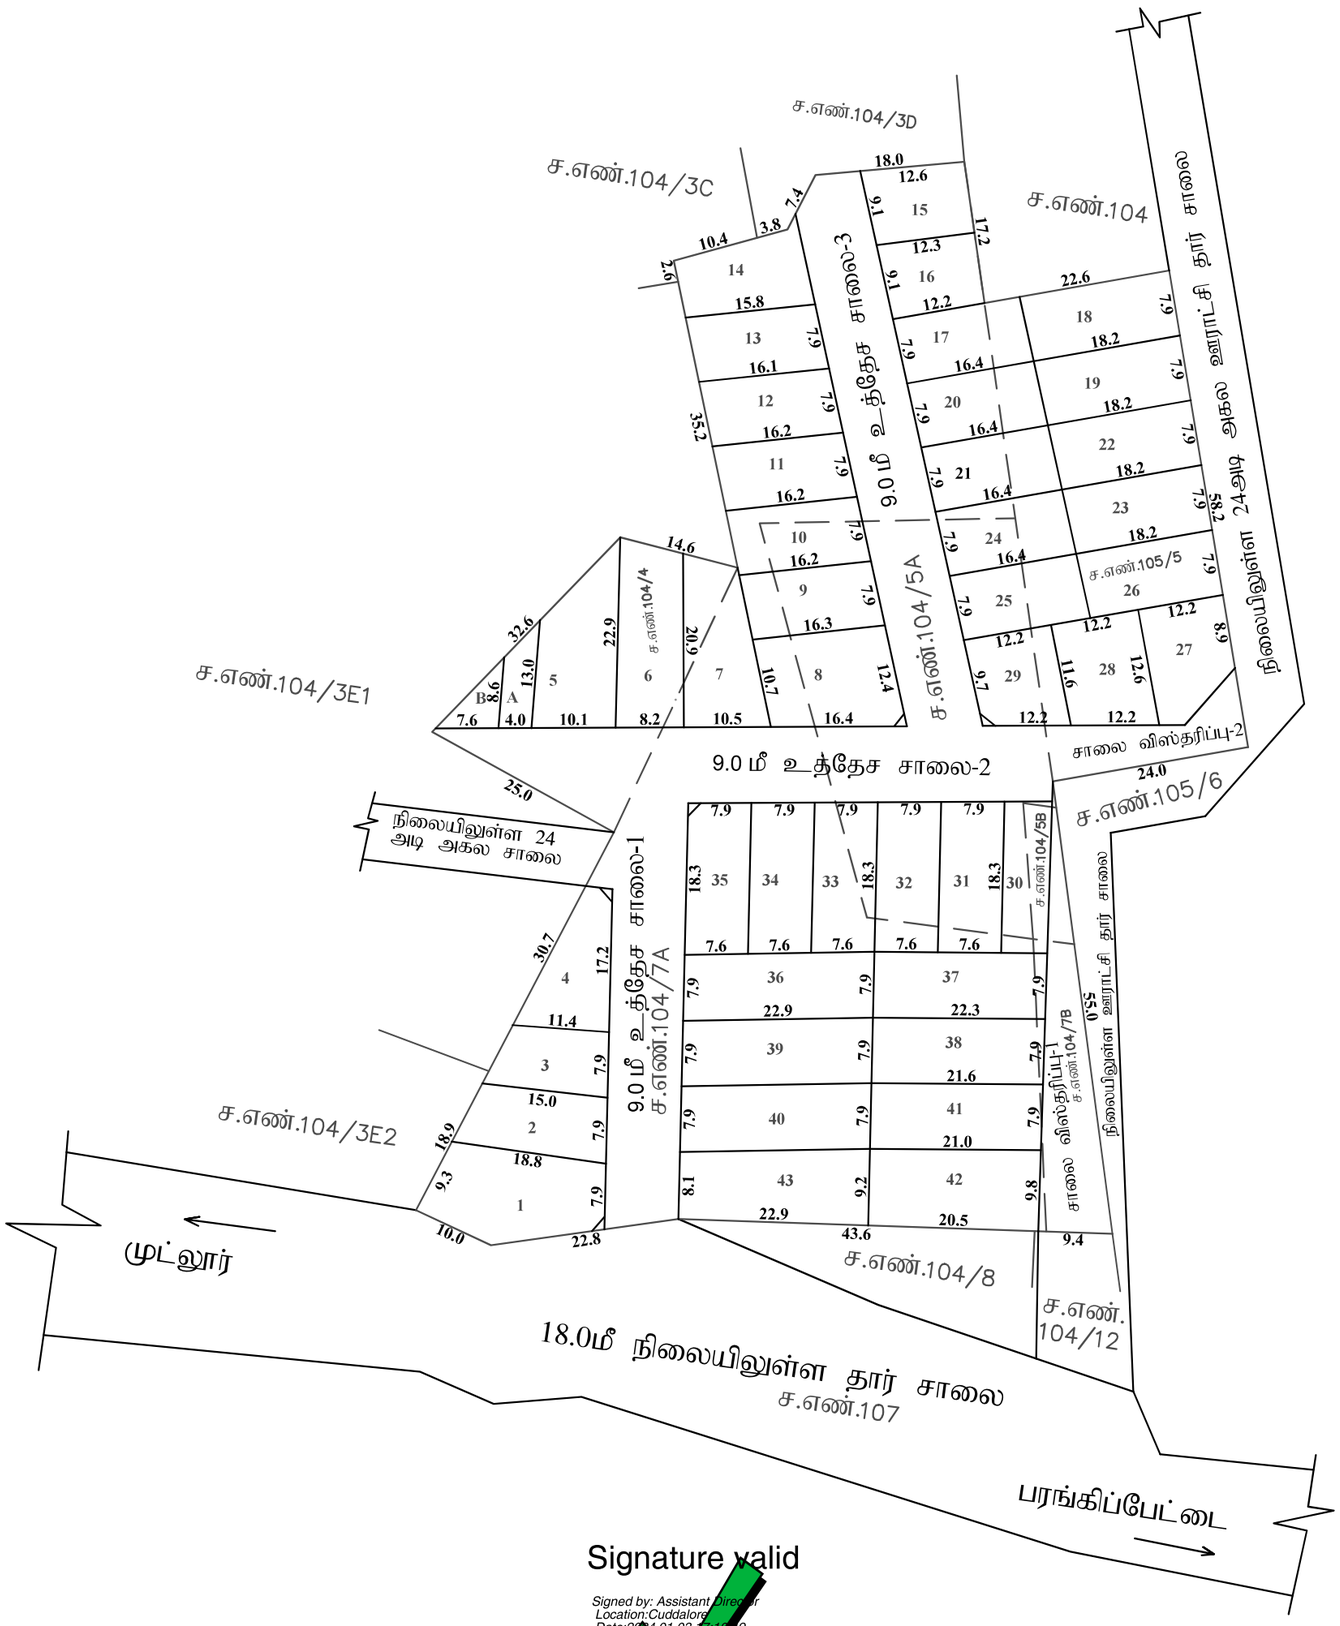

அளவர்/உதவி வரைவாளர்

வரைவாளர் நிலை - 3

மேற்பார்வையாளர்/வரைவாளர் நிலை - 2

Signature valid

Signed by: Assistant Director
Location:Cuddalore
Date:2024.01.03 17:10:49

நகர் ஊரமைப்புத்துறை

மாவட்ட நகர் ஊரமைப்பு அலுவலகம்

கடலூர் மாவட்டம்

உத்தேச குடியிருப்பு மனைப்பிரிவு தொழிற்நுட்ப ஒப்புதல் வரைபடம்

மாவட்டம்	-	கடலூர்
வட்டம்	-	புவனகிரி
ஊராட்சி	-	பரங்கிப்பேட்டை ஊராட்சி ஒன்றியம்
கிராமம்	-	மஞ்சக்குழி
சர்வே எண்	-	104/4,104/5A,104/5B,104/7A,104/7B,105/5
கோப்பு எண்.	-	IYD752RW/TCP/2023
அளவு	-	1 அங்குலம் = 32 அடி (1:400)
மனைப்பிரிவு இடத்தின் பரப்பு	-	2.11 ஏக்கர் / 8550.00 ச.மீ

வ

குறிப்பு

கோரிய மொத்த மனைகள்	-	45 மனைகள்
ஒதுக்கிய மனைகள்	-	43 மனைகள்
பூங்கா	-	அரசு வழிகாட்டி மதிப்பீடு தொகை செலுத்தப்பட்டுள்ளது.

உள்ளாட்சிக்கு தானமாக ஒப்படைக்கப்படவேண்டிய பகுதி

பொது உபயோக ஒதுக்கீடு:

A. உள்ளாட்சிக்கு பரப்பு		-	42.62 ச.மீ 0.65%
B. மின்சார துறை பரப்பு		-	33.00 ச.மீ 0.51%
உத்தேச சாலை		-	2065.08 ச.மீ
மனைப்பிரிவு எல்லை		-	
நிலையில் உள்ள சாலை		-	
கட்டிட வரம்பு		-	7.2மீ முதல் 12.0மீ வரை சாலைகளுக்கு - 1.50மீ
மூலை முடக்கு		-	7.2மீ முதல் 12.0மீ வரை சாலைகளுக்கு - 1.50மீ x 1.50 மீ

நிபந்தனைகள்:

1. இம்மனைப்பிரிவுக்கு மாநகராட்சியில் இறுதி ஒப்புதல் வழங்கும் முன் இடம் எந்த நில ஆர்ஜிதம் செய்யப்படவில்லை என்றும், எந்த துறைக்காகவும் நில ஆர்ஜிதப்பட்டியல் மாவட்டவருவாய்த்துறை அலுவலருக்கு அனுப்படவில்லை என்றும் உறுதி செய்து கொள்ள வேண்டும்.
2. அரசாணை எண்.134,ந.நி.(ம) கு.நீ.வ.துறை நாள். 20.09.2002-ன் படி பூங்கா (ம) சாலை ஒதுக்கீடுகளை உள்ளாட்சியே தானமாக பெற்றுக்கொண்டு பராமரிக்க வேண்டும் என்றும், நில உரிமம் குறித்து உள்ளாட்சியே முழுப்பொறுப்பு என்றும் தெரிவிக்கப்படுகிறது.
3. நில உரிமம் குறித்து வழங்கப்பட்ட சான்றுகள் (ம) பரிசீலணைக்கு சமர்ப்பிக்கப்பட்ட ஆவணங்கள் சரியானவையல்ல என அறியப்பட்டால் (அ) மனைப்பிரிவிற்கு தொழில் நுட்ப ஒப்புதல் வழங்கியதால் பாதிப்பு ஏற்படக்கூடிய சூழ்நிலை ஏற்படின் இம்மனைப்பிரிவிற்கு வழங்கப்பட்ட தொழில் நுட்ப ஒப்புதல் எவ்வித முன்னறிவிப்பின்றி நகர் ஊரமைப்பு இயக்குநர் அவர்களால் ரத்து செய்யப்படும்.
4. இவ்வலுவலகத்தால் தொழில் நுட்ப ஒப்புதல் அளிக்கப்படும் மனைப்பிரிவு மனைகள் வாங்கும் ஒவ்வொரு மனுதாரருக்கும் ஒப்புதல் அளிக்கப்பட்ட மனைப்பிரிவு வரைட நகல் வழங்கப்பட வேண்டும்.
5. இவ்வலுவலகத்தால் தொழில் நுட்ப ஒப்புதல் அளிக்கப்படும் மனைப்பிரிவு வரைபடத்தினை பொதுமக்கள் பார்வைக்காக சம்மந்தப்பட்ட இடத்தில் 6'0" x 4'0" என்ற அளவுக்கு குறையாமல் காங்கீரீட் பலகையில் வரைந்து வைக்கப்பட வேண்டும்.
6. உத்தேச மனையிடத்தின் ஊடே செல்லும் தாழ்வு மின் அழுத்தக் கம்பிப்பாதையினை (LT LINE) மனைப்பிரிவில் அமையும் சாலையின் போக்கிலேயே மாற்றியமைக்கப்படவேண்டும்.
7. பிரஸ்தாப மனைப்பிரிவில் நீர்நிலைகள் ஏதும் இல்லை என மனுதாரரிடமிருந்து பெறப்பட்ட உறுதிமொழியின் அடிப்படையில் ஒப்புதல் வழங்கப்படுகிறது.

சிறப்பு நிபந்தனை:

நகர் ஊரமைப்புத்துறை சட்ட பூர்வமாக தொழில் நுட்ப அனுமதி (அ) திட்ட அனுமதி அளிப்பதன் மூலம் விண்ணப்பதாரரின் பேரில் உள்ள நில உரிமையை உறுதிபடுத்தவில்லை. தொழில் நுட்ப அனுமதி (அ) திட்ட அனுமதி அளிப்பதற்கு முன்பு விண்ணப்பதாரரின் விண்ணப்பத்துடன் சமர்ப்பித்த ஆவணங்களில்(கிரையப்பத்திரம், குத்தகை பத்திரம், பட்டா, தானப்பத்திரம் பொது அதிகார பத்திரம் மேலும் பல)விண்ணப்பதாரர் வளர்ச்சி செய்ய உரிமை உள்ளதா என்று பார்க்கப்படுகிறது.

சொத்தினை வாங்க விரும்பும் எந்த நபரும் விண்ணப்பதாரருக்கு சொத்தின் மீது உள்ள உரிமையை தனியாக உறுதிபடுத்திக்கொள்ள வேண்டும். மேலும் அதன் மேல் வேறு யாரேனும் தனிநபர் உரிமை கோரினால் அவர்கள் பொருத்தமான தகுதியுள்ள நீதிமன்றத்தின் முன் தீர்த்துக் கொள்ளலாம். இதனை முடிவு செய்ய நகர் ஊரமைப்புத்துறை பொருத்தமான அமைப்பு அல்ல.

ம.வ/ந.உள.உ.இ.(க.மா)எண் : 03/2024

வ

உதவி இயக்குநர்
மாவட்ட நகர் ஊரமைப்பு அலுவலகம்
கடலூர் மாவட்டம்