Town and Country Planning Department(Planning Permission)

No.14, Vivegananda nagar, Dindigul, 624001.

ROC No. AQMR3ZBS/2025/TCP

Date : 28/02/2025

From:

Joint Director / Deputy Director / Assistant Director

No.14, Vivegananda nagar, Dindigul, 624001.

To :

The Block Development Officer (V.P),
Nilakkottai Panchayat Union,
Nilakkottai Taluk,
Dindigul District -624208.

Sir/ Madam,

Sub : Residential Layout- Office of the District Town and Country Planning– Dindigul District – Nilakkottai Taluk – Nilakkottai Panchayat Union – Noothulapuram Panchayat / Village - S.F.Nos.438/3B,3C,3D,3E – Extent 0.91 Acres (3683.00 Sq.Mtr)– Application received for residential layout approval- Technical clearance issued - forwarded for further action - Reg.

Ref : 1. Applicants Thiru.R.Ponnaiah & Thiru.R.Elango, Online application number: AQMR3ZBS, dated:28.11.2024.
2. Deputy Director, District Town and country planning Office, Dindigul District, OSR Fees demand and Road pattern approved, online Letter No: AQMR3ZBS, dated: 26.12.2024.
3. Joint Director, Agriculture department, Dindigul District, Letter No:Ma.thi.4/10844/2024, dated:18.11.2024.
4. Circular from the Director of Town and Country Planning, Roc.No:19799 / 2020, dated: 24.12.2020
5. Applicants Thiru.R.Ponnaiah & Thiru.R.Elango, Online letter No: AQMR3ZBS dated: 10.02.2025, Gift deed document No:457/2025 dated: 29.01.2025
6. G.O.138, Housing and Urban Development Department, dated: 04.06.2004
7. G.O.79, Housing and Urban Development Department, dated: 04.05.2017.
8. G.O.18, Department of Municipal Administration and Water Supply, dated:04.02.2019 and G.O.16 Department of Municipal Administration and Water Supply, dated: 31.01.2020.
9. G.O.141, Housing and Urban Development Department, Dated: 23.09.2020
10. G.O.181, Housing and Urban Development Department, Dated: 09.12.2020
11. Government Letter No:19113 / Nov 4 (3) / 2017-1, Housing and Urban Development Department, dated: 30.08.2017.
12. Circular from the Commissioner of Town and Country Planning, Letter No:13686/2017/LA1, dated: 08.09.2017.
13. Circular from the Director of Town and Country Planning, Roc No.320/ 2022/TCP3, dated:07.01.2022
14. Demand payment request through online Letter No. AQMR3ZBS dated: 10.02.2025 (Requiring payment of Centage Fee &Development Fee)
15. Applicants Thiru.R.Ponnaiah & Thiru.R.Elango, Payment of Centage Fee, Development Fee, dated: 27.02.2025
16. Circular from the Director of Town and Country Planning, Roc No. 4367/2019/TCP2, Dated: 14.10.2019.

With reference to the 1st cited letter, applicants has requested for the approval of residential layout in Dindigul District, Nilakkottai Taluk, Nilakkottai Panchayat Union,
Noothulapuram Panchayat / Village, S.F.Nos.438/3B,3C,3D,3E – Extent 0.91 Acres (3683.00 Sq.Mtr).
In continuation with reference 2nd cited letter, road pattern for residential layout has been issued by the Deputy Director(i/c), District Town and Country Planning Office, Dindigul
District. Further the applicants Thiru.R.Ponnaiah & Thiru.R.Elango, has gift deed the road, road splay, public purpose and TANGEDCO areas to The Block Development Officer (V.P),
Nilakkottai Panchayat Union on 29.01.2025. Hence, Technical Clearance has been given for the residential layout with below mentioned conditions.
1. As per the condition, Technical Clearance has been given for the residential layout and the approved number issued as SWP/DTCP/DINDIGUL/LAYOUT NO:30/2025 in digitally
signed layout drawing. The Technical Clearance issued layout drawing and Gift deed documents are herewith

forwarded to the Local body for further action.
2. The local body shall accord permission/approval duly following the rules/regulations issued from time to time under the respective Act provisions and also after collecting
requisite fees/charges as applicable
3. Further, when the final approval is given by the local body, it is requested to send a copy of the conditions to this office immediately as per Layout Condition no.9 (b).
4. After final approval in the local body, it is requested to send the approved residential layout map to the concerned sub-registrars of registration department and Survey & land
records department for information and appropriate action.
5. As per circular cited 13th reference, it is requested to send the proceeding orders and maps to the concerned Thasildhar for updation in Tamil Nilam website
6. The acknowledgement of receipt of proceedings and drawing shall be forwarded to this office through e-mail.
7. The local body may issue the final order, only after confirming that the applicants applied for Bulk sub-division.
Special Conditions:
1. (a) With reference to the 8th cited and 10th cited letter, if the located site lies in the Municipal/ Corporation areas: After collecting the necessary fees including the charges for
providing amenities like roads, storm water drains and street lights from the applicants, the final layout sketch, permit of planning authority along with approval of Local body shall
be issued to the applicant(s) directly.
b) Other than Municipal/ Corporation areas: Local body shall collect the necessary fees and issue the final layout sketch, permit of planning authority along with the permit of local
body to the applicant (s) directly and also after ensuring that the applicants lays tar roads, provide other amenities like storm water drains, water supply facilities by constructing
required OHT, providing of necessary street lights etc., as per the standards specified by the local body
2. With reference to the 11th cited and 12th cited letter, the concern local body must issue the final approval after transfer of earmarked road, park areas, TANGEDCO S.F.No sub-
division in favour concern local body& TANGEDCO.
3. The Tamil Nadu Government in G.O.Ms.No.112, Housing and Urban Development Department, dated 22.06.2017 have approved the Tamil Nadu Real Estate (Regulation &
Development) Act 2016. The promoter has to advertise, Market, book sell or offer for sale or invite persons to purchase in any manner any plot, Apartment or building, as the case
may be, in any Real Estate Project or part of it only after registering the Real Estate Project with the Real Estate Authority. The applicants has requested to follow the protocols as per
instruction given by TNRERA.
4. As per G.O.79 Housing and Urban Development Department, dated: 04.05.2017, in-case of non-planning area rule 3 it has been requested to collect Rs.1000 as scrutiny fee for
each plots. And under rule 9 concerned local body should collect the 3% Market Land Value as Land conversion charges, before issuing the final approval
Head of Account:
0217 Urban Development - 60 other Urban Development Schemes -800 other Receipts - AS Receipts under Land Use Conversion Charges-27 Non Taxation fees - 09 Collections
(DPC: 0217-60-800-AS 22709)
5. According to the Circular No. 12544/14 / CB dated: 04.07.2014 stating that, The Directorate of Town and Country Planning Department has not legally certified the title to the
ownership by granting technical clearance and planning permission. Only the applicant's entitlement to development is verified in the documents submitted with the applicant's
application (lease deed, sale deed, gift deed, etc). If any person wishing to purchase the property must individually assert ownership of the property to the applicants. Also, if anyone
else dispute arises individual rights over it, they can settle it before the appropriate competent court. The Directorate of Town and Country Planning Department is not the right
organization to decide this.
6. As per TNCDBR-2019 the details of collected fee and charges are attached.
Layout conditions:
1. Alteration of plot sizes, road pattern, sizes, dimensions of public reservations and further subdivision of the plot contrary to the Layout Plan approved by the Town and Country
Planning department shall not be done without the prior approval of the District Town and Country Planning department.
2. The corners of the plots located at the junction of two roads should be laid with the splay as shown on the approved Layout Plan.
3. No plot shall be sold, leased or transferred in any other means or to build any construction on any plot before conforms to the above two conditions.
4. The plots shown in approved Layout plan should be used only for the construction of residential houses other than the plots selected for public purposes. Also, only in those
places where the change in plot land use is requested for the developments mentioned in Residential use zone as

per TNCDBR - 2019 should be allowed by the local body only after
obtaining the prior concurrence of the town and country department.
5. If a low tension / high tension power line / telegraph line is passed through the plots, the line should be shifted to the edge of the road or as shown on the approved Layout
Plan.
6. The low laying part of the layout area should be raised to street level
7. On all streets exceeding 7.2 meters in width, shading type trees shall be planted in symmetrical type within 1.00meters from boundary and not more than 9.00 meters in length
of the road.
8. The applicants must obtain final approval regarding the plots/ Layout from the concerned Local Body. Also, before constructing any buildings in the plots, the applicants should
be obtained necessary permission from the Town and Country Planning department or the Local Body Office concerned.
9. a) As only planning permission / concurrence has been given to the said plot by the District Town and Country Planning Office. If any problem arises regarding the ownership of
land for the plot, it should be considered and decided by the local body.
b) When the said plots are approved by the Local Body, a copy of the approval should be sent to this office, along with a copy of certificate / Acknowledgement (gift deed
document) of handover of the public open spaces to the local body concerned.
10. Once the applicants receives the approval of the layout plan from the District Town and country planning office, the approved layout plan shall be permanently displayed at the
entrance of the layout without any change and complete details for public view through a 60cm x 120cm permanent display board along with the details of resolution number and
date of the layout.
11. The Land ownership is considered as per the land ownership documents submitted by the applicants. Therefore, it is also submitted that no right can be asserted on the ground
that layout has been approved where there is no actual title to the land.
12. If the Documents provided for the land ownership and others documents submitted for consideration are found to be incorrect or if there is a situation where the Planning
Permission / Concurrence approval for the plot might be affected, the planning permission/ concurrence granted to the layout will be cancelled by the District Town and Country
Planning department without any prior notice.
13. A copy of the plan approved by the District Town and Country Planning Department along with a copy of this order shall be compulsorily provided to the purchasers while the
plots are sold.

Allotment details of approved layout plan:

a. Site Extent :0.91 Acres (or) 3683.00sq.m.
b. Total No. of Plots : 30
c. Gifted over to Local Body :
Layout Road : 347.75 sq.m
Public Purpose :18.00 sqm (0.54 %)
TANGEDCO Purpose :18.00 sq.m (0.54 %)

Copy To:

1) Thiru.R.Ponnaiah & Thiru.R.Elango,
12-1-445, Main road,
Vadipatty,
Madurai.
2) The Tahsildar,
Nilakkottai Taluk,
Dindigul District.
3) The Assistant Director,
Department of Survey and Land Records,
Dindigul District.
4) The Chairman
Tamilnadu Real Estate Regularity Authority
No.1A, CMDA Tower II, 1st Floor,
Gandhi Irwin Bridge Road, Egmore,
Chennai – 600 008.
5) Superintending Engineer,
Electricity Distribution Circle,
Tamilnadu Generation and Distribution Corporation Ltd,
Dindigul District.

S.No	Description of Charges	Amount	Receipt No and Date
1	Scrutiny fee	5537	28/11/2024
2	OSR Fee	183920	21/02/2025
3	Centage Charges	10500.00	27/02/2025
4	Development Charges	7400.00	27/02/2025
5	Display Board Charges		
6	Satellite town charge		
7	Sub Division Charge	14000.00	27/02/2025

Joint Director/Deputy Director/Assistant Director(i/c)
District Town and Country Planning,


Enclosure

1.Layout original map and Condition – 2 set

Dindigul District.

Signature valid

Signed by: Deputy Director
Location:Dindigul
Date:2025.02.28 11:40:26

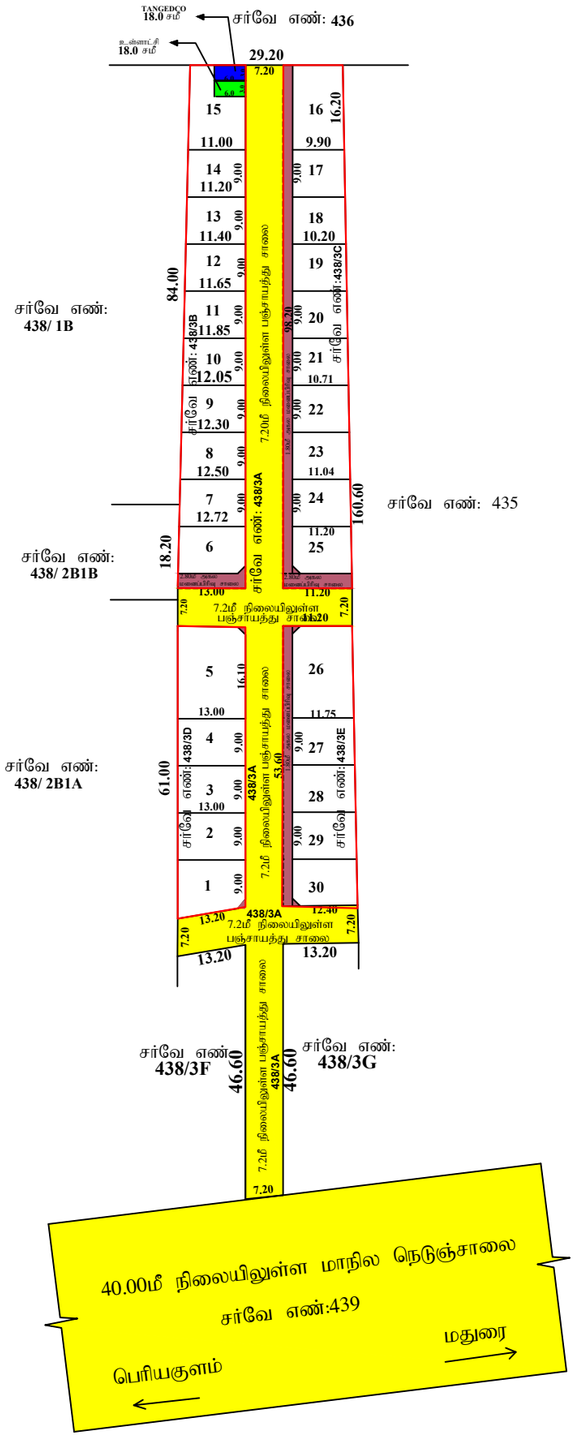





கா.தனலெட்சுமி
வரைவாளர் நிலை

சி.சடைபாக்கியம்
மேற்பார்வையாளர்/வரைவாளர் நிலை-II

நகர் ஊரமைப்பு துறை -DTCP

மாவட்ட நகர் ஊரமைப்பு அலுவலகம் - திண்டுக்கல் மாவட்டம்

நூத்துலாபுரம் ஊராட்சி

(திட்டமில்லா பகுதி)

திண்டுக்கல் மாவட்டம், நிலக்கோட்டை வட்டம், நிலக்கோட்டை ஊராட்சி ஒன்றியம், நூத்துலாபுரம் ஊராட்சி மற்றும் கிராமம், சர்வே எண்கள்:438/3B,3C,3D,3E-ல் அமையும் உத்தேச குடியிருப்பு மனைப்பிரிவிற்கான தொழில் நுட்ப ஒப்புதல் வரைபடம்.

இணையதள விண்ணப்ப எண்: **AQMR3ZBS** நாள் : 28-11-2024

அளவு : 1:400

வ

குறிப்புகள்

மனைப்பிரிவின் மொத்த பரப்பளவு : 0.91 ஏக்கர்(3683.00ச.மீ)

ஒதுக்கிய மனைப்பிரிவு மனைகள் : 30

மனைப்பிரிவின் எல்லை :

நிலையிலுள்ள சாலை :

பொது ஒதுக்கீடு :

உள்ளாட்சிக்கு தற்போது ஒப்படைக்கப்பட்ட பொது ஒதுக்கீடுகள்:

1) மனைப்பிரிவு சாலையின் பரப்பு (மூலை முடக்கு உட்பட)= 347.75ச.மீ

2) பூங்கா ஒதுக்கீடு :

பூங்காவிற்கு தேவையான பரப்பு = 10% X [மனைப்பிரிவின் பரப்பு - மனைப்பிரிவின் சாலை பரப்பு]

= 10% (3683.00 - 347.75) = 333.52ச.மீ

10மு பூங்கா ஒதுக்கீடு பரப்பிற்கான தொகை அரசாணை 18 ந.நி (ம) கு.வ.து நாள்: 04.02.2019 விதி 47 (6) (ம) நகர் ஊரமைப்பு இயக்குநர், சென்னை அவர்களின் சுற்றறிக்கை கடிதம் ந.க.எண்: 4367 /2019-**BA2** நாள்:05.02.2020-ல் தெரிவித்துள்ளதன்படி அரசு வழிகாட்டி மதிப்பிட்டில் உள்ளபடி உரிய தொகையை உரிய கணக்கு தலைப்பில் மனுதாரரால் செலுத்தப்பட்டுள்ளது.

3) உள்ளாட்சிக்கு தானமாக ஒப்படைக்கப்பட்ட பரப்பு:

(மனைப்பிரிவின் மொத்தப்பரப்பு - மனைப்பிரிவு சாலையின் பரப்பு)X 0.50%

= (3683.00- 347.75) x0.50 % = 16.67ச.மீ

ஒதுக்கிய பரப்பு - 18.00 ச.மீ (0.54%)

4) TANGEDCO -க்கு தானமாக ஒப்படைக்கப்பட்ட பரப்பு:

(மனைப்பிரிவின் மொத்தப்பரப்பு - மனைப்பிரிவு சாலையின் பரப்பு)X 0.50%

= (3683.00- 347.75) x0.50 % = 16.67 ச.மீ

ஒதுக்கிய பரப்பு - 18.00 ச.மீ (0.54%)

மூலை முடக்கு

12மீ சாலை வரையிலான சாலைகளுக்கு 1.50மீ X 1.50மீ விடப்பட வேண்டும்

நிபந்தனைகள்

1. அரசாணை எண் 181, வீட்டு வசதி மற்றும் நகர்புற வளர்ச்சித்துறை நாள் 09.12.2020-ன்படியும் மற்றும் நகர் ஊரமைப்பு இயக்குநர் சென்னை அவர்களது சுற்றறிக்கை ந.க.எண்.19799/.அ2.2020/.போ நாள் 24.12.2020-ன் படி மனைப்பிரிவு சாலைகள், மூலை முடக்கு ஆகியவையும் உள்ளாட்சிக்கும் அரசாணை எண் 18, ந.நி (ம) கு.வ, துறை நாள் 04.02.2019 மற்றும் அரசாணை எண்: 16, ந.நி (ம) கு.வ.துறை, நாள் : 31.01.2020-ன்படியும் பொது உபயோகம் என ஒதுக்கீடு செய்யப்பட்டுள்ளன இடத்தினை உள்ளாட்சிக்கு தனியாகவும் TANGEDCO -என ஒதுக்கீடு செய்யப்பட்டுள்ளதினை மின்பிகிர்மான கழகத்திற்கு தனியாகவும் அல்லது உள்ளாட்சிக்கு தானப்பத்திரம் மூலம் ஒப்படைப்பு செய்யப்பட வேண்டும்.

2. இம்மனைப்பிரிவிற்கு உள்ளாட்சி இறுதி ஒப்புதல் அளிக்கும் முன் இடத்தினை எந்தத் துறையாலும் நில ஆரஜித நடவடிக்கை மேற்கொள்ளப்படவில்லை என்றும், எந்த துறைக்காகவும் நிலஆரஜிதப்பட்டியல் மாவட்ட வருவாய் அலுவலருக்கு அனுப்படவில்லை என்றும், சம்பந்தப்பட்ட உள்ளாட்சி உறுதி செய்து கொள்ள வேண்டும்.

3. நில உரிமை குறித்து வழங்கப்பட்ட சான்றுகள் மற்றும் பரிசீலனைகள் சமர்பிக்கப்பட ஆவணங்கள் சரியானவை அல்ல என அறிவிக்கப்பட்டால் அல்லது மனைப்பிரிவு வழங்கப்பட்ட தொழில்நுட்ப ஒப்புதல் எவ்வித முன்அறிவிப்பின்றி நகர் ஊரமைப்பு இயக்குநர், சென்னை அவர்களால் ரத்து செய்யப்படும்.

4. விற்பனைக்குண்டான மனைப்பிரிவுகளை விற்பனை செய்யும் போது இம்மனைப்பிரிவின் நகலோடு நகர் ஊரமைப்புத்துறையில் ஒப்புதல் அளிக்கப்பட்ட ஆணையின் நகல் மனை வழங்குபவர்களுக்கு கட்டாயம் வழங்கப்பட வேண்டும்.

5. ஒப்புதல் அளிக்கப்பட்டுள்ள மனைப்பிரிவின் வரைபடத்தை எவ்வித மாற்றம்.•.விடுதலின்றி மனைப்பிரிவு நுழைவாயிலில் 0.60மீ X 1.20மீ என்ற குறைந்தபட்ச அளவிலான நிரந்தர தகவல்பலகை மூலம் பொது மக்கள் பார்வைக்கு நிரத்தரமாக பிரசுரிக்கப்பட வேண்டும்.

6. அரசாணை எண் 141, வீட்டு வசதி மற்றும் நகர்புற வளர்ச்சித்துறை நாள் 16.07.2022-ன்படி உத்தேச மனைப்பிரிவில் தார் சாலை, கழிவுநீர் வடிகால் மற்றும் தெருவிளக்கு அமைக்கப்பட்ட பின்னர் சம்பந்தப்பட்ட உள்ளாட்சி இறுதி ஒப்புதல் வழங்கப்பட வேண்டும்.

7. நகர் ஊரமைப்பு இயக்குநர் சென்னை அவர்களது சுற்றறிக்கைபடி **' The Tamilnadu Goverament in G.O. MS No 112, Housing and Urban Development Department, Dated 22.06.2017 have approved the Tamilnadu Real Estate (Regulation & Development) Act 2016. The Promoter has to advertise, Market, Book sell or offer for sale or Invite persons to purchase in any plot, apartment or building as the case ma be in an Real Estate project or part of it only after registering the real estate project with the TNRERA(Tamilnadu Real Estate regulatory Authority)**

குறிப்பு : அனைத்து அளவுகளும் மீட்டரில் குறிப்பிடப்பட்டுள்ளது

SWP/DTCP/DINDIGUL/ LAYOUT NO:30/2025

துணை இயக்குநர்(பொ)
மாவட்ட நகர் ஊரமைப்பு அலுவலகம்
திண்டுக்கல் மாவட்டம்.