Town and Country Planning Department(Planning Permission)

District Town and Country Planning, Door No: 50, FCI Road, Gandhima Nagar, Ganapathy, Coimbatore .Pin 641 004

ROC No. CBELPA/ Y0ASSNIF/2026/TCP Date : 03/03/2026

From:

Joint Director / Deputy Director / Assistant Director

District Town and Country Planning, Door No: 50, FCI Road, Gandhima Nagar, Ganapathy, Coimbatore .Pin 641 004

To :

The Executive Officer,
04. Veerapandi Town Panchayat,
Coimbatore North Taluk,
Coimbatore District.

Sir/ Madam,

Sub : Residential Layout - District Town and Country Planning Office - Coimbatore District/LPA - Coimbatore North Taluk – 04.Veerapandi Town Panchayat &Village – S.F.No.337/1A1 - for an extent of 2.305 Acre (or) 9328.004 Sq.mt - Application received for Residential Layout Approval - Planning Permission Issued - Forwarded for further action - Reg.

Ref : 1. Applicants Mr. V Yogesh,Coimbatore Online Application No: CBE/LPA/ Y0ASSNIF/2026, Dated: 04.02.2026

2. District Town and Country Planning Office, Coimbatore District Letter No. Y0ASSNIF/2026/TCP, (Road Pattern issued on dated: 21.02.2026).

3. Circular from the Director of Town and Country Planning, Roc. No 19799 / 2020, Dated: 24.12.2020.

4. Applicants Mr. V Yogesh, Coimbatore Gift Deed Document No. 4467/2026 of Periyanaickenpalayami, SRO, dated: 27.02.2026

5. G.O.138, Housing and Urban Development Department, Dated: 04.06.2004

6. G.O.18, Department of Municipal Administration and Water Supply, Dated: 04.02.2019.

7. G.O.16, Department of Municipal Administration and Water Supply, dated: 31.01.2020.

8. G.O.141, Housing and Urban Development Department, Dated: 16.07.2022.

9. G.O.181, Housing and Urban Development Department, Dated: 09.12.2020.

10. Government Letter No.19113 / Nov 4 (3) / 2017-1, Housing and Urban Development Department, Dated: 30.08.2017.

11. Circular from Director of Town and Country Planning, letter no.13686/2017/LA1, Dated: 08.09.2017.

12. Circular from the Director of Town and Country Planning, Roc No.320/2022/TCP3, Dated:07.01.2022.

13. Demand Payment Request Letter, dated: 28.02.2026 (requiring payment for Centage Fee, Development Fee and Sub-Division fees)

14. Applicants Mr. V Yogesh,Coimbatore (Payment of Centage Fee, Subdivision Fees and Development Fees dated:01.03.2026

With reference to the 1st cited letter, Applicants have requested for the approval of Residential Layout in Coimbatore District/LPA, Coimbatore North Taluk, 04.Veerapandi Town Panchayat &
Village, S.F.No.337/1A1 for an extent of 2.305Acre (or) 9328.004 Sq.mt.
In the continuation, with reference to the 2nd cited letter, road pattern for residential layout has been issued by the Joint Director / Member Secretary (i/c) on 21.02.2026. Further the
Applicant Mr. V Yogesh ,Coimbatore has gift deed, road with splay and public purposes have been handed over to the local body vide Gift deed document no. 4467/2026 of
Periyanaickenpalayami, SRO, dated: 05.02.2026.
Hence, this residential layout has been approved with below conditions.
1. As per the condition, the layout is approved and approved number issued as L.P/CLPA No-152/2026 and Planning Permission No-189/2026 and digitally signed layout drawings. The
approved Layout plan is enclosed herewith for taking further action in the regard. The applicant should submit the original Gift deed of 4th cited above to the concerned local body.

2. Further, when the final approval is given by the local body, it is requested to send a copy of the conditions to this office immediately as per Condition no.9 (b).

3. After the approval of the local body. It is requested to send the approved residential layout map to the concerned registration department office and land survey department for
information and appropriate action

4. It is requested to send acknowledgment of receipt of receiving Maps and Proceeding orders
5. As per circular cited in 12th , it is requested to send the proceeding orders and maps to the concerned Tahsildar to update in Tamil Nilam website.
6. The local body may issue the final order, only after confirming that the applicant applied for Bulk Sub division
Special Conditions
1.a) With reference to the 6th , 7th cited and 9th cited letter, if the located site lies in the Municipal/ Corporation areas: Collecting the necessary fees including the charges for providing
amenities like roads, storm water drains and street lights from the applicants After collecting the necessary fees the final layout sketch, permit of planning authority along with approval of Local
Body shall be issued to the applicant(s) directly.

b) Other than Municipal/ Corporation areas: Shall collect the necessary fees and issue the final layout sketch, permit of planning authority along with the permit of local body to the applicant
(s) directly, only after ensuring that the applicant lays tar roads, provide other amenities like storm water drains, water supply facilities by constructing required OHT, provide necessary street
lights etc., as per the standards specified by the local body
2. With reference to the 10th cited and 11th cited letter, the concern local body must issue the final approval After transfer of earmarked road, park areas public purpose reservations in
favour concern local body.

3. The Tamil Nadu Government in G.O.Ms.No.112, Housing and Urban Development Department, dated 22.06.2017 have approved the Tamil Nadu Real Estate (Regulation & Development) Act
2016, The promoter has to advertise, Market, book sell or offer for sale or invite persons to purchase in any manner any plot, apartment or building, as the case may be, in any Real Estate Project
or part of it only after registering the Real Estate Project with the Real Estate Authority. The applicant has requested to follow the protocols as per instruction given by TNRERA
4. According to the Circular No. 12544/14 / CB dated: 04.07.2014 stating that, The Directorate of Town and Country Planning Department has not legally certified the title to the ownership by
granting technical clearance and planning permission. Only the applicant's entitlement to development is verified in the documents submitted with the applicant's application (lease deed, sale
deed, gift deed, etc) Any person wishing to purchase the property must individually assert ownership of the property to the applicant. Also, if anyone else dispute arises individual rights over it,
they can settle it before the appropriate competent court. The Directorate of Town and Country Planning Department is not the right organization to decide this.
5. As per TNCDBR-2019 the following fee and charges are collected as follows:

Description	Amount	Date	E-Challan No
Scrutiny Fees	Rs. 13998.00	04.02.2026	-
Centage Fees	Rs. 18600.00	01.03.2026	20260301004575
Development Charges	Rs. 37340.00	01.03.2026	
Sub division fees	Rs. 24800.00	01.03.2026	

LAYOUT CONDITIONS
1. Alteration of plot sizes, road pattern, sizes, dimensions of public reservations and further subdivision of the plot

contrary to the Layout Plan approved by the Town and Country Planning
department shall not be done without the prior approval of the District Town and Country Planning department.

2. The corners of the plots located at the junction of two roads should be laid with the splay as shown on the approved Layout Plan.

3. No plot shall be sold, leased or transferred in any other means or to build to build any construction on any plot before conforms to the above two conditions.

4. The plots shown in approved Layout plan should be used only for the construction of residential houses other than the plots selected for public purposes. Also, only in those places where
the change is plot land use is requested those developments mentioned in Residential use zone as per TNCDBR - 2019 should be allowed by the local body only after obtaining the prior
concurrence of the town and country department.

5. If a low tension / high tension power line / telegraph line is present through the plots, the line should be shifted to the edge of the road or as shown on the approved Layout Plan.

6. The low laying part of the layout area should be raised to street level

7. On all streets exceeding 7.2 meters in width, shading type trees shall be planted in symmetrical type within 1.00 meters from boundary and not more than 9.00 meters in length, of the road.

8. The applicant must obtain final approval regarding the plots/ Layout from the concerned Local Body. Also, before constructing any buildings in the plots, the applicant should be obtained
necessary permission from the Town and Country Planning department or the Local Body Office concerned.

9.a) As only planning permission / concurrence has been given to the said plot by the District Town and Country Planning Office. If any problem arises regarding the ownership of land for the
plot, it should be considered and decided by the local body.

b) When the said plots are approved by the Local Body, a copy of the approval should be sent to this office, along with a copy of certificate / Acknowledgement (gift deed document) of
handover of the public open spaces to the local body concerned

10. Once the applicant receives the approval of the layout plan from the district Town and country planning office, the approved layout plan shall be permanently displayed at the entrance of
the layout without any change / and compete details for public view through a 60cm x 120cm permanent display board along with the details of resolution number and date of the layout.

11. The Land ownership is considered as per the land ownership documents submitted by the applicant. Therefore, it is also submitted that no right can be asserted on the ground that layout
has been approved where there is no actual title to the land.

12. If the Documents provided for the land ownership and others documents submitted for consideration are found to be incorrect or if there is a situation where the Planning Permission /
Concurrence approval for the plot might be affected, the planning permission/ concurrence granted to the layout will be cancelled by the District Town and Country Planning department
without any prior notice.

13. A copy of the plan approved by the District Town and Country Planning Department along with a copy of this order shall be compulsorily provided to the purchasers while the plots are
sold.

ALLOTMENT DETAILS OF APPROVED LAYOUT PLAN

Site Extent : 2.305 Acre (or) 9328.004 Sq.mt.
No. of Plots : 48
Gifted over to Local Body:
Layout Road : 1927.05 sqm
OSR Area : 745.00 sqm (10.00%)
Public Purpose : 39.00 sqm (0.53 %)
TANGEDCO Purpose : 39.00 sqm (0.53 %)

Copy To:
1. Mr. V Yogesh,
NO - 27 Ramanujam Nagar,
Karur-639002,
Mobile No: 9047474874.
Mail Id: karthikarjunkannan@gmail.com

2.The Chair Person,
Tamil Nadu Real Estate Regulatory Authority,
TNRERA Building,
No.133, G-Block, I Avenue,
Anna Nagar (East),
Chennai - 600 102.

S.No	Description of Charges	Amount	Receipt No and Date
1	Scrutiny fee	13998	04/02/2026
2	OSR Fee		
3	Centage Charges	18600.00	01/03/2026
4	Development Charges	37340.00	01/03/2026
5	Display Board Charges		
6	Satellite town charge		
7	Sub Division Charge	24800.00	01/03/2026

Joint Director/Deputy Director/Assistant Director(i/c)
District Town and Country Planning,

Coimbatore District.

Enclosure

1.Layout original map and Condition – 2 set

Signature valid

Signed by: Joint Director
Location:Coimbatore
Date:2026.03.03 16:29:16


மாவட்ட நகர் ஊரமைப்பு அலுவலகம், கோயம்புத்தூர்

கோயம்புத்தூர் உள்ளூர் திட்ட குழுமம்

நெ .4. வீரபாண்டி பேரூராட்சி

கோயம்புத்தூர் மாவட்டம், கோயம்புத்தூர் வடக்கு வட்டம், நெ .4. வீரபாண்டி பேரூராட்சி (மு) கிராமம்,க.ச எண்கள்: 337/1A1 ல் அமையும் உத்தேச குடியிருப்பு மனைப்பிரிவிற்கான தொழில்நுட்ப ஒப்புதல் வரைபடம்.

அளவு - 1:500
இணையவழி விண்ணப்ப எண் - TNAASNTF

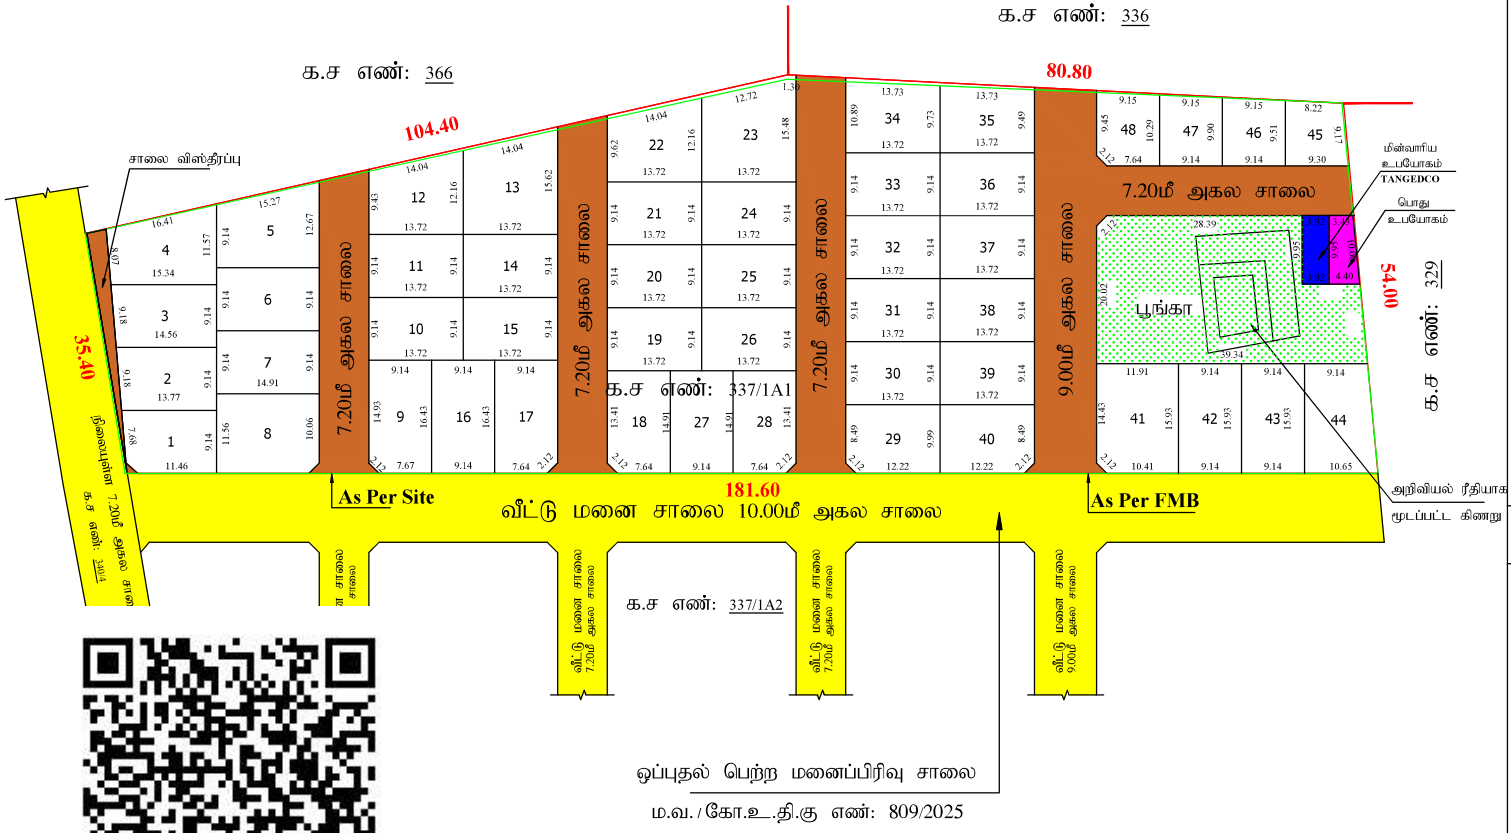

ம.வ. / கோ.உ..தி.கு எண்: 809/2025

ரபாண்டி பேரூராட்சி
: 10/2025
-10-2025

Signature valid
Signed by: Joint Director
Location:Coimbatore
Date:2025.03.03 15:41:32

குறிப்பு

மனைப்பிரிவின் மொத்தப்பரப்பு (As Per Document)	2.305	ஏக்கர் (அ) 9328.004 ச.மீ
மனைப்பிரிவின் மொத்தப்பரப்பு (As Per Patta)	2.306	ஏக்கர் (அ) 9332.00 ச.மீ
மனைப்பிரிவின் மொத்தப்பரப்பு (As Per FMB)	2.28	ஏக்கர் (அ) 9260.824 ச.மீ
மனைப்பிரிவின் மொத்தப்பரப்பு (As Per Site)	2.27	ஏக்கர் (அ) 9205.95 ச.மீ
மொத்த மனைகள்	48	
மனைப்பிரிவின் எல்லை As Per FMB		
மனைப்பிரிவின் எல்லை As Per Site		
நிலையிலுள்ள சாலை		
மனுதரர் உபயோகம்	490.331 ச.மீ	

பொது ஒதுக்கீடு :-

உள்ளாட்சிக்கு தானமாக ஒப்படைக்கப்பட்டவை:

1.மனைப்பிரிவு சாலை பரப்பு 1927.05 ச.மீ

2. உள்ளாட்சிக்கு தானமாக ஒப்படைக்கப்பட வேண்டியவை
மனைப்பிரிவின் மொத்தப்பரப்பு - மனைப்பிரிவு சாலைகளின் பரப்பு x 0.5%
பொது உபயோகம் - 1(9332.00 - 1927.05) x 0.5% =37.02ச.மீ
உள்ளாட்சி தானமாக ஒப்படைக்கப்பட்ட பரப்பு 39.00 சமீ (0.53%)

3. TANGEDCO - க்கு தானமாக ஒப்படைக்கப்பட வேண்டியவை
மனைப்பிரிவின் மொத்தப்பரப்பு - மனைப்பிரிவு சாலைகளின் பரப்பு x 0.5%
மின்வாரிய உபயோகம் (9332.00 - 1927.05) x 0.5% = 37.02ச.மீ
தானமாக ஒப்படைக்கப்பட்ட பரப்பு 39.00 சமீ (0.53%)

4. பூங்காவுக்கு தேவையான பரப்பு
மனைப்பிரிவின் மொத்தப்பரப்பு - மனைப்பிரிவு சாலைகளின் பரப்பு x 10%
(9332.00 - 1927.05) x 10% = 740.49 சமீ (10.00%)
ஒப்படைக்கப்பட்ட பரப்பு 745.00 (10.06 %)

மூலை முடுக்கு :-

12மீ வரை உள்ள சாலைகளுக்கு 1.5மீ x 1.5மீ விடப்படல் வேண்டும்

நிபந்தனைகள்:

1. அரசாணை எண் 18 நநி (மு) சுவ துறை நாள் 04.02.2019-ன் படி சாலை (மு) பொது உபயோகம் உள்ளாட்சிக்கு தானமாகவும்,இ அரசாணை எண் : 16நநி (மு) சுவ துறை நாள்: 31.01.2020 - ன் படி TANGEDCO - க்கான பரப்பு TANGEDCO (அ) உள்ளாட்சிக்கு தானமாக ஒப்படைக்கப்பட்டுள்ளது
2. இம்மனைப்பிரிவிற்கு உள்ளாட்சி இறுதி ஒப்புதல் அளிக்கும் முன் இத்திசை எந்தத் துறையாலும் நில ஆரூரு நடவடிக்கை மேற்கொள்ளப்படவில்லை என்றும், எந்தத் துறைக்காகவும் நில ஆரூரு பட்டியல் மாவட்ட வருவாய் அலுவலருக்கு அனுப்பப்படவில்லை என்று உள்ளாட்சி உறுதி செய்துகொள்ள வேண்டும்.
3. நில உரிமம் குறித்து வழங்கப்பட்ட சான்றுகள் மற்றும் பரிசிலனைக்கு சமர்ப்பிக்கபட்ட ஆவணங்கள் சரியானவை அல்ல என அறியப்பட்டாலோ அல்லது மனைப்பிரிவிற்க்கு தொழில்நுட்ப ஒப்புதல் வழங்கியதால் பாதிப்பு ஏற்படக்கூடிய சூழ்நிலை ஏற்படின் மனைப்பிரிவுக்கு வழங்கப்பட்ட தொழில்நுட்ப ஒப்புதல் எவ்வித முன்னறிவிப்புமின்றி நகர் ஊரமைப்பு துறையால் ரத்து செய்யப்படும்.
4. விற்பனைக்குண்டான மனைகளை விற்பனை செய்யும்போது இவ்வனையின் நகலோடு நகர் ஊரமைப்புத்துறையில் ஒப்புதல் அளிக்கப்பட்ட வரைபட நகல் மனை வாங்குபவர்களுக்கு கட்டாயம் வழங்கப்பட வேண்டும்.
5. ஒப்புதல் அளிக்கப்பட்ட மனைப்பிரிவு வரைபடத்தை எந்தவித மாற்றம் விற்பனையிற் மனைப்பிரிவு நுழைவாயில் 60cm x 120cm அளவிலான நிரந்தர தகவல் பலகை மூலம் பொதுமக்கள் பார்வைக்கு நிரந்தரமாக பிரகரிக்கப்பட வேண்டும்.
6. உத்தேச மனைப்பிரிவில் அரசாணை எண்:181 நநி (மு) சுவ துறை நாள்: 09.12.2020-ன் படி தார் சாலைஇ மழை நீர்வடிகால் வசதிஇ குடிநீர் வசதிகள் (மு) தெருவிளக்குகள் ஆகியவை உள்ளாட்சியின் விருப்பத்திற்கேற்ப அமைக்கப்பட்ட பின்னர் இறுதி ஒப்புதல் வழங்கப்பட வேண்டும்.

ம.வ. /கோ.உ..தி.கு எண்: **152/2026** (இணையவழி ஒப்புதல்)
திட்ட அனுமதி எண் **189/2026**

உறுப்பினர் செயலர் / இணை இயக்குநர் (மு.கூ.பொ)
மாவட்ட நகர் ஊரமைப்பு அலுவலகம்
கோயம்புத்தூர்