



Your trusted partner for buying, selling, and managing property,  
ensuring hassle-free service with 100% transparency.

3/350/2 Mettukuppam,  
OMR Thoraipakkam,  
Chennai, India

[hello@verified.realestate](mailto:hello@verified.realestate)

+91 9996 12 9996

Official Property Record

Digitally Verified Record - Powered by Verified  RealEstate™





## தமிழ்நாடு அரசு

வருவாய் மற்றும் பேரிடர் மேலாண்மைத் துறை

நில உரிமை விபரங்கள் : இ. எண் 10(1) பிரிவு

மாவட்டம் : தர்மபுரி

வட்டம் : நல்லம்பள்ளி

வருவாய் கிராமம் : 029 தடங்கம்

பட்டா எண் : 6800

## உரிமையாளர்கள் பெயர்

1. முனிசுவாமி

மகன்

செந்தில்குமார்



| புல எண் | உட்பிரிவு | புன்செய்   |         | நன்செய்    |         | மற்றவை     |         | குறிப்புரைகள்   |
|---------|-----------|------------|---------|------------|---------|------------|---------|---|
|         |           | பரப்பு     | தீர்வை  | பரப்பு     | தீர்வை  | பரப்பு     | தீர்வை  |   |
|         |           | ஹெக் - ஏர் | ரூ - பை | ஹெக் - ஏர் | ரூ - பை | ஹெக் - ஏர் | ரூ - பை |   |
| 646     | 2A2A      | 0 - 12.22  | 0.68    | --         | --      | --         | --      | 2024/0105/05/294789-<br>-2024/05/08/002093SD<br>-----<br>Digitally<br>signed:Sivakumar J<br>Tahsildar<br>31/08/2024<br>04:03:47:PM |
|         |           | 0 - 12.22  | 0.68    |            |         |            |         |   |

## குறிப்பு :



- மேற்கண்ட தகவல் / சான்றிதழ் நகல் விவரங்கள் மின் பதிவேட்டிலிருந்து பெறப்பட்டவை. இவற்றை தாங்கள் <https://eservices.tn.gov.in> என்ற இணைய தளத்தில் **05/08/029/06800/110984** என்ற குறிப்பு எண்ணை உள்ளீடு செய்து உறுதி செய்துகொள்ளவும்.
- இத் தகவல்கள் 01-01-2025 அன்று 02:30:13 PM நேரத்தில் அச்சடிக்கப்பட்டது.
- கைப்பேசி கேமராவின் 2D barcode படிப்பான் மூலம் படித்து 3G/GPRS வழி இணையதளத்தில் சரிபார்க்கவும்



zUysCko3O7nHI8A7Lw3J8A

1 / 1



100%



District : Dharmapuri

Taluk : Nallampalli

Village : Tadangam(R)




Survey No : 646/2A2A

Area : Hect 00 Ares 12 Sqm 22

Scale : 1 : 510 mm

## FMB Sketch

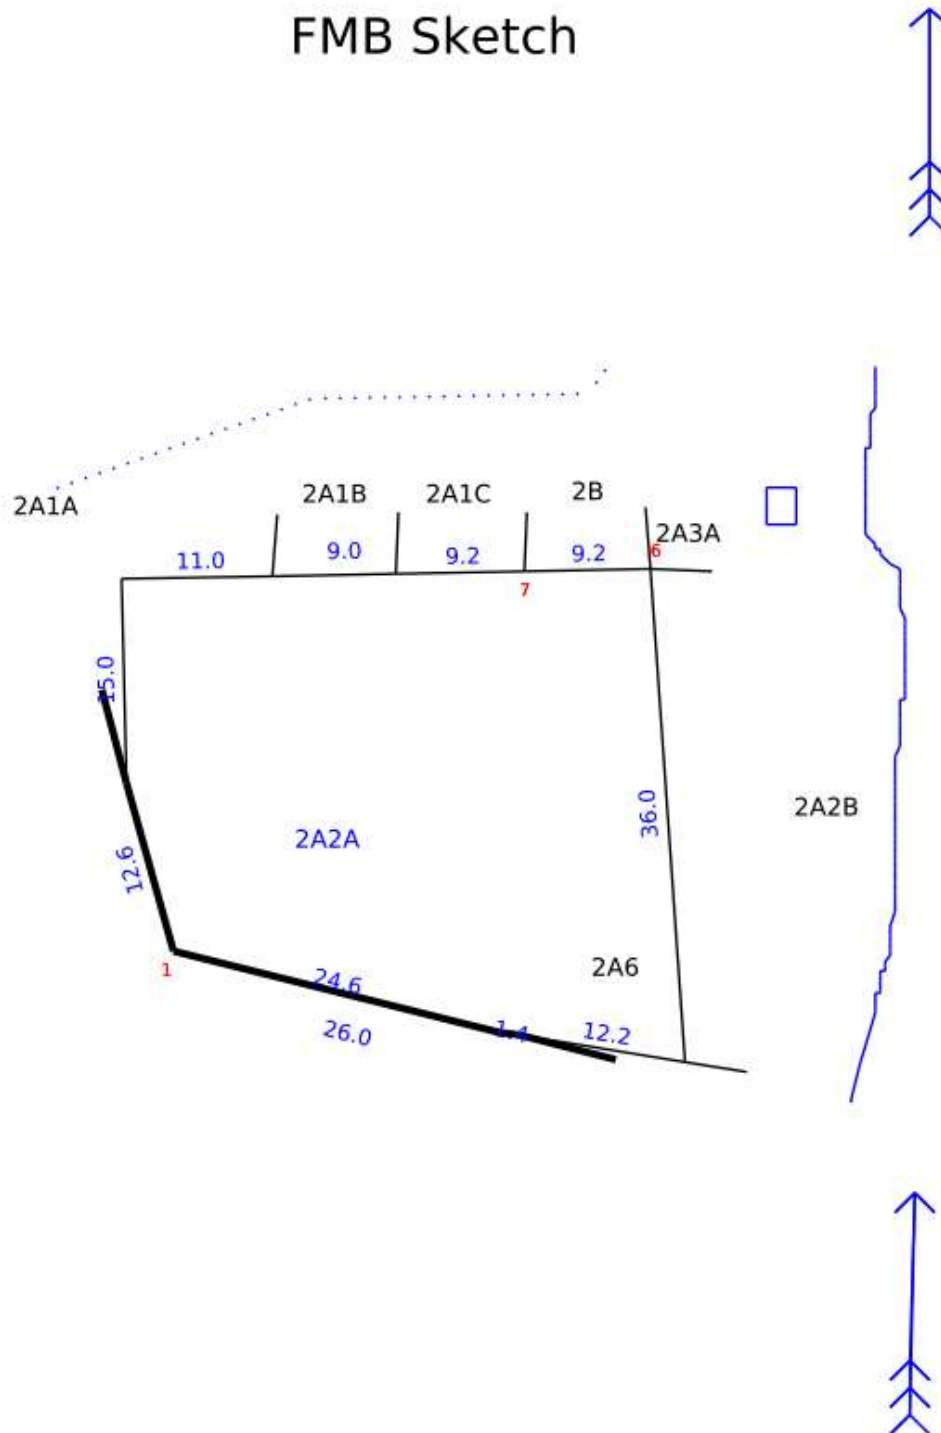



Date of Issue: 01-01-2025 14:30:14

Approved By Tahsildar

dpi\_siva

Date of Approved : 11-11-2024

Survey and Settlement Department, Government of TamilNadu

mv270 v270.001



our services doesn't just end there



### **Buying & Selling Services**

Property Buying Assistance, Property Selling Support, Market Price Analysis, Owner Outreach and Negotiation.



### **Legal & Documentation Services**

Certified EC, Patta, legal opinions, property verification, due diligence, litigation solutions, and legal heir certificates.



### **Property Development & Approvals**

Building plan approvals, construction, layout and sub-division approvals, zone conversion, and occupancy certification.



### **NRI & Investment Services**

Escrow Services, Rentals, Litigation Solutions, Property Valuation and Property Management



### **Compliance & Special Services**

Demolition, Vaasthu checks, regularization of unauthorized buildings, and office space solutions.



 **empowering your real estate decisions  
with smart tools**



### **Property Valuation & Cost Estimation**

Guideline Value, Apartment Composite Value, Stamp Duty & Registration Fees Calculator, Building Value Calculator, Capital Gains Calculator, Area Unit Converter, Length Unit Converter



### **Ownership, Compliance & Legal Verification**

Encumbrance Certificate (EC) Search, Find Your SRO, Temple Property Check, WAQF Property Check, View Patta/Chitta, View FMB, Patta Analyzer, EC Analyzer



### **Zoning & Land Use Analysis**

Land Use Zone Finder, CRZ Zone Check, Aquifer Zone Check, CBA Check, EWS Check, Road Width Check, Proposed Road Widening Check, FSI Calculator



### **Property Documentation & Workflow Tools**

Forms & Templates, Document Generator, Document Translation, Dictionary



### **Vastu & Property Management Tools**

Home Vastu Shastra, Plot Vastu Shastra, Property Management



We're honored to be part of your  
real estate journey

3/350/2 Mettukuppam,  
OMR Thoraipakkam,  
Chennai, India

[hello@verified.realestate](mailto:hello@verified.realestate)  
[+91 9996 12 9996](tel:+919996129996)  
[www.verified.realestate](http://www.verified.realestate)