
SITE PHOTO: SRI SAI SANJEEVI GARDEN



A. MUNUSWAMY, DCE, B.Sc.
REGISTERED ENGINEER (DCP/MLPA)
Rgn. No.. RE / Gr-III / 19 / 04 / 001
Office No. 22, Abirami Complex,
OMR, THIRUPORUR - 603 110.
Cell : 8939261277 / 6381254432

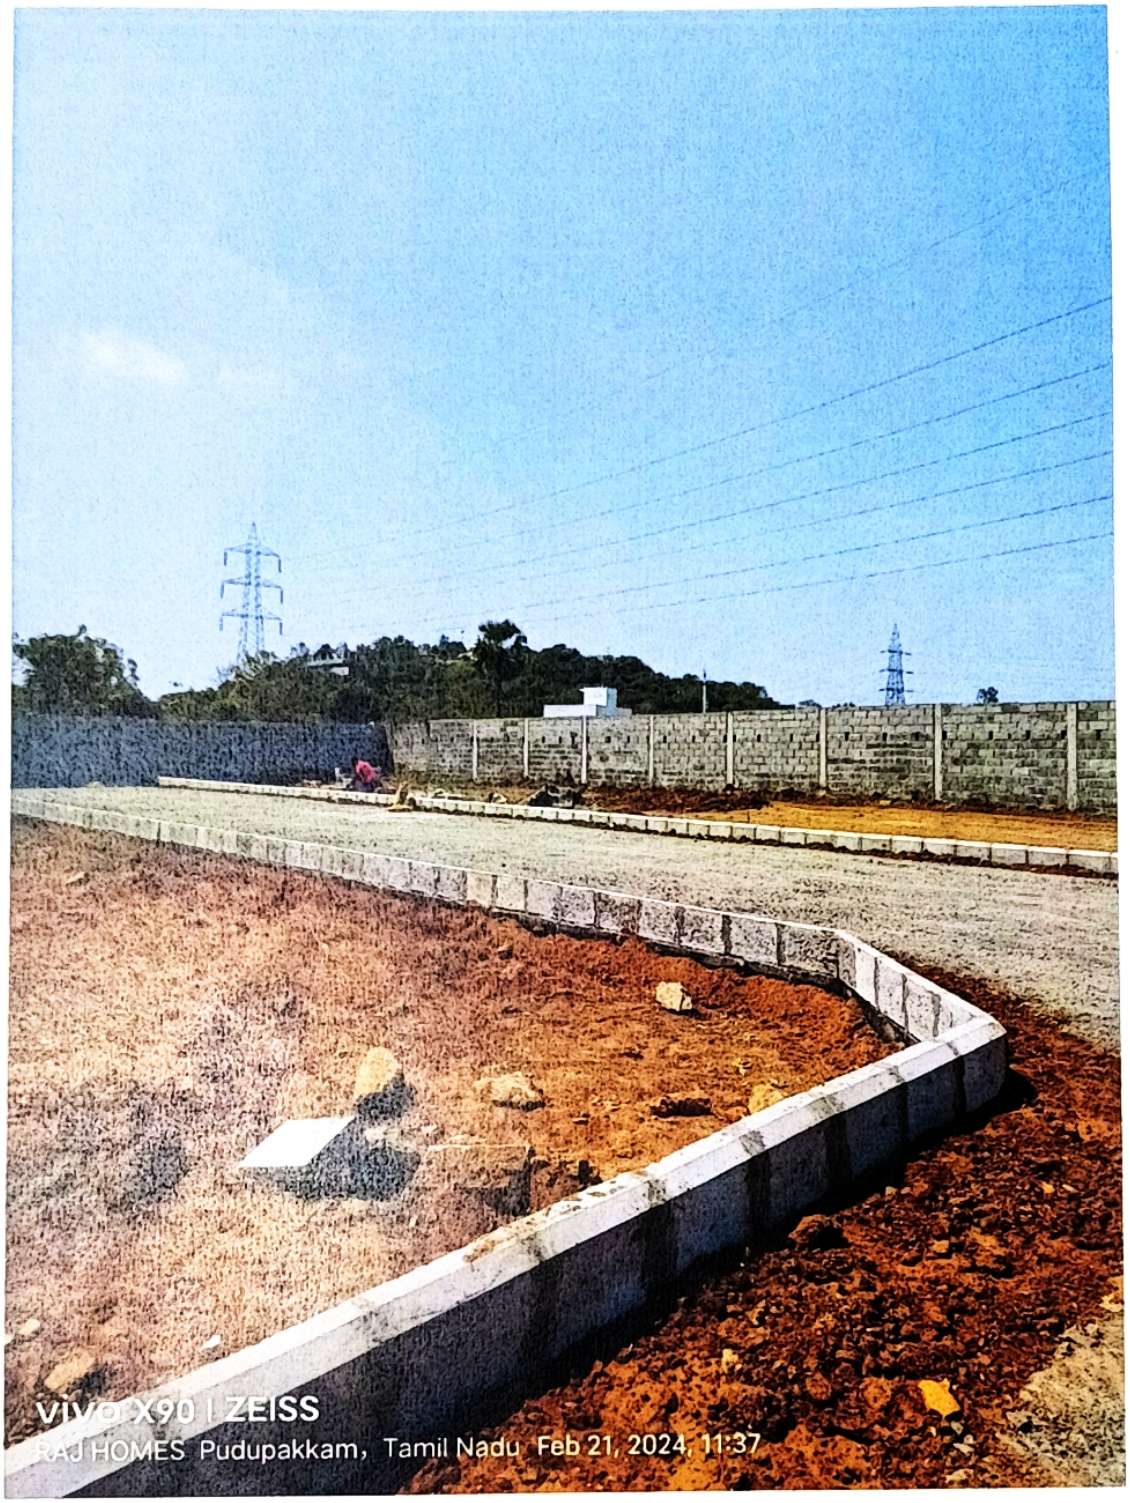

A. MUNUSWAMY, DCE, B.Sc.
REGISTERED ENGINEER (DCP/MLPA)
Rgn. No.. RE / Gr-III / 19 / 04 / 001
Office No. 22, Abirami Complex,
OMR, THIRUPORUR - 603 110.
Cell : 8939261277 / 6381254432