Verified RealEstate™

Your trusted partner for buying, selling, and managing property, ensuring hassle-free service with 100% transparency.

3/350/2 Mettukuppam,
OMR Thoraipakkam,
Chennai, India

hello@verified.realestate
+91 9996 12 9996

Official Property Record

Digitally Verified Record - Powered by Verified RealEstate™



மாவட்டம் : தேனி


வட்டம் : போடிநாயக்கனூர்

கிராமம் : மேலச்சொக்கநாதபுரம் [7]

புல எண் : 331

பரப்பளவு : எக்டர் 03 ஏர் 42.47

அளவு : 1 : 1000

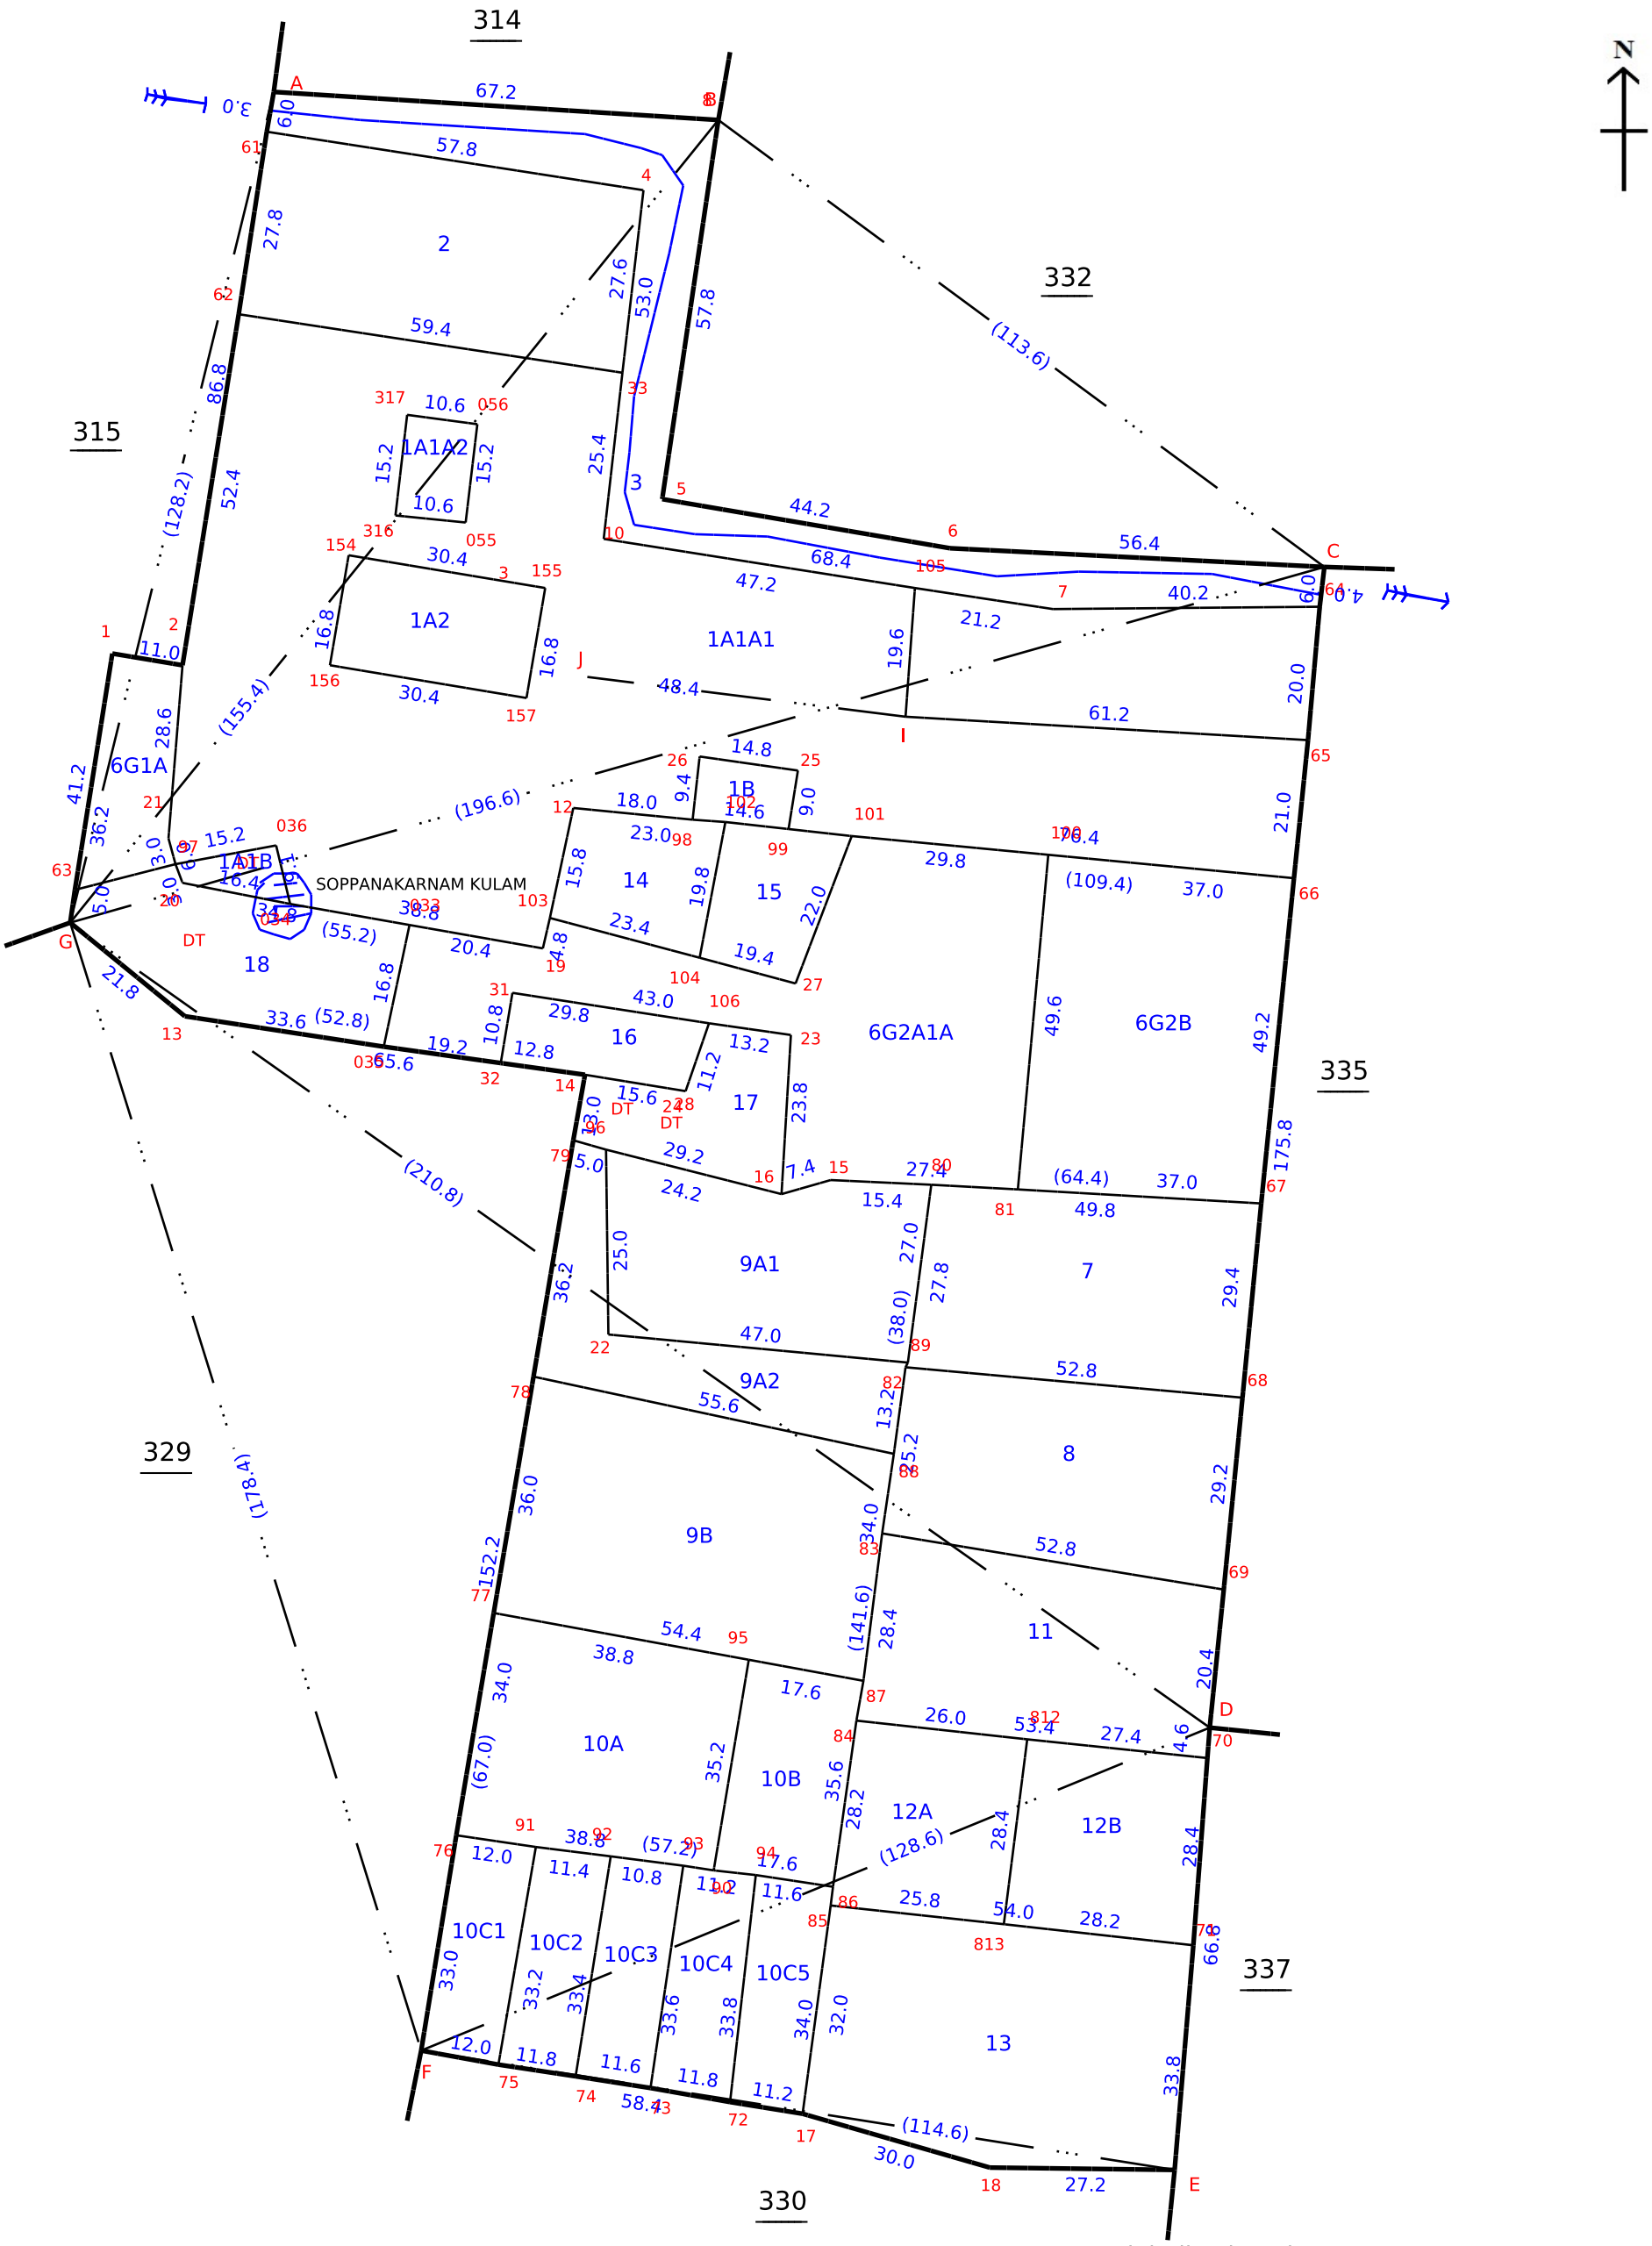

Data Digitally Signed By
CHANDRASEKARAN T

Date of Issue: 03-10-2024 13:39:36

Survey and Settlement Department, Government of TamilNadu

மாவட்டம் : தேனி


வட்டம் : போடிநாயக்கனூர்

கிராமம் : மேலச்சொக்கநாதபுரம் [7]

புல எண் : 337

பரப்பளவு : எக்டர் 04 ஏர் 46.62

அளவு : 1 : 1000

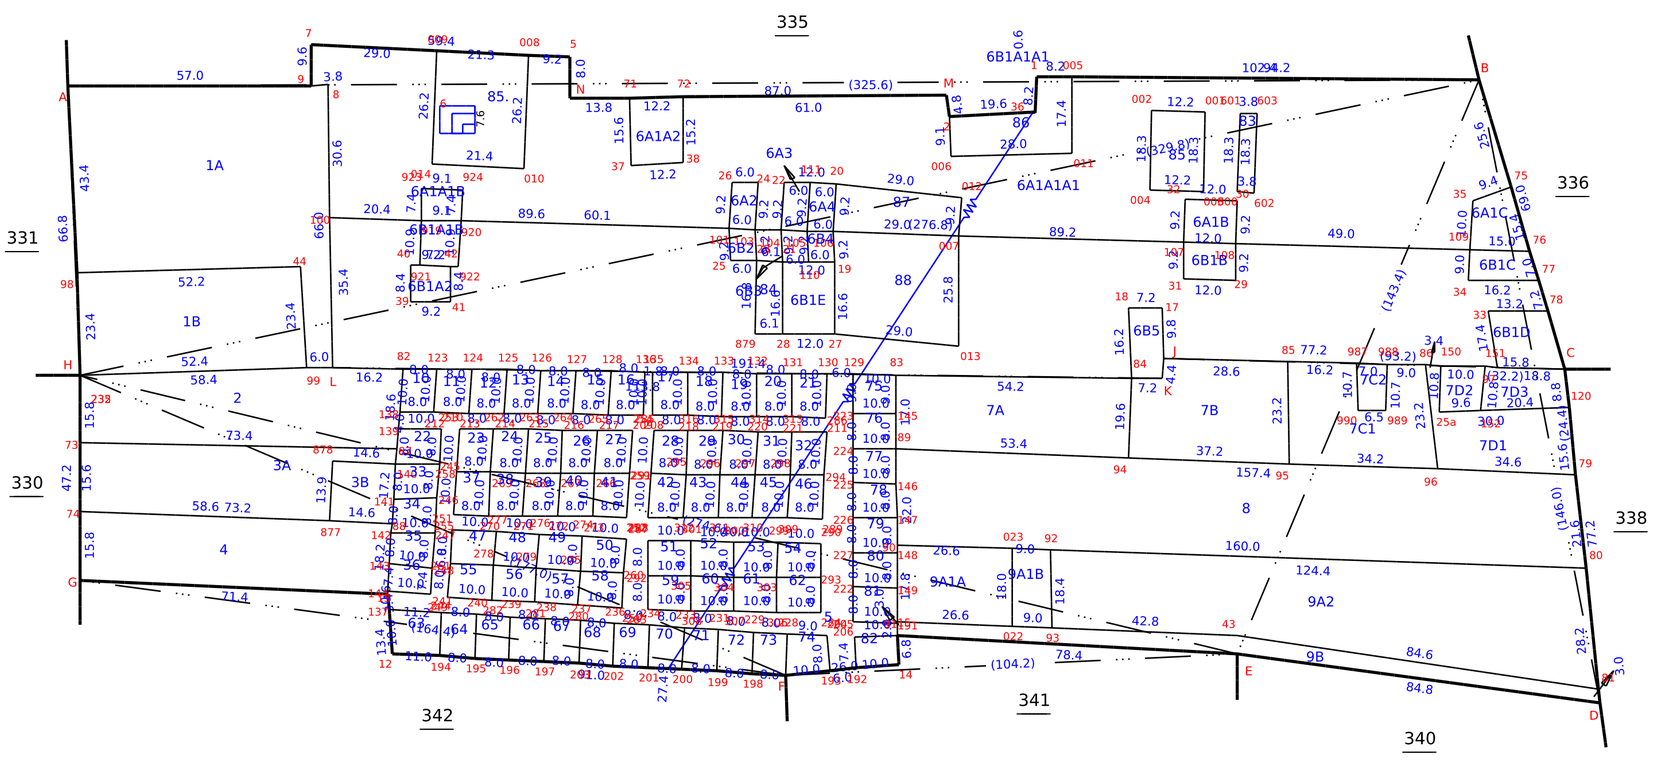

Date of Issue: 03-10-2024 13:43:42

Signed By Tahsildar

Name of approver : thn_[illegible]aran

Date of Approval : 15-02-2024

Survey and Settlement Department, Government of TamilNadu

270 fv.9

மாவட்டம் : தேனி


வட்டம் : போடிநாயக்கனூர்

கிராமம் : மேலச்சொக்கநாதபுரம் [7]

புல எண் : 335

பரப்பளவு : எக்டர் 04 ஏர் 96.46

அளவு : 1 : 500

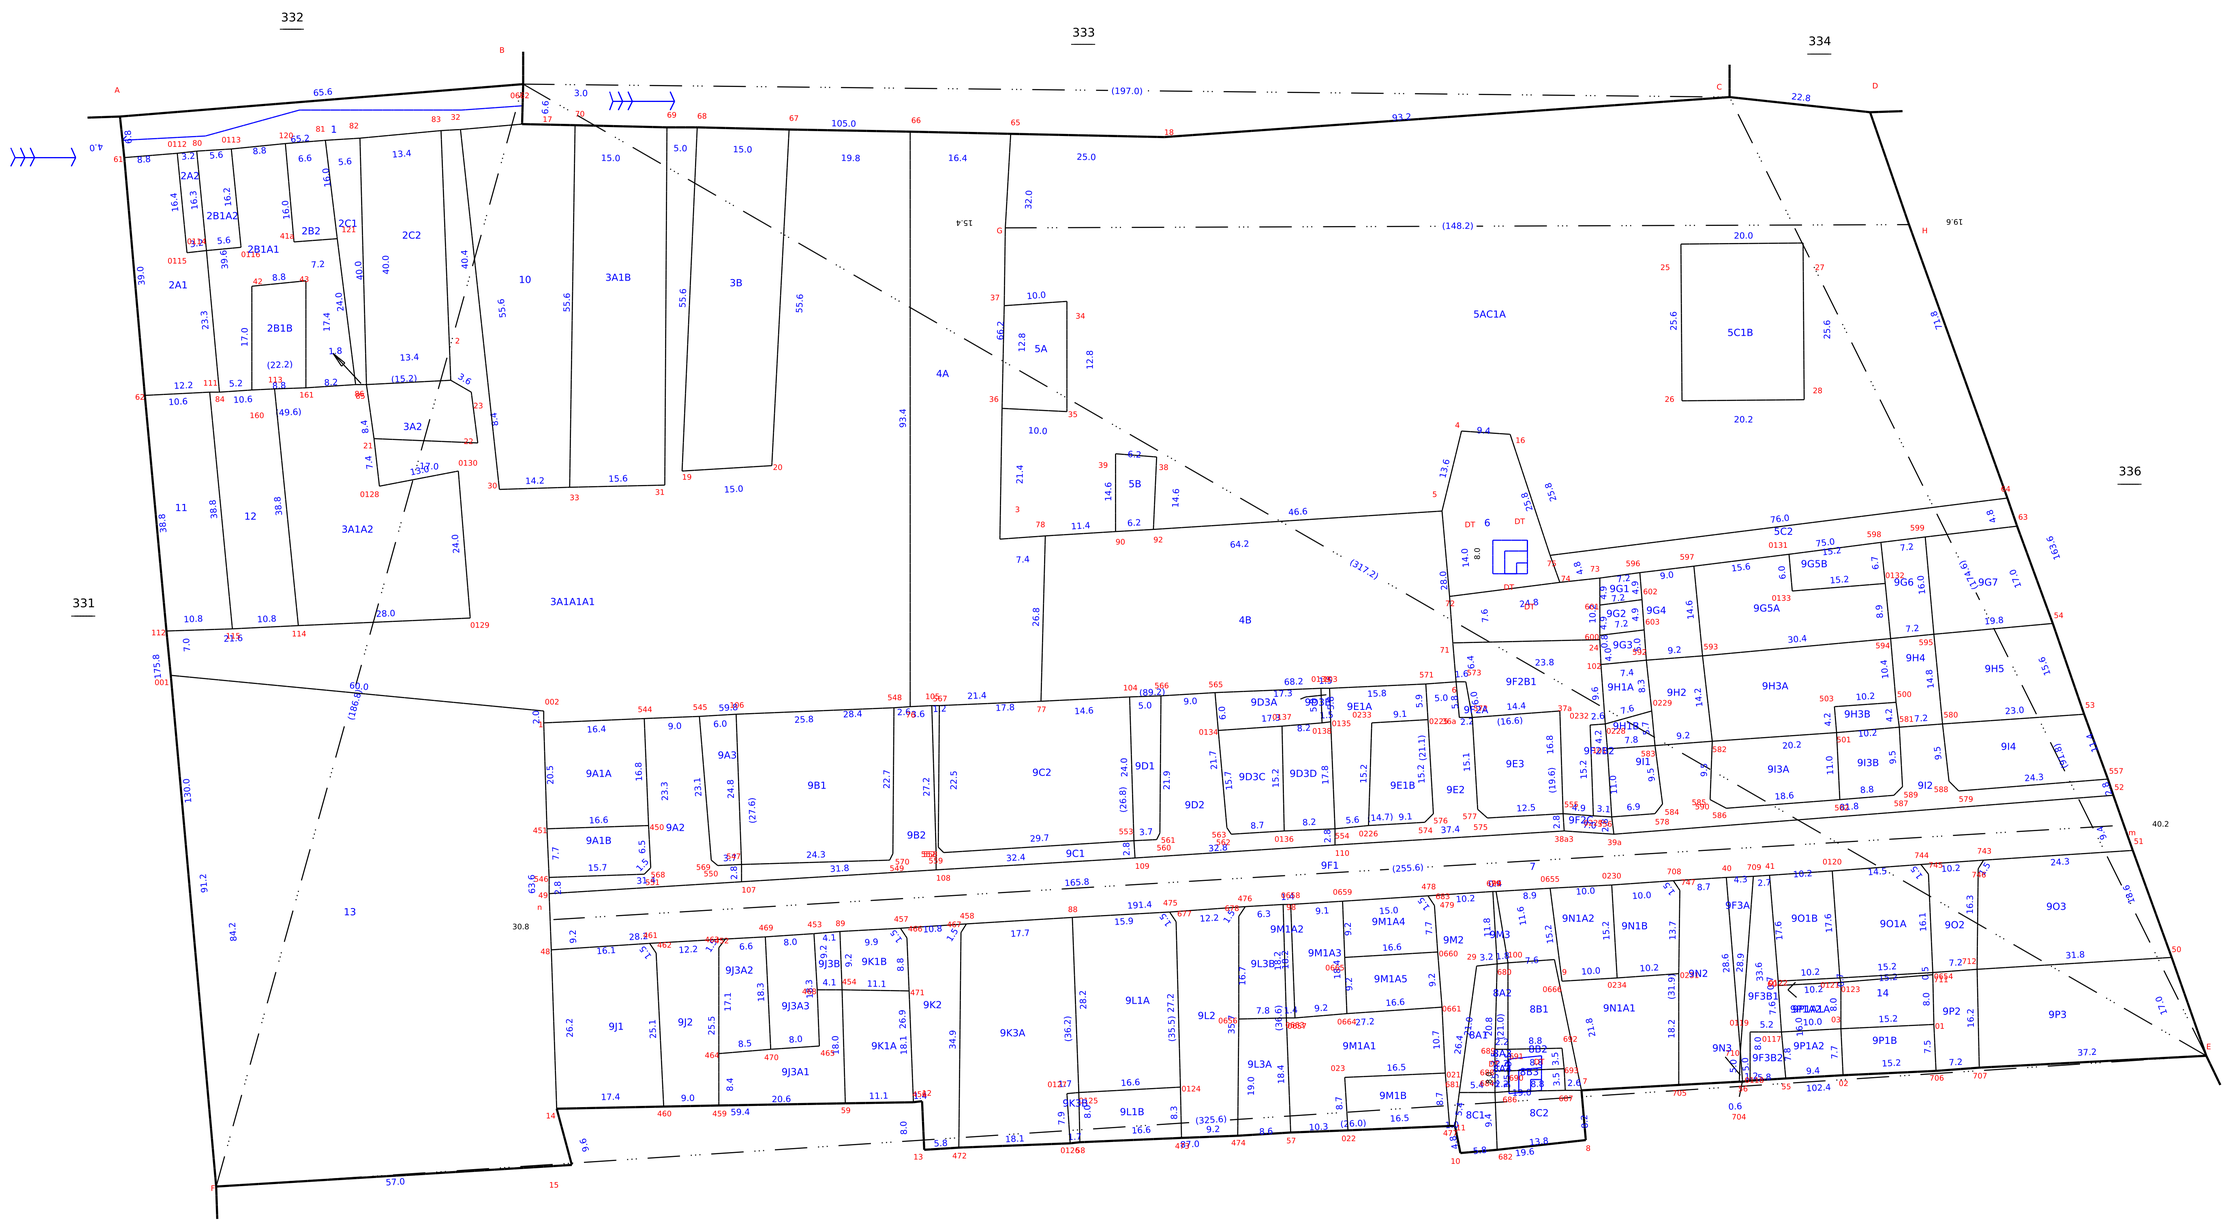

Data Digitally Signed By
CHANDRASEKARAN T

Date of Issue: 03-10-2024 13:48:31

Survey and Settlement Department, Government of TamilNadu

270 fv.18



our services doesn't just end there

Buying & Selling Services

Property Buying Assistance, Property Selling Support, Market Price Analysis, Owner Outreach and Negotiation.

Legal & Documentation Services

Certified EC, Patta, legal opinions, property verification, due diligence, litigation solutions, and legal heir certificates.

Property Development & Approvals

Building plan approvals, construction, layout and sub-division approvals, zone conversion, and occupancy certification.

NRI & Investment Services

Escrow Services, Rentals, Litigation Solutions, Property Valuation and Property Management

Compliance & Special Services

Demolition, Vaasthu checks, regularization of unauthorized buildings, and office space solutions.



empowering your real estate decisions with smart tools

Property Valuation & Cost Estimation

Guideline Value, Apartment Composite Value, Stamp Duty & Registration Fees Calculator, Building Value Calculator, Capital Gains Calculator, Area Unit Converter, Length Unit Converter

Ownership, Compliance & Legal Verification

Encumbrance Certificate (EC) Search, Find Your SRO, Temple Property Check, WAQF Property Check, View Patta/Chitta, View FMB, Patta Analyzer, EC Analyzer

Zoning & Land Use Analysis

Land Use Zone Finder, CRZ Zone Check, Aquifer Zone Check, CBA Check, EWS Check, Road Width Check, Proposed Road Widening Check, FSI Calculator

Property Documentation & Workflow Tools

Forms & Templates, Document Generator, Document Translation, Dictionary

Vastu & Property Management Tools

Home Vastu Shastra, Plot Vastu Shastra, Property Management

Verified RealEstate™

We're honored to be part of your real estate journey

3/350/2 Mettukuppam,
OMR Thoraipakkam,
Chennai, India

hello@verified.realestate
+91 9996 12 9996
www.verified.realestate