Form-5

Certificate by Architect / Licensed Surveyor

(Certificate for the purpose of completion of Layout/ Sub-Division Project)

Address of the Project: **_S.F.No : 25/13A1B , 25/13B1A 25/13A2, 25/16B** at Santhapuram Agraharam Village, Hosur City Municipal Corporation & Taluk, Krishnagiri District .

Date: 09.12.2025

(Name of the Promoter) : 1.Mr.S.Buvanesh, S/o.Senthil Vel, 2.Mrs.Mamtha, W/o.Mahadevan 3.Mrs.Julie ,W/o.S.Joshua, 4.Mrs.Sasikala,W/o.M.A.Vinod Kumar,5.Mr.G.Venkata Reddy S/o Goppalli Reddy (Late)

(Address of the Promoter) : Door No 3/495,Bharathi Nagar 3rd Cross ,Arasanatti,Sipcot Post Hosur Taluk , Krishnagiri District.-635126

Subject: Certificate for :
(Name of the project) : Island springs -LAYOUT

Ref: TNPLI55022025 Dated: 24-10-2025 (TNRERA Registration Number)

Sir,

I, A.Harikumar (Name of the Architect/**Licensed Surveyor**) Having License (**GR-I 21/2024)** had undertaken assignment as an Architect/ Licensed Surveyor for the assessment and verification of development of work done at SF.No: **25/13A1B ,25/13B1A 25/13A2, 25/16B** at Santhapuram Agraharam Village, Hosur City Municipal Corporation & Taluk, Krishnagiri District.Demarcation of the North : HNTDA App Layout : 09/2022 to the South : S.F. No:25/12, East : Santhapuram to Pethaelachagiri Road, to the West : S.F No : 25/7,25/10, Being developed by Promotors. All Together Measuring **: 4511 SQ.M.** 1.Mr.S.Buvanesh, S/o.Senthil Vel, 2.Mrs.Mamtha, W/o.Mahadevan,3.Mrs.Julie ,W/o.S.Joshua, 4.Mrs.Sasikala,W/o.M.A.Vinod Kumar,5.Mr.G.Venkata Reddy S/o Goppalli Reddy (Late) Being on site inspection carried out by me with respect to each of the plot(s) of the aforesaid Residential Layout Project, I certify that as on date of this certificate, the project has been developed and completed in all respects as per the Plotting layout plan sanctioned by Planning Permission **is issued to the above mentioned layout and the number is assigned as L.P/ H.N.T.D.A.(K.D) (SWP) No : 21/2025 And Planning permission (SWP) No 07/2025 Dated : 20.02.2025 , Local Body Approval No- 2811/2025 dated : 23.09.2025** including all amenities and facilities as committed by the promoter to the allotters.

***Lat :* 12.766870 ,Long : 77.820806**

Yours Faithfully,

Er. A. Harikumar, M.E., (Struct), M.Sc., (ReV)., AMIE., MISTE., A.I.V.,
Structural Eng, Chartered Eng (I), Approved Valuer
TN. Govt. Registered Professional of DTCP (HNTDA)

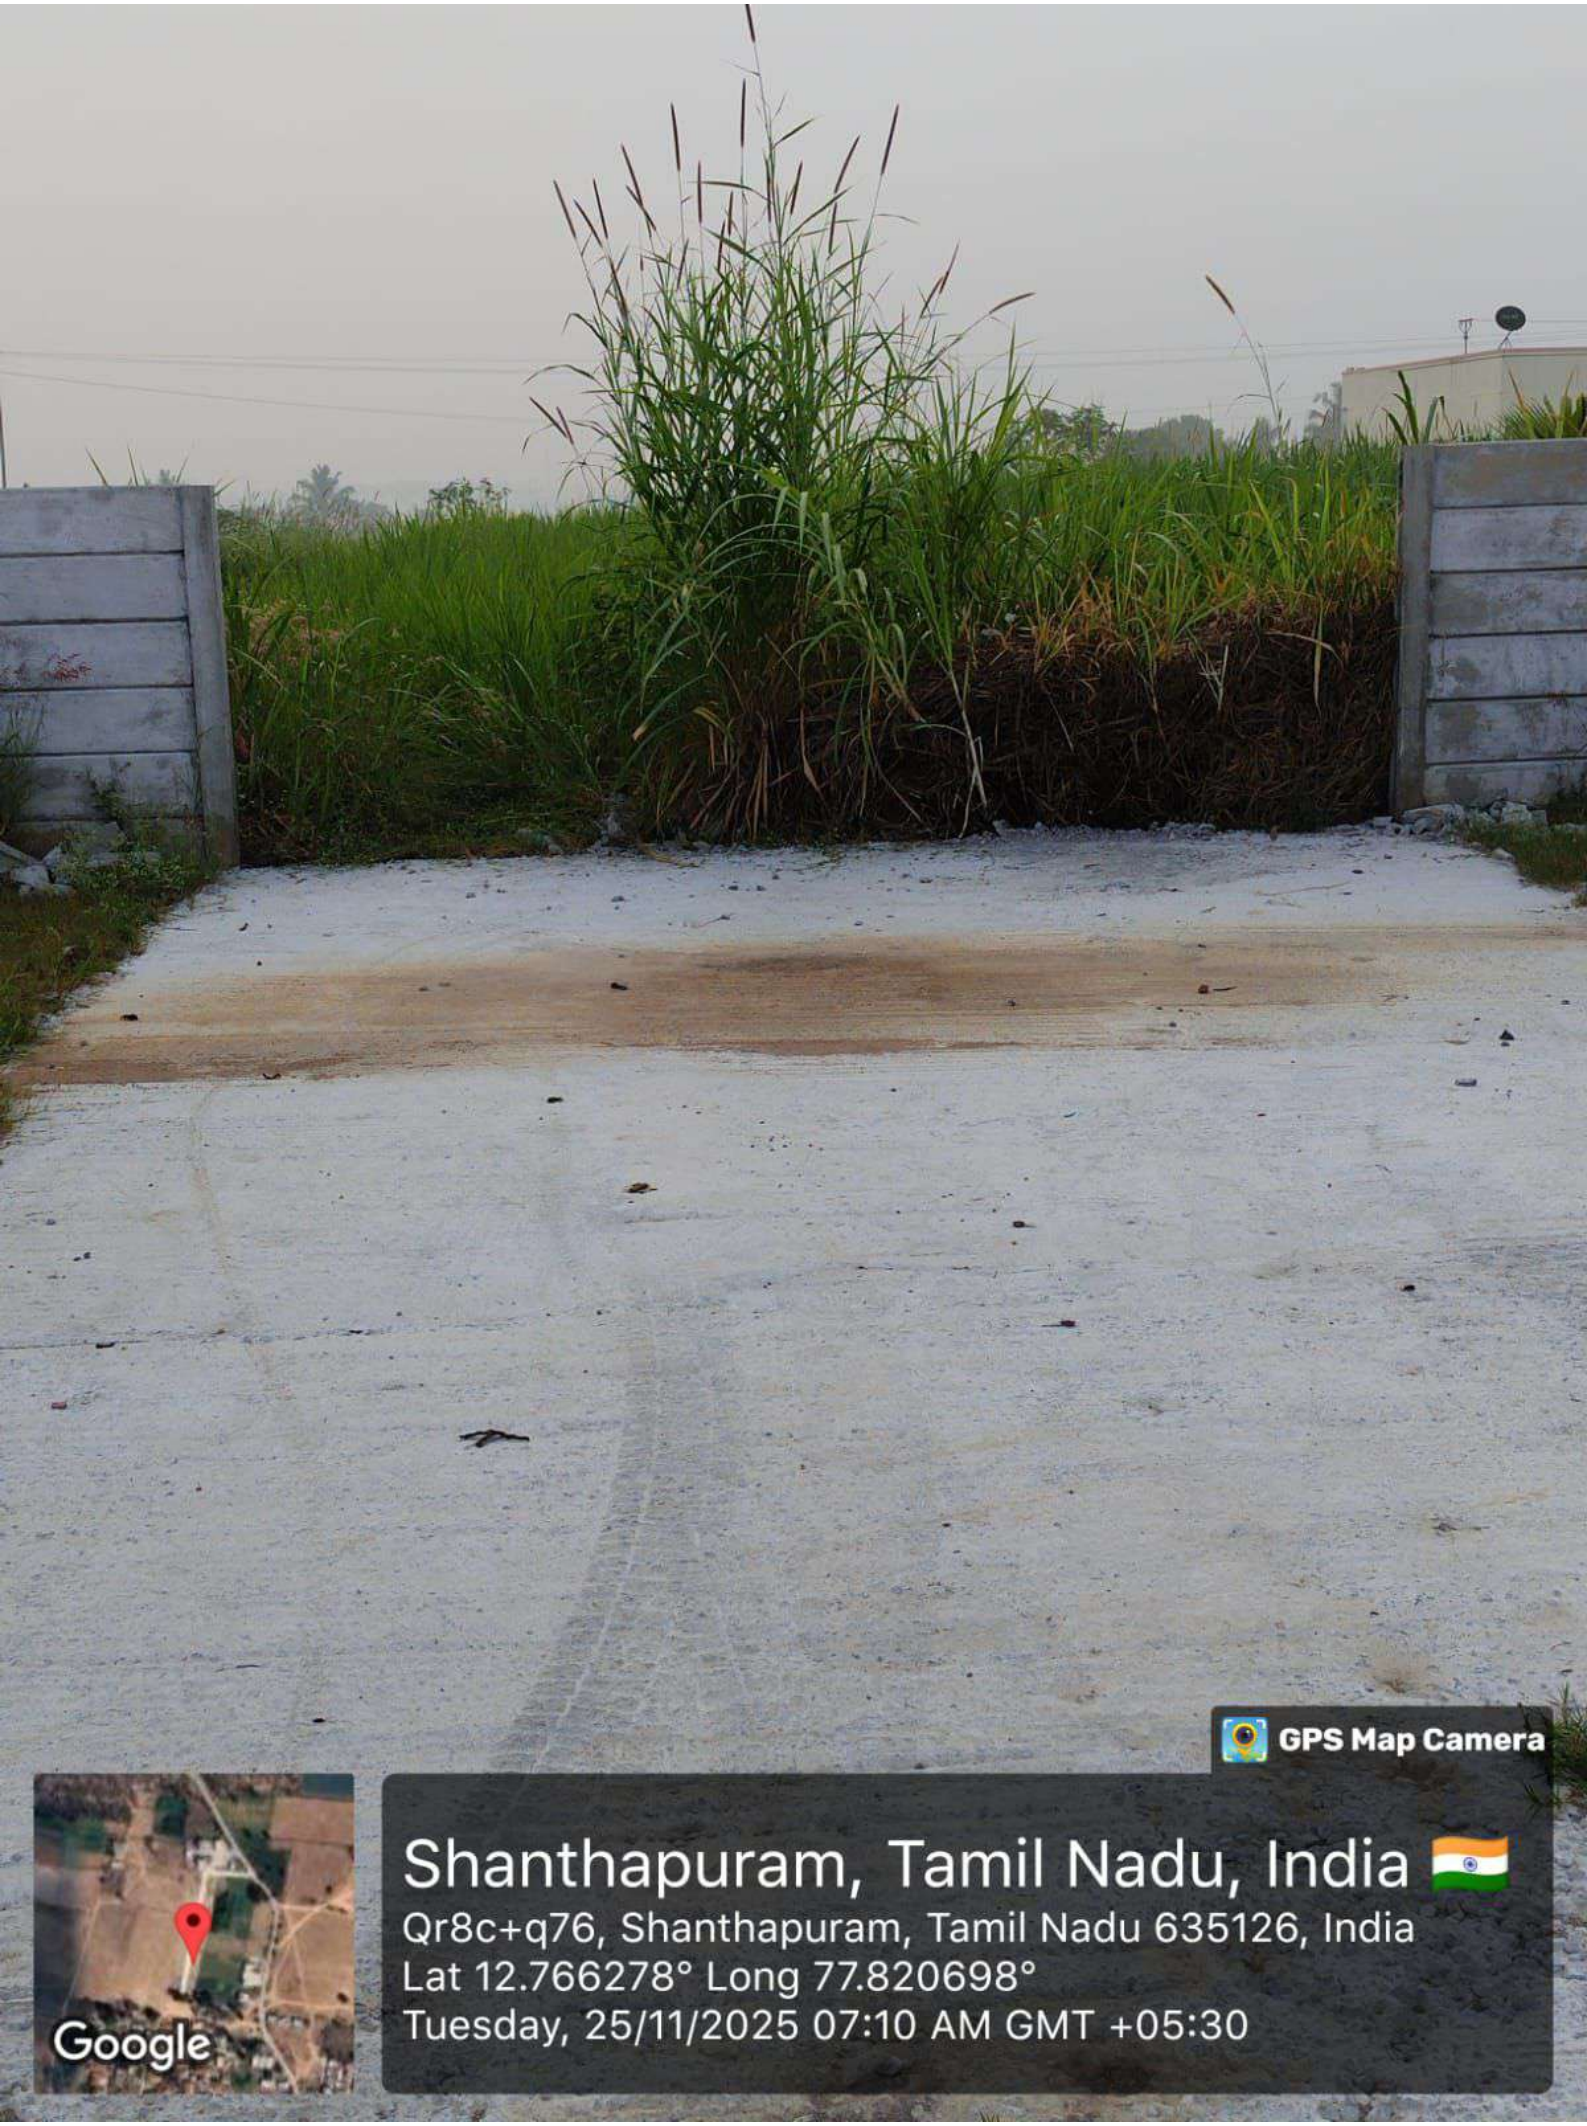
Name of Profession	R.E	R.S.E	C.E	B.Q.A	R.D
Grade	I	I	I	II	
Reg. No's	21/2024	11/2022	04/2019	02/2019	15/2022

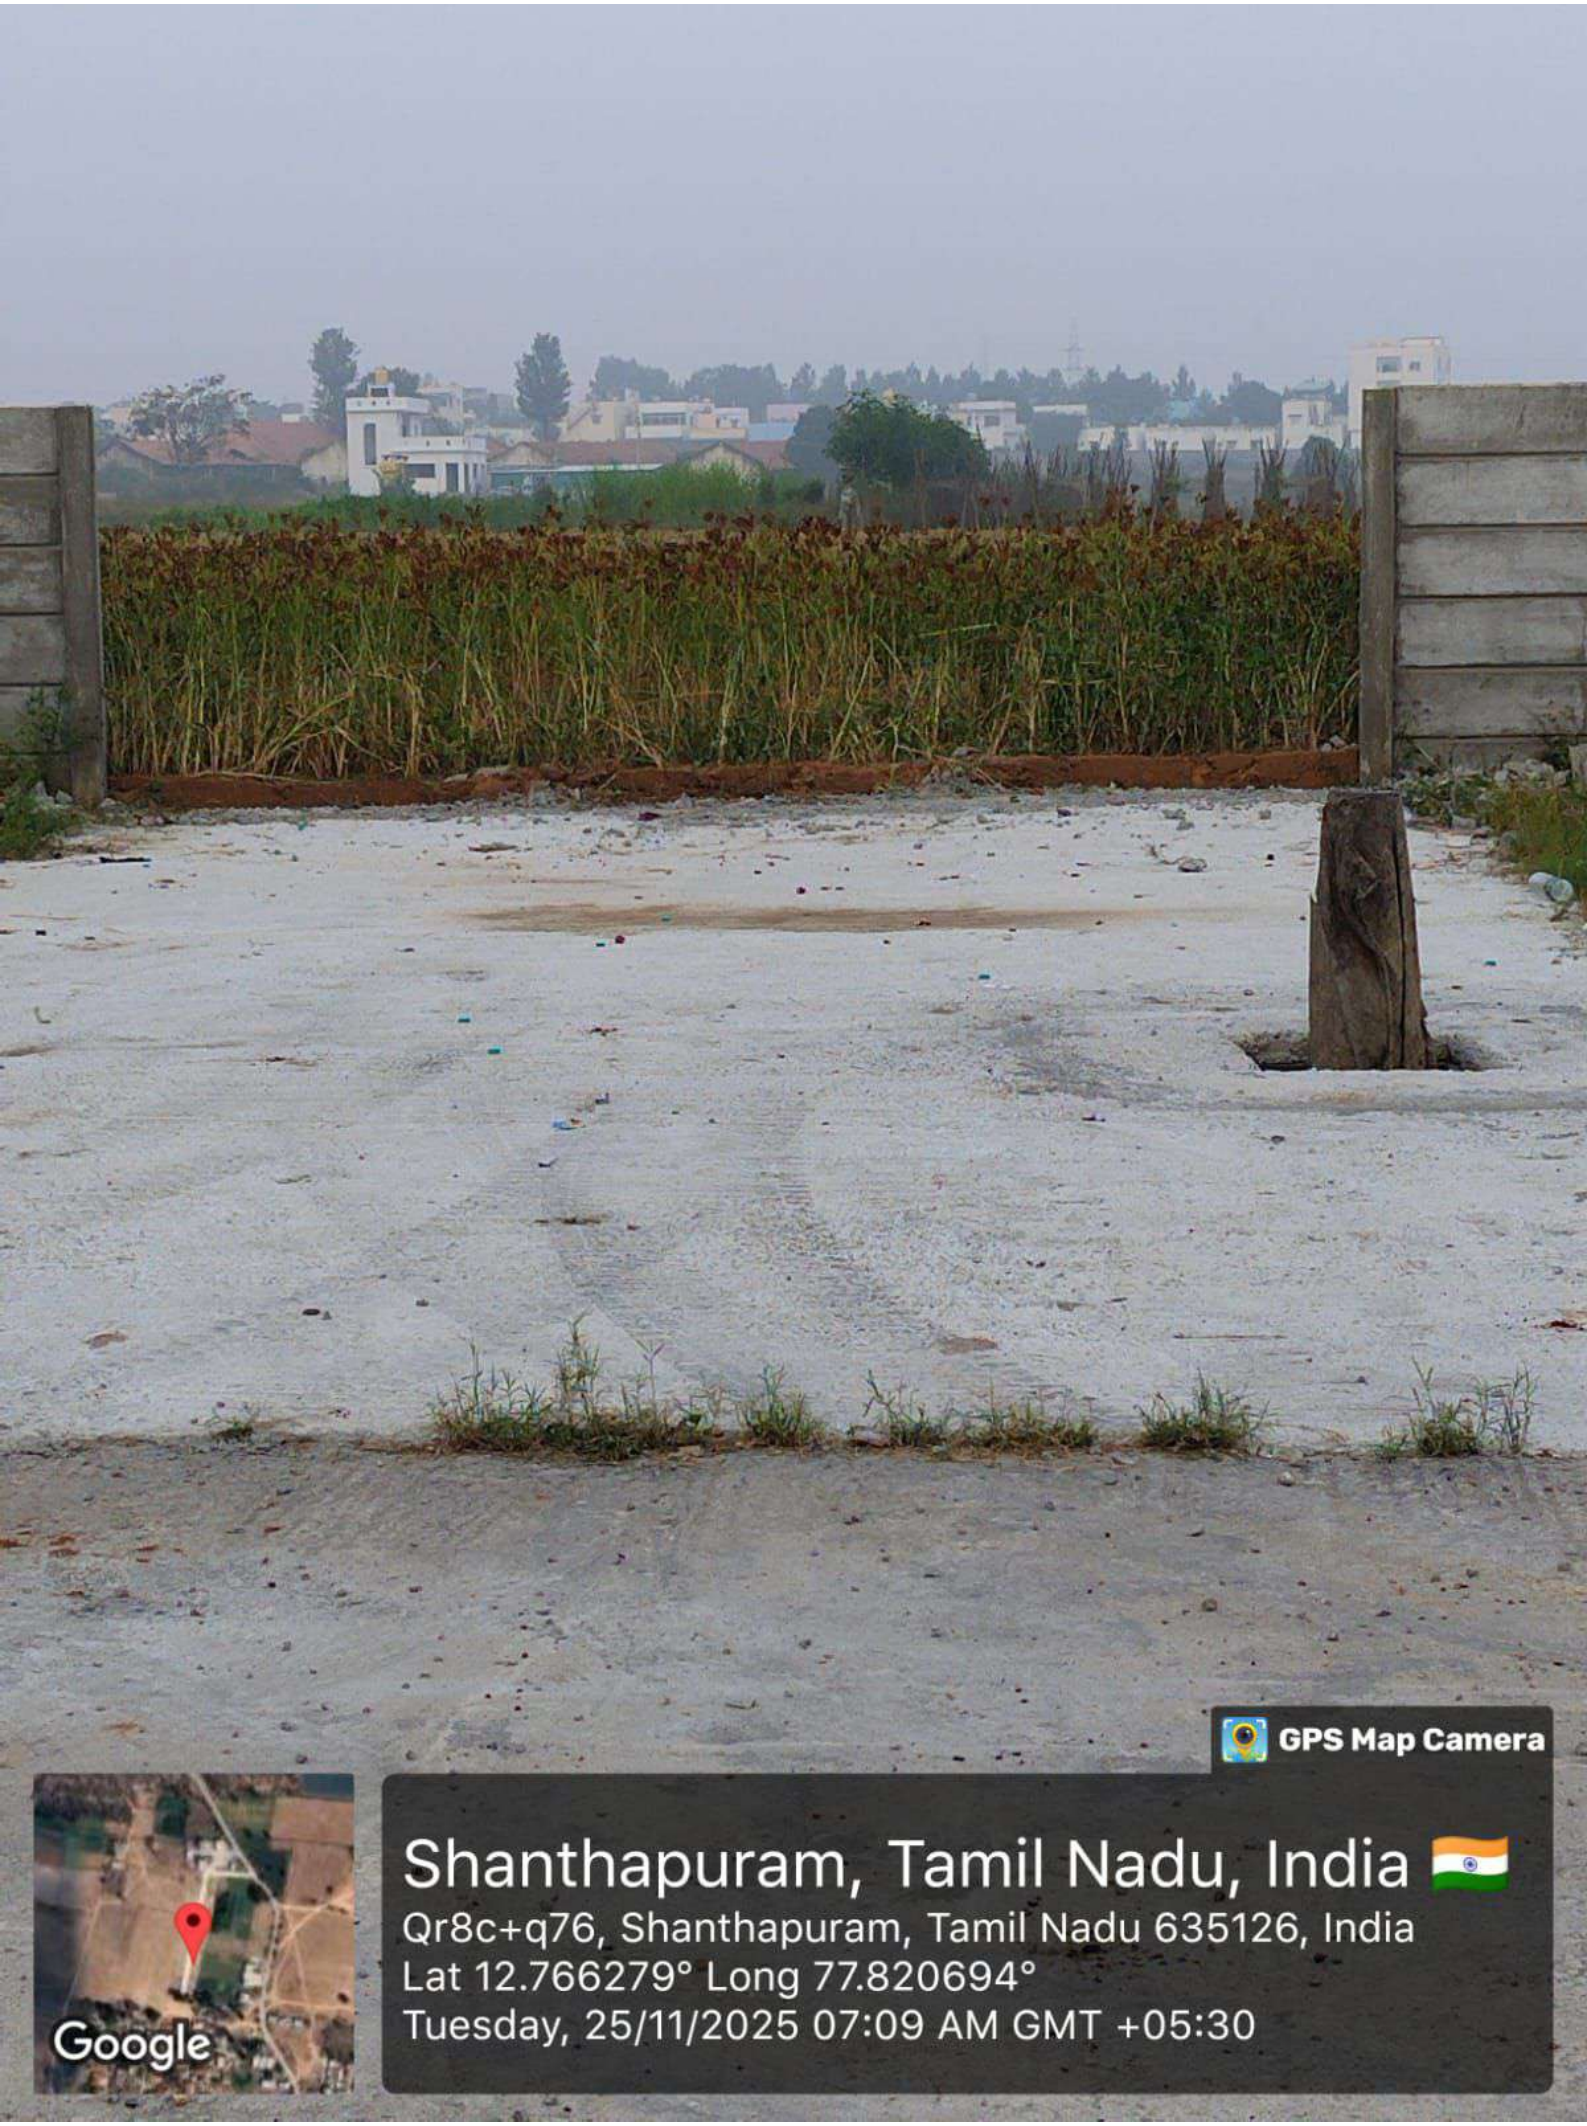
CIVIL TEC, Door No. 2A, 1st Floor, Bagalur HUDCO Road,
TNHB Phase III, Near TNHB Office, Bagalur Road, Hosur - 635 109.
Mail ID : civiltec261@gmail.com, srihari.pnm@gmail.com
Cell 95243 20261, 94899 84416

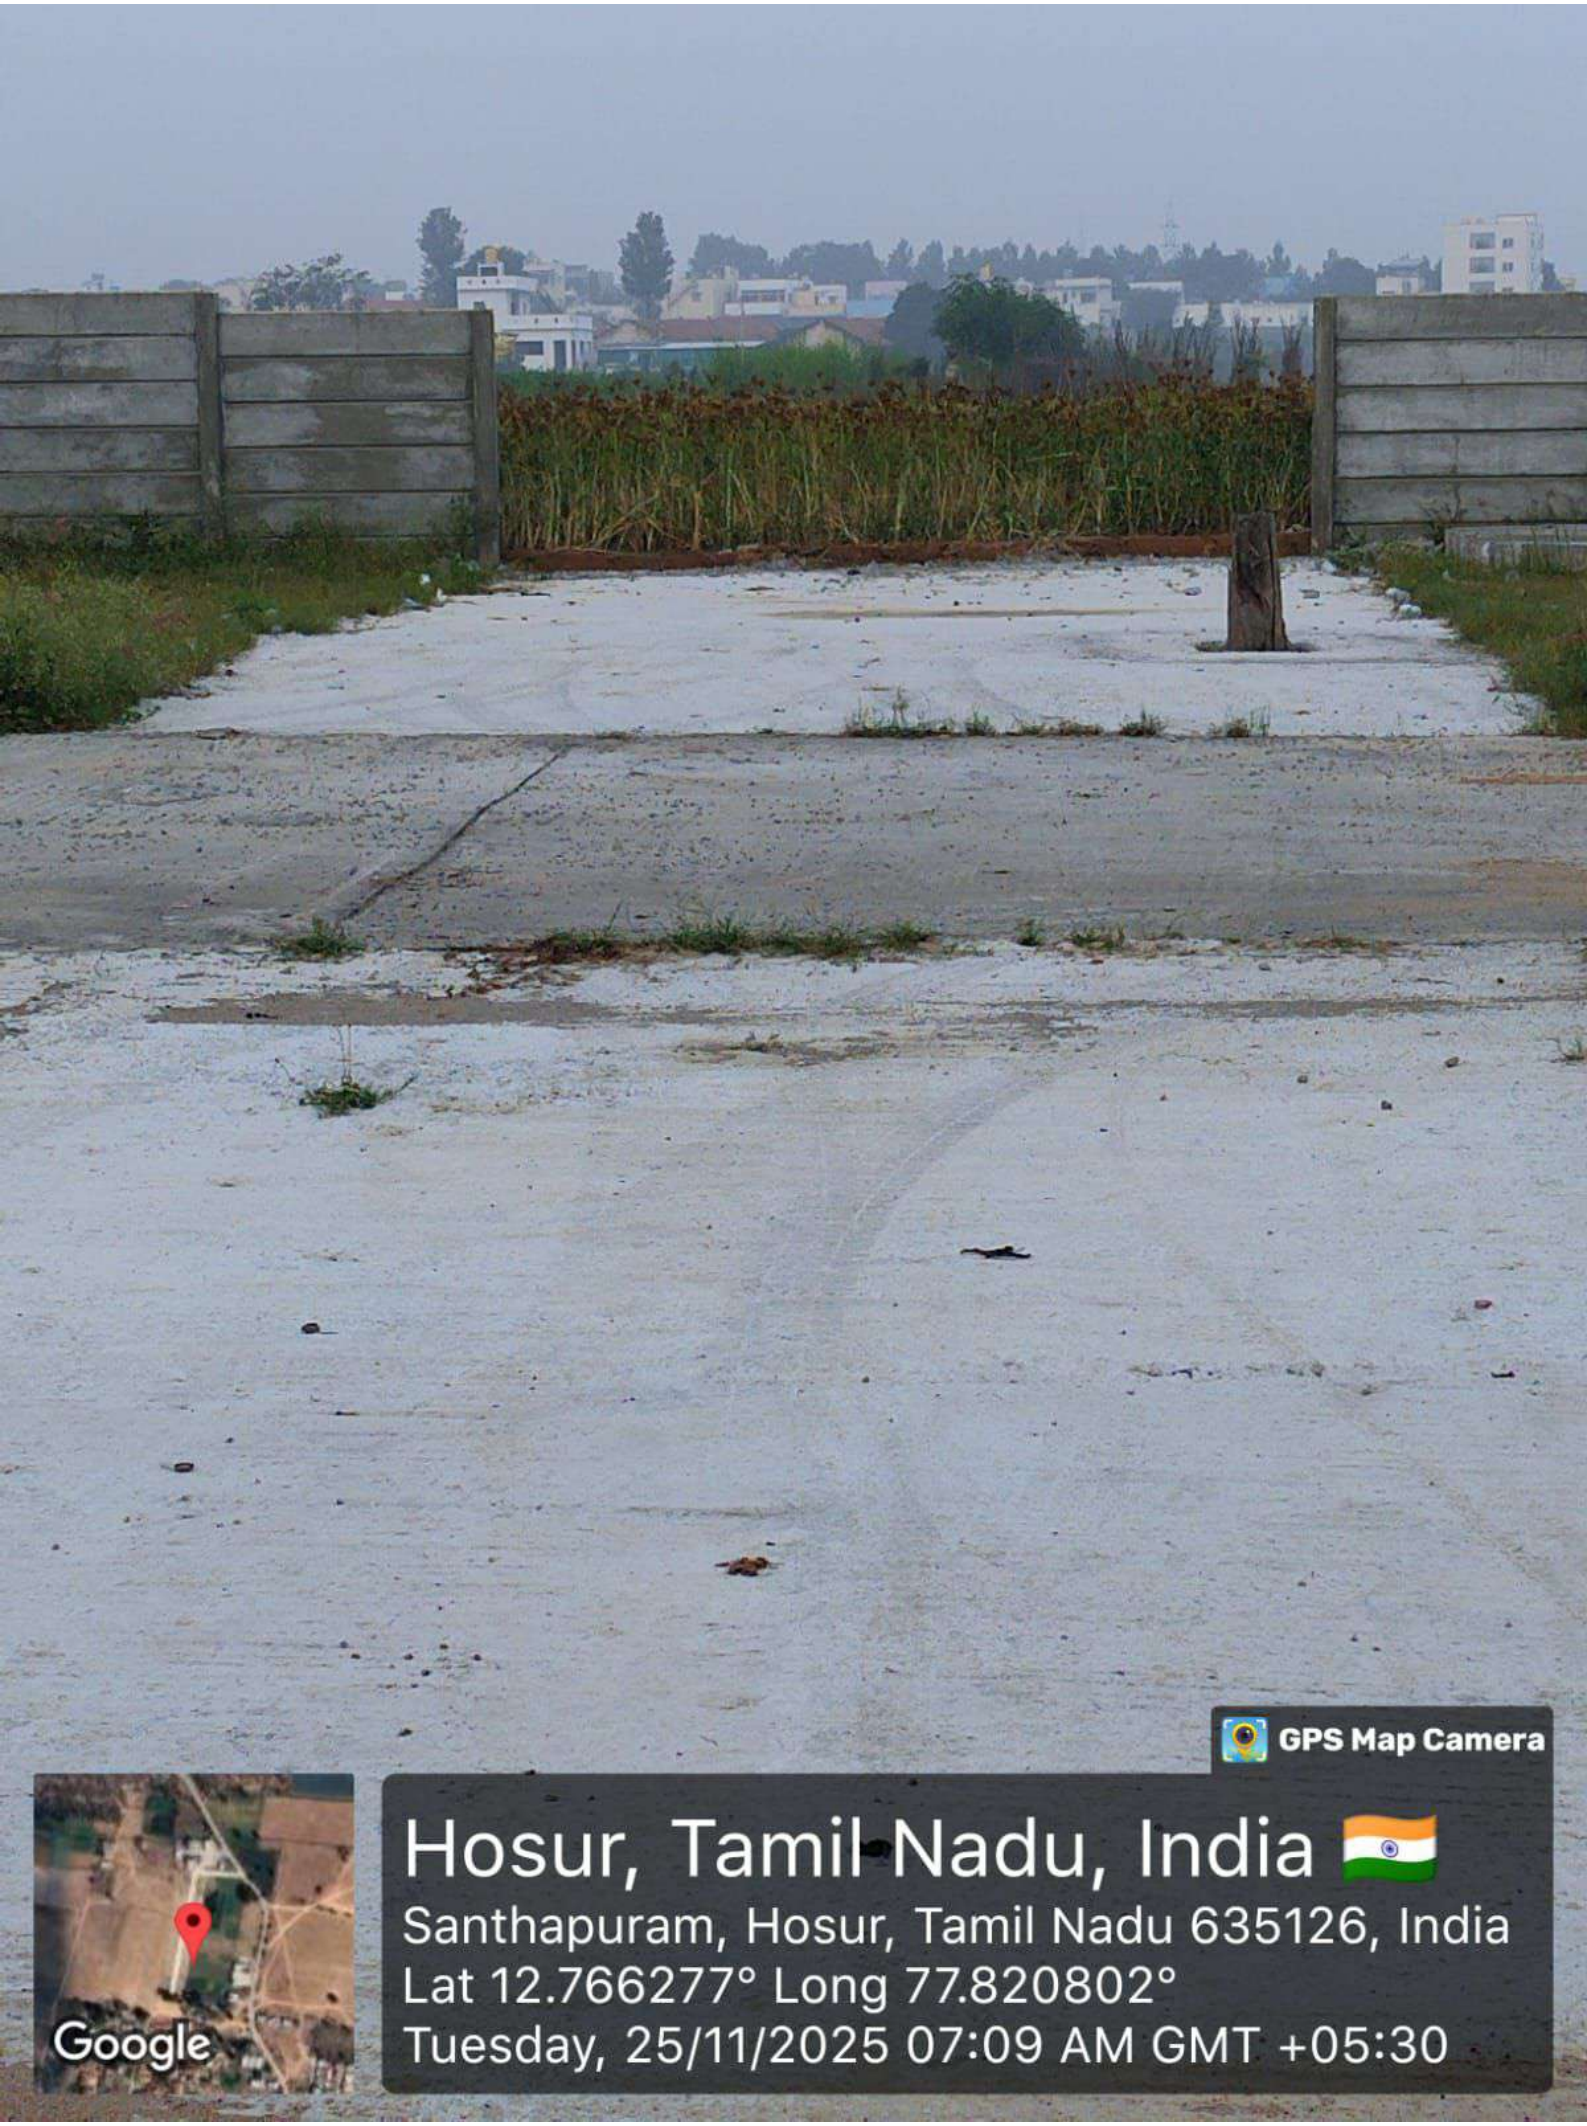
Stamp, Signature & Name (IN BLOCK LETTERS) of Architect/ Licensed Surveyor with (Reg. License No)

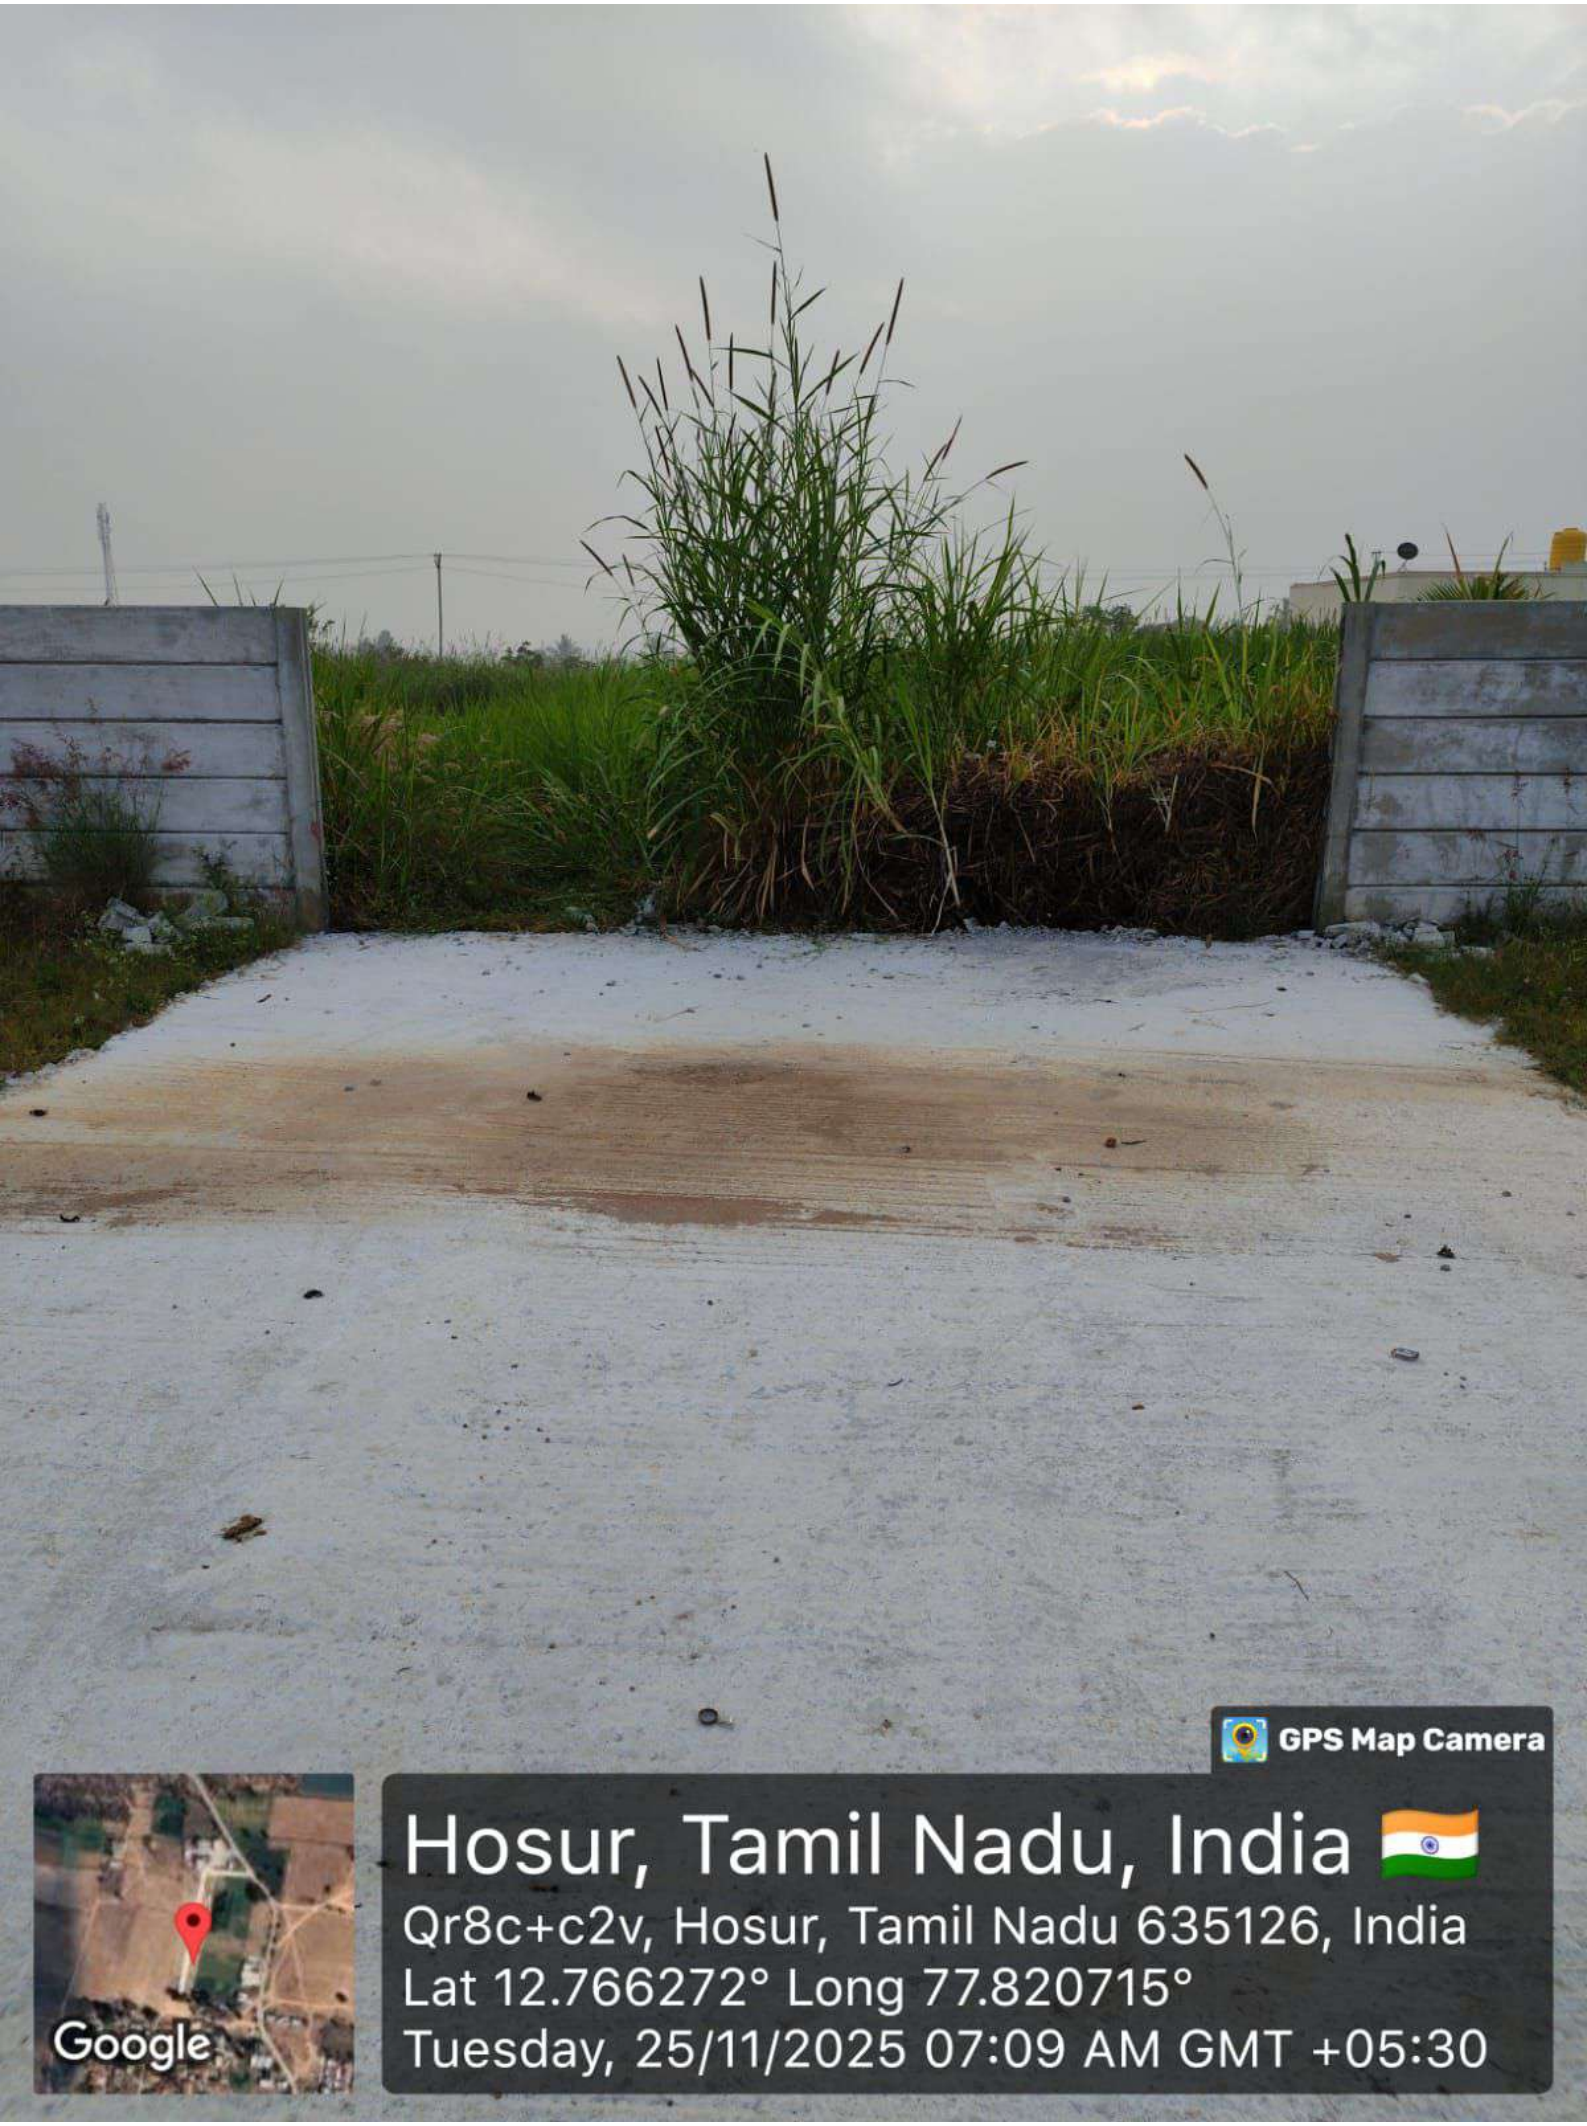
License Surveyor : A.HARIKUMAR
Registered No : **GR-I-21/2024**

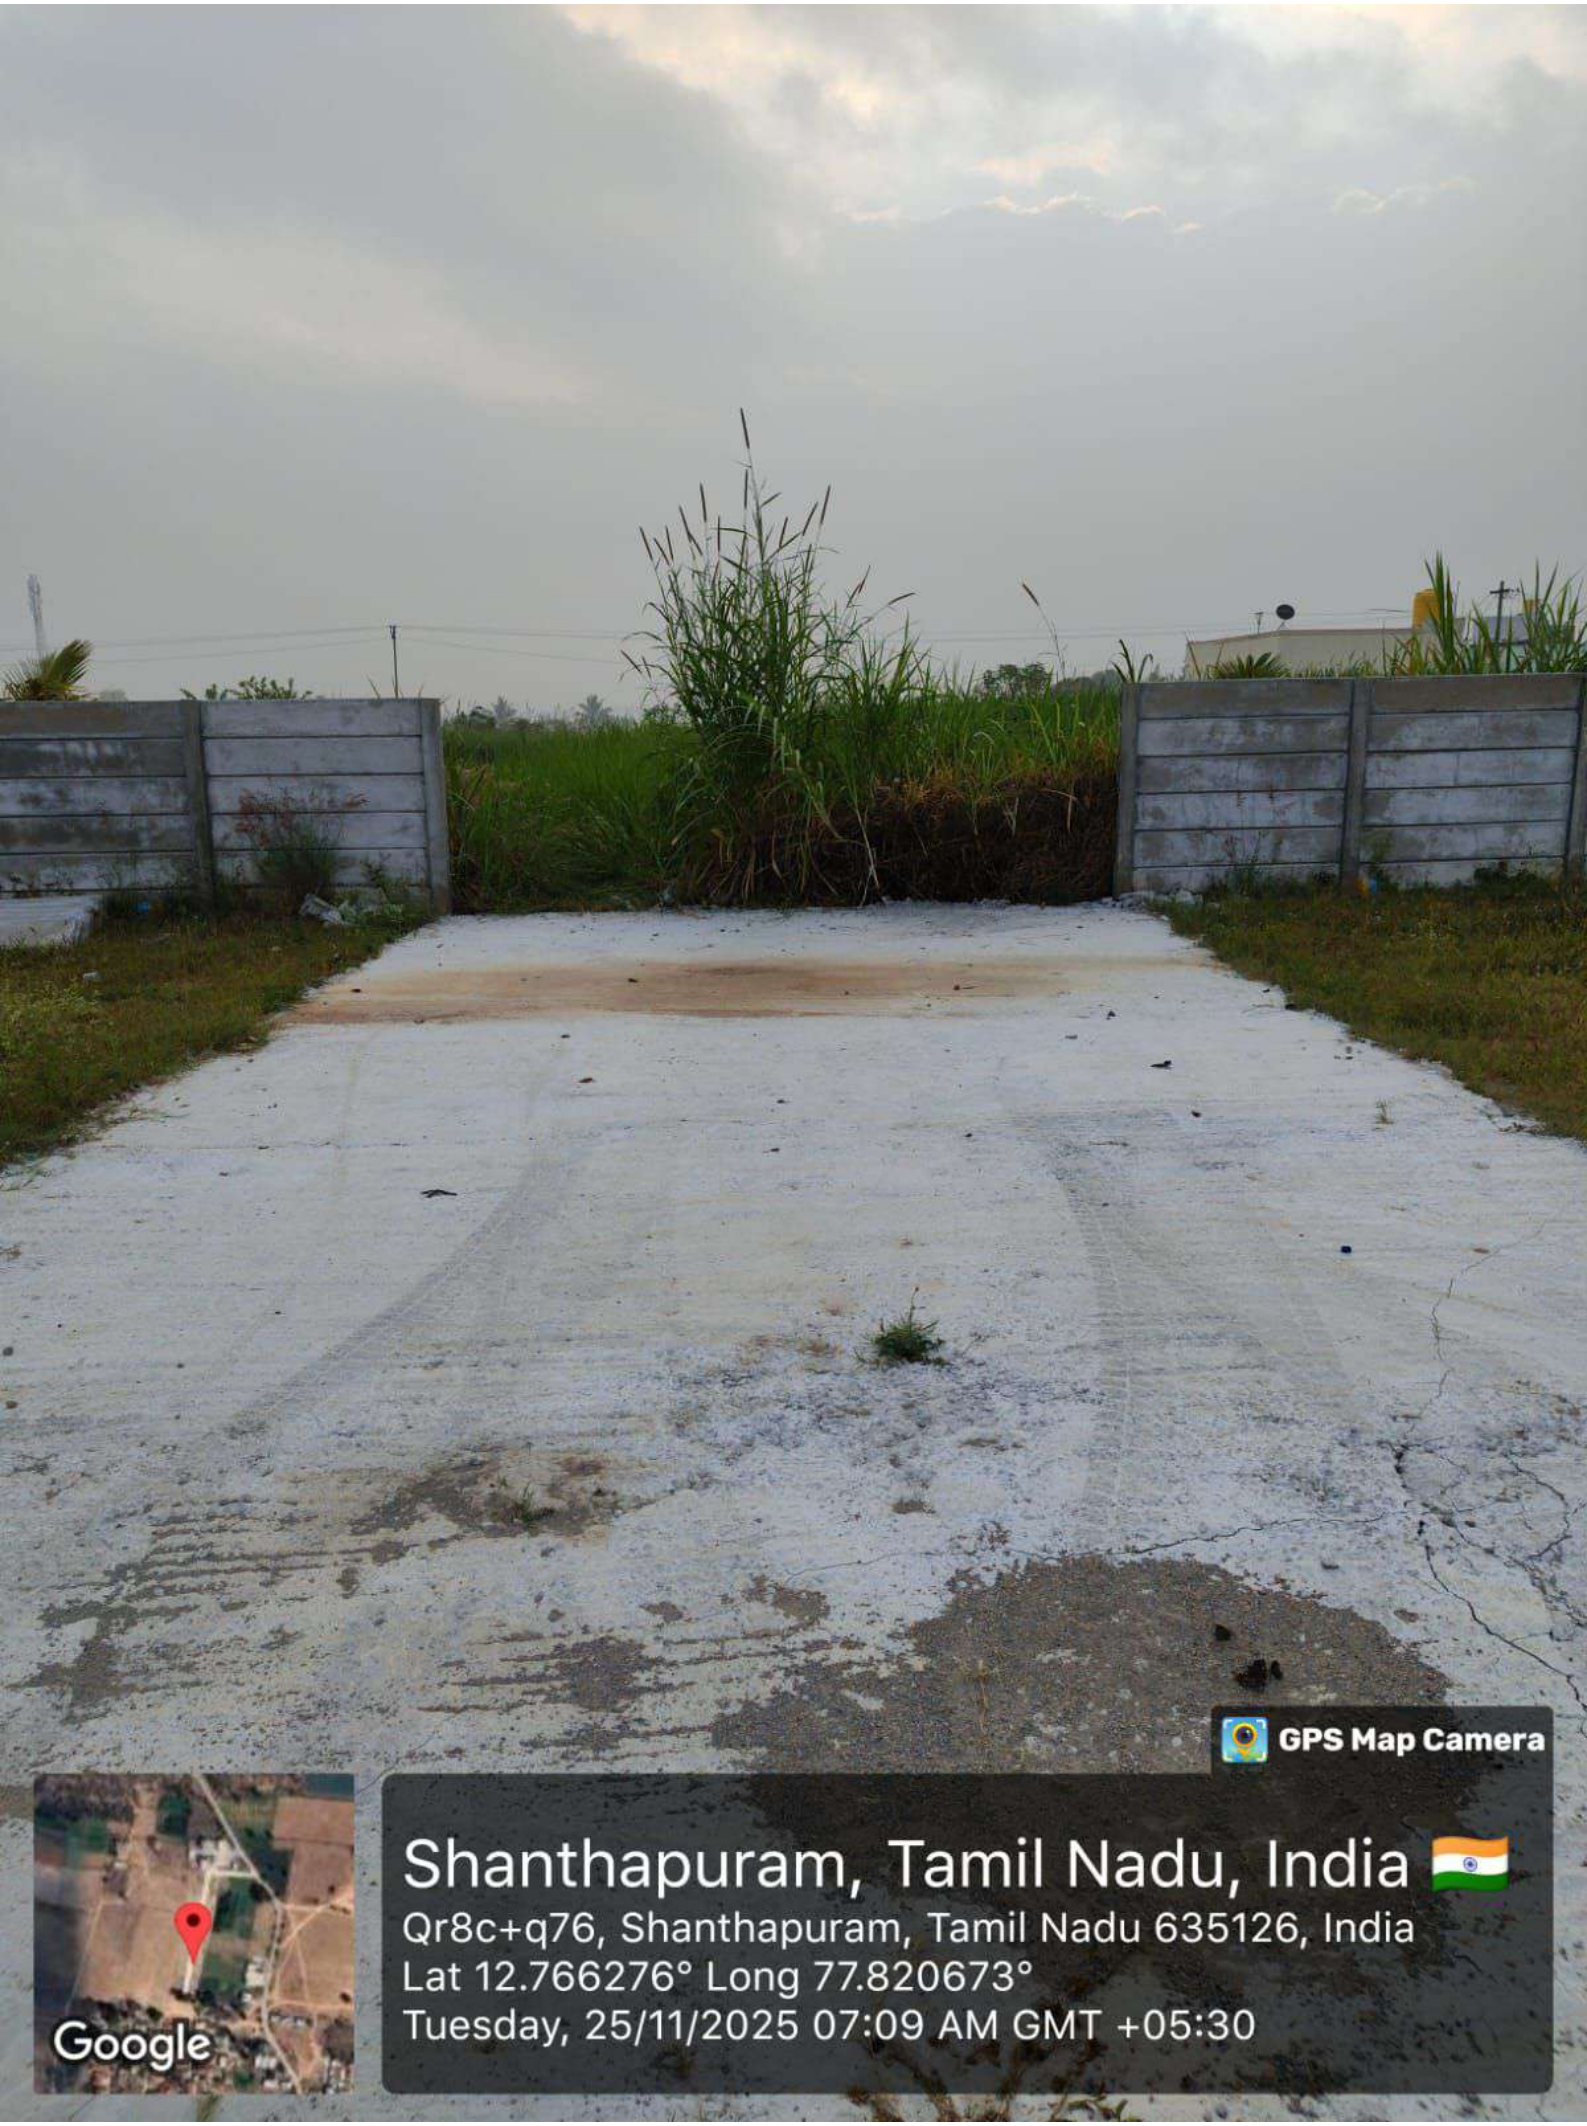
Enclosed:
Photographs of all sides of site

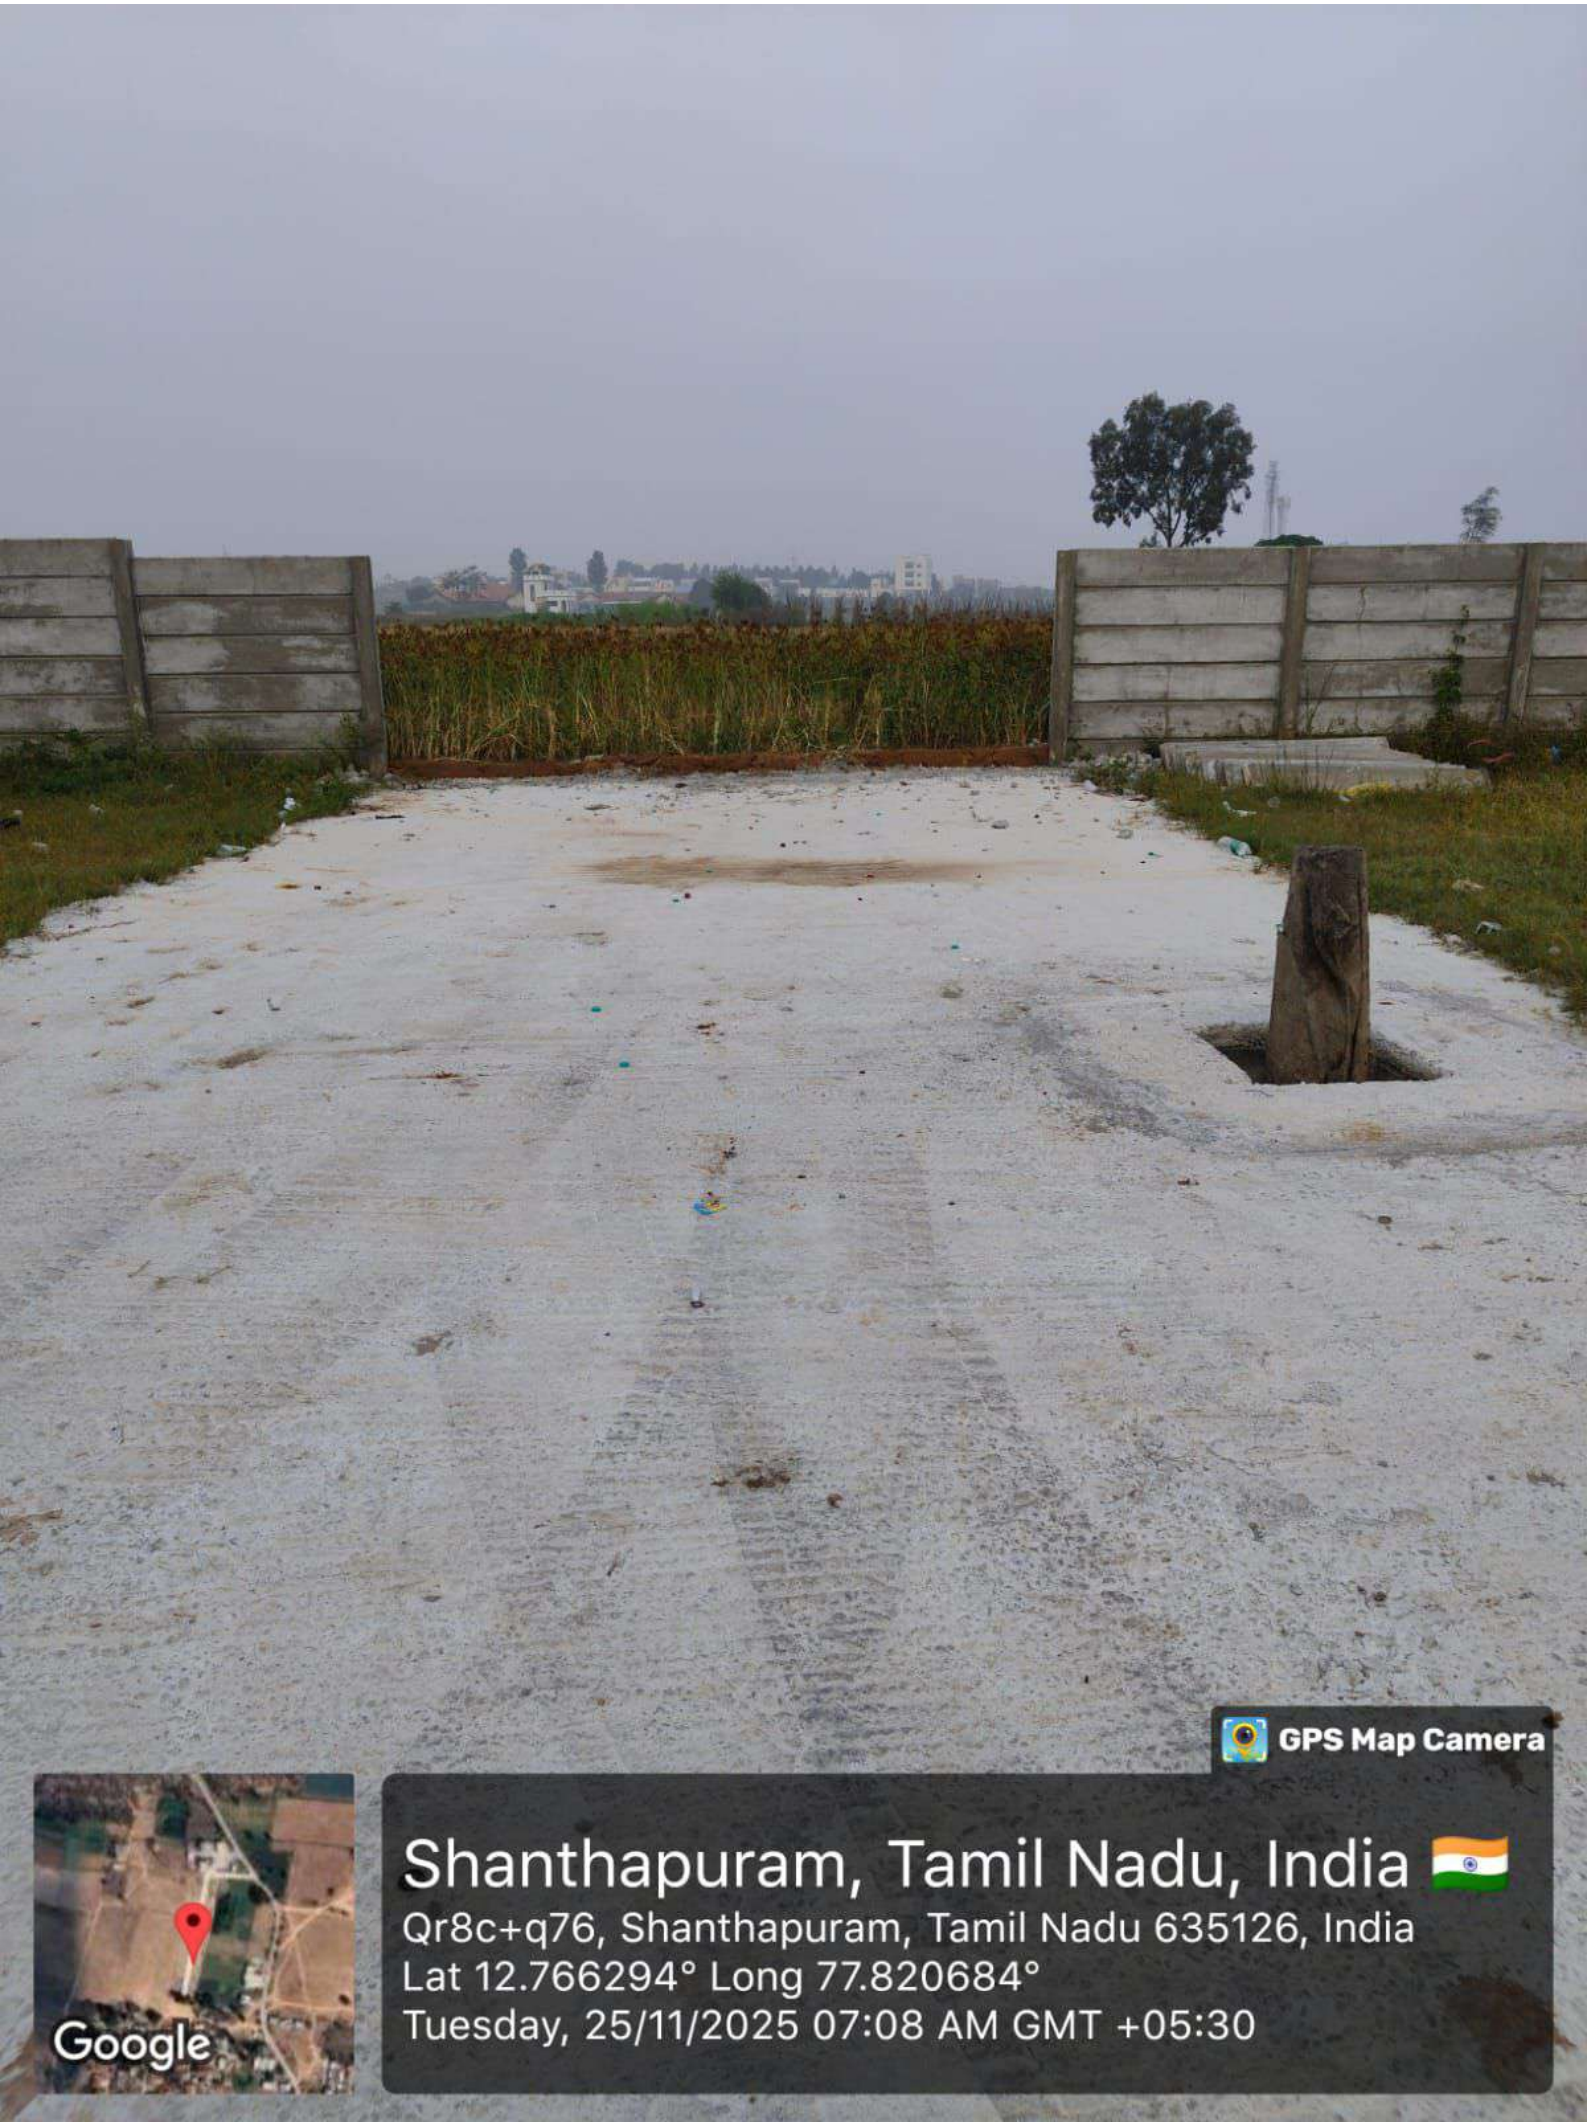

GPS Map Camera
Shanthapuram, Tamil Nadu, India
Qr8c+q76, Shanthapuram, Tamil Nadu 635126, India
Lat 12.766278° Long 77.820698°
Tuesday, 25/11/2025 07:10 AM GMT +05:30
Google


GPS Map Camera
Google
Shanthapuram, Tamil Nadu, India
Qr8c+q76, Shanthapuram, Tamil Nadu 635126, India
Lat 12.766279° Long 77.820694°
Tuesday, 25/11/2025 07:09 AM GMT +05:30


GPS Map Camera
Hosur, Tamil Nadu, India
Santhapuram, Hosur, Tamil Nadu 635126, India
Lat 12.766277° Long 77.820802°
Tuesday, 25/11/2025 07:09 AM GMT +05:30
Google


GPS Map Camera
Hosur, Tamil Nadu, India
Qr8c+c2v, Hosur, Tamil Nadu 635126, India
Lat 12.766272° Long 77.820715°
Tuesday, 25/11/2025 07:09 AM GMT +05:30
Google


GPS Map Camera
Shanthapuram, Tamil Nadu, India
Qr8c+q76, Shanthapuram, Tamil Nadu 635126, India
Lat 12.766276° Long 77.820673°
Tuesday, 25/11/2025 07:09 AM GMT +05:30
Google


GPS Map Camera
Shanthapuram, Tamil Nadu, India
Qr8c+q76, Shanthapuram, Tamil Nadu 635126, India
Lat 12.766294° Long 77.820684°
Tuesday, 25/11/2025 07:08 AM GMT +05:30
Google

Site Address : The residential Layout Development Address of the Project: SF.No: 25/13A1B ,25/13B1A 25/13A2, 25/16B at Santhapuram Agraharam Village, Hosur City Municipal Corporation & Taluk, KrishnagirTaluk, and District.

Site GPS Photos











As per Query below we have attached compound wall removed site photos





Site Address : The residential Layout Development Address of the Project: SF.No: 25/13A1B ,25/13B1A 25/13A2, 25/16B at Santhapuram Agraharam Village, Hosur City Municipal Corporation & Taluk, KrishnagirTaluk, and District.

Drone Photos









As per Query below we have attached compound wall removed site photos



