Town and Country Planning Department(Planning Permission)

Door No.6/1217, Paramathi Road (South Side),
Namakkal -637001.

ROC No. LIH3LB2C/2023/TCP Date : 21/11/2023

From:

Joint Director / Deputy Director / Assistant Director

Door No.6/1217, Paramathi Road (South Side),
Namakkal -637001.

To :

The Panchayat President,
M.Pudupatti Panchayat,
Mohanur Panchayat Union,
Mohanur Taluk,
Namakkal District.

Sir/ Madam,

Sub : Residential Layout-District Town and Country Planning Office, Namakkal –Application received for the approval of Layout - Comprised in S.No: 138/1C and 144/2 of M.Pudupatti Village/Panchayat- Mohanur Panchayat Union/Taluk-Namakkal District - Site Extent 1.433 Acres (5800.00 Sq.m) –Technical Concurrence issued - forwarded for further action - Reg.

Ref :
1. Applicant Mr. R.Periyannan & Mr.P.sivakumar, Namakkal District, Layout Proposal received through online vide reference. LIH3LB2C,
dated:11.08.2023
2. The Assistant Director, Namakkal District Town and Country Planning office Inspection Report of Online Application No. LIH3LB2C / 2023,
Dated: 10.07.2023
3. Joint Director Agriculture department, Namakkal vide Letter No: K.Dis. E4/1112/2023, Dated:07.02.2023 (Dry Land NOC Letter)
4. G.O (MS) No.79, Housing and Urban Development Department, Dated: 04.05.2017
5. Online Application No. LIH3LB2C/2023/TCP4, Dated:04.09.2023 (Road Pattern issued).
6. Applicant Mr. R.Periyannan & Mr.P.sivakumar, Namakkal District Gift Deed No. 4621/2023 & 4624/2023, Dated: 15.09.2023.
7. The Director of Town and Country Planning Office, Chennai vide Letter No: OGTMMV9E / 2023/TCP4, Dated:16.11.2023 (Technical
Concurrence).
8. Circular from the Director of Town and Country Planning, Roc.No: 19799/2020, Dated: 24.12.2020.
9. G.O.138, Housing and Urban Development Department, Dated: 04.06.2004
10. G.O.18, Department of Municipal Administration and Water Supply, Dated: 04.02.2019
11. G.O.16 Department of Municipal Administration and Water Supply, Dated: 31.01.2020.
12. G.O.141, Housing and Urban Development Department, Dated: 23.09.2020.
13. G.O.181 and 141, Housing and Urban Development Department, Dated: 09.12.2020 and 16.07.2022.
14. Government Letter No.19113/Nov4(3)/2017-1, Housing and Urban Development Department, Dated: 30.08.2017.
15. Circular from the Commissioner of Town and Country Planning, letter no.13686/2017/LA1, Dated: 08.09.2017.
16. Circular from the Director of Town and Country Planning, Roc No.320/ 2022/TCP3, Dated: 07.01.2022.
17. Assistant Director, District Town and Country Planning Office vide Letter No: LIH3LB2C, Dated:04.09.2023 and 19.11.2023 (Requiring of OSR
Fees Centage Fee and Flagy day Fund).
18. Applicant Mr. R.Periyannan & Mr.P.sivakumar, Namakkal District, Layout Proposal received through online vide reference. LIH3LB2C, Dated.
03.11.2023 and 20.11.2023 (Payment of OSR Fees Centage Fee and Flagy day Fund).
19. Circular from the Director of Town and Country Planning, Roc No. 4367/2019/TCP2, Dated: 13.03.2019, 14.10.2019, 05.02.2020 and 14.08.2021.

The Application seeking technical clearance for the proposed forwarded of Residential Building layout to an extent 0.70 Acres (or) 2830.00 Sq.M in
the land bearing S.F.No: 138/1C and 144/2 of M.Pudupatti Village/Panchayat, Mohanur Panchayat Union/ Taluk, Namakkal District was processed as

per rules prevailing and after perusing the records and the Assistant Director of Namakkal District Town and Country Planning office has
recommended the proposal with a site inspection remarks vide reference 2nd cited above. Based on the Assistant Director of Namakkal District
Town and Country Planning office remarks, the application was processed and letter issued directing applicant to handover the land earmarked for
road, local body and TANGEDCO to the appropriate authority vide reference 5th cited above. On receiving the gift deed soft copy from the
applicant through online, 6th cited above, the technical concurrence for the said layout was issued by the Director of Town and Country Planning
vide reference of 7th cited above. According on the receipt of OSR Fees and Centage fees the applicant vide reference 18th cited above. The
following order of concurrence for the proposed layout is issued.
2. Concurrence is issued along as per layout conditions mentioned below. The concurrence number assigned to the layout is LP / DTCP No.
97/2023. The approved Layout plan is enclosed herewith for taking further action in this regard. The applicant should submit the original Gift deed
of 6th cited above to the concerned local body.
3. After issuing the final approval duly following the procedure, the local body is requested to send a copy of final approval to this office.
4. Also, the local body is requested to send a copy of layout approved, to the registration department and to the department of survey and land
records for appropriate action/information.
5. The Panchayat President, M.Pudupatti Panchayat, Mohanur Panchayat Union, Mohanur Taluk, Namakkal District is directed to send the letter of
acknowledgement towards the receipt of layout drawings along with conditions.

6. As per circular cited in 16th it is requested to send the proceeding orders and maps to the concerned Tashildar to updated in Tamil Nilam website
special condition.

7. The Local authority shall accord permission duly following the rules/regularization/ order issued from time to time under the respective act.

Special Conditions:
1. For the OSR site 356.30 Sq.m Necessary charges has been paid by the applicant as per Guideline value of the proposed Residential Layout, as
the reference 19th cited.
2. a) With reference to the 10th, 11th and 13th cited letter, if the located site lies in the Municipal/ Corporation areas: Collecting the necessary fees
including the charges for providing amenities like roads, storm water drains and street lights from the applicants after collecting the necessary fees
the final layout sketch, permit of planning authority along with approval of Local Body shall be issued to the applicant(s) directly.
b) Other than Municipal / Corporation areas: Shall collect the necessary fees and issue the final layout sketch, permit of planning authority along
with the permit of local body to the applicant (s) directly, only after ensuring that the applicant lays tar roads, provide other amenities like storm
water drains, water supply facilities by constructing required OHT, provide necessary street lights etc., as per the standards specified by the local
body.
3. With reference to the 14th cited and 15th cited letter, the concern local body must issue the final approval after transfer of earmarked road and
Public purpose area S.F. No sub-division in favour concern local body.

4. The Tamil Nadu Government in G.O.Ms.No.112, Housing and Urban Development Department, dated 22.06.2017 have approved the Tamil Nadu
Real Estate (Regulation & Development) Act 2016, The promoter has to advertise, Market, book sell or offer for sale or invite persons to purchase in
any manner any plot, apartment or building, as the case may be, in any Real Estate Project or part of it only after registering the Real Estate Project
with the Real Estate Authority. The applicant has requested to follow the protocols as per instruction given by TNRERA.

5. The Directorate of Town and Country Planning Department has not legally certified the title to the ownership by granting technical clearance and
planning permission. Only the applicant's entitlement to development is verified in the documents submitted with the applicant's application (lease
deed, sale deed, gift deed, etc) Any person wishing to purchase the property must individually assert ownership of the property to the applicant.
Also, if anyone else dispute arises individual rights over it, they can settle it before the appropriate competent court. The Directorate of Town and
Country Planning Department is not the right organization to decide this.
6. Condition mentioned in the No objection certificate has obtained from the central /stage Government Departments must be followed
scrupulously.
7. As per G.O.79 Housing and Urban Development Department, dated: 04.05.2017, in-case of non-planned area rule 3 it has been requested to
collect Rs.1000 as scrutiny fee for each plots. And under rule 9 concerned local body should collect the 3% Market Land Value as Land conversion
charges, before issuing the final approval
Head of Account:
0217 Urban Development - 60 other Urban Development Schemes –
800 other Receipts - AS Receipts under Land Use Conversion Charges-
27 Non Taxation fees - 09 Collections
(DPC: 0217-60-800-AS 22709)

8. As per TNCDBR-2019 the following fee and charges are collected as follows:
Scrutiny Fee : Rs. 8700/- dt.29.06.2023.
OSR charges : Rs. 105820/- dt.03.11.2023
Centage Charges : Rs.7800/- dt.20.11.2023.
The Armed force Flag Day fund: Rs.2,000/- Receipt No:FD/FUND/ 10074,
Dated:20.11.2023.

Layout Conditions
1. Alteration of plot sizes, road pattern, sizes, dimensions of public allotments and further subdivision of the plot contrary to the Layout Plan
approved by the District Town and Country Planning Office shall not be done without the prior approval of the District Town and Country Planning
Office.
2. The corners of the plots located at the junction of two roads should be laid with the splays shown on the approved Layout Plan.
3. No plot shall be sold, leased or transferred in any other manner or any building shall be constructed on any plot before fulfilling the above two
conditions.
4. The plots shown in approved Layout plan should be used only for the construction of residential houses other than the plots selected for
public purposes. Also, only in those places where the land use is requested to be changed, only those developments mentioned in Residential use
zone as per TNCDBR - 2019 should be allowed by the local body only after obtaining the prior approval of the department.
5. If a low voltage / high voltage power line / telegraph line is laid through the plots, the line should be shifted to the edge of the road or as
shown on the approved Layout Plan.

6. The hollowed part of the layout should be raised to street level.
7. On all streets exceeding 7.2 meters in width, shade trees shall be planted within 1.00 meters and not more than 9.00 meters in succession of
the road boundary.
8. The applicant must obtain approval regarding the plots/ Layout. Also, before constructing the buildings in the plots, the applicant should be
obtained permission from the District Town and Country Planning Office and the Local Body Office concerned for each building.
9. a) As only planning permission / concurrence has been given to the said plot by the District Town and Country Planning Office. If any problem
arises regarding the right of land for the plot, it should be considered and decided by the local body.

b) When the said plots are approved by the Local Authority, a copy of the approval should be sent to this office, along with a copy of proof (gift
deed document) of handover of the public open spaces to the local body concerned.

10. Once the applicant receives the approval of the layout plan from the District Town and country planning office, the approved layout plan shall
be permanently published at the entrance of the layout without any change / release fir public view through a 6' x 4' permanent Display board
along with the details of resolution number and date of approval of the layout.
11. The Land ownership is considered as per the land ownership documents submitted by the applicant. Therefore, it is also submitted that no
right can be asserted on the ground that subdivision has been approved where there is no actual title to the land.
12. If the proofs provided regarding the land ownership and the documents submitted for consideration are found to be incorrect or if there is a
situation where the Planning Permission / Concurrence approval for the plot may be affected, the planning permission/ concurrence approval
granted to the layout will be cancelled by the District Town and Country Planning Office without any prior notice.

13. A copy of the plan approved by the District Town and Country Planning office along with a copy of this order shall be compulsorily provided to
the purchasers while selling plots for sale.
Copy to:
1. MR. R.PERIYANNAN & MR.P.SIVAKUMAR,
DOOR NO.4/457, GANGA NAGAR,
REDDIPATTI POST,
SENDAMANGALAM TALUK,
NAMAKKAL DISTRICT – 637 002.

2. The Assistant Director,
Department of Land Survey and Records,
Namakkal District.

3. Tashildar,
Namakkal Taluk,
Namakkal District.

4. Joint II Sub-Registrar,
Namakkal Sub-Registrar Office,
Namakkal District.

5. The Chairman,
Tamil Nadu Real Estate Regularity Authority,
No.1A, CMDA Tower II,
1st Floor, Gandhi Irwin Bridge Road,
Egmore, Chennai-600 008.

6. Superintendent Engineering,
Tamil Nadu Generation and Distribution
Corporation Limited (TANGEDCO),
Namakkal Electricity Distribution Circle,
Namakkal District.

S.No	Description of Charges	Amount	Receipt No and Date
1	Scrutiny fee	8700	29/06/2023
2	OSR Fee	105820	03/11/2023
3	Centage Charges	7800.00	20/11/2023
4	Development Charges		
5	Display Board Charges		
6	Satellite town charge		


Joint Director/Deputy Director/Assistant Director(i/c)
District Town and Country Planning,
Namakkal District.

Enclosure

1.Layout original map and Condition – 2 set

Signature valid

Signed by: Assistant Director
Location:Namakkal
Date:2023.11.21 13:44:32

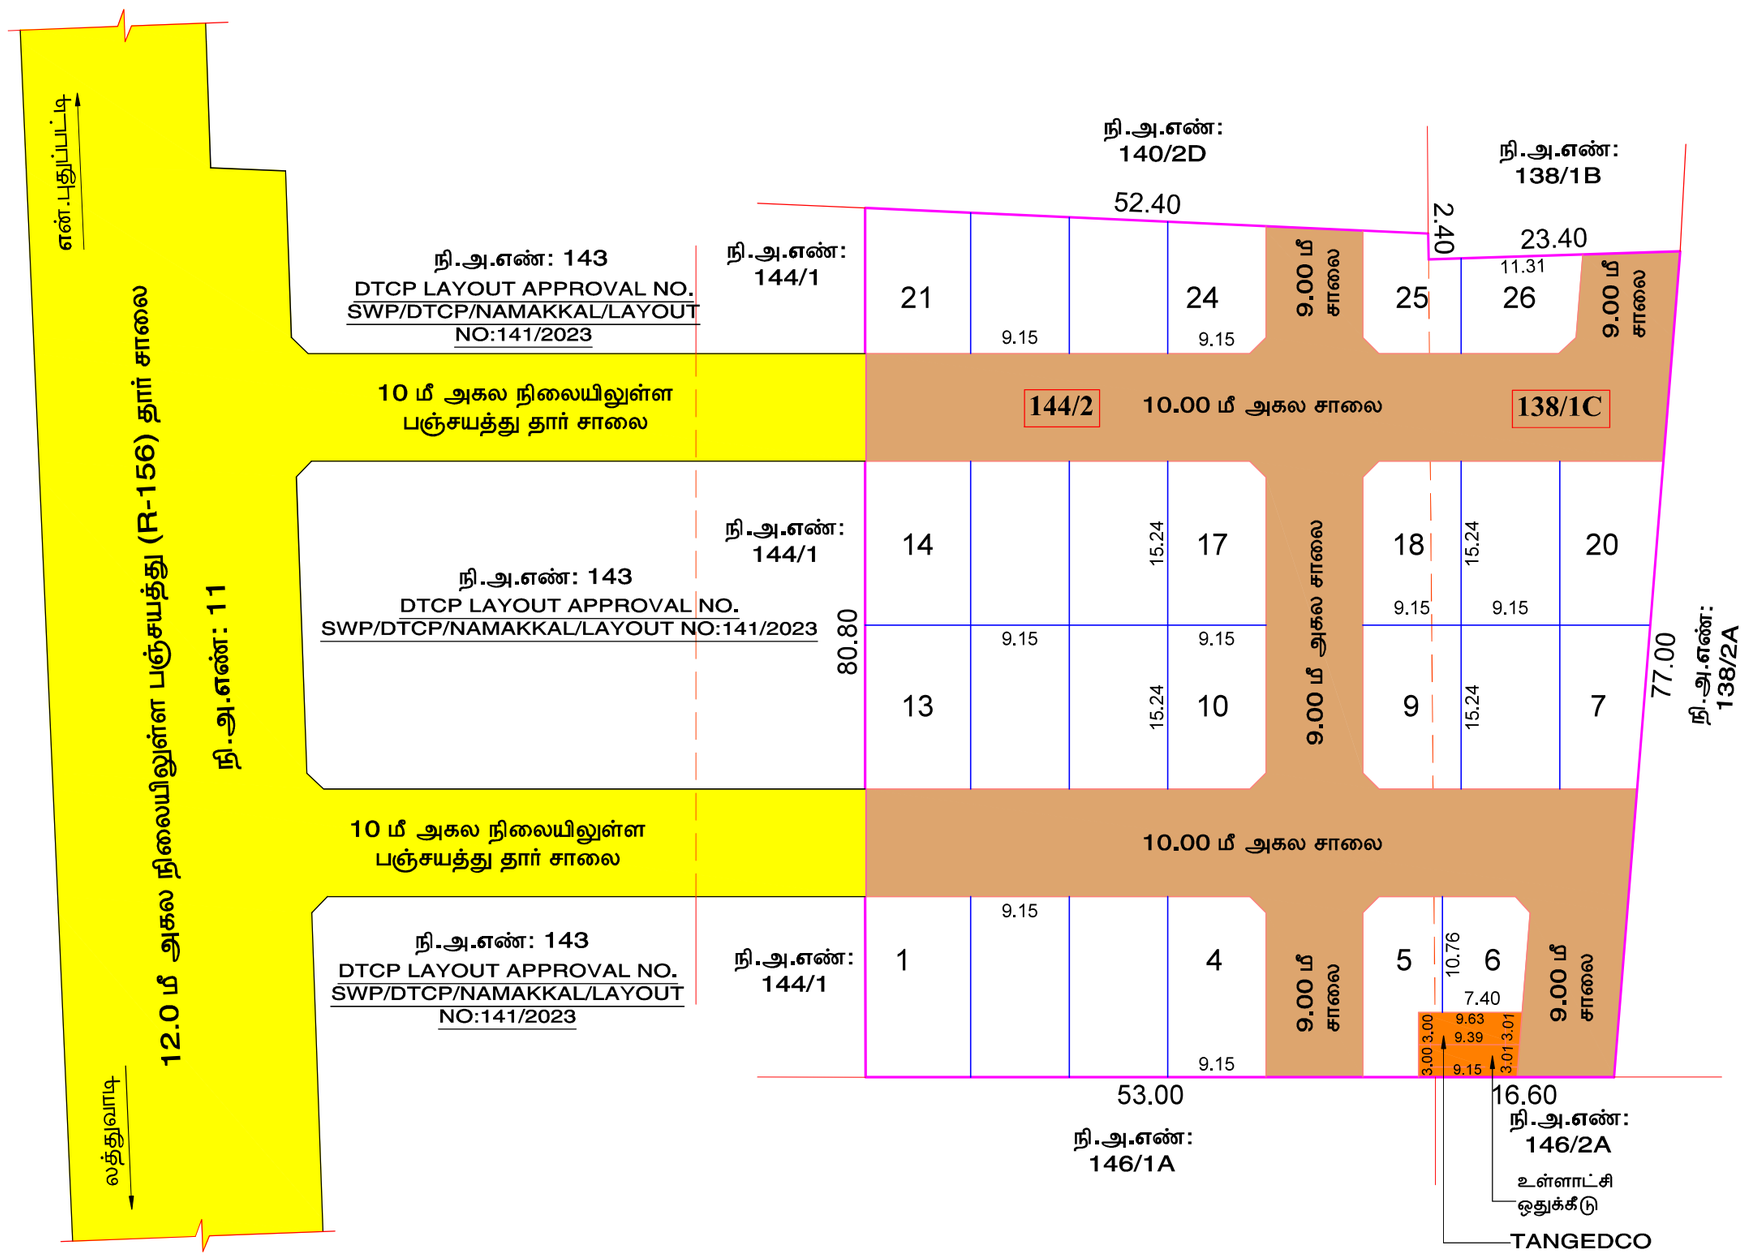

Signature valid

Signed by: Director
Location:null
Date:2023.11.16 17:47:00

Signature valid

Signed by: Assistant Director
Location:Namakkal
Date:2023.11.21 13:40:03

நகர் ஊரமைப்பு துறை

நாமக்கல் மாவட்ட நகர் ஊரமைப்பு அலுவலகம்

மோகனூர் ஊராட்சி ஒன்றியம்

நாமக்கல் மாவட்டம், மோகனூர் வட்டம், மோகனூர் ஊராட்சி ஒன்றியம், என்.புதுப்பட்டி ஊராட்சி / கிராமம், சர்வே எண்கள்: 138/1C மற்றும் 144/2 -ல் அமையும் குடியிருப்பு மனைப்பிரிவுக்கான மனைகள் அமைப்பு தொழில் நுட்ப ஒப்புதல் வரைபடம்

இணையதள விண்ணப்ப எண் : LIH3LB2C / 2023/ TCP4

அளவுத் திட்டம் : 1 : 400 (1"=33'-0")

குறிப்பு:

மனைப்பிரிவின் பரப்பளவு : 5800.00 ச.மீ (1.433 ஏக்கர்)

சாலையின் பரப்பளவு : (-) 2237.05 ச.மீ

மீதமுள்ள பரப்பளவு : 3562.95 ச.மீ

கோரிய மனைகள் : 27

ஒதுக்கிய மனைகள் : 26

மனைப்பிரிவின் எல்லை :

நிலையிலுள்ள சாலை :

A. பொது ஒதுக்கீடுகள் :- (உத்தேச சாலைப்பரப்பளவு நீங்கலாக மீதமுள்ள மனைப்பிரிவு பரப்பளவிற்கு கணக்கீடு செய்யப்பட்டுள்ளது)

உள்ளாட்சியிடம் தானமாக ஒப்படைப்பு செய்யப்பட்டவைகள்

உத்தேச சாலைகள் மற்றும் மூலை முடக்குகளின்

பரப்பளவு : 2237.05 ச.மீ

B. பொது உபயோகம்:- (TNCD&BR 2019, 47 (8)-ன் படி தானமாக ஒப்படைக்கப்பட்ட 1% ஒதுக்கீடு)

1. உள்ளாட்சிக்கான ஒதுக்கீட்டின் பரப்பளவு

: 28.53 ச.மீ 0.80%

2. தமிழ்நாடு மின் உற்பத்தி (ம) பகிர்மான கழகத்திற்க்கான பொது ஒதுக்கீட்டின் பரப்பளவு TANGEDCO

: 27.81 ச.மீ 0.78%

மூலைமுடக்கு

7.20 மீ - 12.00 மீ அகல சாலை 1.50 x 1.50 மீ

நிபந்தனைகள்:

1. இம்மனைப்பிரிவுக்கு உள்ளாட்சியால் இறுதி ஒப்புதல் வழங்கும் முன் இடத்தில் எவ்வித நில ஆர்ஜித நடவடிக்கையும் இல்லை என்பதையும் எந்த துறைக்காகவும் நில ஆர்ஜித பட்டியல் மாவட்ட வருவாய் அலுவலரால் பெறப்படவில்லை என்பதையும் உறுதி செய்து கொள்ள வேண்டும்.

2. நில உரிமம் குறித்து வழங்கப்பட்ட சான்றுகள் மற்றும் பரிசீலனைக்கு சமர்ப்பிக்கப்பட்ட ஆவணங்கள் சரியானவையல்ல என அறியப்பட்டால் அல்லது மனைப்பிரிவுக்கு தொழில் நுட்ப ஒப்புதல் வழங்கியதால் பாதிப்பு ஏற்படக்கூடிய சூழ்நிலை ஏற்படின் மனைபிரிவிற்கு வழங்கப்பட்ட தொழில் நுட்ப ஒப்புதல் எவ்வித முன்னறிவிப்பின்றி நகர் ஊரமைப்பு ஆணையர் சென்னை அவர்களால் இரத்து செய்யப்படும்.

ம.வ / ந.ஊ.இ.எண்: 97 / 2023

நகர் ஊரமைப்பு இயக்குநர்