


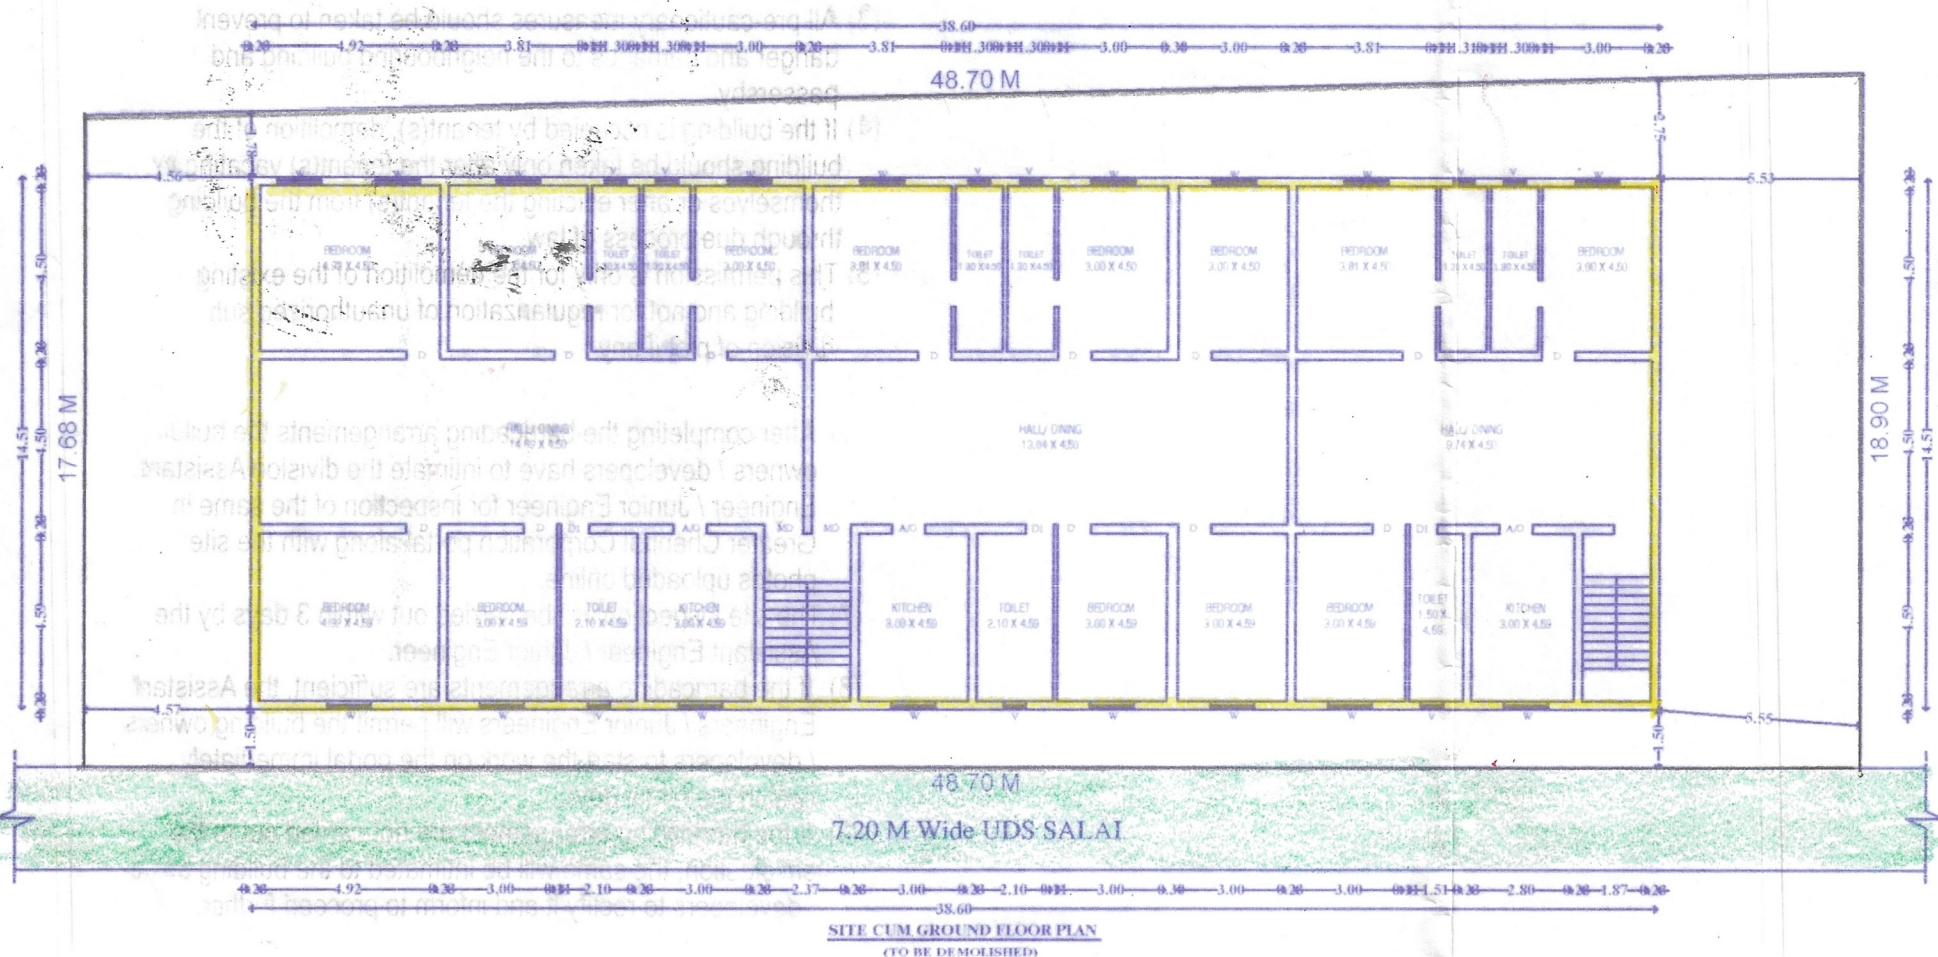
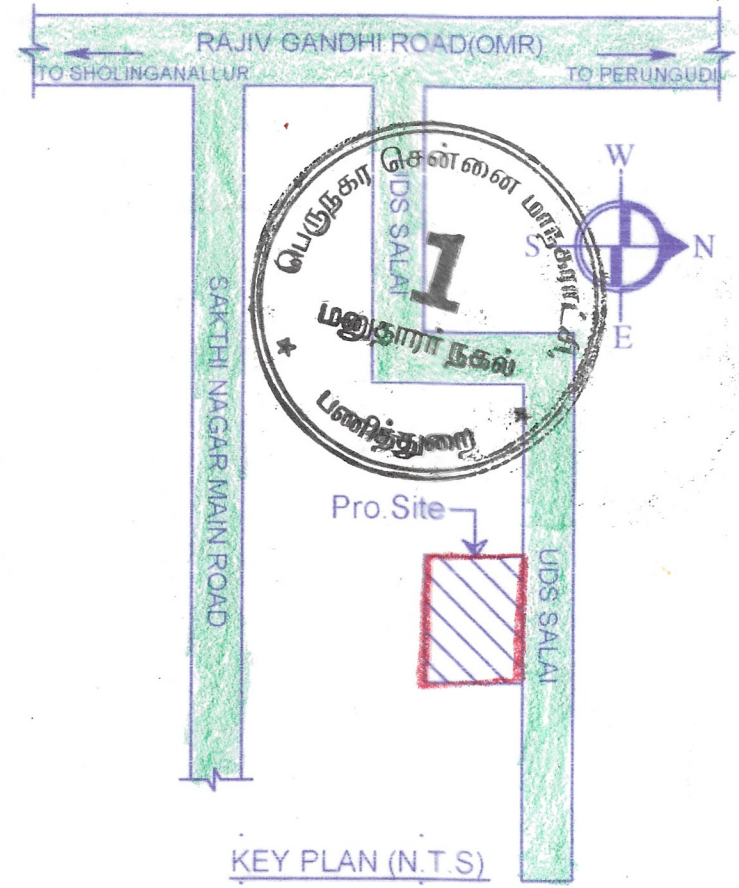


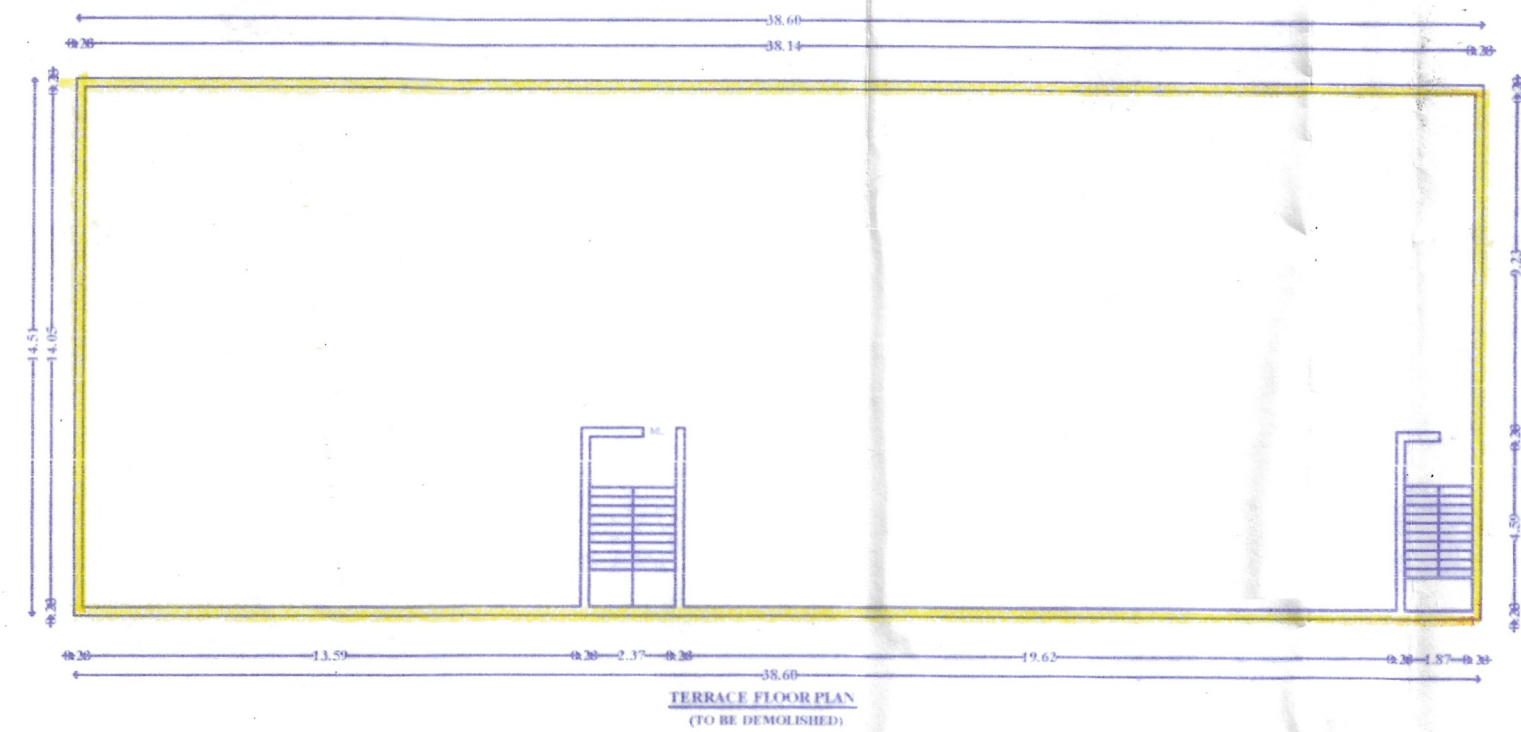

The approval issued under New Rule TNCD & BR, 2019 is subject to the outcome of Writ Petition in WP (MD) No:8948 of 2019 before the Madurai Bench of Madras High Court

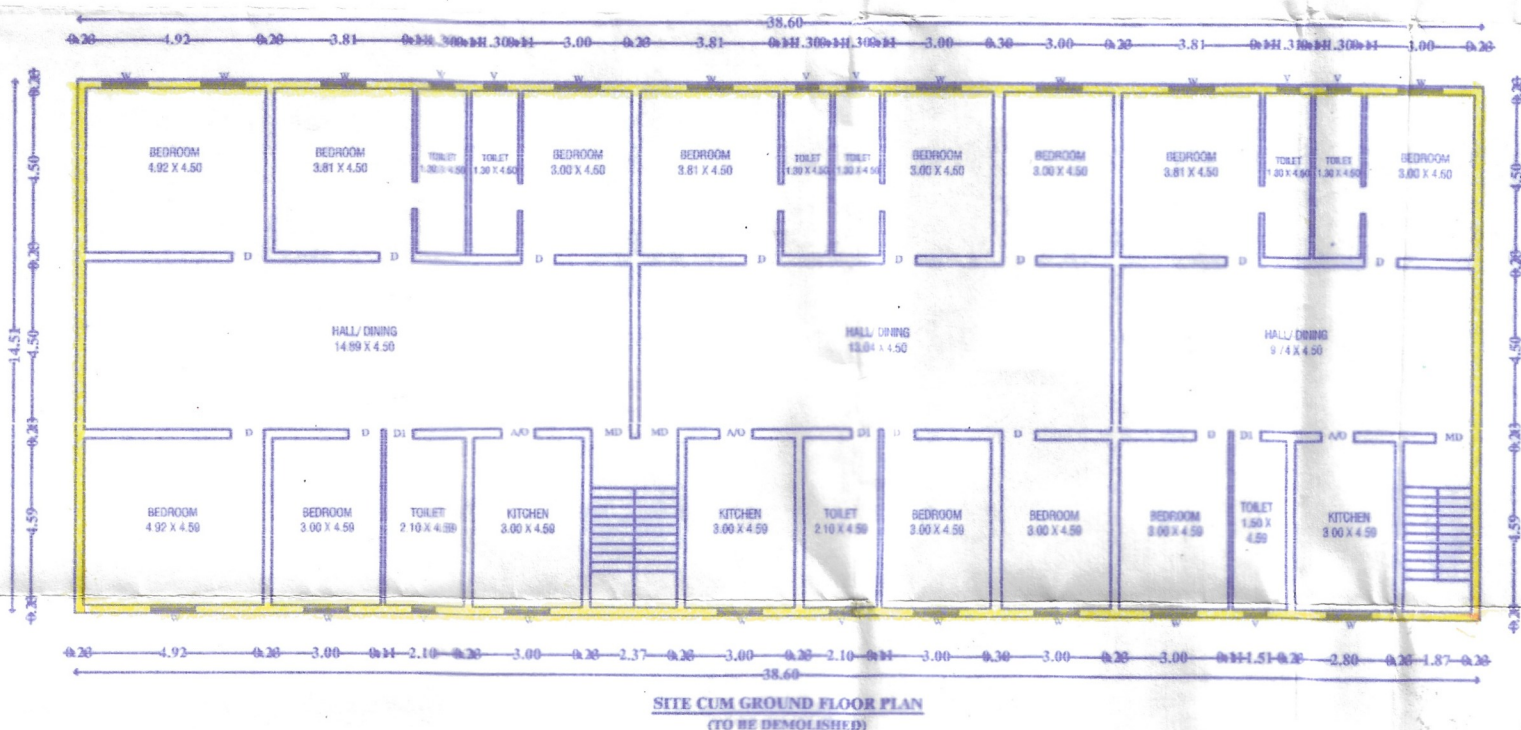

REF:
1. LAND REGULARIZATION APPROVAL SANCTIONED VIDE D.Dis. NO: REG/III/8647/2001, REGULARIZATION PERMIT NO: REG/III/124/04-05, DATED: 21/02/2005.
2. BUILDING PLAN APPROVAL SANCTIONED VIDE D.Dis. NO: 8821/2005, PP NO: 2227/05-06, BA NO: 32/06-07, DATED: 05/05/2006.
3. BUILDING PLAN APPROVAL SANCTIONED VIDE D.Dis. NO: 8820/2005, PP NO: 2495/05-06, BA NO: 01/06-07, DATED: 03/04/2006.

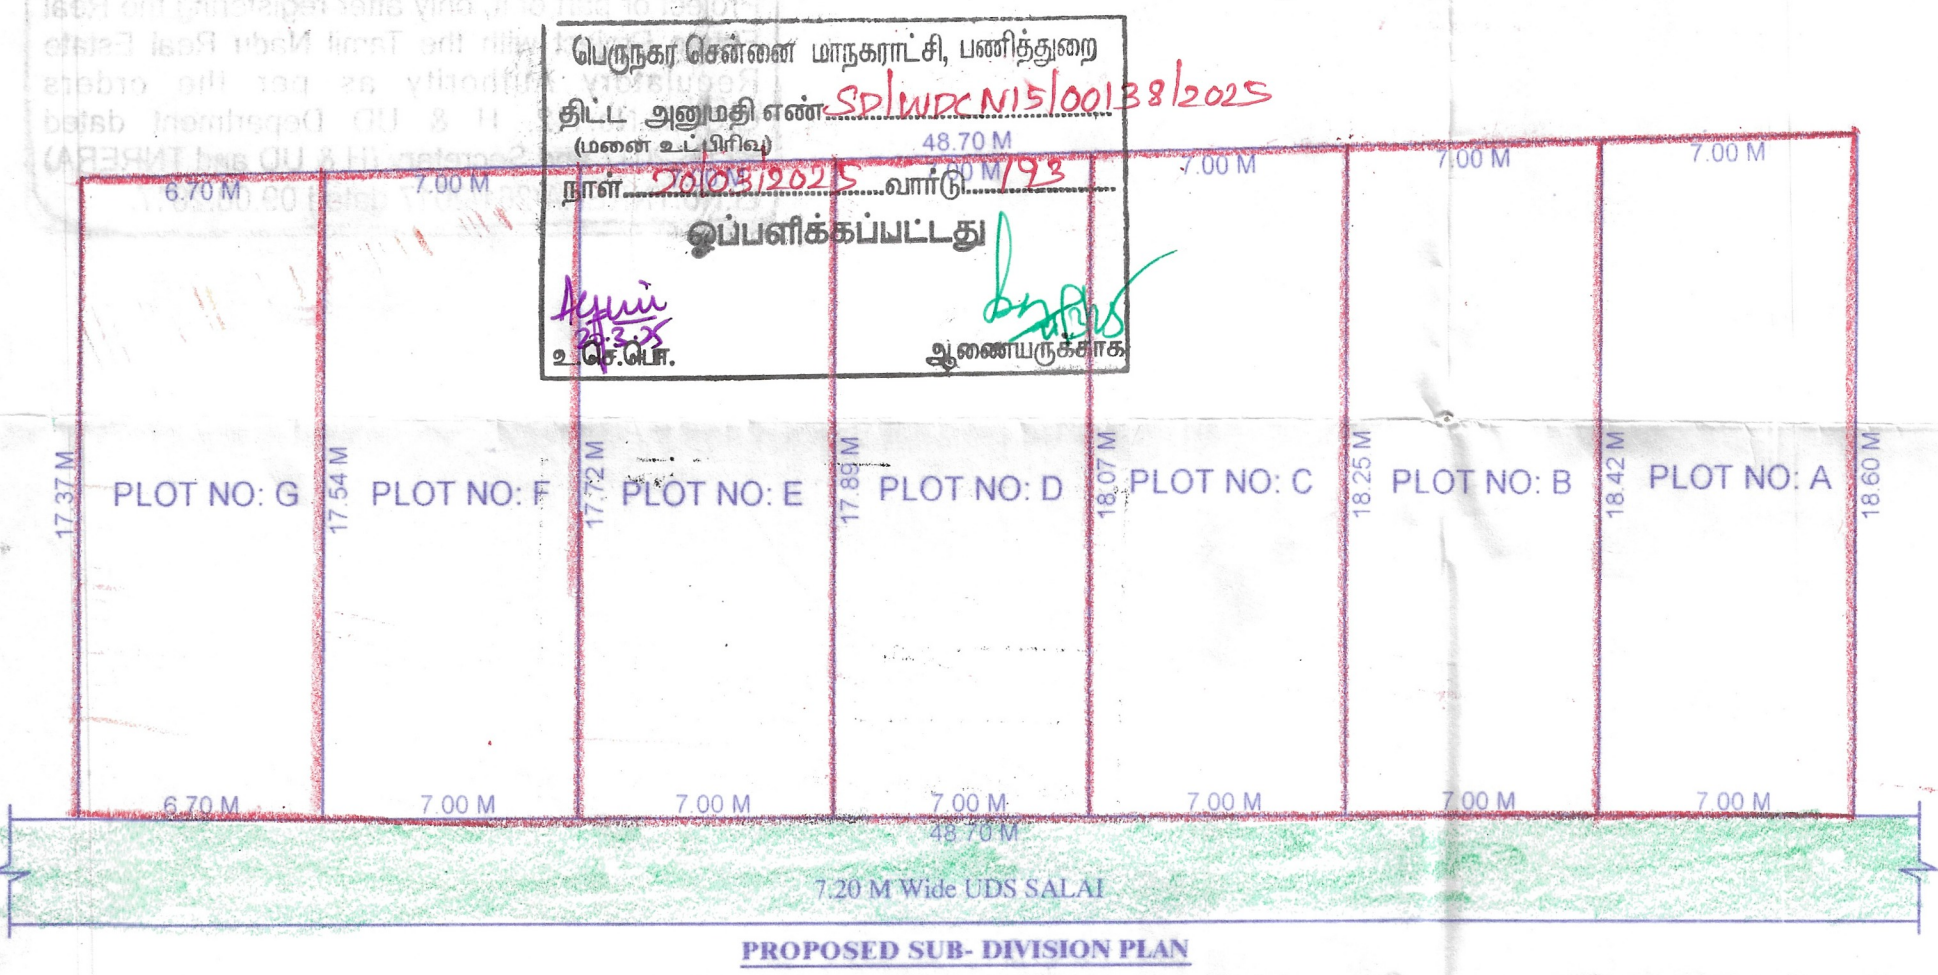

DRAWING TITLE

PLAN SHOWING THE PROPOSED DEMOLITION CUM SUBDIVISION OF LAND FOR RESIDENTIAL PURPOSE AT PLOT NO: 10,11,12&13, UDS SALAI, OKKIYAM-THORAIPAKKAM, CHENNAI- 600 097. COMPRISED IN OLD S.NO: 76/2B & 433/2, PATTA NO: 5433, AS PER PATTA NEW S.NO: 433/2B OF OKKIYAM THORAIPAKKAM VILLAGE, ZONE:15, DIVISION: 193, GREATER CHENNAI CORPORATION.

AREA DETAILS	
Plot Extent: (As per Patta)	891.86 Sq. M
Plot Extent: (As per Doc)	891.86 Sq. M
Plot Extent: (As per Site)	875.72 Sq. M
Plot No: A	129.58 Sq. M
Plot No: B	128.34 Sq. M
Plot No: C	127.10 Sq. M
Plot No: D	125.87 Sq. M
Plot No: E	124.63 Sq. M
Plot No: F	123.39 Sq. M
Plot No: G	116.40 Sq. M
Total Plot Extent:	875.72 Sq. M

DEMOLITION AREA DETAILS	
Ground Floor Area	560.09 Sqm
First Floor Area	560.09 Sqm
TOTAL	1120.18 Sqm

SCHEDULE OF JOINERY		
MD	Main Door	3'-3" x 7'-0"
D	Door	3'-0" x 7'-0"
D1	Door	2'-6" x 7'-0"
W	Window	4'-0" x 4'-0"
O	Open	3'-0" x 7'-0"
V	Ventilator	2'-0" x 2'-0"

COLOUR INDEX	
PROPOSED -	ROAD -
SITE BOUNDARY -	EXISTING BUILDING TO BE DEMOLISHED

N
W
E
S

SCALE
(1" = 80') : (1:100)

OWNER/POWER AGENT

V. VIJAY, P.E.,
Registered Engineer 203932024 Gr-II
Greater Chennai Corporation
Plot No.3, F-1, Ganesh Flats,
Usha Nagar 2nd Street, Ullagaram,
Chennai - 600 091. Mob: 9597664899

LICENSED SURVEYOR