



Your trusted partner for buying, selling, and managing property,
ensuring hassle-free service with 100% transparency.

3/350/2 Mettukuppam,
OMR Thoraipakkam,
Chennai, India

hello@verified.realestate


+91 9996 12 9996

Official Property Record


Digitally Verified Record - Powered by Verified  RealEstate™



PLAN SHOWING THE PROPOSED SUB-DIVISION FOR COMMERCIAL PURPOSE AT THIRUNINRAVUR-A VILLAGE, COMPRISED IN,
S. No.273/1A1, AS PER PATTA S.NO:273/1A1B OF THIRUNINRAVUR-A VILLAGE, AVADI TALUK, THIRUVALLUR DISTRICT.

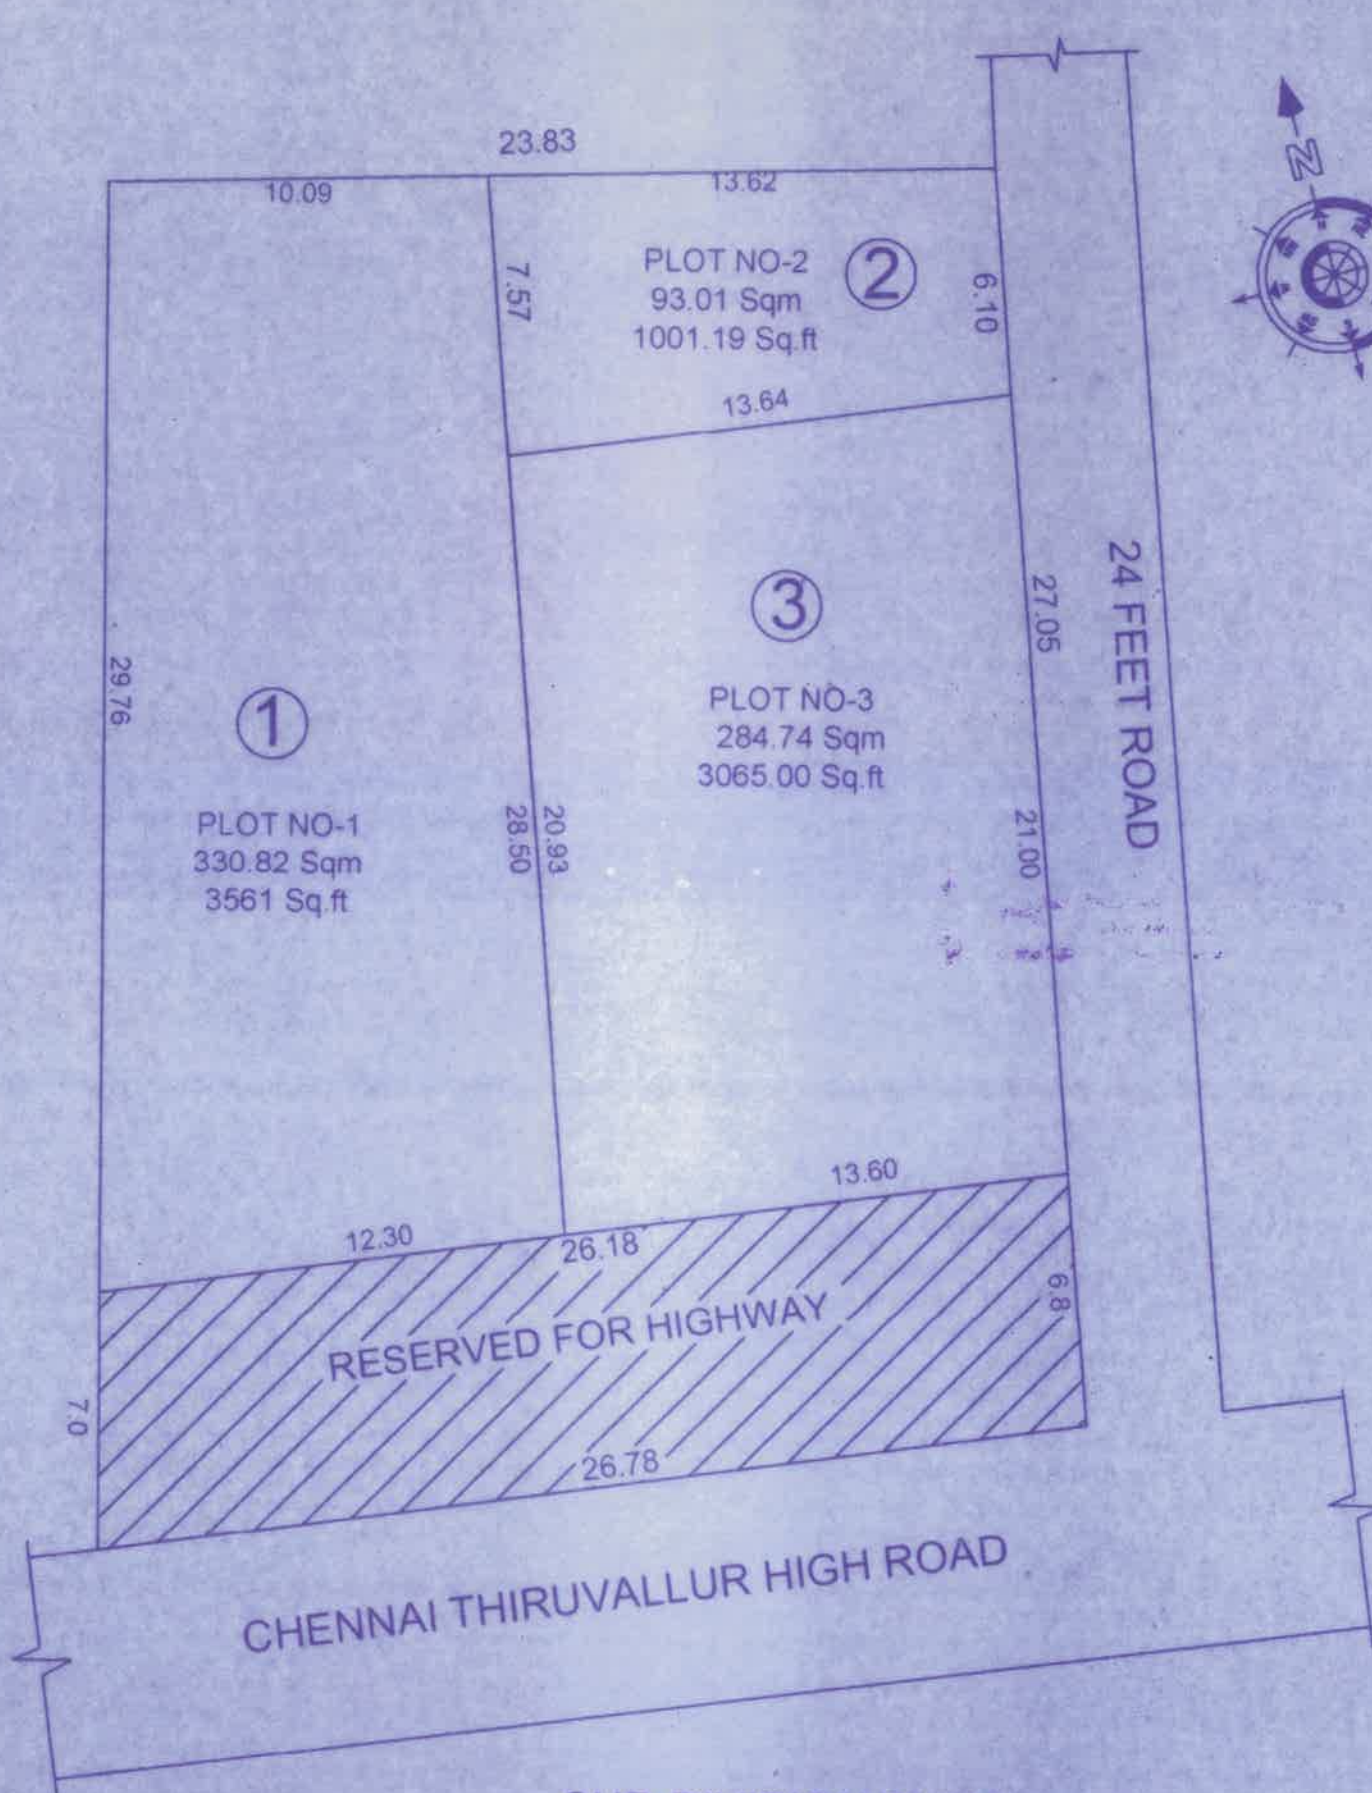

SUB-DIVISION PLAN
(PROPOSED)

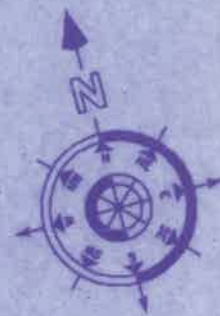

KEY PLAN
NOT TO SCALE

மகன் உயிரிவு
திட்ட அனுதி எண்... 02... தாள் 8.11.24
சென்னை பெருநகர் வளர்ச்சி குழுமம்
செயல் முறைகளின் திருத்தப்படிப்பின்படி
ஒப்பளிக்கப்பட்டது
ஆணையர்
திருவிழைநகர் நகராட்சி
சென்னை பெருநகர் வளர்ச்சி குழுமம்
செயலாளருக்காக

Verified and Recommended
For Approved
Town Planning Inspector
Thiruninravur Municipality

PLOT EXTENT	SQM	SQ.FT
TOTAL PLOT AREA	708.57	7627.19
PLOT NO - 1	330.82	3561
PLOT NO - 2	93.01	1001.19
PLOT NO - 3	284.74	3065.00
RESERVED FOR HIGHWAY	180.58	1943.83
TOTAL LAND	889.15	9571.02

COLOUR INDEX:-

DEMOLITION	☐
SUB DIVISION	☐
ROAD	☐
SITE BOUNDARY	☐

* Waritha Srinath

OWNER

Er. T. CHAKARABANI, D.C.E. - B.E. (CIVIL)
REGISTERED ENGINEER - GRADE - II
THIRUNINRAVUR MUNICIPALITY
REG. No. 1841 S. 2024 PD002
SRIVARI PLANNING & ENGINEERS
No.1, 1st Floor, 4th Main Road
Lakshmiapuram, Thiruninravur - 601 314.
LICENSED SURVEYOR



our services doesn't just end there



Buying & Selling Services

Property Buying Assistance, Property Selling Support, Market Price Analysis, Owner Outreach and Negotiation.



Legal & Documentation Services

Certified EC, Patta, legal opinions, property verification, due diligence, litigation solutions, and legal heir certificates.



Property Development & Approvals

Building plan approvals, construction, layout and sub-division approvals, zone conversion, and occupancy certification.



NRI & Investment Services

Escrow Services, Rentals, Litigation Solutions, Property Valuation and Property Management



Compliance & Special Services

Demolition, Vaasthu checks, regularization of unauthorized buildings, and office space solutions.



 **empowering your real estate decisions
with smart tools**



Property Valuation & Cost Estimation

Guideline Value, Apartment Composite Value, Stamp Duty & Registration Fees Calculator, Building Value Calculator, Capital Gains Calculator, Area Unit Converter, Length Unit Converter



Ownership, Compliance & Legal Verification

Encumbrance Certificate (EC) Search, Find Your SRO, Temple Property Check, WAQF Property Check, View Patta/Chitta, View FMB, Patta Analyzer, EC Analyzer



Zoning & Land Use Analysis

Land Use Zone Finder, CRZ Zone Check, Aquifer Zone Check, CBA Check, EWS Check, Road Width Check, Proposed Road Widening Check, FSI Calculator



Property Documentation & Workflow Tools

Forms & Templates, Document Generator, Document Translation, Dictionary



Vastu & Property Management Tools

Home Vastu Shastra, Plot Vastu Shastra, Property Management



We're honored to be part of your
real estate journey

3/350/2 Mettukuppam,
OMR Thoraipakkam,
Chennai, India

hello@verified.realestate
[+91 9996 12 9996](tel:+919996129996)
www.verified.realestate