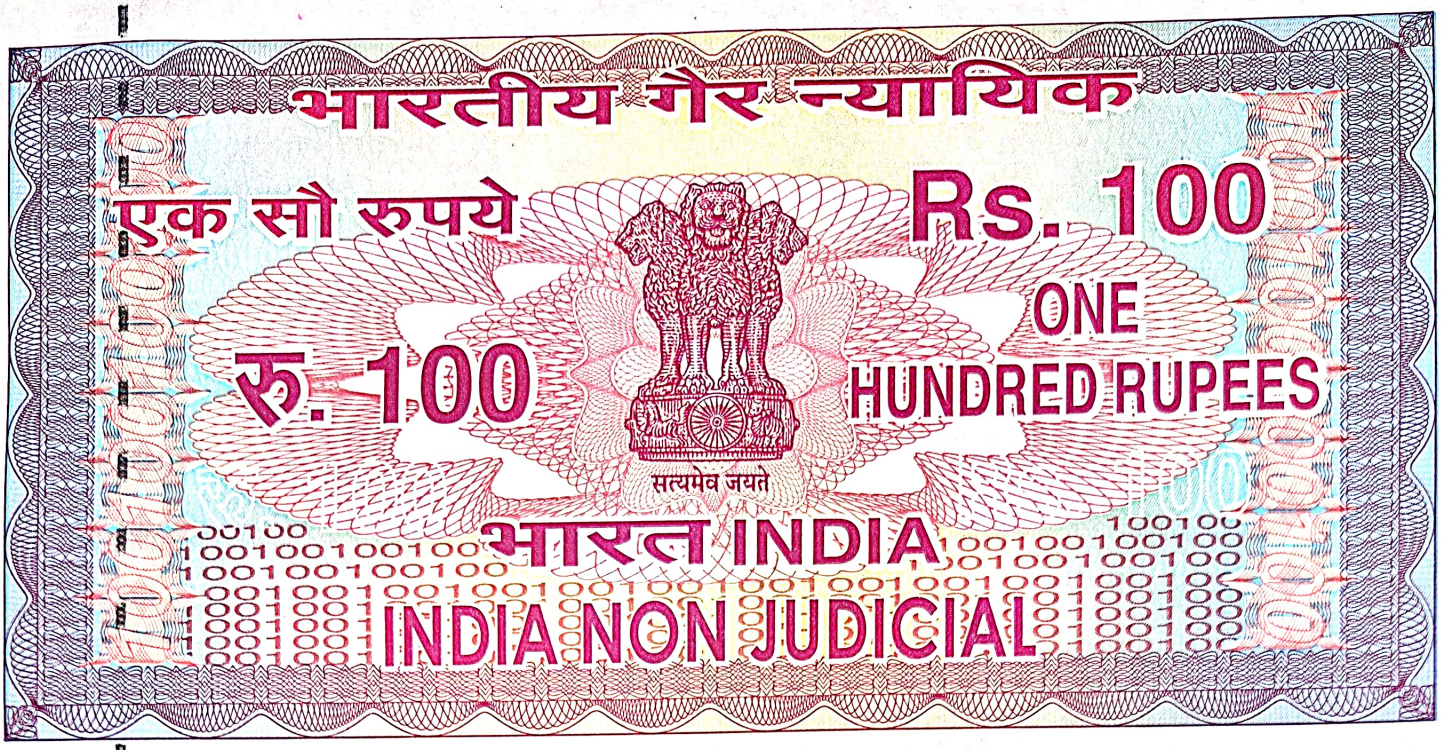


தமிழ்நாடு तमिलनाडु TAMILNADU 24.4.26

K.M.SENTHIL MURUGHAN
SANKARANKOVIL

மாவட்ட ஆட்சியர் அலுவலகம் தென்காசி 627811 மே 05-2025

ES 287331

A. காந்திமதி
உரிமம்: 10655/C/85
ஸ்டாம்பு வெண்டர்
தென்காசி

AFFIDAVIT / DECLARATION

Affidavit cum Declaration of Mr. K. M. SENTHIL MURUGHAN, promoters of the proposed project "MAHARAJA NAGAR PHASE 2", situated at Survey No. 101/3D, 112/1, 112/2, 112/3, 112/4, 112/5, 112/6 of POIGAI VILLAGE AND PANCHAYAT, SANKARANKOIL TALUK, TENKASI DISTRICT;

I, Mr. K. M. SENTHIL MURUGHAN promoter of the proposed project do hereby solemnly declare, undertake and state as under:

I am herewith submitting that, the proposed layout development is situated only at Survey No. 101/3D, 112/1, 112/2, 112/3, 112/4, 112/5, 112/6 of POIGAI VILLAGE.

I am hereby submitting that, the Survey No. 101/2 and 102/1A are unrelated to this layout development at Survey No. 101/3D, 112/1, 112/2, 112/3, 112/4, 112/5, 112/6. These Survey numbers are the East border of the proposed layout. The Survey No. 101/2 and 102/1A are part of Regularized Layout Approval No. 05/2021 by the DTCP Tenkasi.

I am herewith enclosing the FMB Sketch issued by the DTCP Tenkasi for your perusal. I am herewith submitting that the plots numbered in Survey No. 101/2 and 102/1A are unrelated to the Layout for which this application was made. All the 198 plots approved by the DTCP lies only within the Survey No. 101/3D, 112/1, 112/2, 112/3, 112/4, 112/5, 112/6.

Hence, I humbly request you to accept the above clarification / declaration and issue the registration certificate.

Deponent

Verification

The contents of my above Affidavit cum Declaration are true and correct and nothing material has been concealed by me there from.

Verified by me at TIRUNELVELI on this 24th day of APRIL 2026.

Deponent

COMBINED FMB PLAN SHOWING THE PROPOSED HOUSE SITES IN S.NO: 101/3D, 112/1, 112/2, 112/3, 112/4, 112/5, AND 112/6, POIGAI VILLAGE,

POIGAI PANCHAYAT, SANKARANKOVIL PANCHAYAT UNION, SANKARANKOVIL TALUK, TENKASI DISTRICT.

SITE AREA DETAILS: (As Per Patta)

S.No: 103/3D	-	4150.00 Sq.mt	(1.03Acre)
S.No: 112/1	-	5700.00 Sq.mt	(1.41Acre)
S.No: 112/2	-	5500.00 Sq.mt	(1.36Acre)
S.No: 112/3	-	4950.00 Sq.mt	(1.22Acre)
S.No: 112/4	-	5000.00 Sq.mt	(1.24Acre)
S.No: 112/5	-	4800.00 Sq.mt	(1.19Acre)
S.No: 112/6	-	5200.00 Sq.mt	(1.28Acre)
Total Site Area	-	35300.00 Sq.mt	(8.73Acre)



SCALE 1:800

Office Use

Applicant

B. PALANIVEL, D.C.E.,B.B.A.,M.B.A.,
REGISTERED ENGINEER GRADE-III (RE)
REGN. No: RE/Gr.III/TVL/MARCH/2019/001
(BARATHAR STREET)
NEAR SUBAM KALYANA MANDAPAM
19-B, GANANATHA NAYANAR STREET
PALAYAMKOTTAI - 627 002.
Phone No: 0462-2579705

Engineer

Sheet No : 3

A-24	2025	
23	10	2025