Town and Country Planning Department(Planning Permission)

SouthByPass Road , Xaviercolony,Tirunelveli-627005

ROC No. ZLRSFSHP./2024/TCP

Date : 12/12/2024

From:

Joint Director / Deputy Director / Assistant Director

SouthByPass Road , Xaviercolony,Tirunelveli-627005

To :

1. The Commissioner,
Tirunelveli City Municipal Corporation,
Tirunelveli District.

2. Thiru.Kaja Mohideen S.M.P,
Sir/ Madam, S S MAHARAJA PALACE,
P.No :A 47,Door No :4D,
3rd Main Road,
Maharajanagar,
Tirunelveli - 627011.

Sub : Residential layout - District Town and Country planning office-Tirunelveli District - Tirunelveli Local Planning Authority - Tirunelveli City Municipal Corporation Tirunelveli taluk - Tirunelveli ward -samugarengaiyankattalai village S.F.No.2/1E5A, – Town Survey Ward - N, Block -01, TS.No.1/6, site extent of 8093.65sq.m.(2.00 Acre) - Planning Permission issued - forwarded for further action - Reg.

Ref : 1. Applicant Thiru.Kaja Mohideen S.M.P,through online application No.ZLRSFSHP. Dated:30.09.2024.
2. Member Secretary /Joint Director, District Town and country planning Office, Tirunelveli District online Letter No. ZLRSFSHP, Road pattern issued on
:16.11.2024.
3. Circular from the Director of Town and Country Planning, Roc.No 19799 / 2020, Dated: 24.12.2020.
3. Applicant Thiru.Kaja Mohideen S.M.P,Letter, Dated:10.11.2024 (Gift deed document No.4603/2024 and 4604/2024 dated:29.11.2024).
4. G.O.138, Housing and Urban Development Department, Dated: 04.06.2004
5. G.O.18, Municipal Administration and Water Supply Department, dated:04.02.2019 and G.O.16 Municipal Administration and Water Supply Department,
dated: 31.01.2020.
6. G.O.141, Housing and Urban Development Department, Dated: 23.09.2020
7. G.O.181, Housing and Urban Development Department, Dated: 09.12.2020
8. Government Letter No.19113/Nov4(3)/2017-1, Housing and Urban Development Department, Dated: 30.08.2017.
9. Circular from the Commissioner of Town and Country Planning, letter no.13686/2017/LA1, Dated: 08.09.2017.
10. Circular from the Director of Town and Country Planning, Roc No.320/ 2022/TCP3, Dated:07.01.2022.
11. Applicant Thiru.Kaja Mohideen S.M.P OSR amount paid on 09.12..2024 through online.
12. Demand Payment Request Letter, Dated:10.12.2024 (Requiring payment of Development Charges, Centage Fee and Flag Day Fund).
13. Applicant Thiru.Kaja Mohideen S.M.P Letter, Dated:12.12.2024.(Payment of Development Charges, Centage Fee and Fee and Flag Day Fund).
14. Circular from the Director of Town and Country Planning, Roc.No.4367/2019/TCP2, Dated: 14.10.2019.
15. G.O.141, Housing and Urban Development Department, Dated: 16.07.2022.
16. Tirunelveli Local Planning Authority, Resolution No.153, dated.06.12.2024.

With reference to the 1st Cited letter, applicant has requested for the approval of Residential Layout in Tirunelveli District, Tirunelveli Local Planning
Authority, Tirunelveli Local Planning Authority, Tirunelveli City Municipal Corporation Tirunelveli Taluk, Tirunelveli

ward, samugarengaiyankattalai village
S.F.No.2/1E5A, Town Survey Ward - N, Block -01, TS.No.1/6, site extent of 8093.65sq.m.(2.00 Acre).
In continuation, with reference to the 2nd cited letter, road pattern for Residential Layout has been issued by the Office of the District Town and country
planning/Tirunelveli Local Planning Authority, Tirunelveli District on 16.11.2024. Further the applicant Thiru.Kaja Mohideen S.M.P has through gift deed the
road and road splay have been handed over to the local body vide document No. 4603/2024 and 4604/2024 dated:29.11.2024 and in lieu of providing the
OSR,a sum of Rs.3,00,905 /- is paid on 09.12.2024 through online.
Hence, the residential layout has been approved and approval number is issued as L.P/TLPA No:SWP/98/2024 and Planning Permission No.P.P/L.P/TLPA
No.SWP/140/2024 with below conditions.
Conditions:
1. After obtaining the layout map and original gift deed documents from the applicant and then completing the rules mentioned in the Government
order reference 5th and 15th cited, the local body should give final approval to the layout.
2. Further, when the final approval is given by the local body, it is requested to send a copy of the conditions to this office immediately.
3. After the approval of the local body. It is requested to send the approved residential layout map to the concerned registration department office and
land survey department for information and appropriate action.
4. It is requested to send acknowledgment of receipt of receiving Maps and Proceeding orders.
5. As per circular cited in 10th it is requested to send the proceeding orders and maps to the concerned Tahsildhar to update on Tamilnilam website.
Special Conditions :-
1. (a)With reference to the 7th cited, 5th cited and 15th cited letter, if the located site lies in the Municipal/ Corporation areas: The Owners / developers
shall be allowed either to carry out infrastructure development works as per the standards specified by the local body concerned or to pay the estimate
cost to the local body. Concerned local body shall prescribe the standards for the provisions of basic infrastructure like roads, drains, water supply etc, for
the layout as per existing rules. Before taking over the infrastructure developed by the owners / developers, the local bodies shall ensure the quality of
works done by the owners / developers. Reasonable period to be prescribed for up keep/maintenance of the roads and drains by the owners/ developers.
Wherever layouts develop at a slow pace, the maintenance period shall be extended till 60% of the plots developed in the layout or 5 years whichever is
later.
(b)Other than Municipal/ Corporation areas: Shall collect the necessary fees and issue the final layout sketch, permit of planning authority along with the
permit of local body to the applicant (s) directly, only after ensuring that the applicant lays tar roads, provide other amenities like storm water drains, water
supply facilities by constructing required OHT, provide necessary street lights etc., as per the standards specified by the local body.
2. With reference to the 8th cited and 9th cited letter, the concern local body must issue the final approval After transfer of earmarked road, local body
area, TANGEDCO area S.F.No., sub-division in favour concern local body.
3. The Tamil Nadu Government in G.O.Ms.No.112, Housing and Urban Development Department, dated 22.06.2017 have approved the Tamil Nadu Real
Estate (Regulation & Development) Act 2016, The promoter has to advertise, Market, book sell or offer for sale or invite persons to purchase in any
manner any plot, apartment or building, as the case may be, in any Real Estate Project or part of it only after registering the Real Estate Project with the
Real Estate Authority. The applicant has requested to follow the protocols as per instruction given by TNRERA.
4. According to the Circular No.12544/14/CB dated:04.07.2014 stating that, The Directorate of Town and Country Planning Department has not legally
certified the title to the ownership by granting technical clearance and planning permission. Only the applicant's entitlement to development is verified in
the documents submitted with the applicant's application (lease deed, sale deed, gift deed, etc.) Any person wishing to purchase the property must
individually assert ownership of the property to the applicant.
Also, if anyone else arises/ dispute individual rights over it, they can settle it before the appropriate competent court. The Directorate of Town and Country
Planning is not the right organization to decide this.

5. As per TNCDBR-2019 the following fee and charges are collected as follows:

மனைப்பிரிவு வரைபடம்,

மாவட்ட நகர் ஊரமைப்பு அலுவலகம்,
திருநெல்வேலி மாவட்டம்,
திருநெல்வேலி உள்ளூர் திட்டக்குழுமம்,
திருநெல்வேலி மாநகராட்சி,


திருநெல்வலி வட்டம், திருநெல்வேலி வார்டு, சமுகரெங்கையன்கட்டளை கிராமம், சர்வே எண்:2/1E5A, நகரளவை வார்டு:N, பிளாக்:1, நகரளவை எண்:1/6, பகுதியில் அமையும் குடியிருப்பு மனைப்பிரிவின் தொழில்நுட்ப ஒப்புதல் வரைபடம்.

வ

இணையதள விண்ணப்ப எண்: ZLRSFSHP/2024

அளவு = 1 : 400

வரண்முறைப்படுத்தப்பட்ட மனைப்பிரிவு ம.வ/தி.உ.தி.கு (வரன்முறை மனைப்பிரிவு) எண்:99/2018

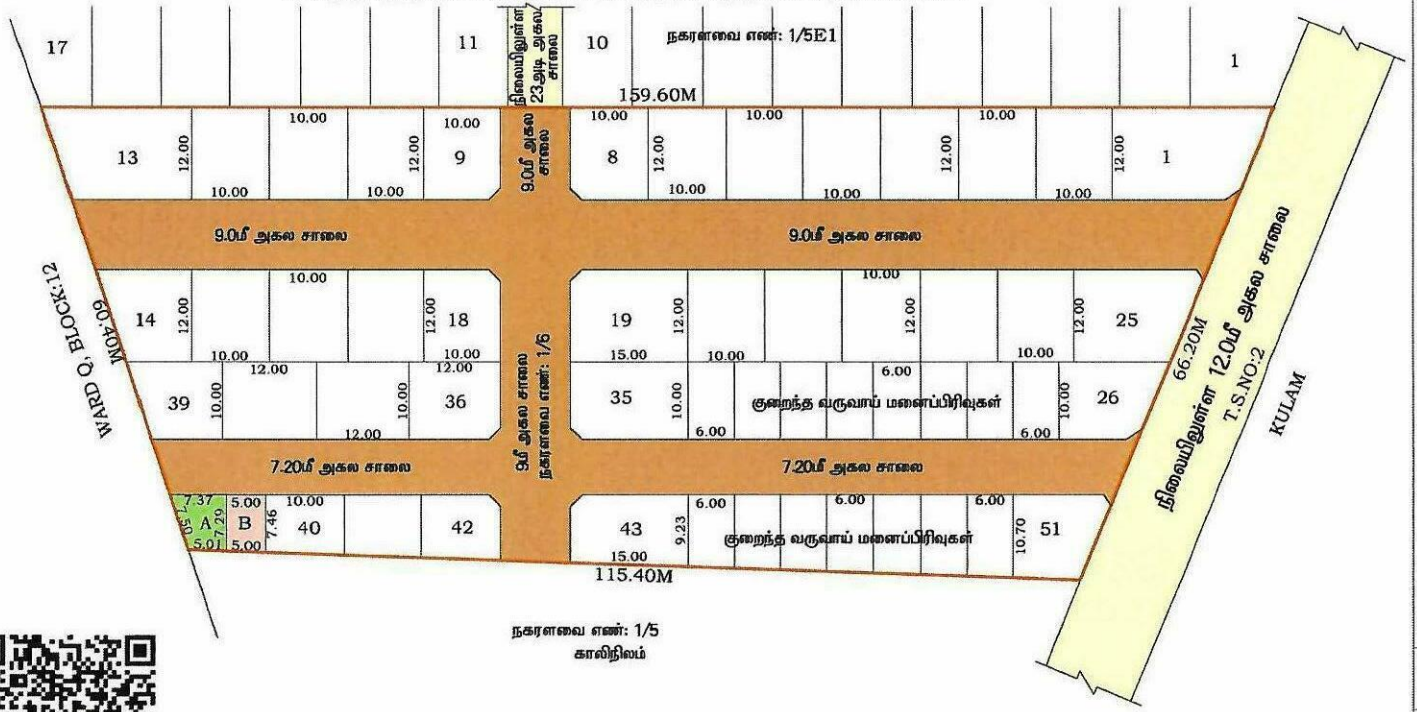

குறிப்புகள்:

மனைப்பிரிவு இடத்தின் மொத்தப் பரப்பளவு	- 8093.65 ச.மீ. (2.0ஏக்கர்)
மனைப்பிரிவு சாலை மற்றும் மூலை முடக்கு பரப்பளவு	- 2622.48 ச.மீ.(-)
மீதமுள்ள மனைப்பிரிவு இடத்தின் பரப்பளவு	- 5471.17 ச.மீ.
கோரிய மனைகள்	- 51
ஒதுக்கிய மனைகள்	- 51
குறைந்தவருவாய்பிரிவினருக்கான மனைகள் (EWS)	- 25-34, 44-50 = 15
குறைந்தவருவாய்பிரிவினருக்கான மனைகள் (EWS) பரப்பளவு	- 898.53 ச.மீ (16.42 %)

பொது ஒதுக்கீடுகள்

பூங்கா ஒதுக்கீட்டிற்கு பதிலாக TNCDBR விதி 47(6)ன் படி பூங்கா பரப்பாவிற்கு அரசு வழிகாட்டு மதிப்பின்படி கட்டணம் ரூ.300905, நாள்:09.12.2024 ல் அரசு கணக்கில் செலுத்தக்கட்டுன்னது.

(உள்ளாட்சிக்கு தானபத்திரம் எண்:4604/2024, நாள்:29.11.2024 மூலம் ஒப்படைப்பு செய்யப்பட்ட பகுதி)

1. மனைப்பிரிவு சாலையின் பரப்பளவு - 2622.48 ச.மீ
2. PUBLIC PURPOSE (A) உள்ளாட்சி உபயோகம் - 45.13 ச.மீ (0.82%)

(தமிழ்நாடு மின்வாரியத்திற்கு தானபத்திரம் எண்:4603/2024, நாள்:29.11.2024 மூலம் ஒப்படைப்பு செய்யப்பட்ட பகுதி)

மின்வாரியம் (B) TANGEDCO உபயோகம் - 36.88 ச.மீ (0.67%)

மனைப்பிரிவு இடத்தின் எல்லை

நிலையில் உள்ள சாலை

நிபந்தனைகள்:

1. அரசாணை (நிலை) எண்:134, நகராட்சி நிர்வாகம் மற்றும் குடிநீர் வழங்கல் துறை நாள் 20.09.2002 மற்றும் அரசாணை (நிலை) எண்:181 வீட்டுவசதி மற்றும் நகர்ப்ற வளர்ச்சி துறை, நாள்:19.12.2020-இன் படி நில உரிமம் குறித்து உள்ளாட்சி உறுதி செய்து கொள்ள வேண்டும்.
2. இம்மனைஉட்பிரிவுக்கு இறுதி ஒப்புதல் வழங்கும் முன் நில ஆர்ஜிதம் எதுவும் இல்லை எனவும், எந்தத் துறையாலும் நில ஆர்ஜித நடவடிக்கை எடுக்கப்படவில்லை எனவும் மற்றும் நில ஆர்ஜிதம் செய்துதரக்கோரி மாவட்ட வருவாய் அலுவலரிடமிருந்து உத்தேசங்கள் ஏதும் பெறப்படவில்லை எனவும் ஆணையாளர், திருநெல்வேலி மாநகராட்சி அவர்கள் உறுதி செய்து கொள்ள வேண்டும்.
3. நில உரிமம் குறித்து சமர்ப்பிக்கப்பட்ட சான்றுகள் மற்றும் பரிசீலனைக்கு சமர்பிக்கப்பட்ட ஆவணங்கள் சரியானவையல்ல என அறியப்பட்டால் அல்லது மனைஉட்பிரிவுக்கு தொழில்நுட்ப அனுமதி வழங்கியதால் பாதிப்பு ஏற்ப்படக்கூடிய சூழ்நிலை ஏற்ப்படின், மனைஉட்பிரிவுக்கு வழங்கப்பட்ட தொழில்நுட்ப ஒப்புதல் எவ்வித முன் அறிவிப்பு இன்றி ரத்து செய்யப்படும்.
4. ஒப்புதல் அளிக்கப்பட்ட மனைப்பிரிவு வரைபடத்தை எந்தவித மாற்றம் இன்றி மனைப்பிரிவு நுழைவாயிலில் 6x4 என்ற அளவிலான நிரந்தர தகவல்பலகை மூலம் பொதுமக்கள் பார்வைக்கு நிரந்தரமாக நிறுத்தப்பட வேண்டும்.
5. இம்மனைப்பிரிவில் அமையும் சாலையின் போக்கினை தடுக்கும் வகையில் சுற்று சுவர் எழுப்புதல் கூடாது.

ம.வ/தி.உ.தி.கு. எண் : SWP/98/2024

தி.அ/ம.வ/தி.உ.திகு. எண்: SWP/140/2024

உறுப்பினர் செயலர்/இணை இயக்குநர்
திருநெல்வேலி உள்ளூர் திட்டக்குழுமம்/
மாவட்ட நகர் ஊரமைப்பு அலுவலகம்
திருநெல்வேலி

Signature valid

S.No	Description of Charges	Amount	Receipt No and Date
1	Scrutiny fee	12141	30/09/2024
2	OSR Fee	300905	09/12/2024
3	Centage Charges	15600.00	12/12/2024
4	Development Charges	16188.00	12/12/2024
5	Display Board Charges		
6	Satellite town charge		
7	Sub Division Charge	31200.00	12/12/2024

Joint Director/Deputy Director/Assistant Director(i/c)
District Town and Country Planning,

Tirunelveli District.

Enclosure

1.Layout original map and Condition – 2 set

Signature valid

Signed by: Joint Director
Location:Tirunelveli
Date:2024.12.12 19:01:04