Verified RealEstate™

Your trusted partner for buying, selling, and managing property, ensuring hassle-free service with 100% transparency.

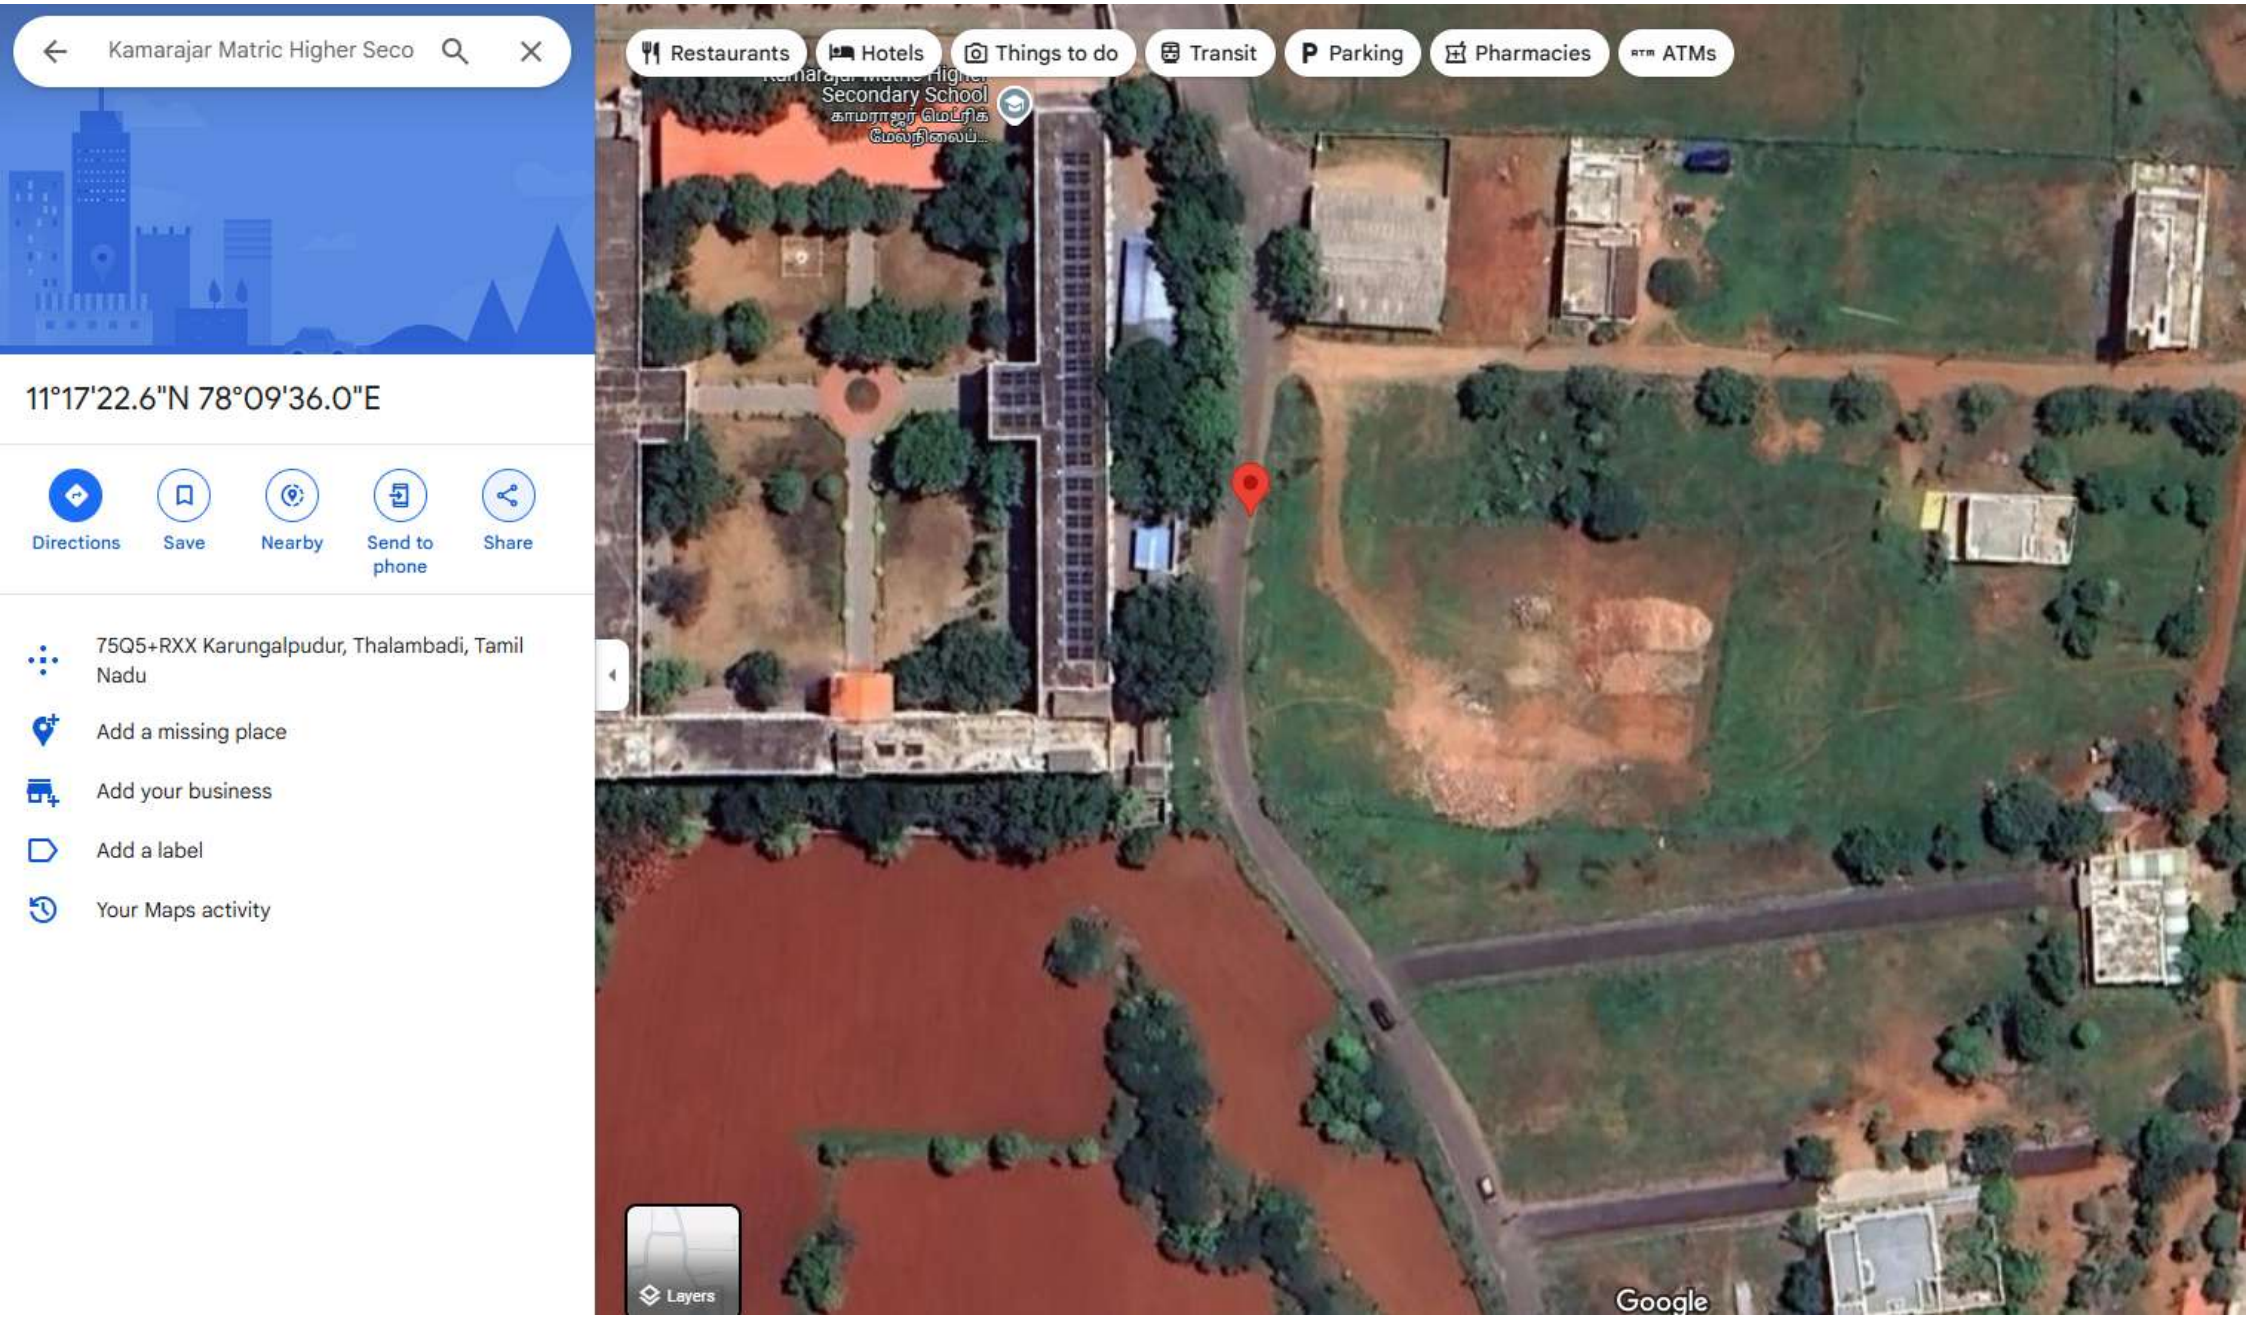
3/350/2 Mettukuppam,
OMR Thoraipakkam,
Chennai, India

hello@verified.realestate
+91 9996 12 9996
www.verified.realestate

Official Property Record



Digitally Verified Record - Powered by Verified RealEstate™


Kamarajar Matric Higher Seco
Restaurants
Hotels
Things to do
Transit
Parking
Pharmacies
ATMs
Secondary School
காமராஜர் மெட்ரிக்
மேல்நிலைப்...
11°17'22.6"N 78°09'36.0"E
Directions
Save
Nearby
Send to phone
Share
75Q5+RXX Karungalpudur, Thalambadi, Tamil Nadu
Add a missing place
Add your business
Add a label
Your Maps activity
Layers
Google

11°17'22.5"N 78°09'38.2"E

11°17'22.5"N 78°09'38.2"E

Directions | Save | Nearby | Send to phone | Share

75Q6+R6Q Karungalpudur, Thalambadi, Tamil Nadu

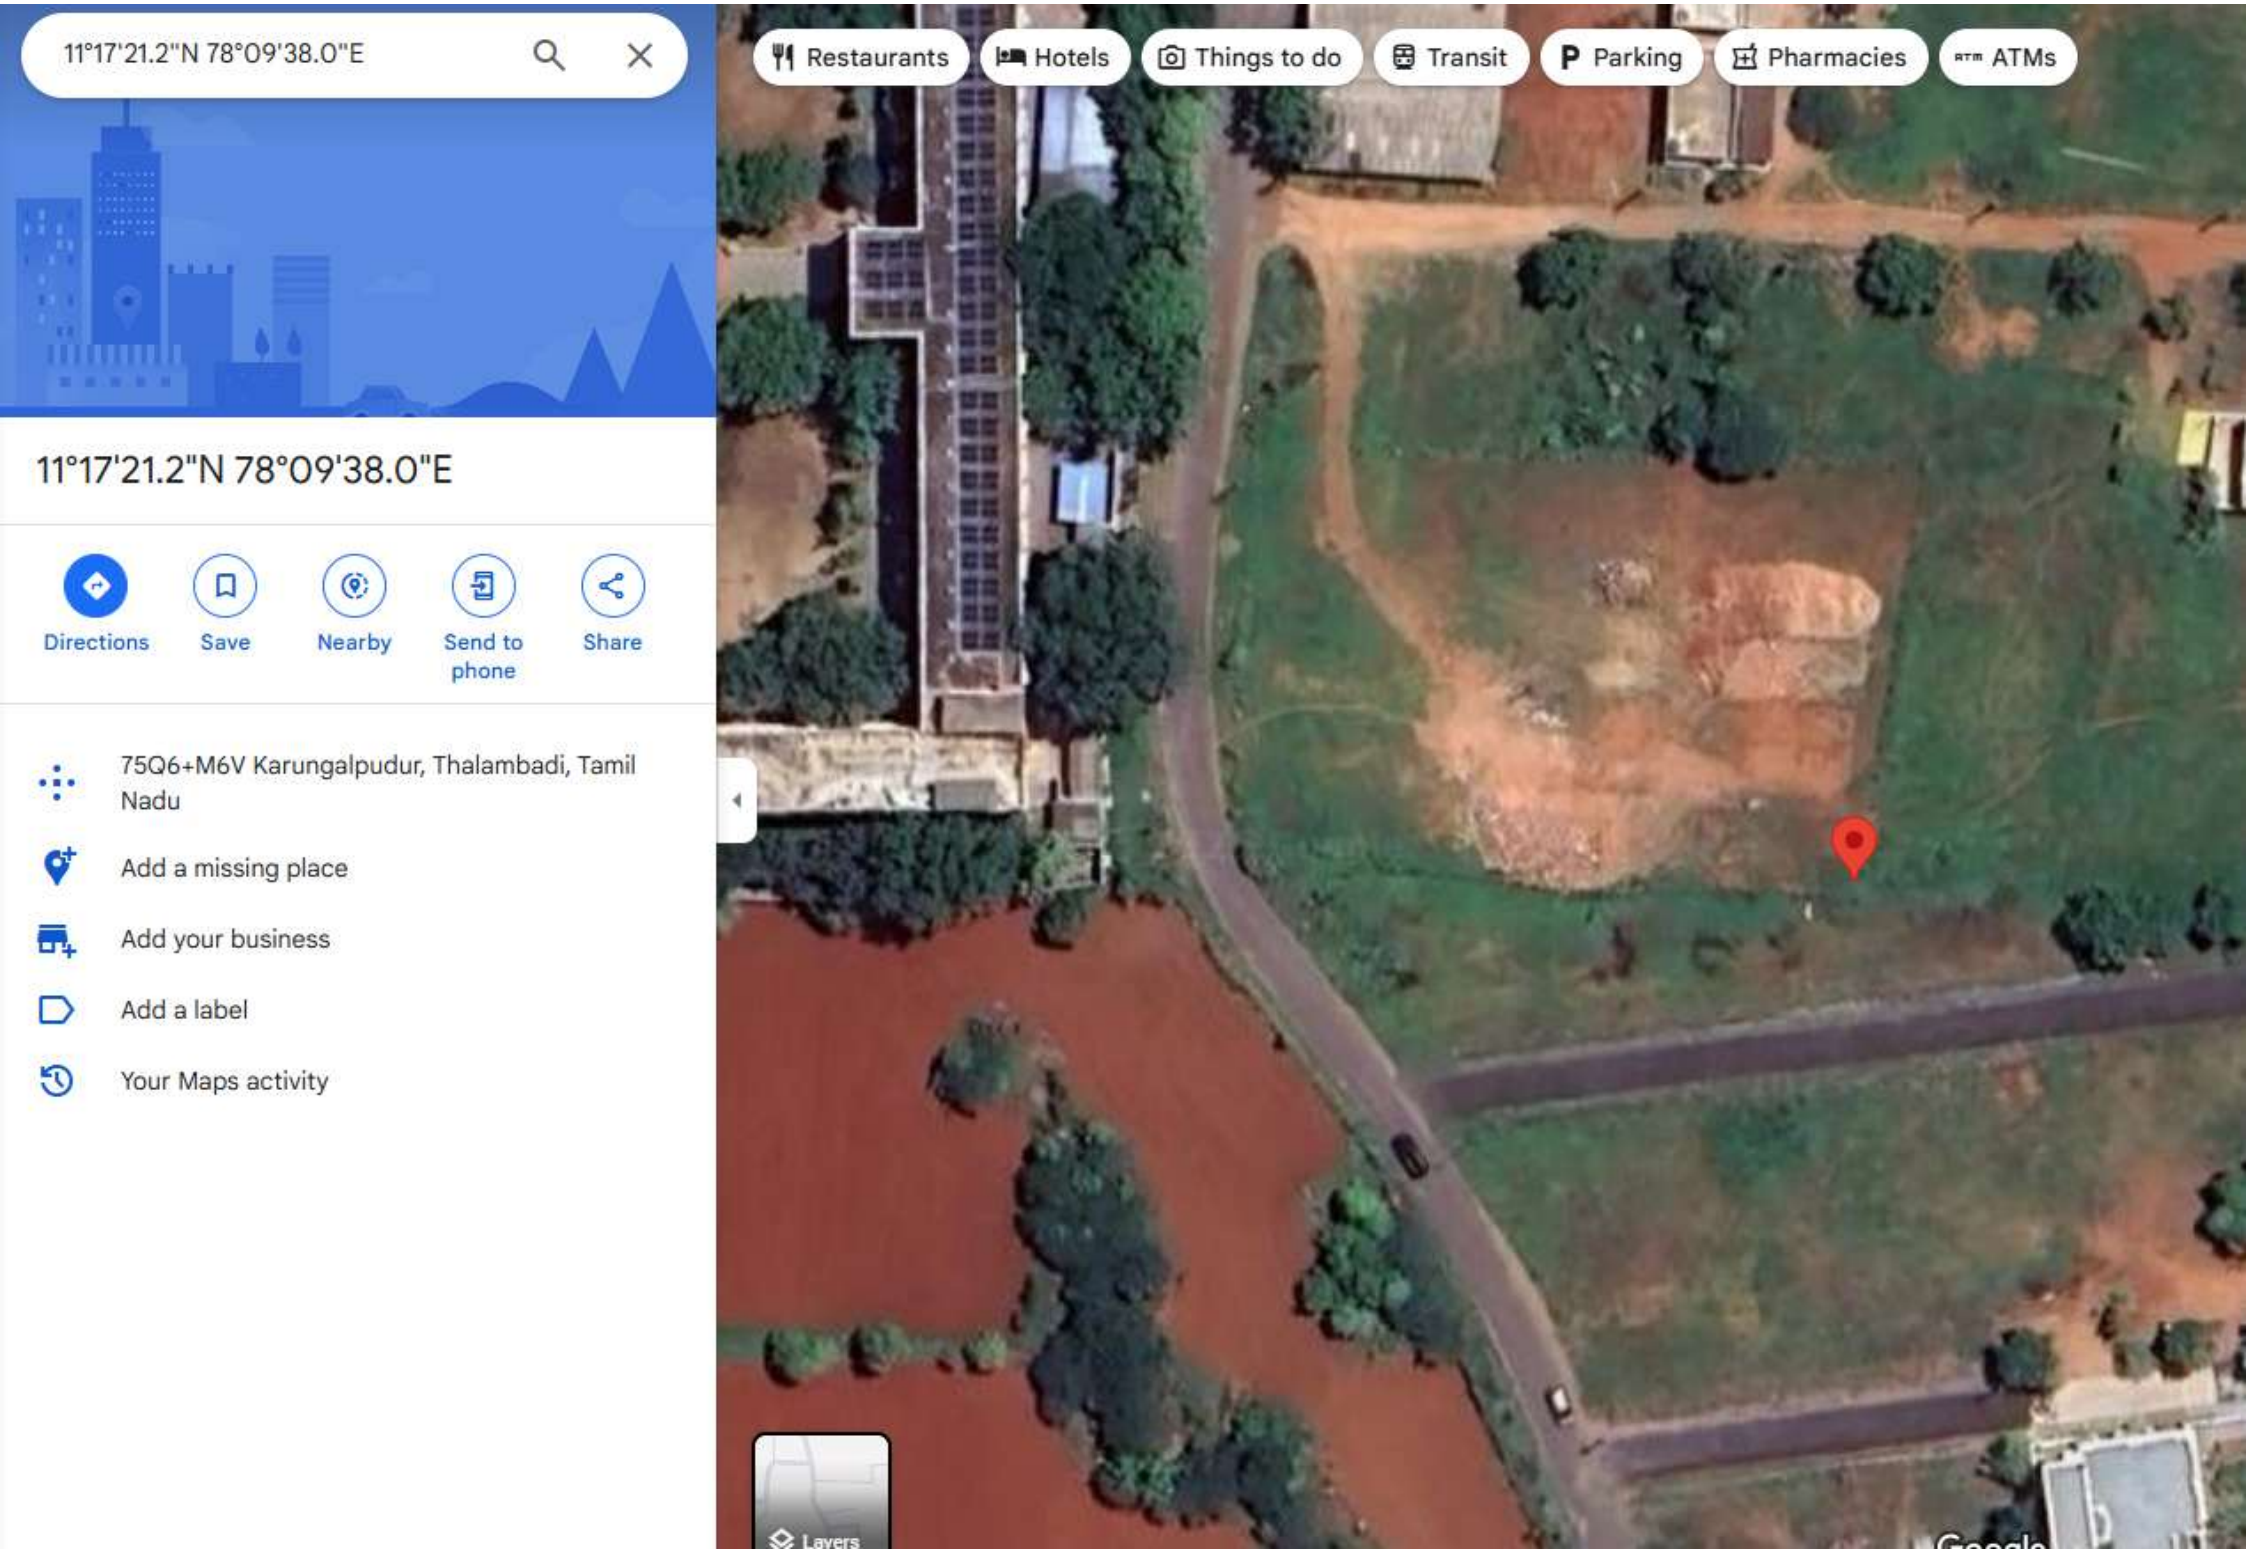
Add a missing place

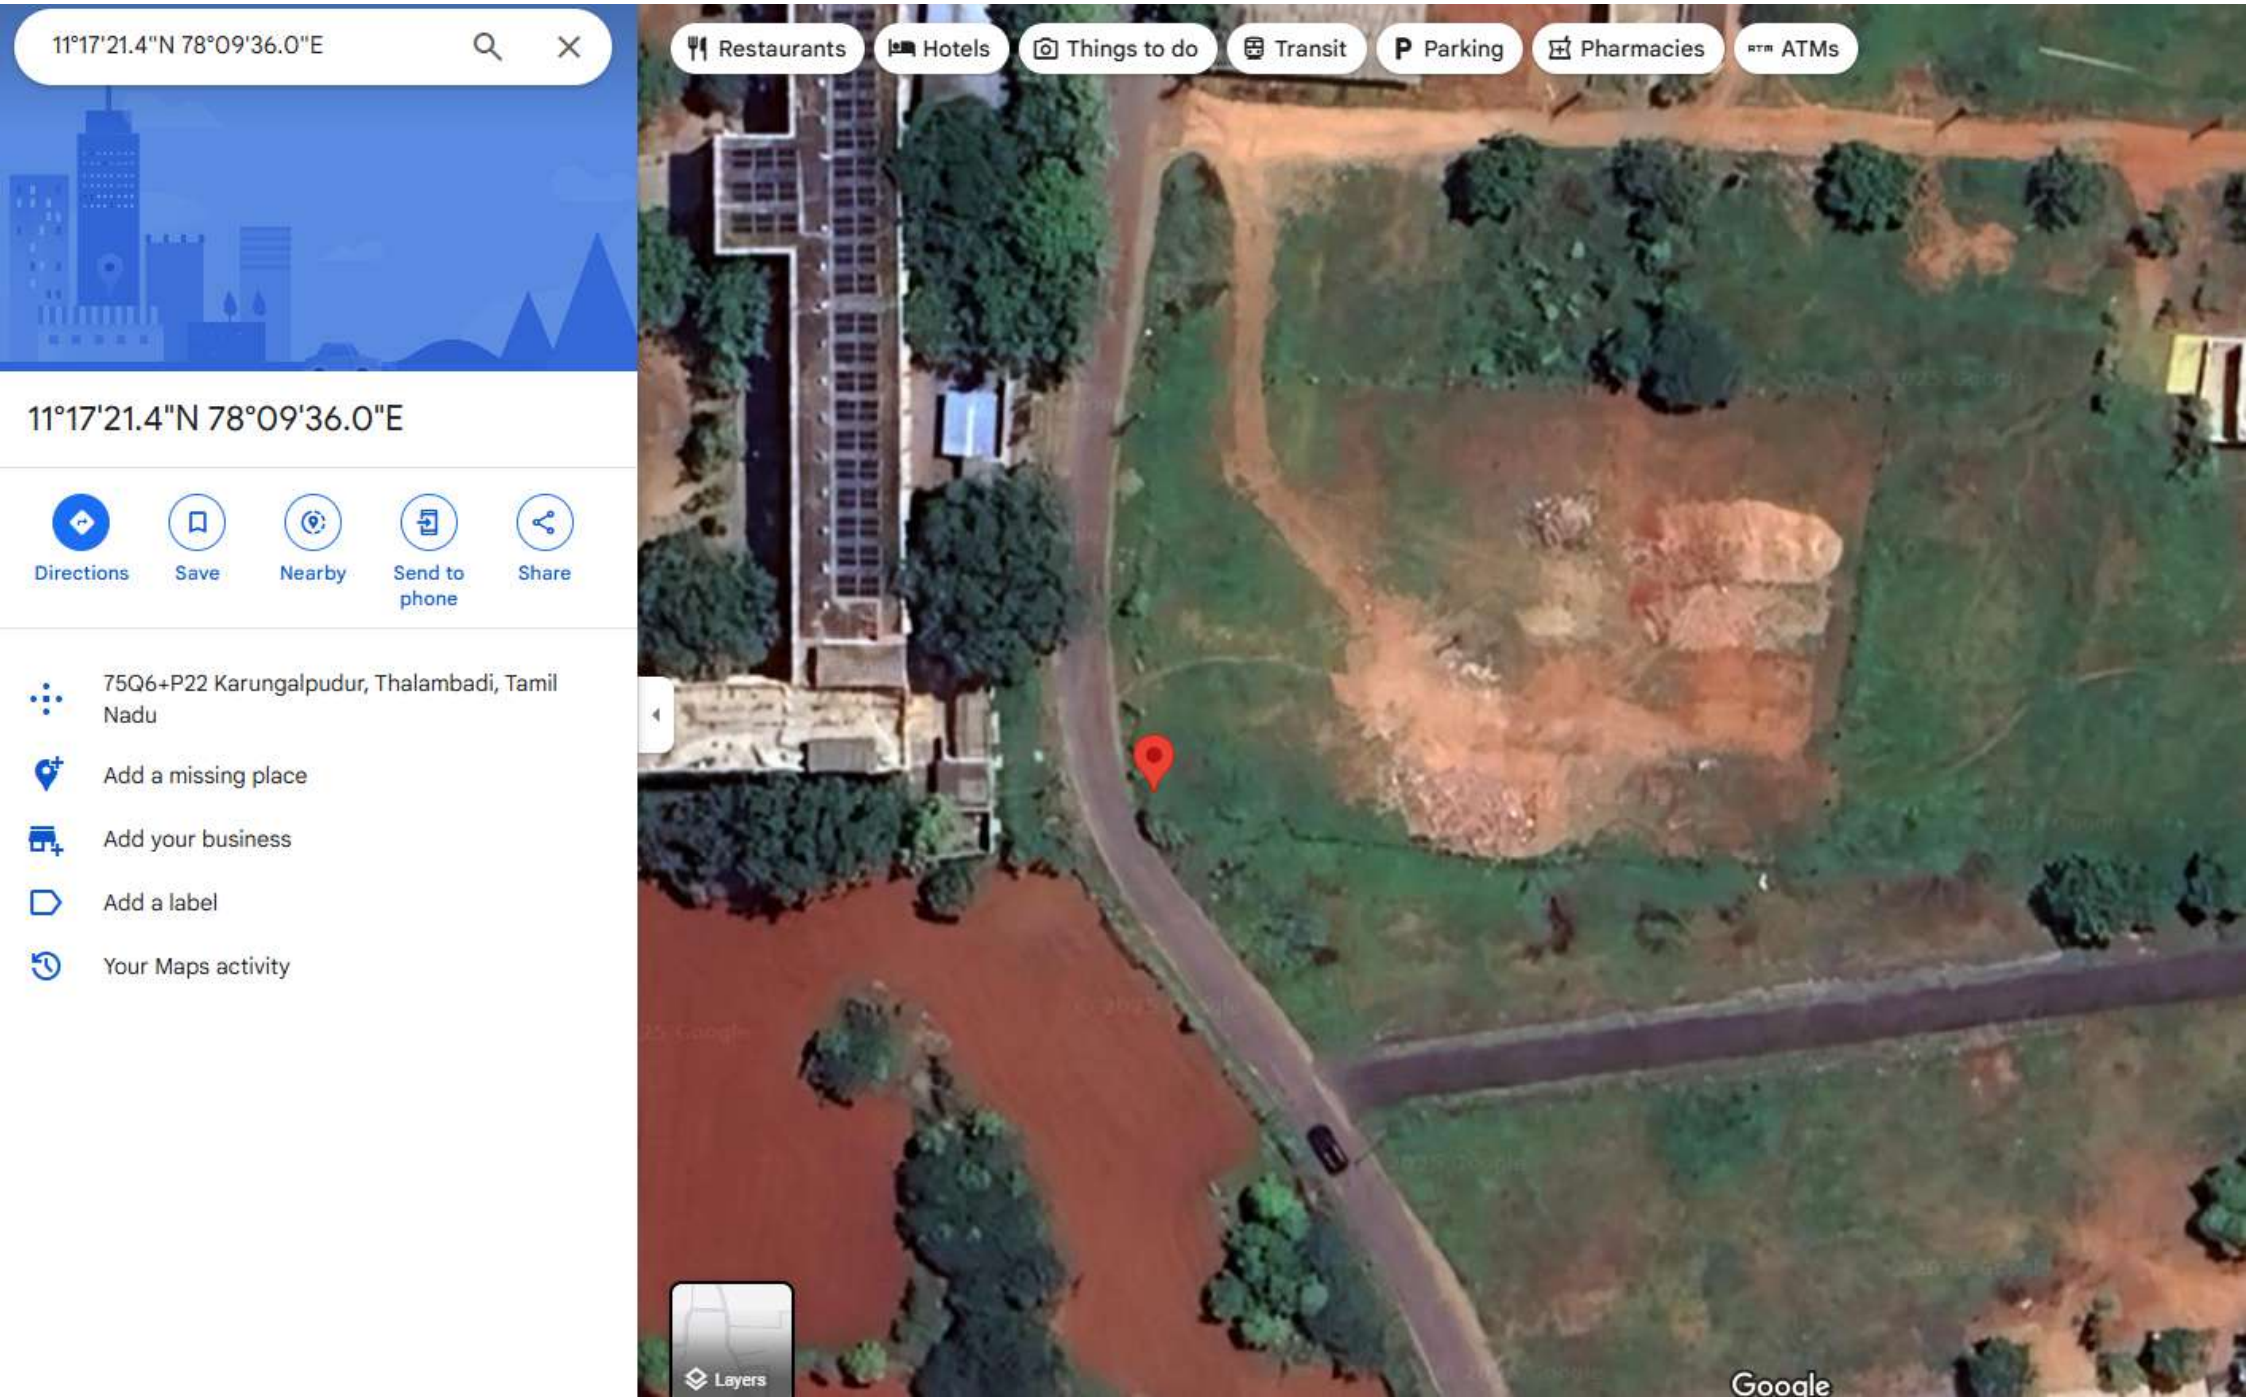
Add your business

Add a label

Your Maps activity




11°17'21.2"N 78°09'38.0"E
Restaurants
Hotels
Things to do
Transit
Parking
Pharmacies
ATMs
11°17'21.2"N 78°09'38.0"E
Directions
Save
Nearby
Send to phone
Share
75Q6+M6V Karungalpudur, Thalambadi, Tamil Nadu
Add a missing place
Add your business
Add a label
Your Maps activity
Layers


11°17'21.4"N 78°09'36.0"E
11°17'21.4"N 78°09'36.0"E
Directions
Save
Nearby
Send to phone
Share
75Q6+P22 Karungalpudur, Thalambadi, Tamil Nadu
Add a missing place
Add your business
Add a label
Your Maps activity
Restaurants
Hotels
Things to do
Transit
Parking
Pharmacies
ATMs
Layers
Google


00:00:00,140 --> 00:00:00,160
FrameCnt: 8, DiffTime: 20ms
2024-11-21 16:21:43.941
[iso: 100] [shutter: 1/1000.0] [fnum: 1.7] [ev: -0.7] [color_md: dlog_m] [focal_len: 24.00]
[latitude: 11.289352] [longitude: 78.160229] [rel_alt: 72.400 abs_alt: 327.693] [ct: 5373]

Our services go beyond

Buying & Selling Services

Property Buying Assistance, Property Selling Support, Market Price Analysis, Owner Outreach and Negotiation.

Legal & Documentation Services

Certified EC, Patta, legal opinions, property verification, due diligence, litigation solutions, and legal heir certificates.

Property Development & Approvals

Building plan approvals, construction, layout and sub-division approvals, zone conversion, and occupancy certification.

NRI & Investment Services

Escrow Services, Rentals, Litigation Solutions, Property Valuation and Property Management

Compliance & Special Services

Demolition, Vaasthu checks, regularization of unauthorized buildings, and office space solutions.

Smarter Tools, Stronger Decisions

Property Valuation & Cost Estimation

Guideline Value, Apartment Composite Value, Stamp Duty & Registration Fees Calculator, Building Value Calculator, Capital Gains Calculator, Area Unit Converter, Length Unit Converter

Ownership, Compliance & Legal Verification

Encumbrance Certificate (EC) Search, Find Your SRO, Temple Property Check, WAQF Property Check, View Patta/Chitta, View FMB, Patta Analyzer, EC Analyzer

Zoning & Land Use Analysis

Land Use Zone Finder, CRZ Zone Check, Aquifer Zone Check, CBA Check, EWS Check, Road Width Check, Proposed Road Widening Check, FSI Calculator

Property Documentation & Workflow Tools

Forms & Templates, Document Generator, Document Translation, Dictionary

Vastu & Property Management Tools

Home Vastu Shastra, Plot Vastu Shastra, Property Management

Verified RealEstate™

Verified RealEstate™

We're honored to be part of your
real estate journey

3/350/2 Mettukuppam,
OMR Thoraipakkam,
Chennai, India

hello@verified.realestate
+91 9996 12 9996
www.verified.realestate