PLAN SHOWING THE PROPOSED CONSTRUCTION OF RCC ROOF RESIDENTIAL BUILDING IN GROUND FLOOR & FIRST FLOOR IN OLD S.F.NO:54/3,NEW S.F.No:54/3C, AT PLOT.NO:37,38,J.P NAGAR, TAJPURA VILLAGE & PANCHAYAT,ARCOT TALUK, RANIPET DISTRICT

DIMENSIONS ARE IN FEET (OR) METER. SCALE :1.100 DTCP NO : 19(R)/2017 OWNER'S NAME : R.SARANYA W/O PRASATHRAJ...

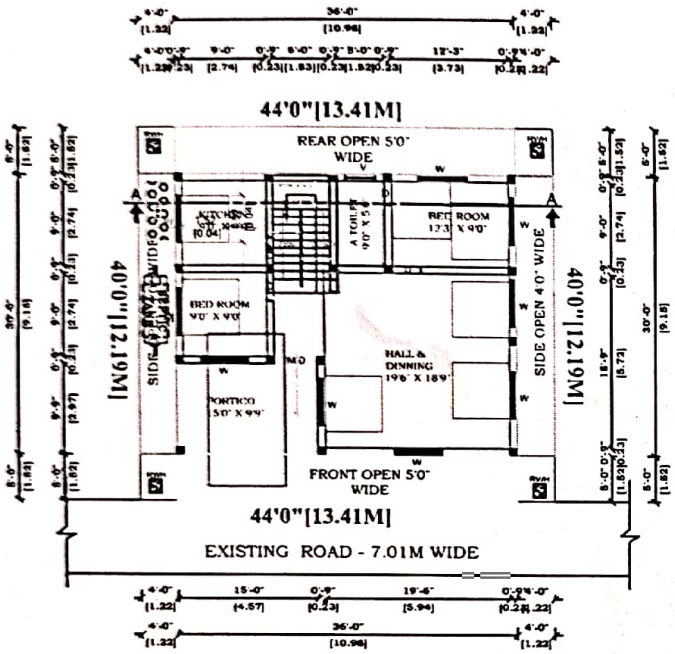

PRO.GROUND FLOOR PLAN

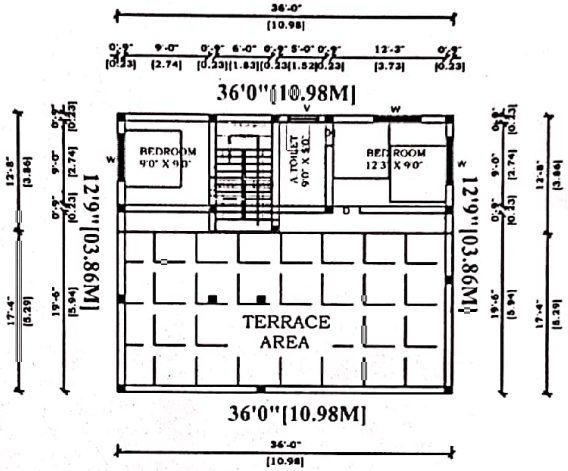

PRO. FIRST FLOOR PLAN

SITE PLAN:
SCALE: 1:200

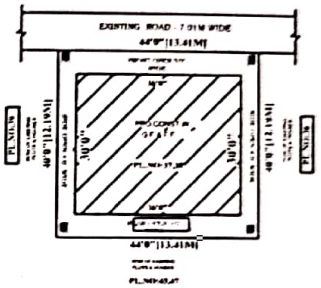

SCALE:NOT TO SCALE

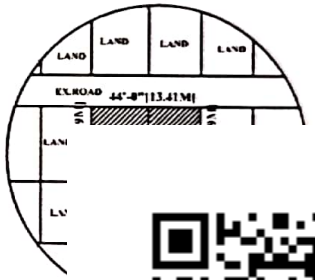

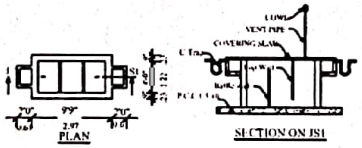

SEPTIC TANK DETAILS

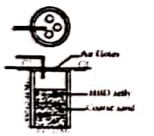

RAIN WATER HARVESTING TANK DETAIL

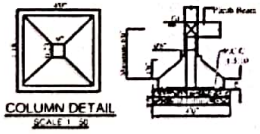

COLUMN DETAIL
SCALE 1:50

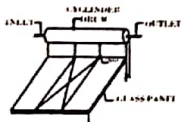

SOLAR ENERGY
NOT TO SCALE

STAIR DETAILS

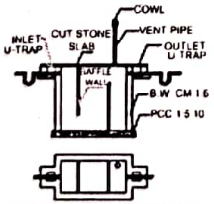

SEPTIC TANK DETAILS
SIZE 6'0" x 3'0" x 6'0"

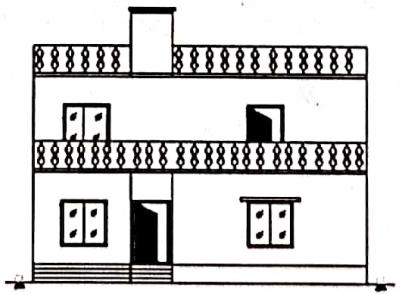

FRONT ELEVATION

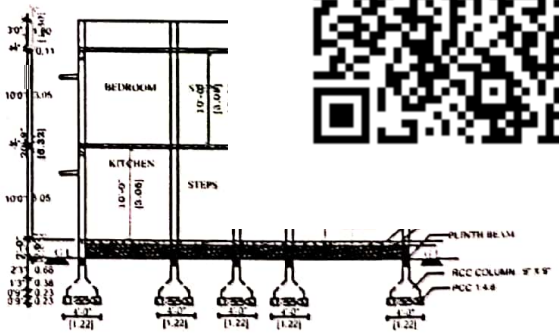

SECTION - AA

OFFICE USE

Signature Not Verified
Signed by Village Panchayat President
Location:Ranipet
Date:2025.01.09 12:04:46

SPECIFICATIONS

ALL THE DETAILS ARE SHOWN IN SECTION ON "JS"

JOINERY DETAILS

		D	M
M D	MAIN DOOR	3'6" X 7'0"	1.06 X 2.13
D	DOOR	3'0" X 7'0"	0.91 X 2.13
D1	DOOR	2'6" X 7'0"	0.76 X 2.13
W	WINDOW	4'0" X 4'0"	1.22 X 1.22
V	VENTILATOR	2'0" X 2'0"	0.61 X 0.61
GW	WINDOW	3'0" X 5'0"	0.91 X 1.52

IN GREEN
SHOWN IN RED
ELLOW

	Sq.ft	Sq.m
	1760.00	163.56
SCL	1760.00	163.56
	1600.00	148.77
	459.00	42.65
	160.00	14.86
	680.00	63.19

SIGNATURE
NYA...

Cell : 7092724951
B.GOKULAKRISHNAN, B.E.,
Licenced Building Surveyor
Consulting Engineer Civil, Arcot Municipality
Purushothaman Complex
SH-121, Vellore Main Road, Near Anna Statue
ARCOT - 632503, Ranipet Dist.

LICENCED SURVEYOR'S SIGNATURE

Scanned with CamScanner