PLAN SHOWING THE PROPOSED CONSTRUCTION OF R.C.C TERRACED ROOF RESIDENTIAL BUILDING IN S.NO-235/1B, THUMBAL VILLAGE & PANCHAYATH, PETHANAICKENPALAYAM TALUK, SALEM DISTRICT.

NAME OF THE APPLICANT :

Mr.M.PRAVINKUMAR S/o Mr.T.MATHESWARAN

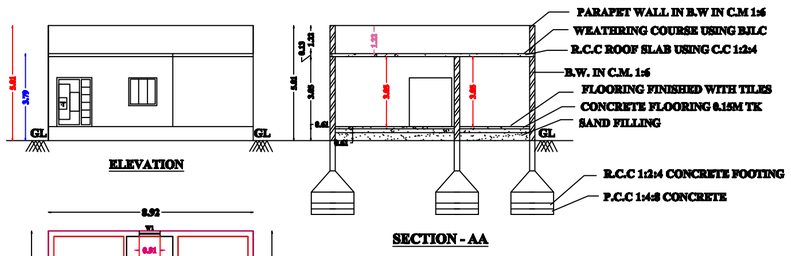

ELEVATION

SECTION - AA

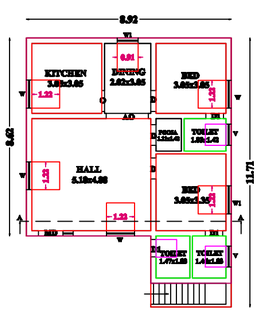

GROUND FLOOR PLAN

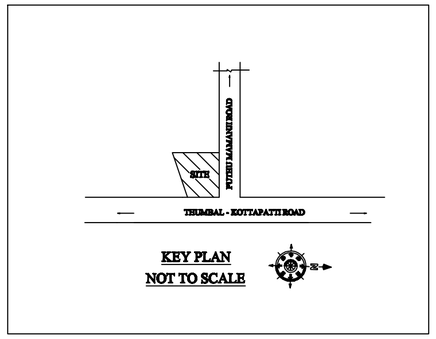

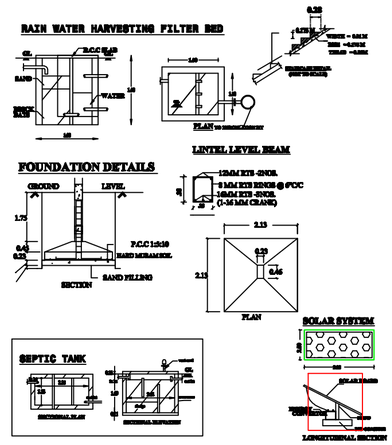

JOINERIES DETAILS

MAIN DOOR	MD	3'6"x7'0"	1.07x2.13
DOOR	D1	2'6"x7'0"	0.75x2.13
DOOR	D	3'0"x7'0"	0.91x2.13
OPEN	O	3'0"x7'0"	0.91x2.13
WINDOW	W	4'0"x5'0"	1.22x1.52
WINDOW	W1	4'0"x4'0"	1.22x1.22
VENTILATOR	V	2'6"x2'0"	0.76x0.61

AREA DETAILS

AREA OF THE SITE	1.36 ACRE			
	59241.60	sft	5504.00	sqm
GROUND FLOOR AREA	944.21	sft	87.72	sqm
TOTAL AREA	944.21	sft	87.72	sqm
OPEN AREA	58297.39	sft	5416.28	sqm

FSI - $\frac{944.21}{59241.60}$ - 0.015

PLOT COVERAGE - 1.59%

ALL DIMENSIONS ARE IN METER , SCALE 1:100

SITE BOUNDARY SHOWN IN GREEN PROPOSED ○
CONSTRUCTION SHOWN IN RED ○
EXISTING ROAD SHOWN IN YELLOW ○

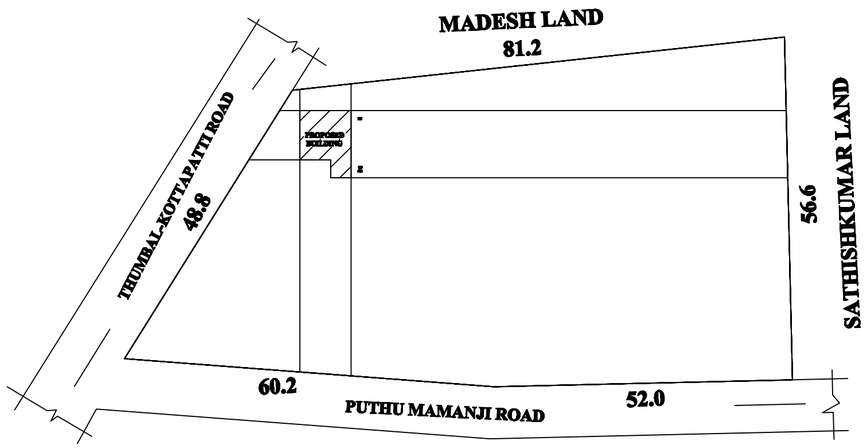

SITE PLAN
SCALE 1:400

N

APPLICANT

M. Pravin Kumar

ENGINEER

Er. M. PRADEEP, B.E.,
EXCELLENT PLANNERS
2/196, Nadar Street,
Maramangalathupatti,
SALEM - 30. Cell: 9524042372
LBS Reg No: 044/LS/2024/00370

Signature Not Verified
Signed by: Village Panchayat President
Location:Salem
Date:2025.11.20 19:12:05