
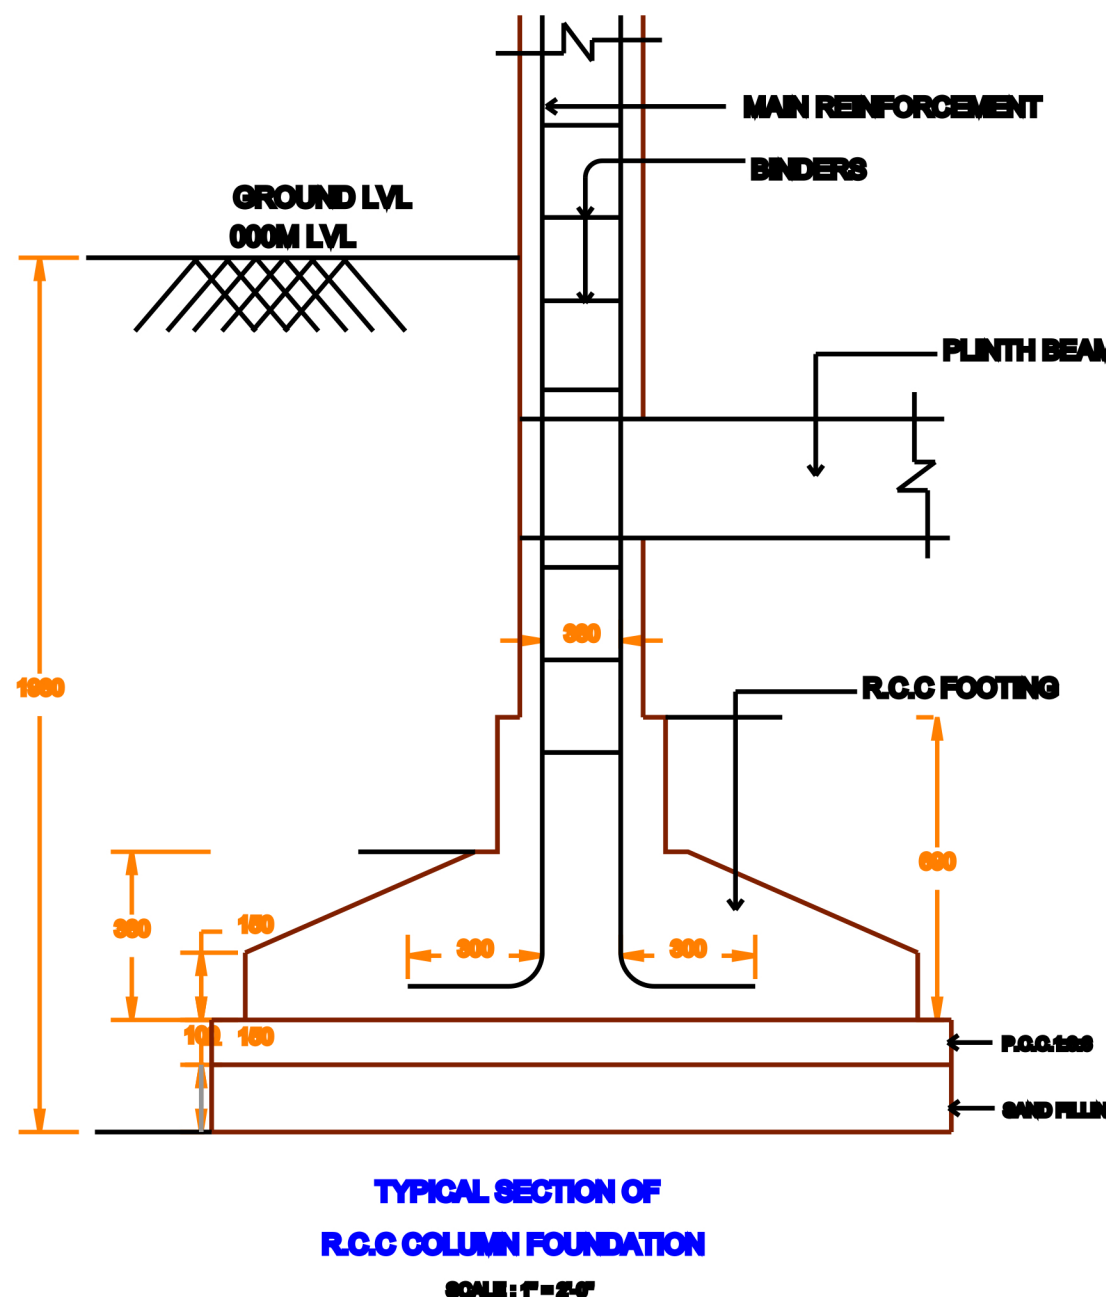
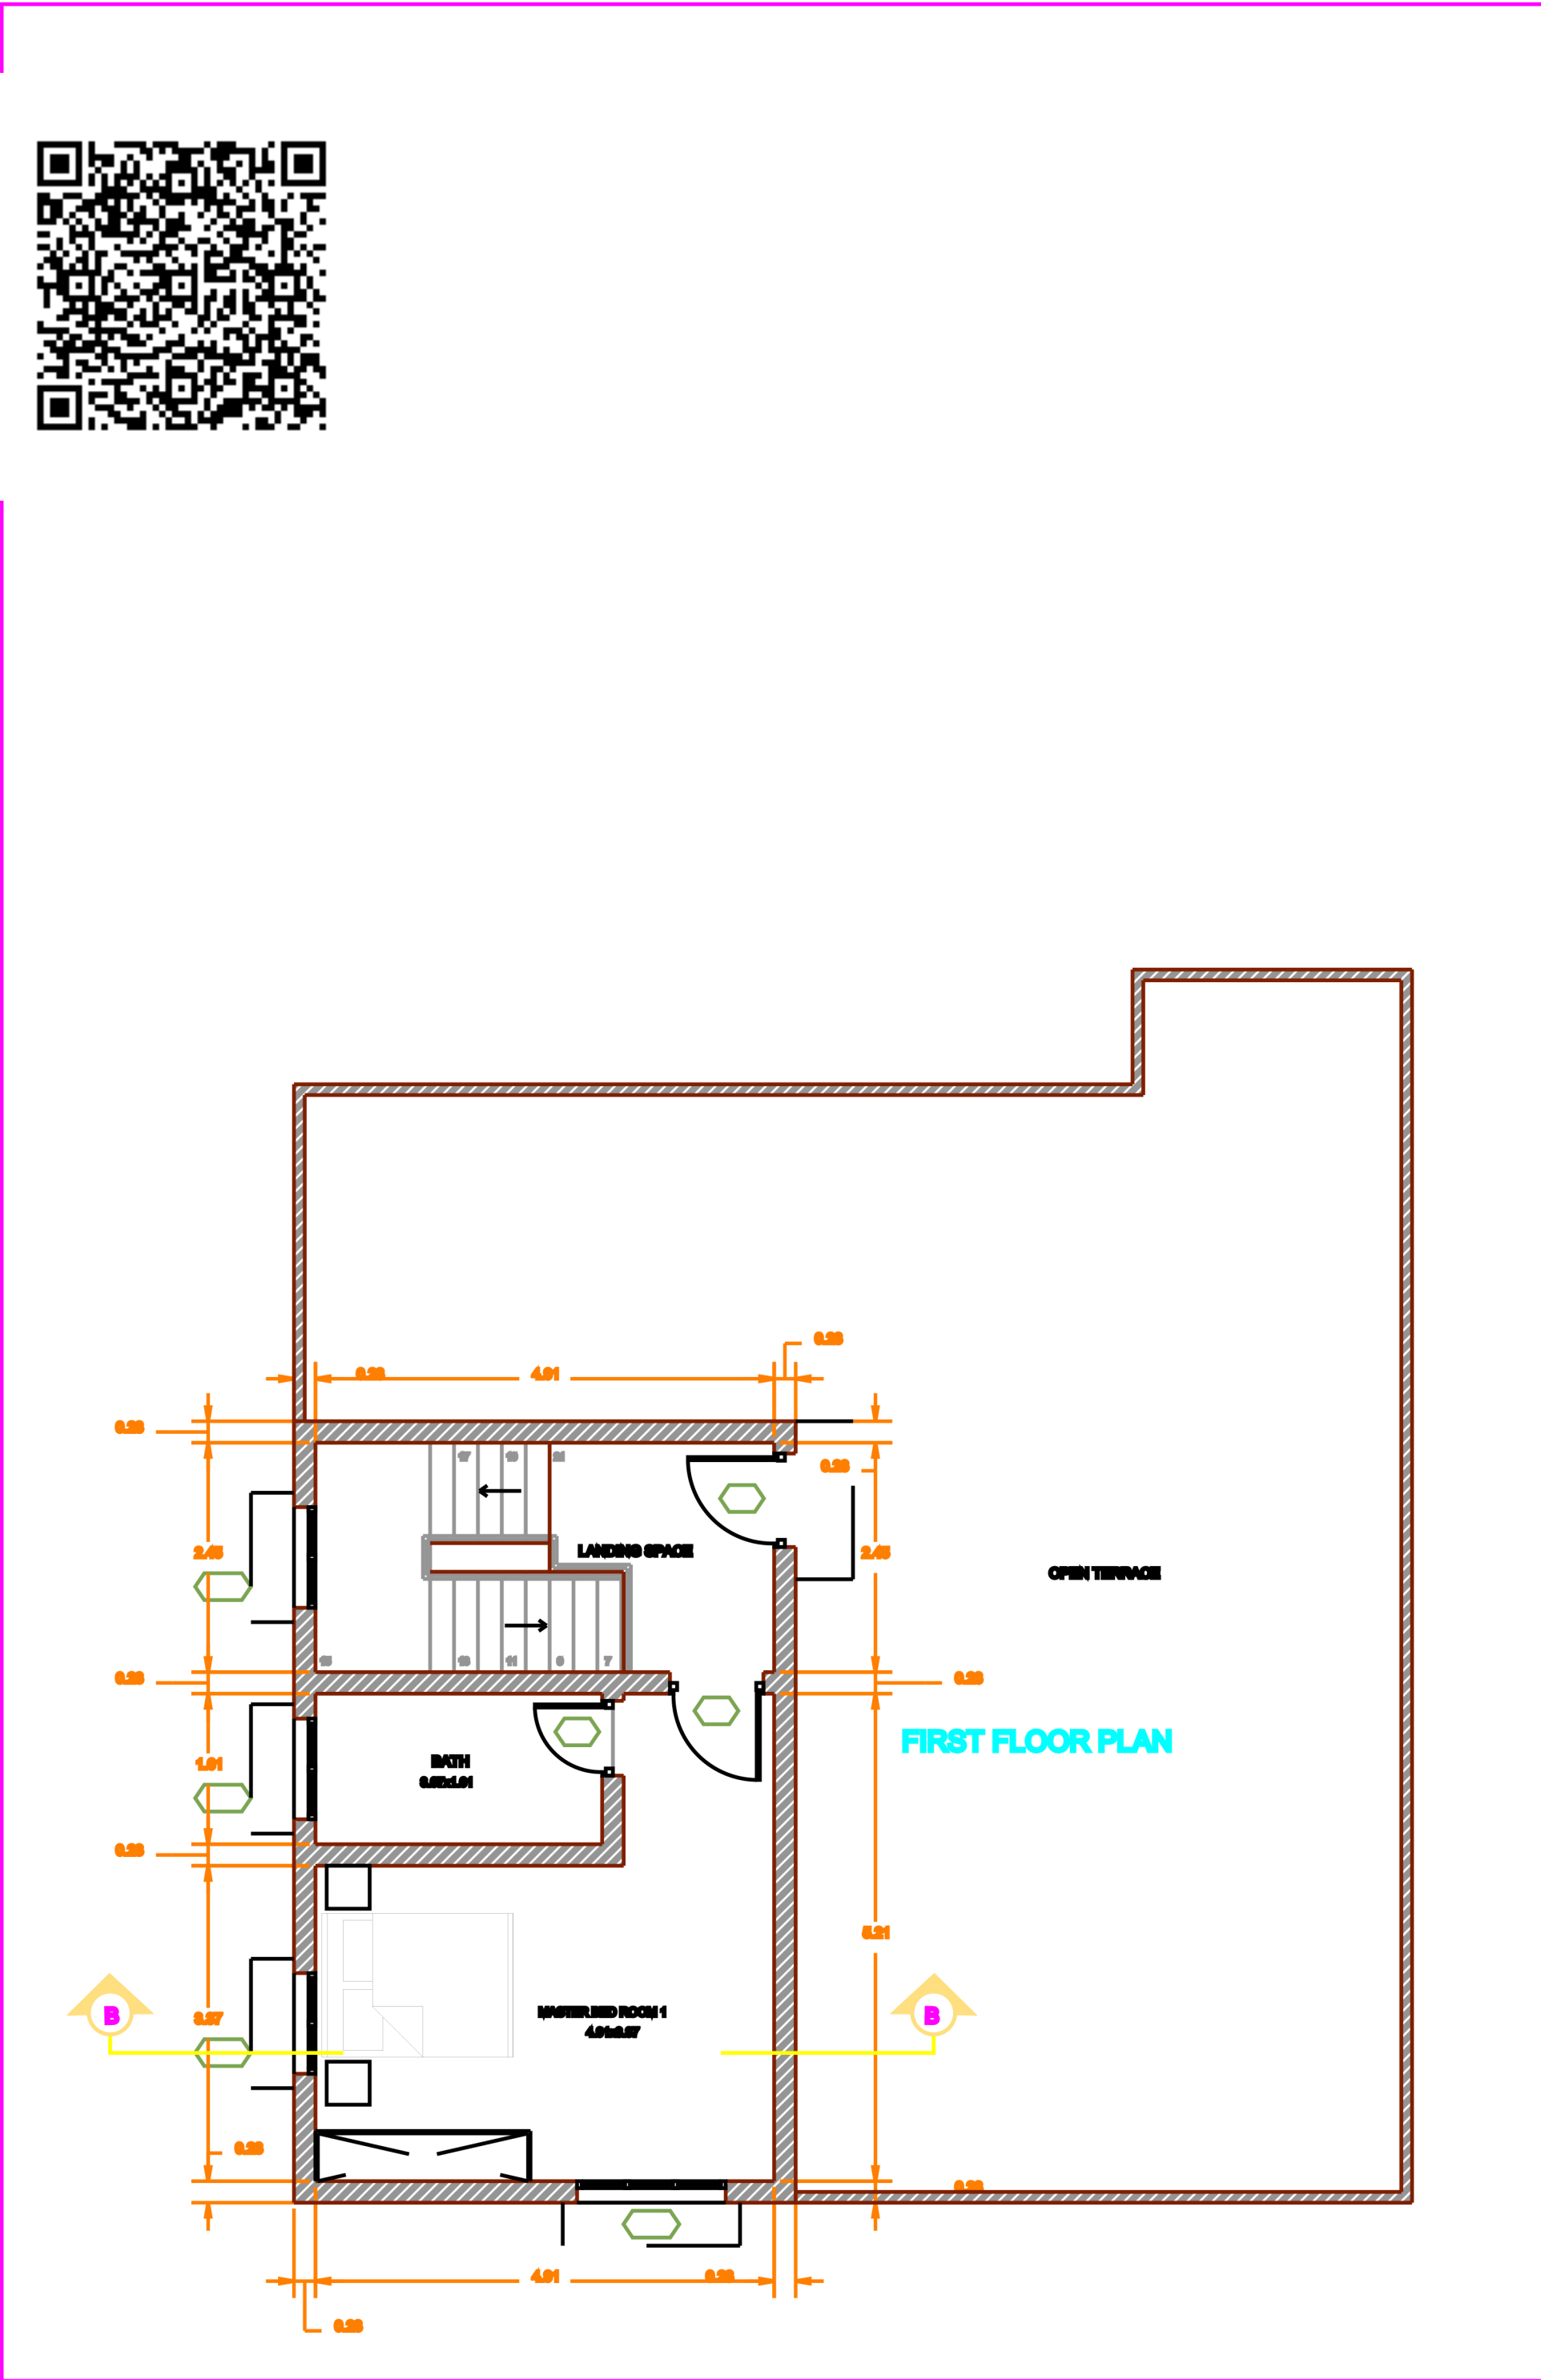
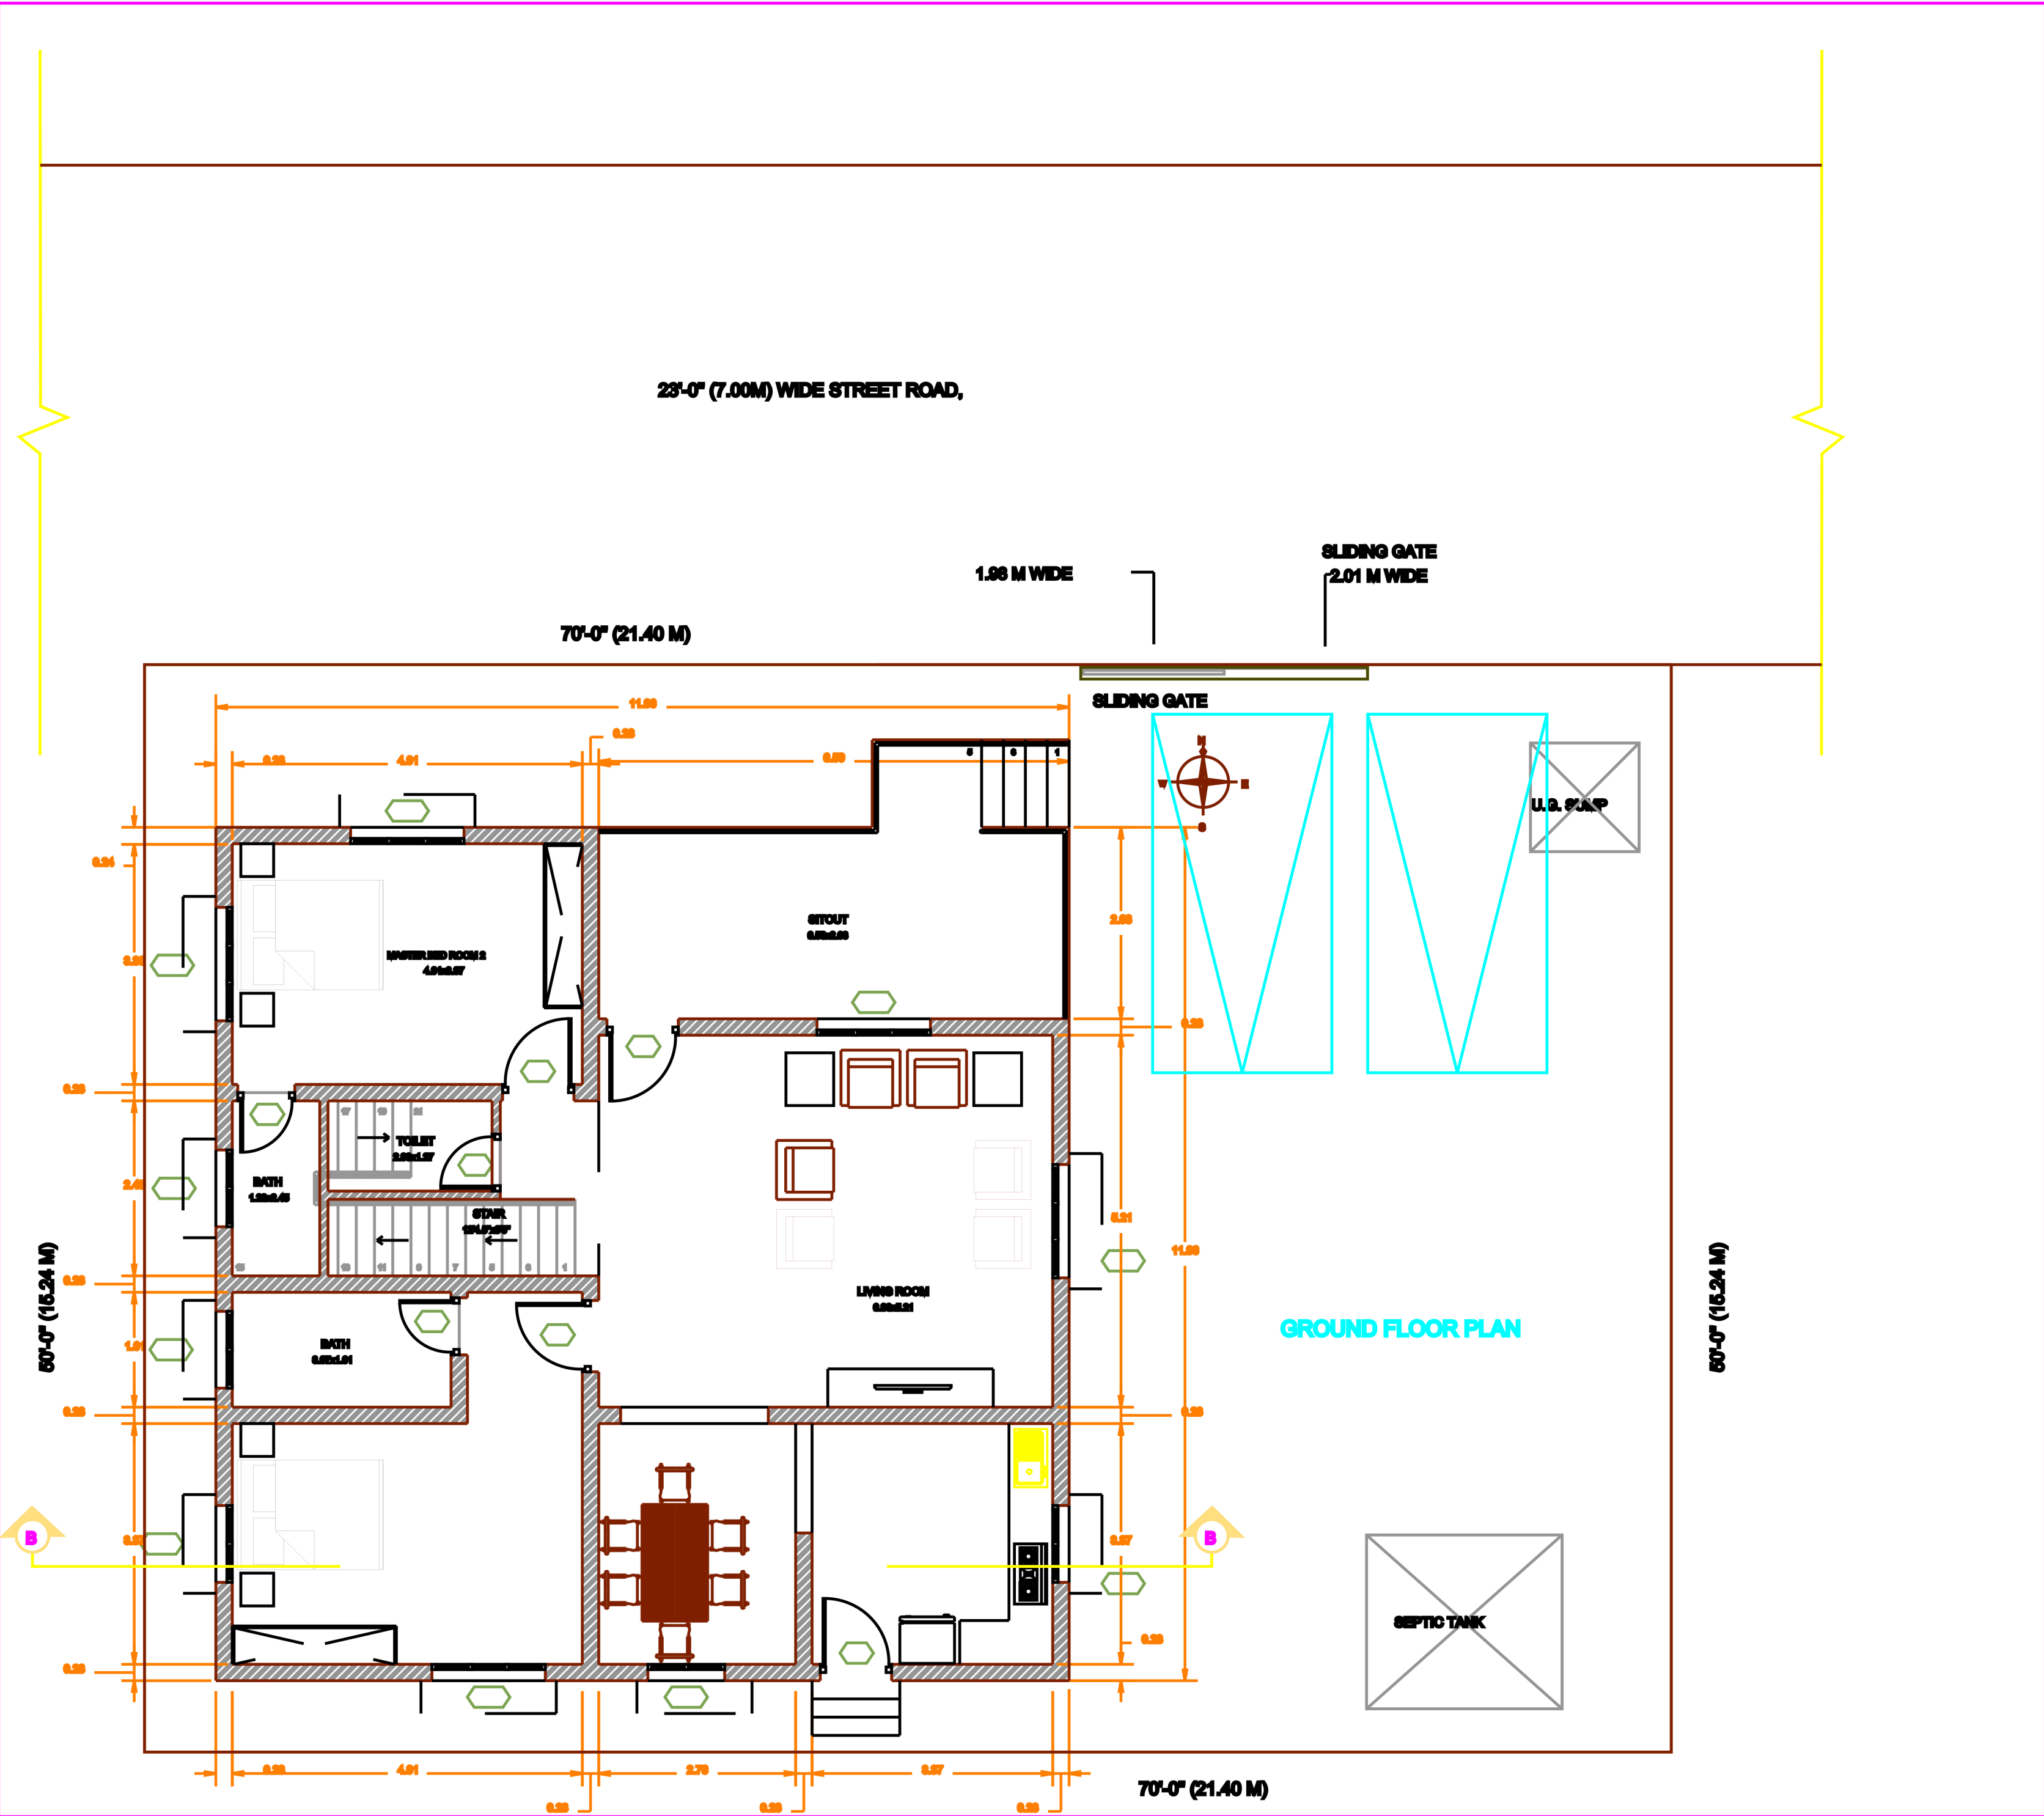
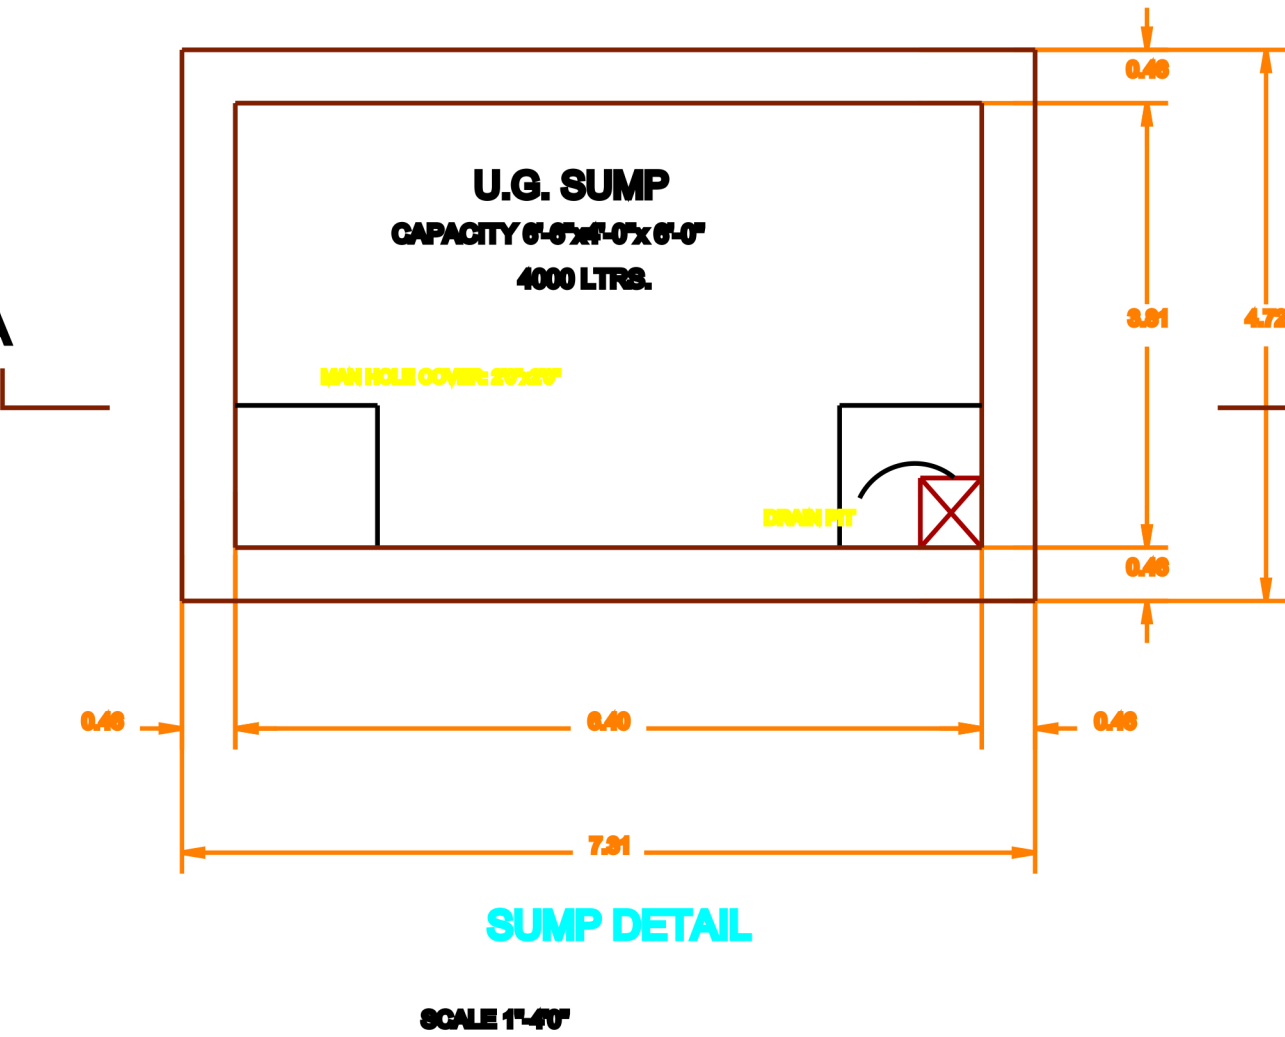
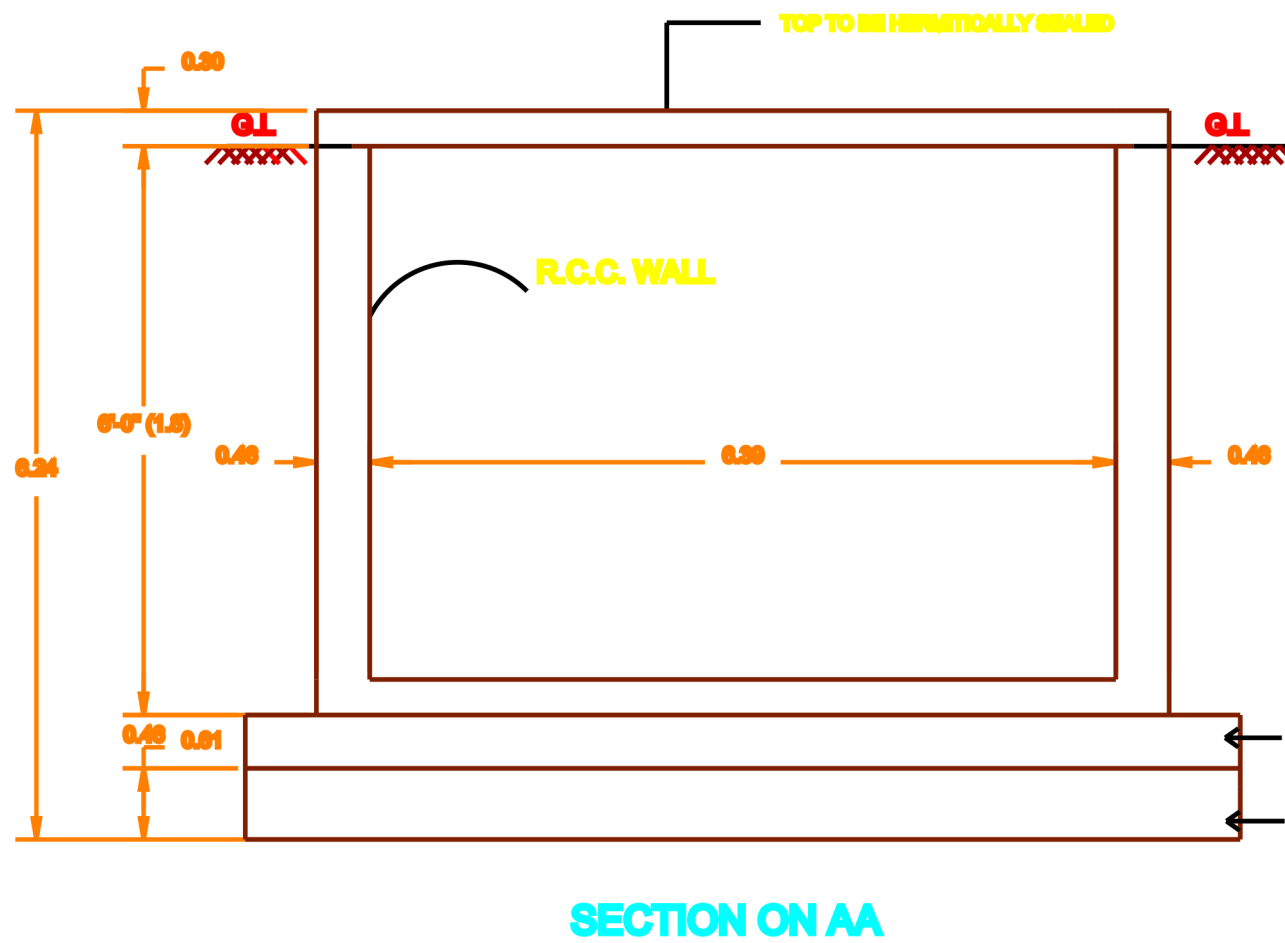
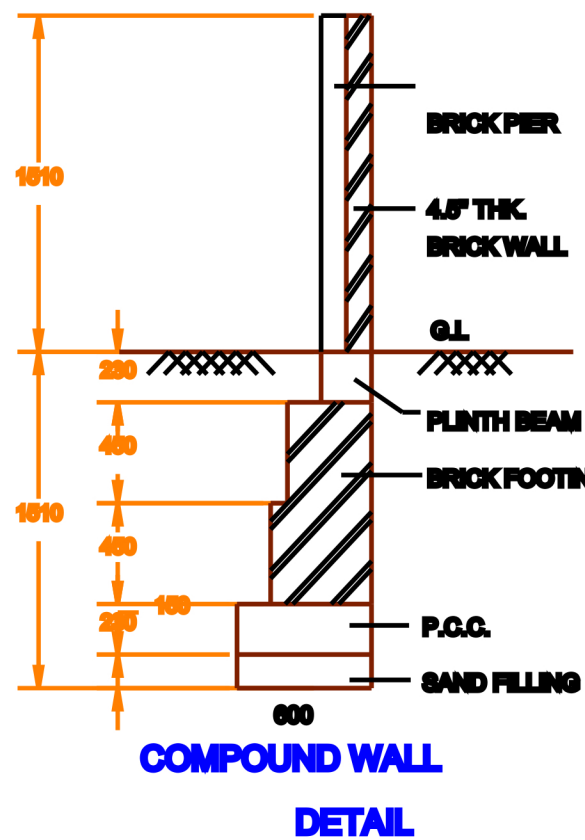
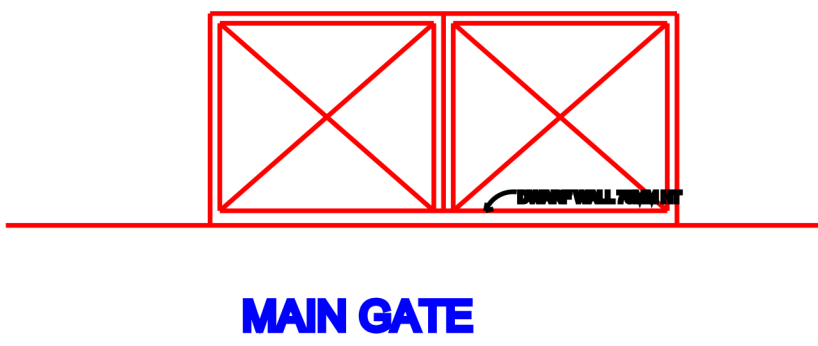
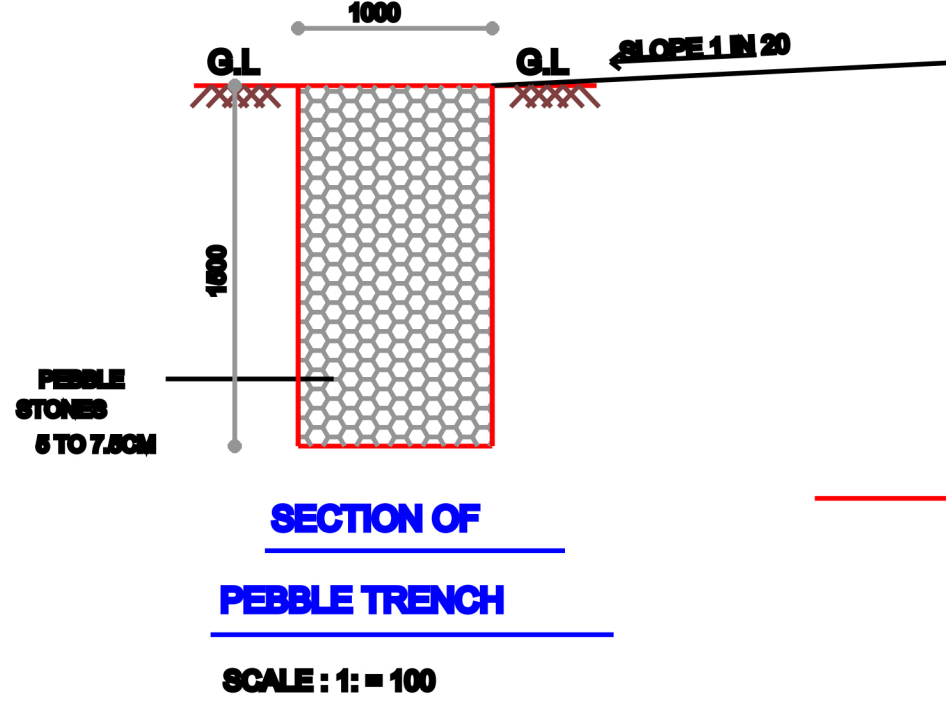
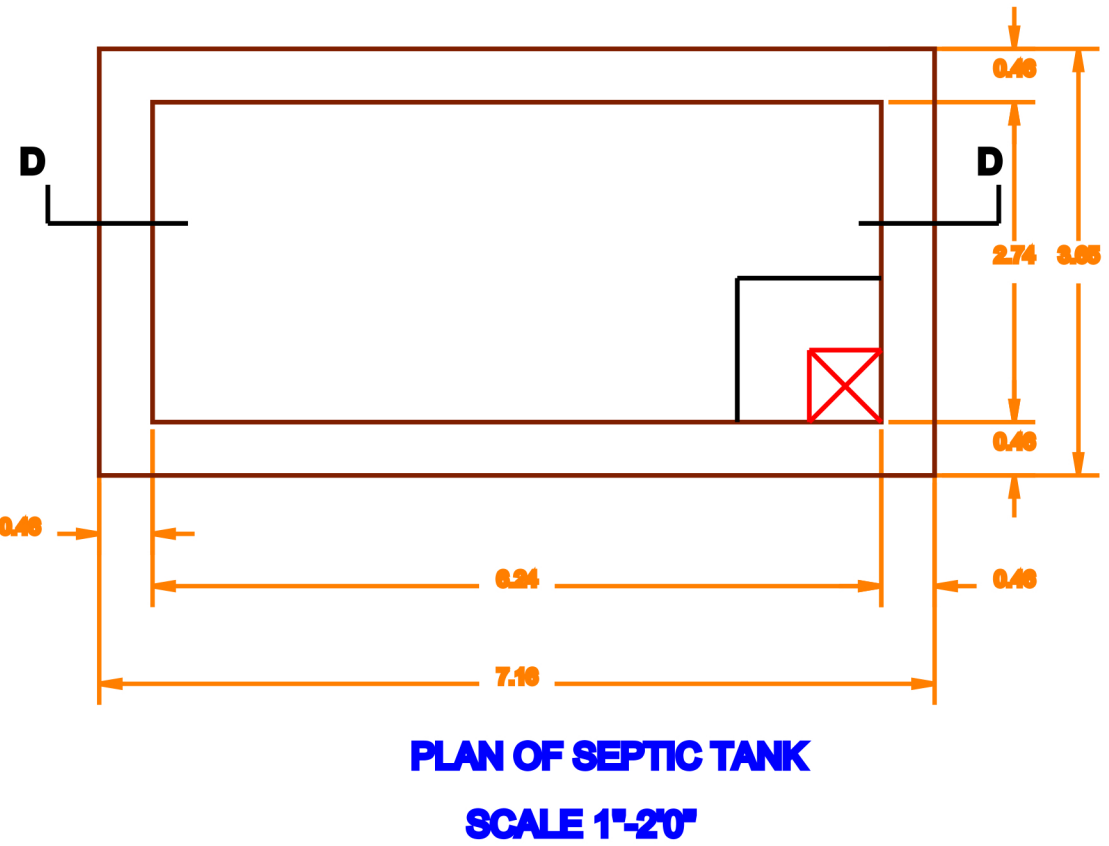
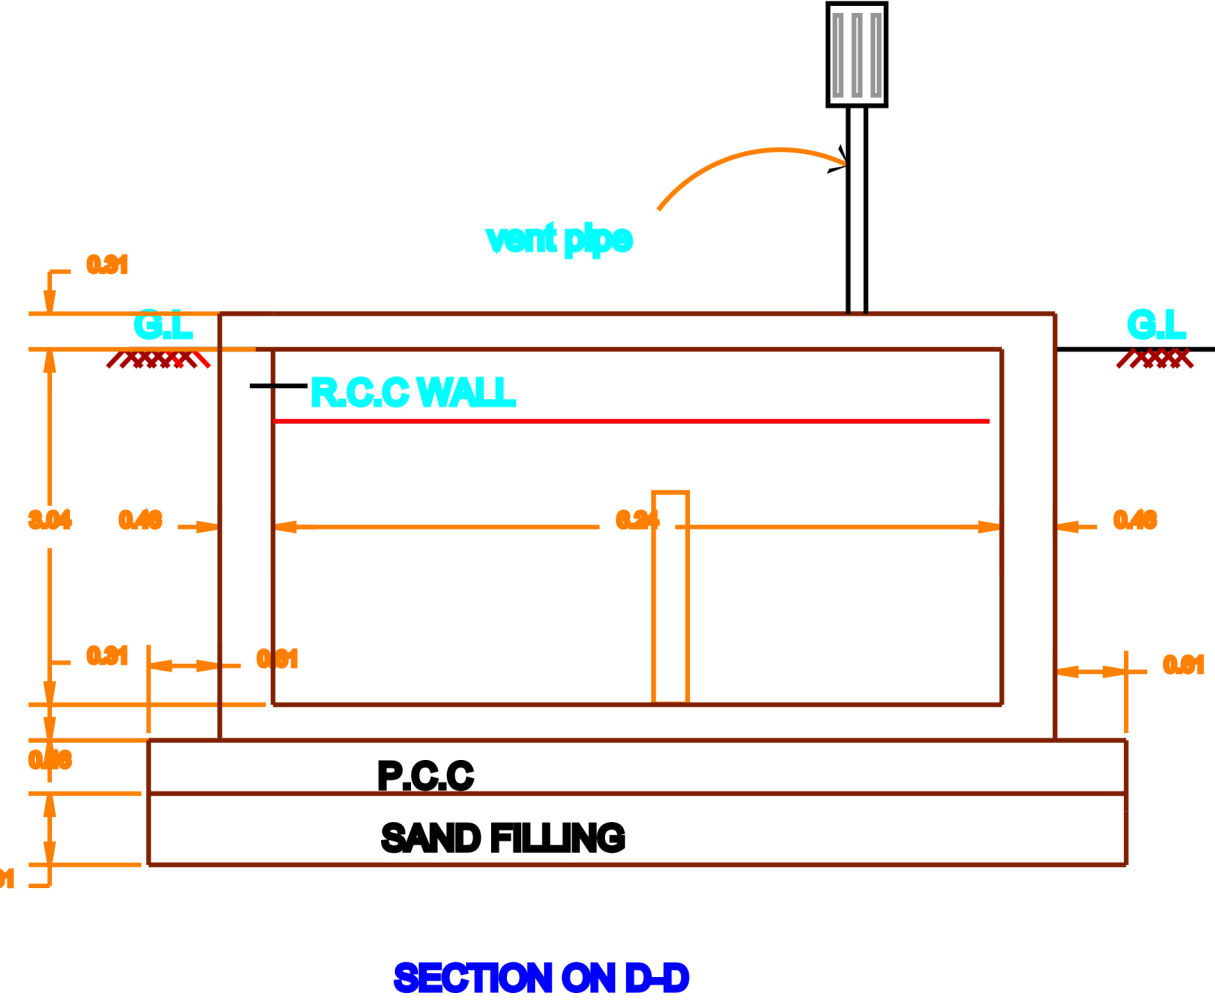
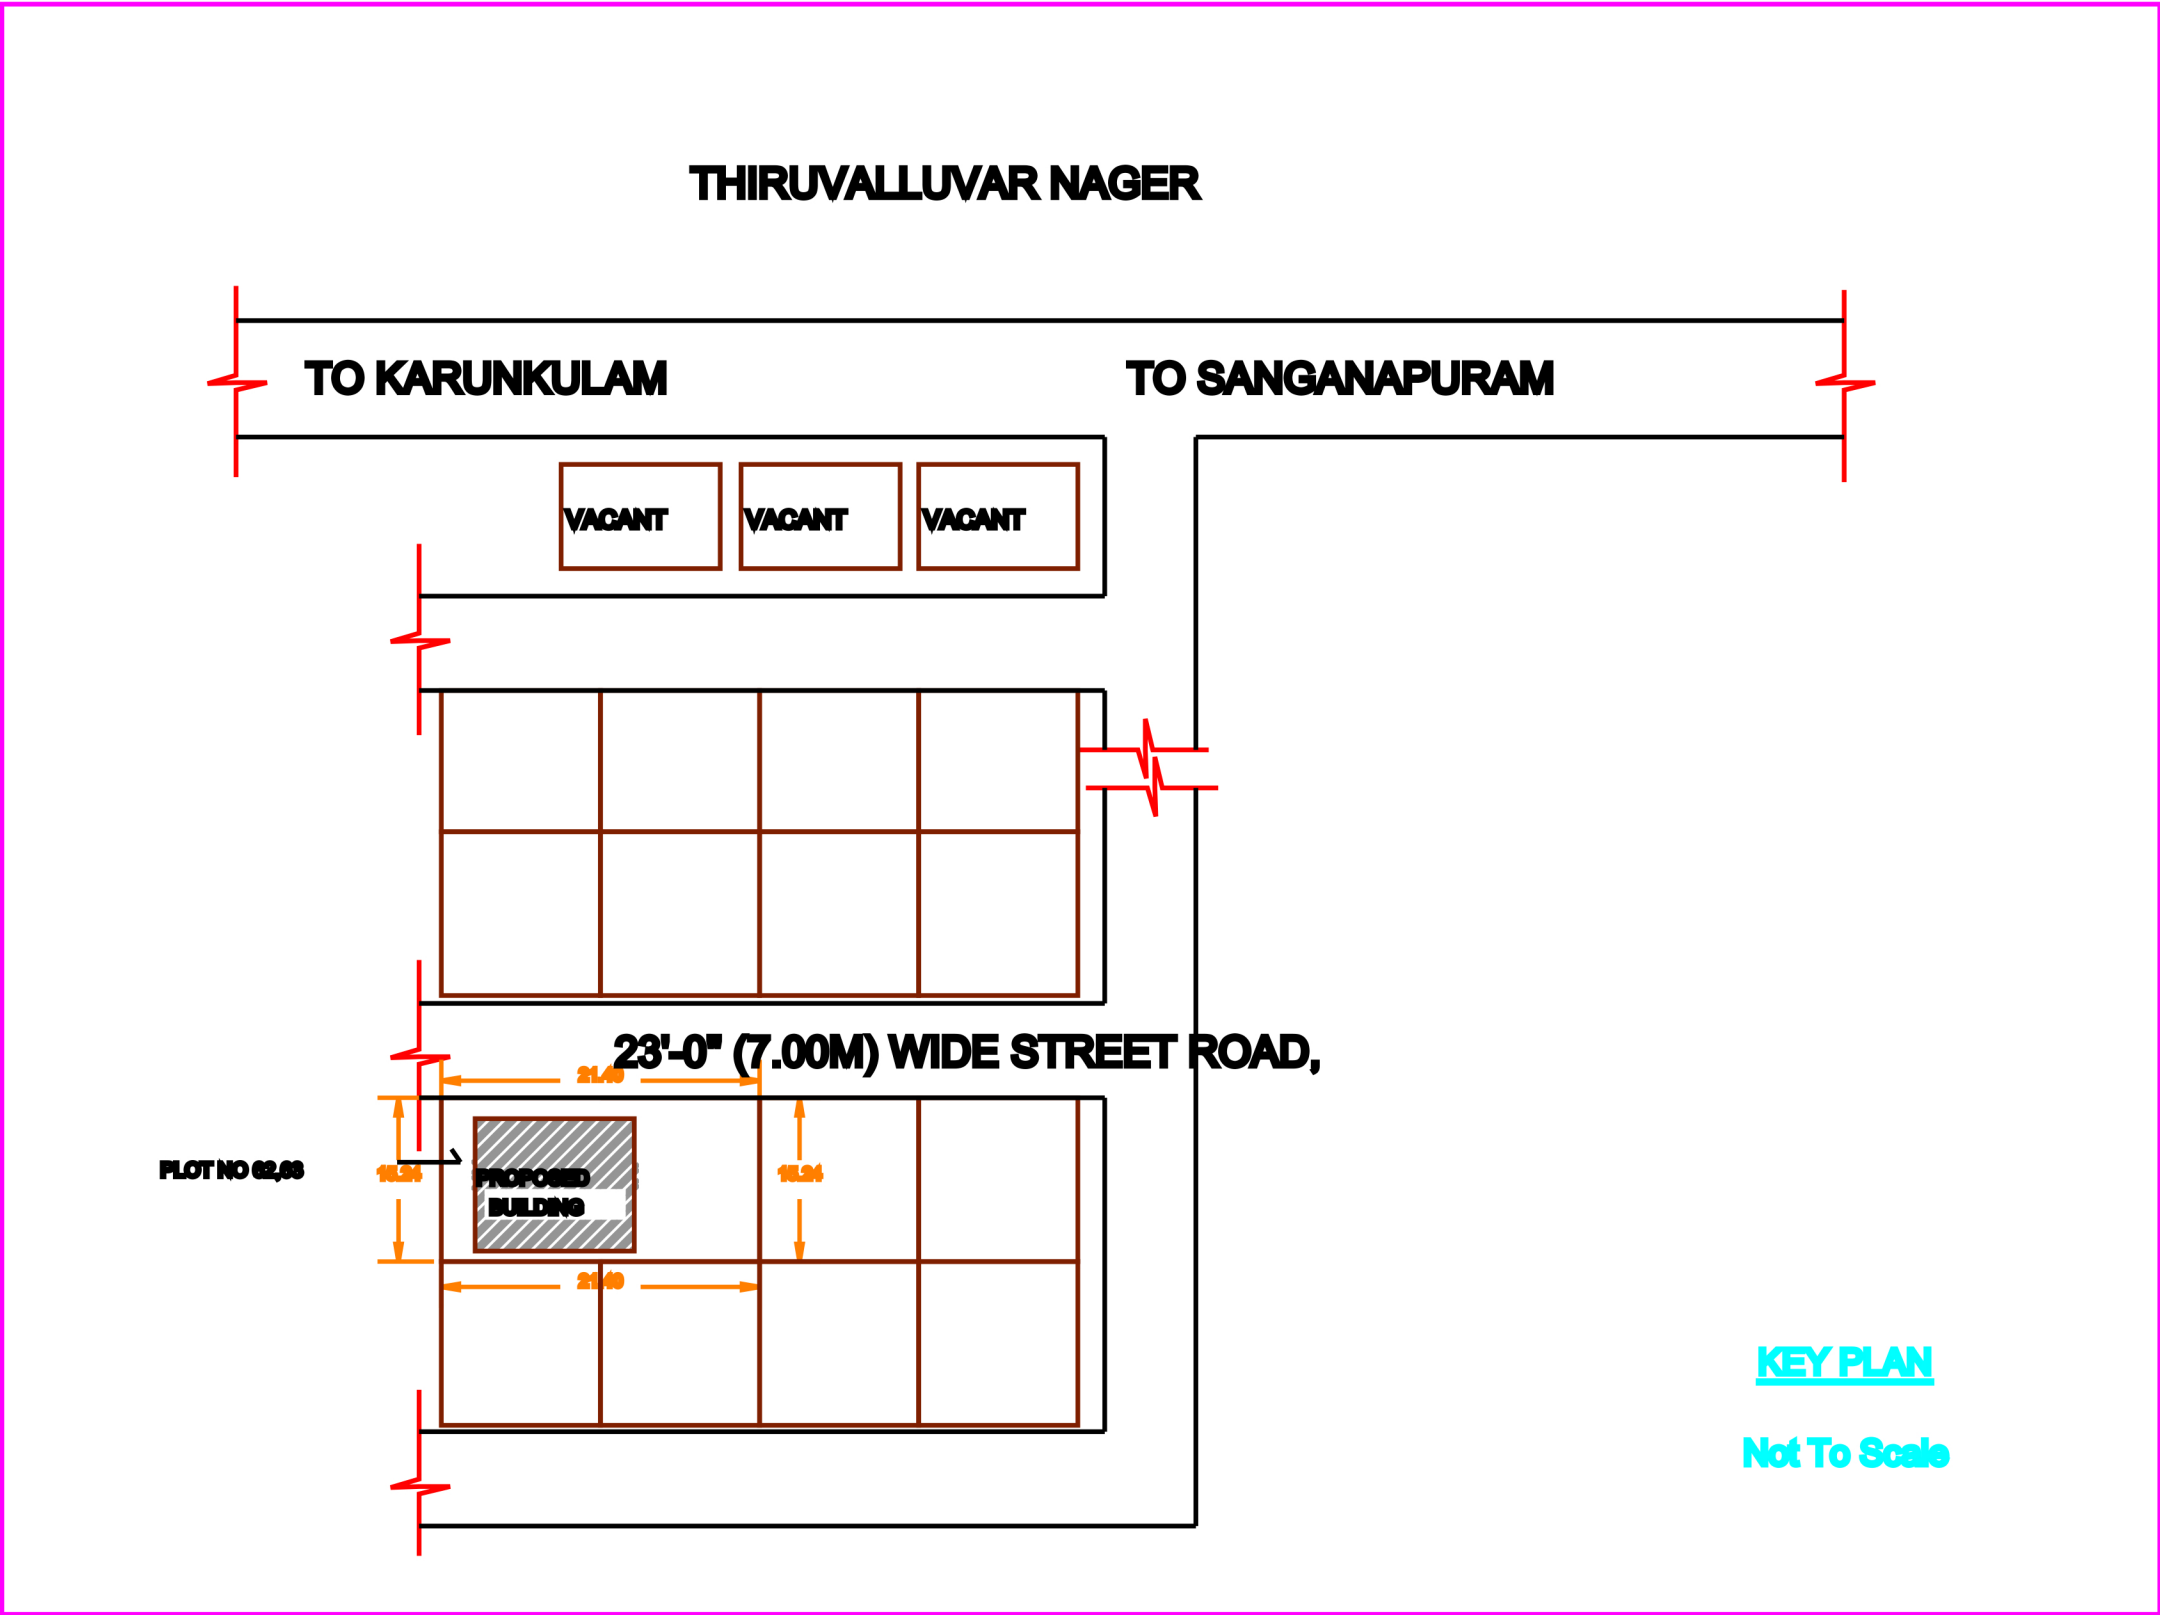
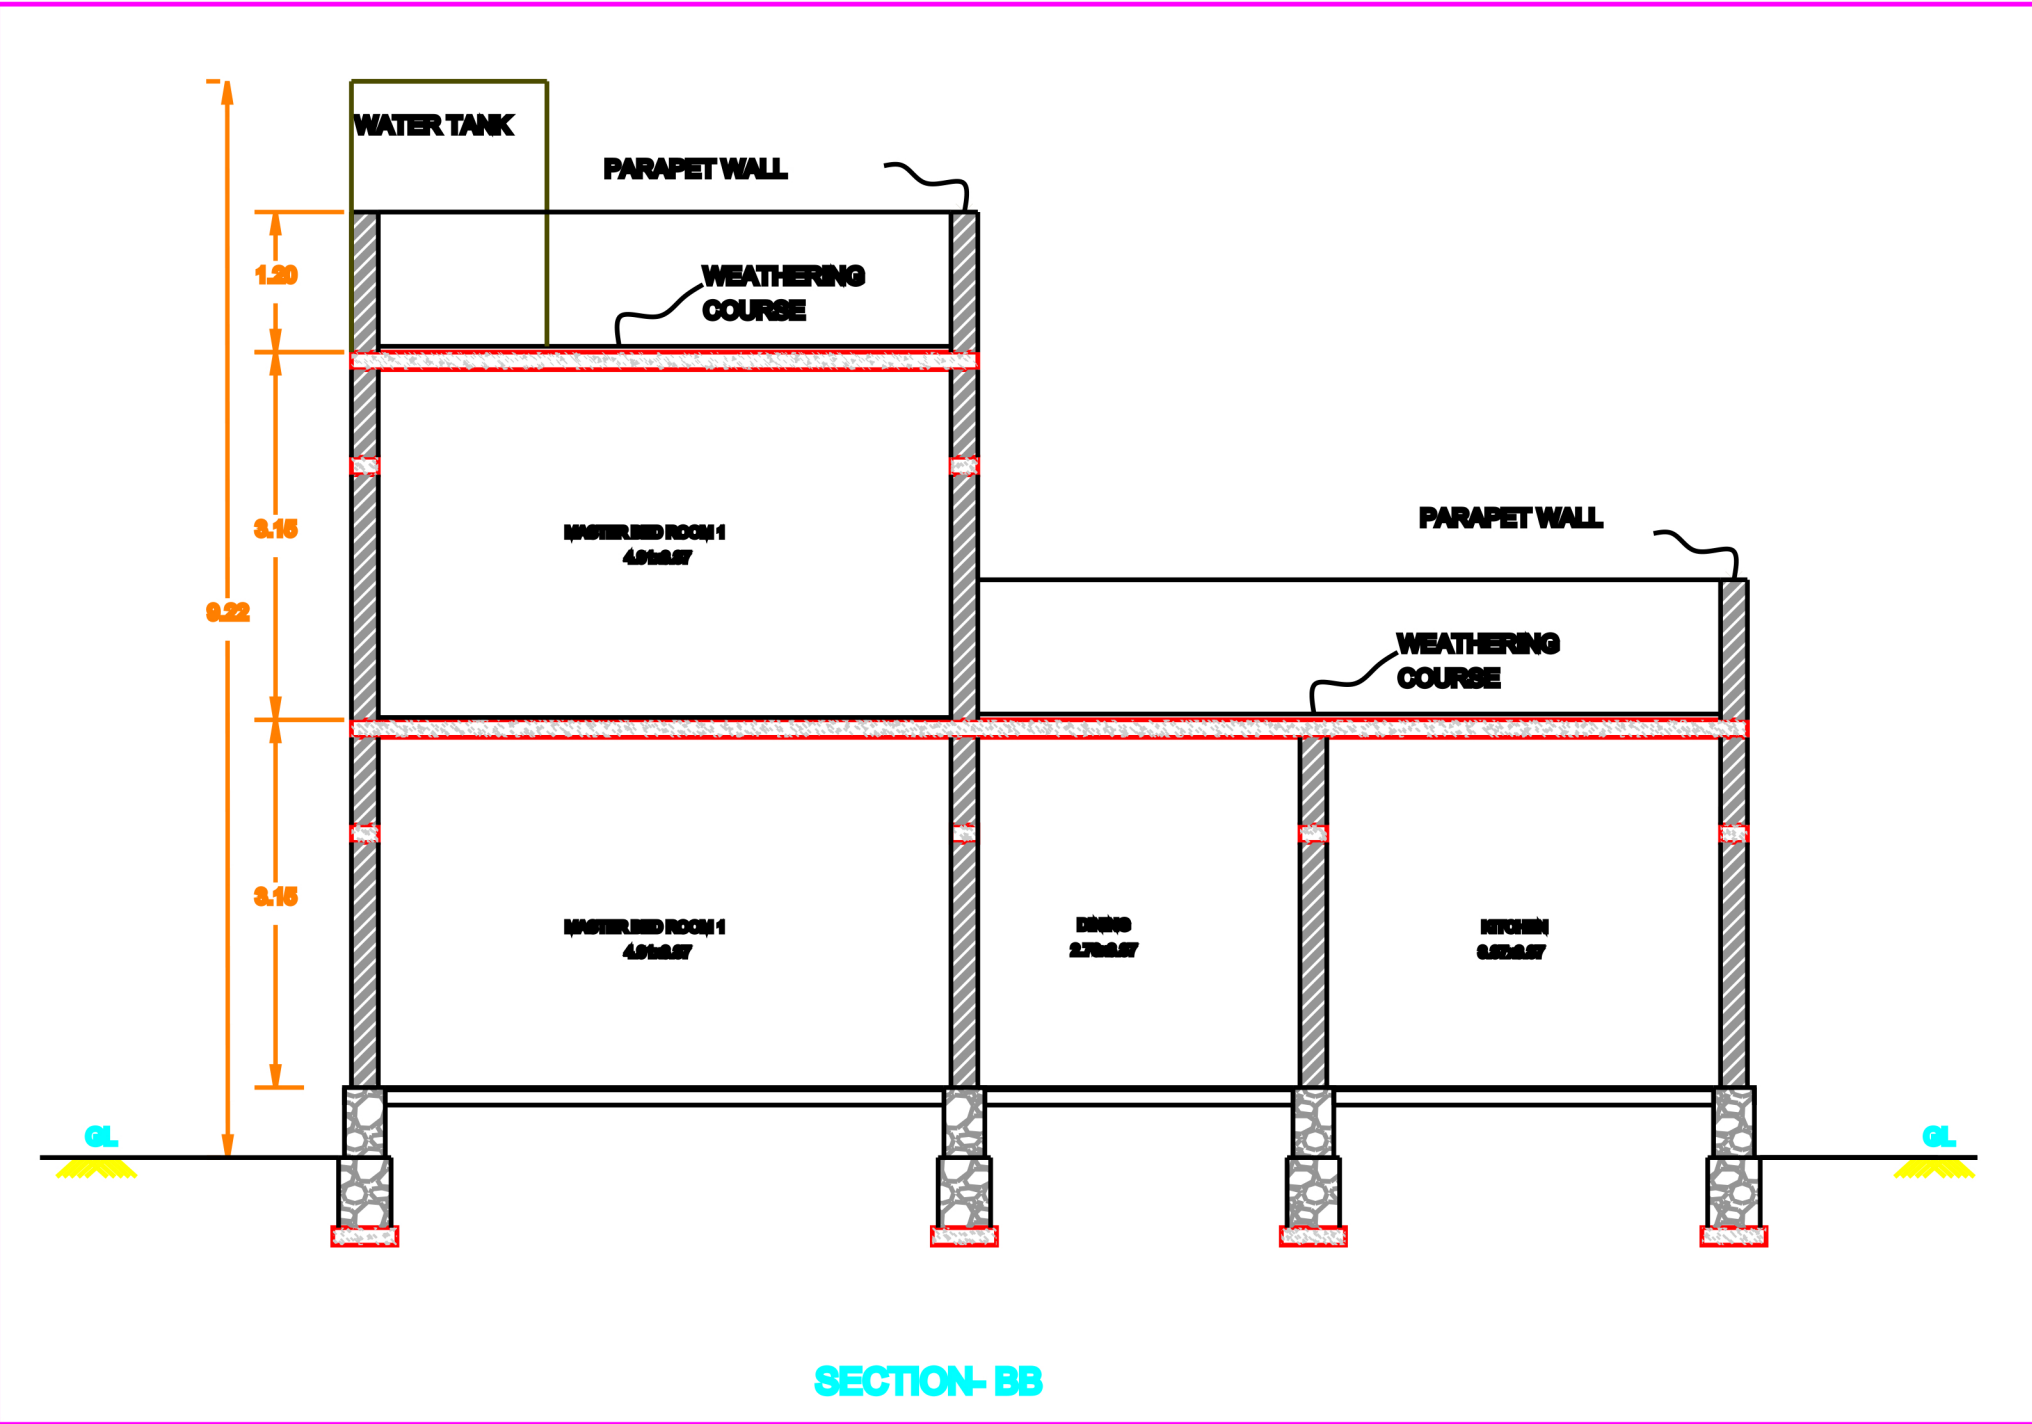
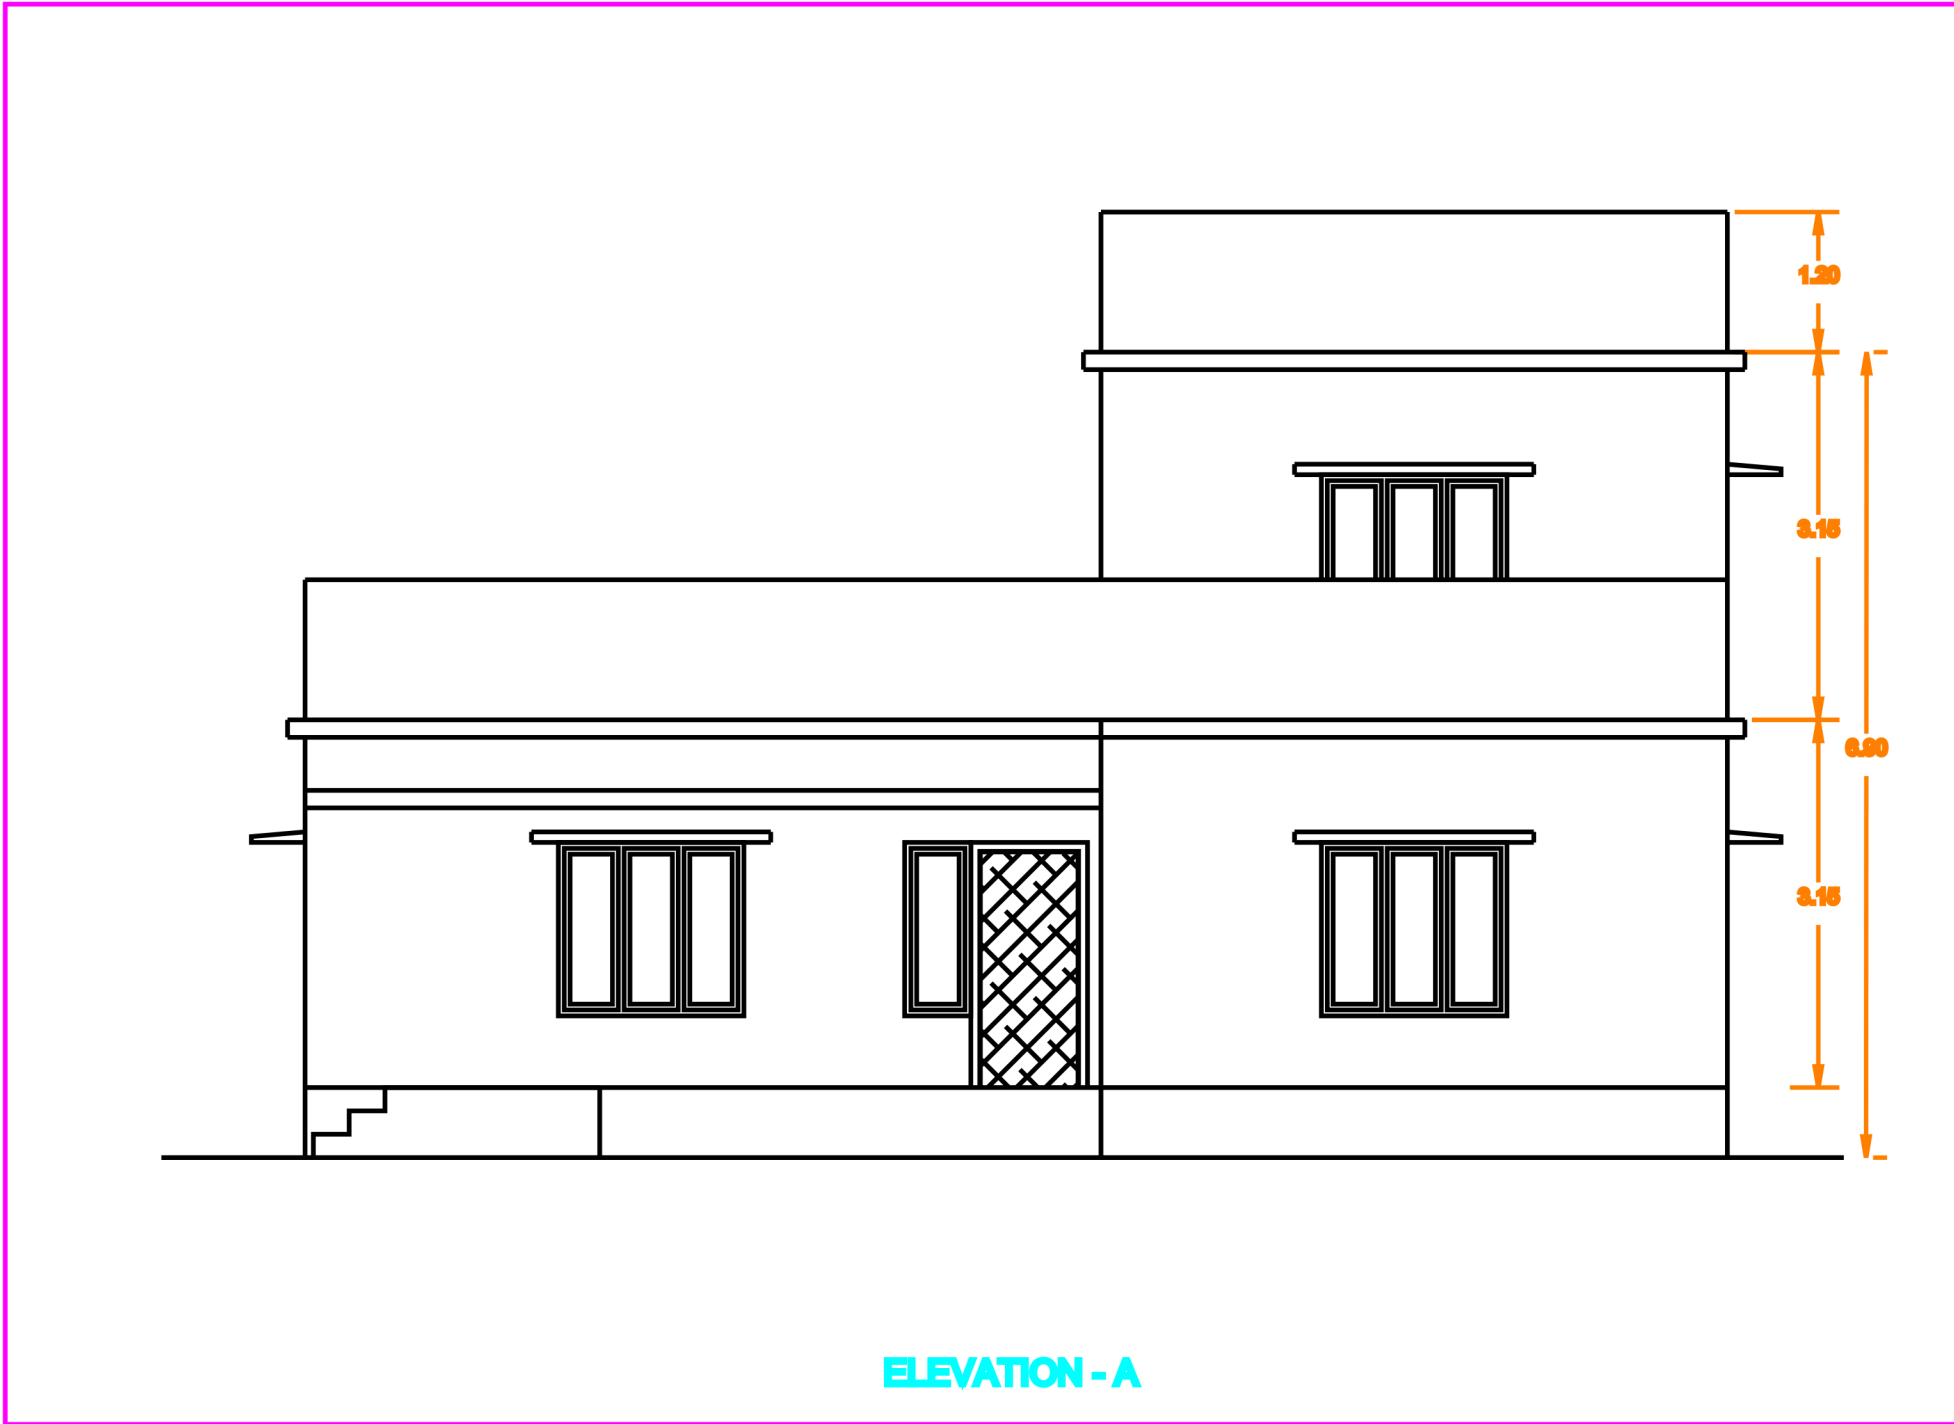


PLAN SHOWING THE PROPOSED HOUSE BUILDING AT Re.Sy.No:578/12D(PLOT NO 62,63)OF TERKU KARUNKULAM VILLAGE AT TIRUVALLUVAR NAGER ,TERKKU KARUNKULAM VILLAGE PANCHAYAT,TIRUNELVELI DISTRICT.

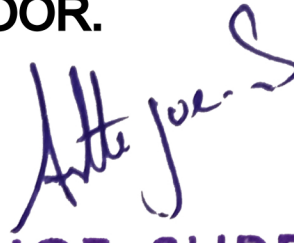

LEGEND		
W1	VENTILATOR - 1.05M X0.5M	
W2	WINDOWS 2 - 1.05M X1.40M	
W3	WINDOWS 3 - 1.05MX1.10M	
V1	VENTILATOR - 1.05M X0.5M	
D1	DOOR 1 - 1.05M X2.1M	
D2	DOOR 2 - 0.8MX2.1M	
AREA	SQ M	SQ FT
SITE AREA	325.32	3501.71
TOTAL AREA		
GROUND FLOOR AREA	143.04	1539.67
FIRST FLOOR AREA	44.85	482.76
TOTAL FLOOR AREA	187.89	2022.43
NON FSI AREA	0	0
FSI AREA	:	0.58
PLOT COVERAGE	:	44%
NO OF CAR PARKING	:	2
OWNER		
Mrs..JENITHA T		
W/o MUTHURAJ		
 Signature		
ARCHITECT		
AR.ASTLE JOE		PH:9750528989
EXCELLENT BUILDERS, SALIPUTHOOR.		
 Ar. ASTLE JOE SURESH, B. Arch. Licensed Architect & Planner EXCELLENT BUILDERS Salaiputhur Cell: 9750528989		
OFFICE		