PLAN SHOWING THE PROPOSED CONSTRUCTION IN GROUND FLOOR AND FIRST FLOOR OF A R.C.C ROOF RESIDENTIAL BUILDING IN PLOT NO:182, OLD S.F.NO:203/3&4, NEW S.F.NO: 203/29, AT VENKATAPURAM VILLAGE & PANCHAYAT, VELLORE TALUK AND VELLORE DISTRICT.

DTCP APPROVED NO: ம. ப/வ. (வ.ஆ.) எண் : 72/87

SCALE: 1 INCH = 8 FEET (OR) 1:100.

NAME OF THE OWNER : S.PREMKUMAR

CELL NO : 9600288880

1. Parapet wall
2. Weathering course
3. R.C.C 1:2:4 roof slab
4. Brick work in Cm1:5
5. P.C.C 1:5:10
6. Floor finishing
7. Sand filling

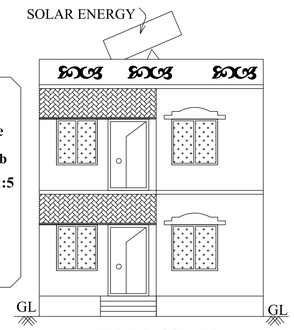

ELEVATION

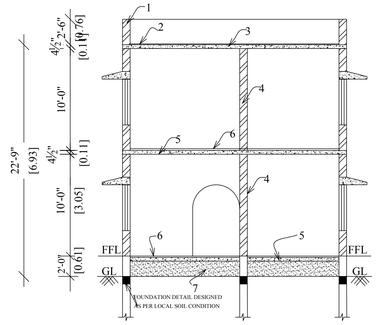

SECTION ON "AB"

SITE PLAN DETAILS:

SCALE : 1 INCH = 16 FEET
OLD S.F.NO:203/3 & 4,
NEW S.F.NO: 203/29,
PLOT NO:182,
VENKATAPURAM VILLAGE & PANCHAYATH,
VELLORE TALUK,
VELLORE DISTRICT.

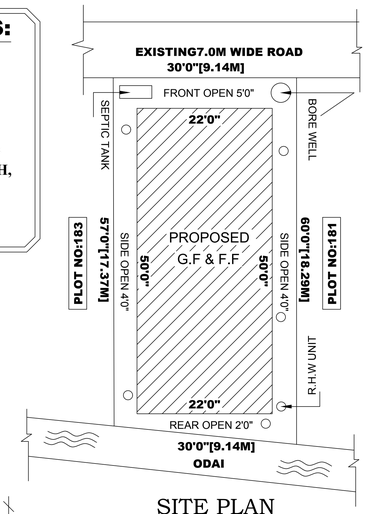

SITE PLAN

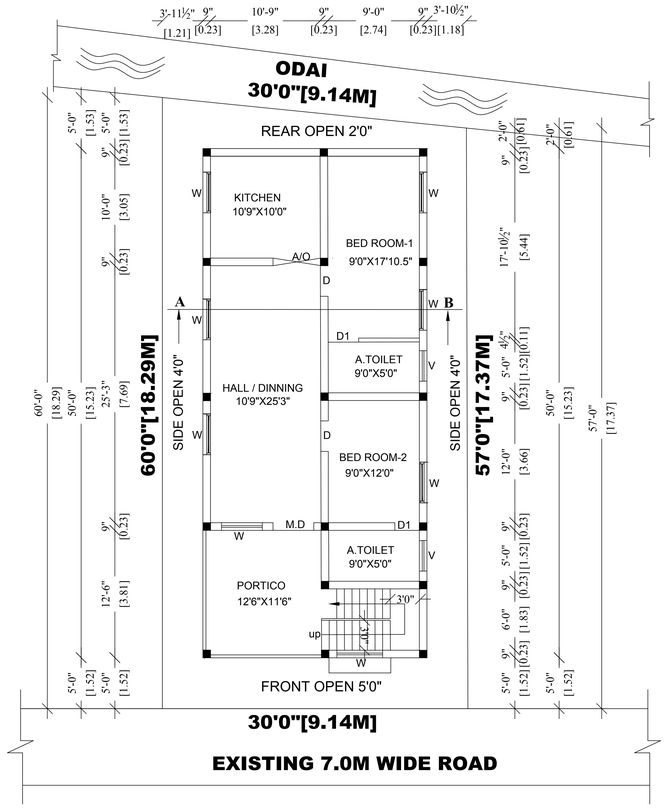

PRO., GROUND FLOOR PLAN

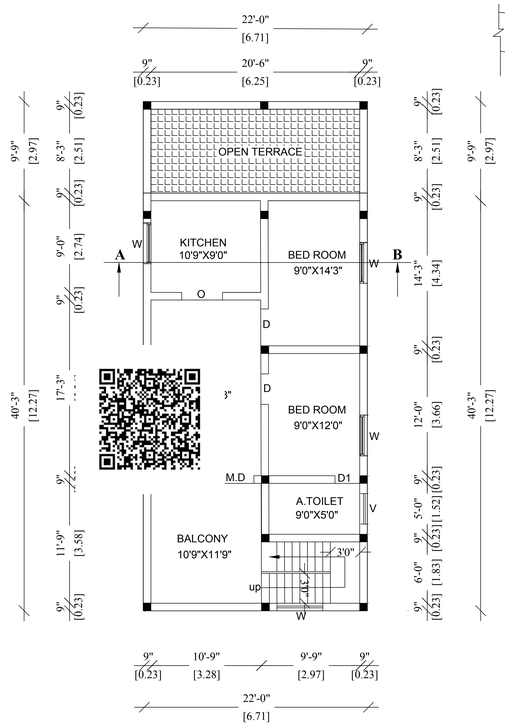

PRO., FIRST FLOOR PLAN

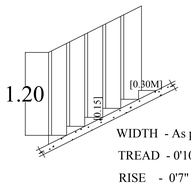

WIDTH - As per plan
TREAD - 0'10"- 0.25M
RISE - 0'7" - 0.18M

STAIRCASE DETAILS

SCALE: 1INCH = 4FEET (OR) 1CM=0.50M

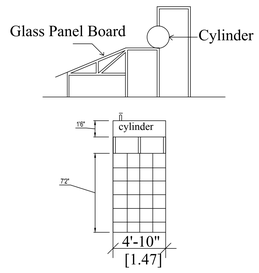

SOLAR ENERGY SYSTEM

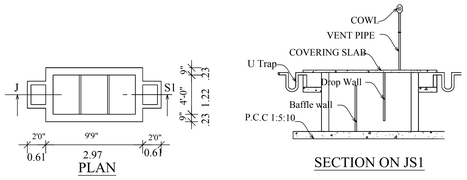

Using 'U' type trap 2 Nos in inlet, outlet & Vent pipe will be covered with Mosquito proof covering net in inner side and top of vent pipe.

SEPTIC TANK DETAILS

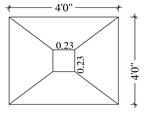

FOOTING / COLUMN DETAIL

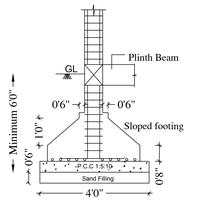

ISOLATED FOOTING / COLUMN DETAIL

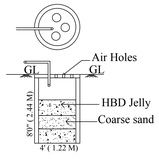

BATH & WASH BASIN PIPE LINE CONNECTION IS DIRECTLY CONNECTED TO THE RECTANGLE PIT FOR RECYCLING THE WASTE WATER.

WASTE WATER RECYCLE UNIT

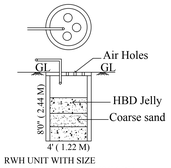

RWH UNIT WITH SIZE 4'0" x 4'0" x 8'0"USING 150MM DIA PVC PIPE WITH NECESSARY FITTINGS.

RAIN WATER HARVESTING TANK DETAIL

OFFICE USE:

SPECIFICATIONS

ALL THE DETAILS ARE SHOWN IN SECTION ON 'AB'

JOINERY DETAILS		Feet	Meter
M D	MAIN DOOR	3'6" X 7'0"	1.06 X 2.13
D	DOOR	3'0" X 7'0"	0.91 X 2.13
D1	DOOR	2'6" X 7'0"	0.76 X 2.13
W	WINDOW	4'0" X 4'6"	1.22 X 1.38
V	VENTILATOR	3'0" X 3'0"	0.91 X 0.91

COLOUR INDEX

OWNER'S BOUNDARY SHOWN IN GREEN

PROPOSED CONSTRUCTION SHOWN IN RED

EXISTING ROAD SHOWN IN YELLOW

AREA DETAILS	Sq.ft	Sq.m
TOTAL AREA OF THE SITE	1755.00	163.00
PROPOSED GROUND FLOOR AREA	1100.00	102.23
PROPOSED FIRST FLOOR AREA	902.00	83.80
OPEN AREA OF THE SITE	655.00	60.85

OWNER'S SIGNATURE

REGISTERED ENGINEER SIGNATURE

Signature Not Verified
Digitally signed by Prem Kumar
Date: 2024.04.26 15:44:11 IST