PLAN SHOWING THE PROPOSED CONSTRUCTION OF RCC ROOF RESIDENTIAL DWELLING BUILDING IN GROUND AND FIRST FLOOR AT OLD S.F. NO -25/3A1A AND NEW SF NO:25/65 AS PER PATTA NO:7512 IN OLD WARD NO:7, NEW WARD NO:4 IN SOMASUNDARAM NAGAR AT CHINNALAPATTI TOWN PANCHAYAT, ATHOOR TALUK, DINDIGUL DISTRICT.

SCALE - 1:100

APPLICANT : Mr.P.SUBIRAMANI., S/O Mr.PALANISAMY.

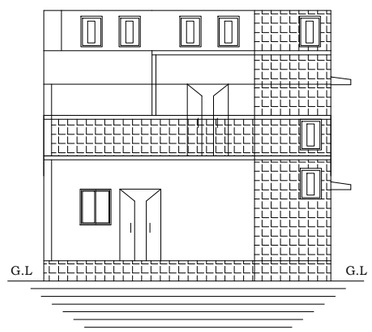

ELEVATION

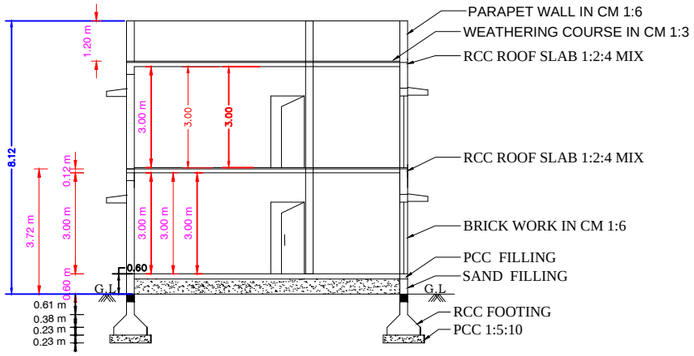

SECTION ON - AB

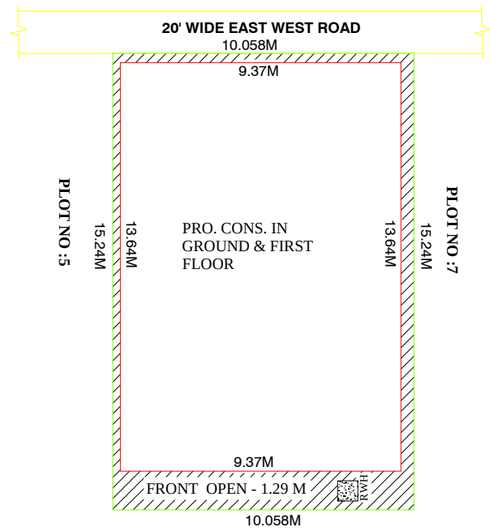

ROAD PLAN - NOT TO SCALE

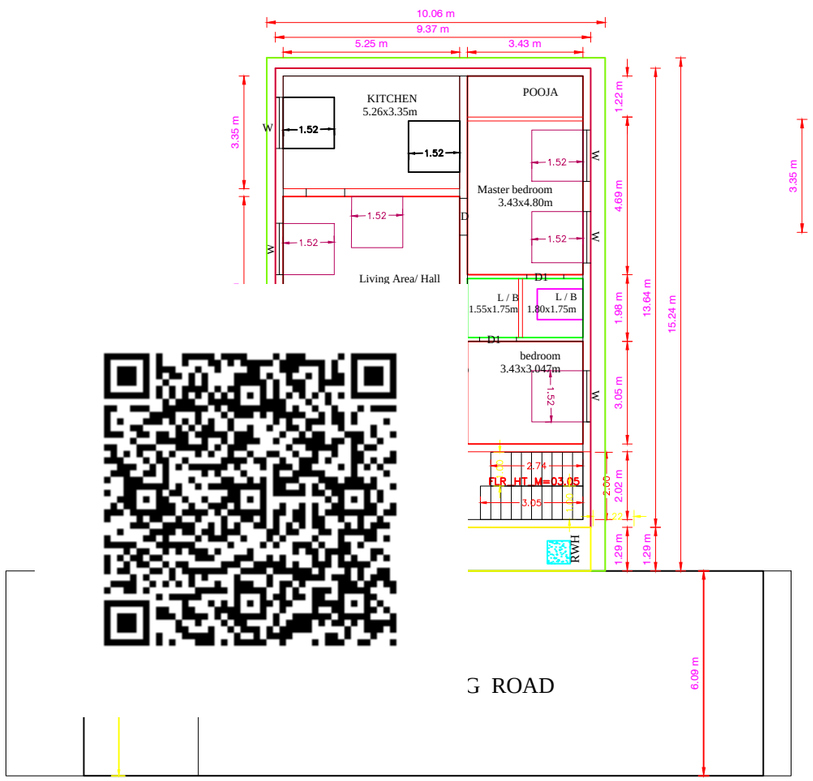

GROUND FLOOR PLAN

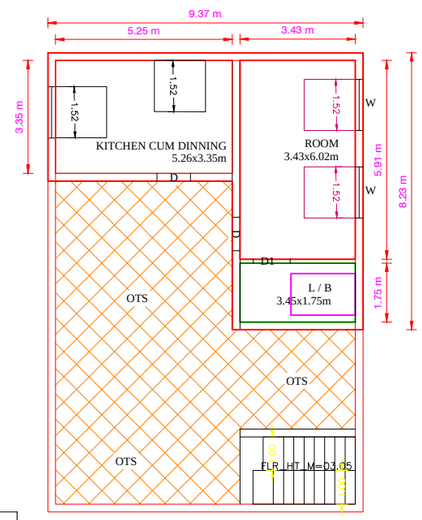

FIRST FLOOR PLAN

Signature Not Verified
Signed by: Executive Officer
Location:Dindigul
Date:2024.09.13 15:36:04

Solar Energy
Not To Scale

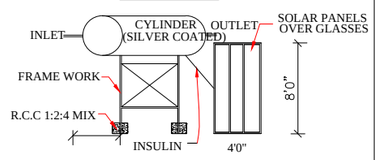

Waste Water Recycle Unit
Not To Scale

FOUNDATION
DETAIL - A

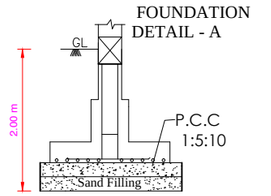

Isolated Footing -A (1.50X1.50)
(Not to Scale)

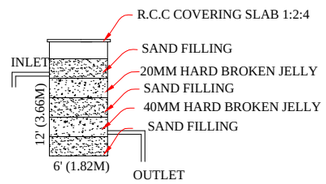

Bath & wash basin pipe line connection is directiy connected to the rectangle pit for recycling the waste water.

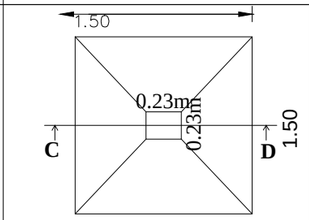

SECTION - 'CD'

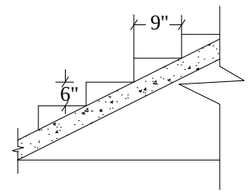

Staircase Detail
Not To Scale

NOTE:
Width - 3'0" - 0.91M
Tread - 0'9" - 0.23M
Rise - 0'6" - 0.15M

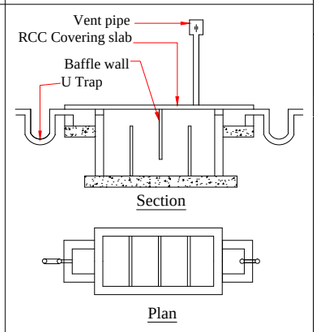

Using 'U' type trap 2 Nos in inlet, outlet & Ventpipe will be covered with mosquito proof covering net in inner side of vent pipe and top of vent pipe

Septic Tank With U Trap
Not To Scale

SPECIFICATION:-

ALL DETAILS ARE AS SHOWN IN SECTION ON ---- "A-B"

JOINERIES:-

M.D ---- MAIN DOOR--- ------	4'0" X 7'0"	1.22 X 2.13
D ---- --- DOOR ---- ---- ----- --	3'3" X 7'0"	0.99 X 2.13
D1 --- ---DOOR --- ---- ----- ----	2'6" X 7'0"	0.76 X 2.13
W1 --- -----WINDOW--- ---- ----	4'0" X 4'6"	1.22 X 1.37
W --- --- WINDOW --- ---- ----	5'0" X 4'6"	1.52 X 1.37
V ---- -- VENTILATOR --- ----	3'0" X 2'0"	0.91 X 0.60
GW ---- GLASS WINDOW ---	3'3" X 10'0"	1.00 X 3.05

AREA DETAILS:-

	Sq.ft.	Sq.mt.
TOTAL AREA OF THE SITE --- ---	1650.00	153.30
PROPOSED CONT G.F. AREA --- ---	1375.73	127.81
PROPOSED CONT F.F. AREA --- ---	569.30	52.89
OPEN SPACE AREA ---- --- --- ---	274.27	25.49

LEGEND:-

OWNER'S BOUNDARY SHOWN IN GREEN--- --- ---
PROPOSED CONSTRUCTION SHOWN IN RED- -- --- -
EXISTING ROAD SHOWN IN YELLOW- --- --- --- --

OFFICE USE ONLY :-

BUILDING PERMISSION :-
Roc.No : 449/2024/C
Building Permission No : 39/2024-2025
/E signed/
Executive Officer
Special Grade Town Panchayat
Chinnalapatti
Dindigul District

APPLICANT :-

P. சுபிரமணி

REGISTERED ENGINEER :-

Sr.Er.T.Saravanan, D.C.E.,
5-1-6/20, [illegible]
[illegible]-624 301.
94438 30816, 97514 37150