PLAN SHOWING THE PROPOSED ADDITIONAL CONSTRUCTION OF DWELLING HOUSE IN SF.NO:AS PER DOC 1376/14-SF.NO:AS PER PATTA 1376/14B AT DOORNO:10/12 ,RICE MILL 1ST STREET,WARD.NO 15, BATLAGUNDU TOWN PANCHAYAT , NILAKOTTAI TK - DINDIGUL DT.

APPLICANT NAME: MRS A.NAGARANI W/O R ARUMUGAM

PREVIOUS PLAN APP.NO : KA.V.NO:177/2012-2013 KA.U.NO:166/2012 -2013 DATED:28.03.2013

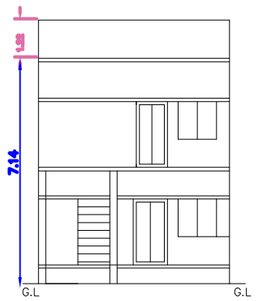

ELEVATION

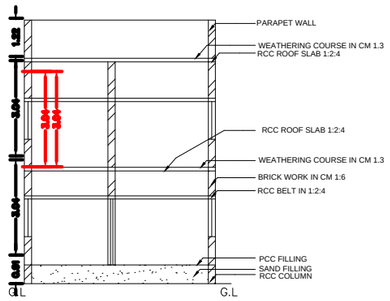

SECTION ON-'AA' & 'BB'

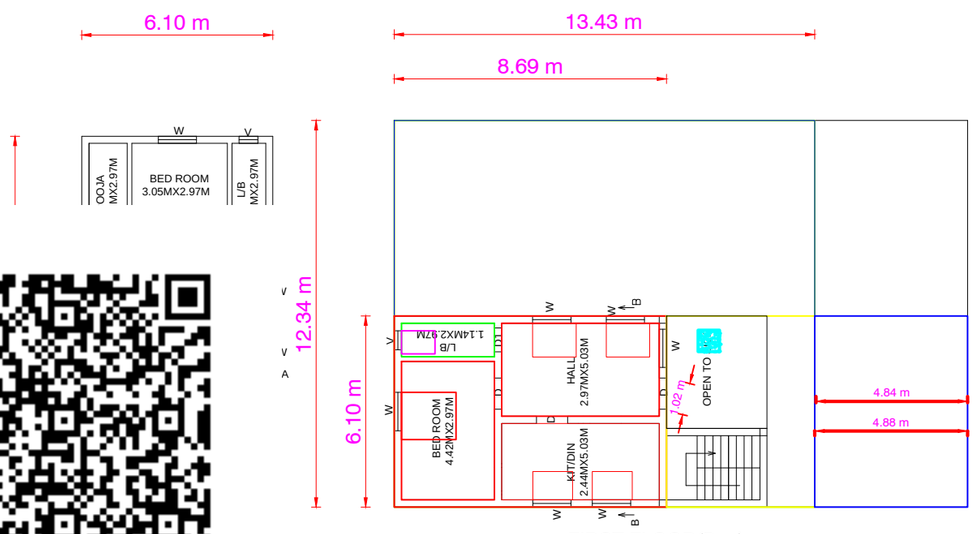

FIRST FLOOR(Pro.)

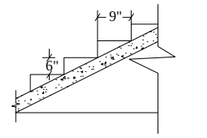

Staircase Detail
Not To Scale

NOTE:
Width - 3'0" - 0.91M
Tread - 0'9" - 0.23M
Rise - 0'6" - 0.15M

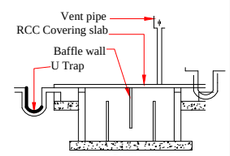

Section

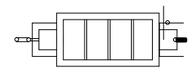

Plan

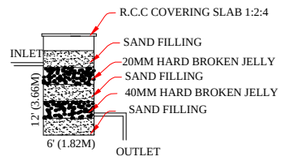

Bath & wash basin pipe line connection is directly connected to the rectangle pit for recycling the waste water.

Using 'U' type trap 2 Nos in inlet, outlet & Ventpipe will be covered with mosquito proof covering net in inner side of vent pipe and top of vent pipe

Septic Tank With U Trap
Not To Scale

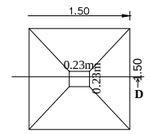

SECTION - 'CD'

Solar Energy
Not To Scale

Waste Water Recycle Unit
Not To Scale

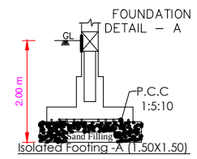

Isolated Footing -A (1.50X1.50)
(Not to Scale)

SITE PLAN - NOT TO SCALE

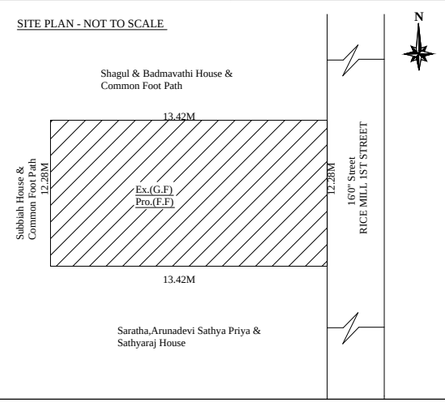

SPECIFICATION:-

ALL DETAILS ARE AS SHOWN IN SECTION ON ---- "AA-BB"

JOINERIES:-

M.D ---- MAIN DOOR--- ------	4'0 " X 7'0"	1.22 X 2.13
D ---- --- DOOR ---- ---- ----- --	3'3" X 7'0"	0.99 X 2.13
D1 --- ---DOOR --- ---- ----- ----	2'6" X 7'0"	0.76 X 2.13
W1 --- -----WINDOW--- ---- ----	4'0" X 4'6"	1.22 X 1.37
W --- --- WINDOW --- ---- ----	5'0" X 4'6"	1.52 X 1.37
V ---- -- VENTILATOR --- ----	3'0" X 2'0"	0.91 X 0.60
GW ---- GLASS WINDOW ---	3'3" X 10'0"	1.00 X 3.05

AREA DETAILS:-

	Sq.ft.	Sq.mt.
TOTAL AREA OF SITE AREA	1771.00	164.59
EXISTING CONT G.F. AREA --- --- --	780.00	72.50
PROPOSED CONT F.F. AREA --- --- --	570.38	53.01
OPEN SPACE AREA ---- --- --- --- --- --	991.00	92.09

LEGEND:-

OWNER'S BOUNDARY SHOWN IN GREEN--- --- ---
PROPOSED CONSTRUCTION SHOWN IN RED- -- --- -
EXISTING ROAD SHOWN IN YELLOW- --- --- --- --

OFFICE USE ONLY:-

APPLICANT:-

REGISTERED ENGINEER:-

Er. M. MICHAEL JOSEPH D.C.E.,
LEO BUILDERS
CONSULTING CIVIL ENGINEER
LICENSED BUILDING SURVEYOR
REGISTERED ENGINEER GRADE III
Regd No: RE02/2023-GRADE III
VALAN AGAM, K. K. NAGAR,
BATLAGUNDU-624202
MOBILE : 94864 85843

Signature Not Verified
Signed by: Executive Officer
Location:Dindigul
Date:2024.09.23 16:37:40