Signature Not Verified
Signed by: Executive Officer
Location:Madurai
Date:2023.09.01 15:47:52

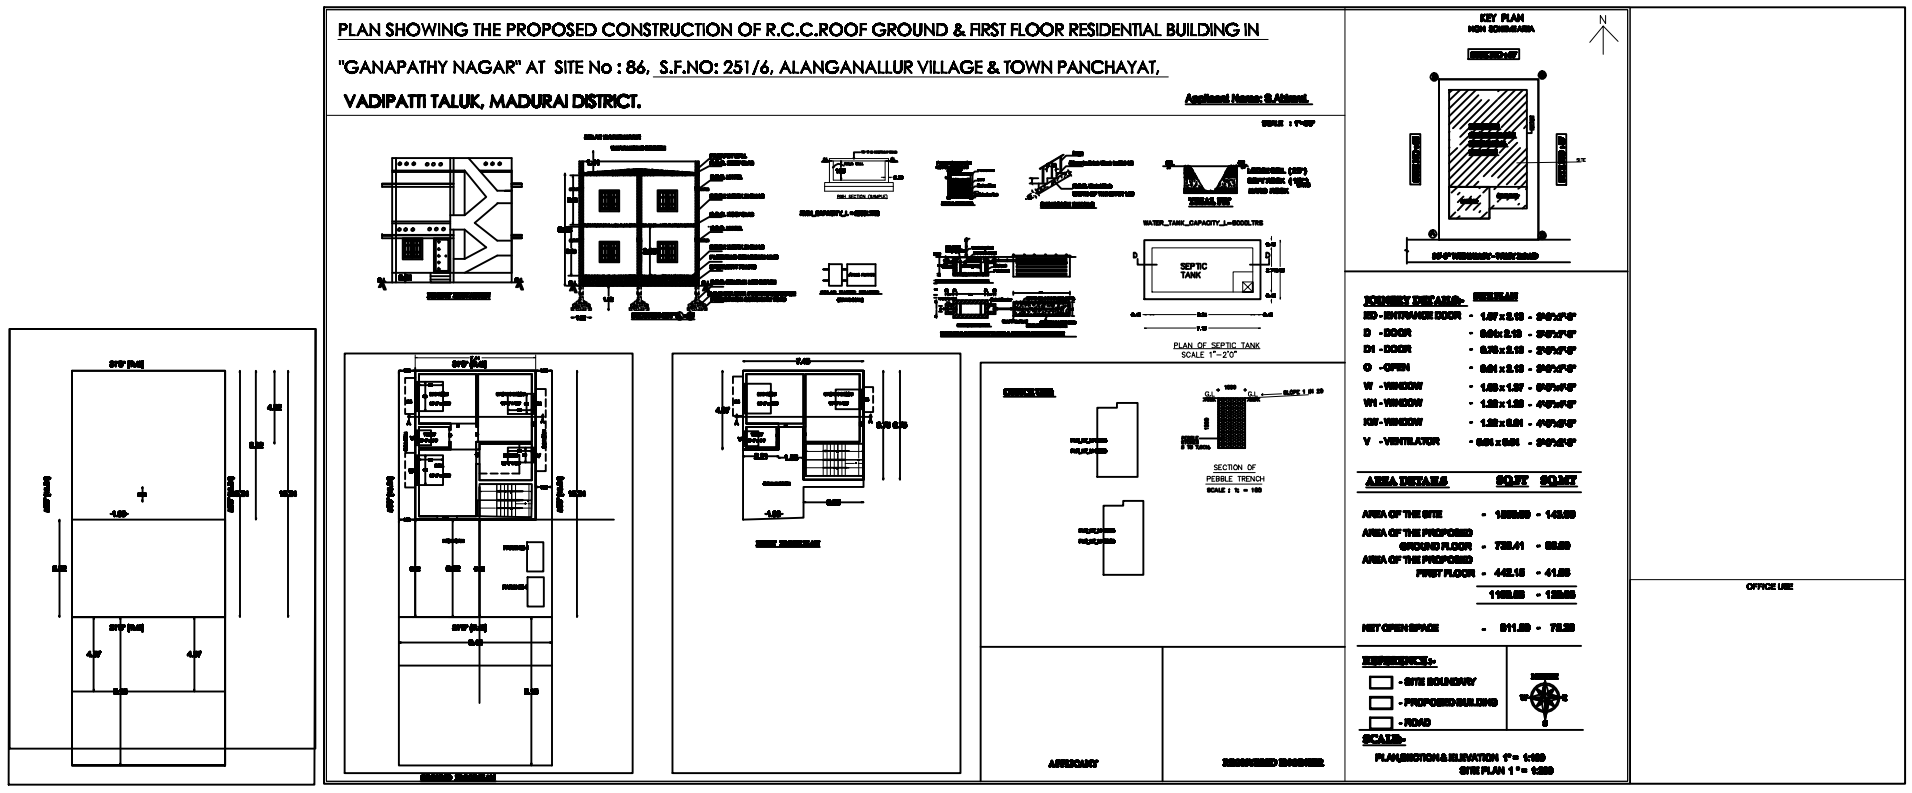

PLAN INFO
PLOT_NO=86
AS_PER_DOCUMENT=144.02
AS_AT_SITE=144.02
FMB_OR_PLR=144.02
SURVEY_NO=251/6
PREMIUM_FSI_REQUIRED=NO
DISTRICT=MADURAI
TALUK=VADIPATTI
PATTA_NO=-
ACCESS_WIDTH_M=9.14
PLOT_AREA_M2=144.02
AVG_PLOT_DEPTH= 7.45
AVG_PLOT_WIDTH= 12.24
AREA_TYPE=OTHERS
OSR_APPLICABLE=NO
ROAD_WIDTH=9.14
ROAD_LENGTH=10.07
LAND_USE_ZONE = RESIDENTIAL
RWH_DECLARED=YES
JURISDICTION_TYPE=MUNICIPAL
SINGLE_FAMILY_BLDG=YES
CRZ=NO
SECURITY_ZONE=NO
WHETHER_GOVT_OR_AIDED_SCHOOL=NO
BUILDING_NEAR_TO_RIVER=NO
BUILDING_NEAR_MONUMENT=NO
BUILDING_NEAR_GOVT_BLDG=NO
NOC_FOR_CONSTRUCTION_NEAR_MONUMENT=NO
IS_APPROVED_LAYOUT=YES
IS_SWIMMING_POOL_EXISTS=NO