PLAN SHOWING THE PROPOSED CONSTRUCTION OF RCC ROOF RESIDENTIAL BUILDING IN GROUND FLOOR AT R.S.NO - 25/21, PATTA NO - 2226,PLOT NO :127, PADMA GARDEN ,SOLAIKURICHI VILLAGE , SHOLAVANDHAN TOWN PANCHAYAT(S.G), VADIPATTI TALUK , MADURAI DISTRICT- 625214 .

APPLICANT : G.DHANA PACKIAM.

SCALE - 1:100

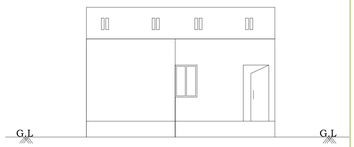

ELEVATION

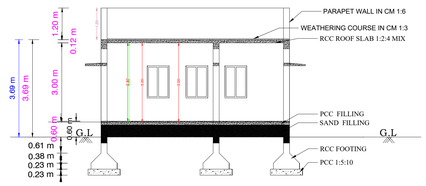

SECTION ON - AB

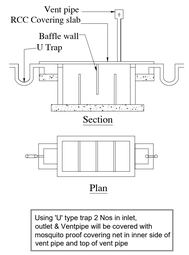

Septic Tank With U Trap
Not To Scale

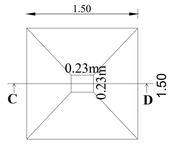

SECTION - 'CD'

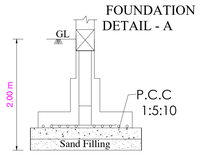

Isolated Footing -A (1.50X1.50)
(Not to Scale)

Solar Energy
Not To Scale

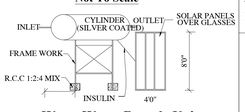

Waste Water Recycle Unit
Not To Scale

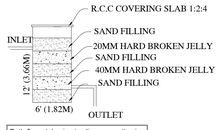

Bath & wash basin pipe line connection is directly connected to the rectangle pit for recycling the waste water.

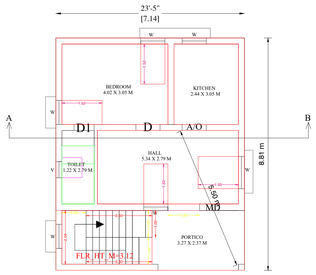

GROUND FLOOR PLAN

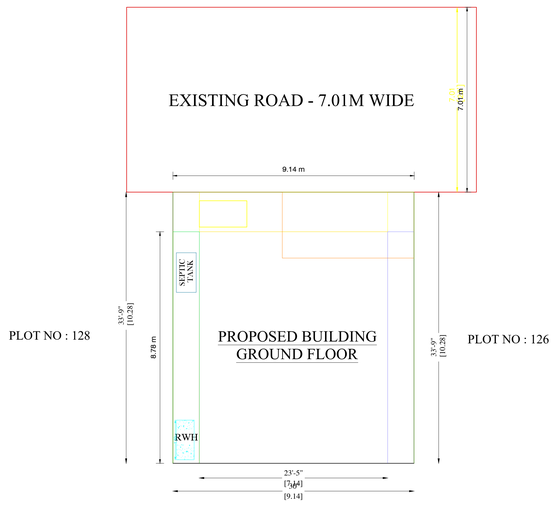

S.NO:25/3A

SITE PLAN

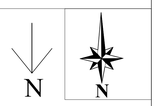

Staircase Detail
Not To Scale

NOTE:
WIDTH - 3'0" - 0.91M
TREAD - 0'9" - 0.23M
RISE - 0'6" - 0.15M

SPECIFICATION:-

ALL DETAILS ARE AS SHOWN IN SECTION ON ---- "A-B"

JOINERIES:-

M.D ---- MAIN DOOR--- ------	4'0" X 7'0"	1.22 X 2.13
D ---- --- DOOR ---- ---- ----- --	3'3" X 7'0"	0.99 X 2.13
D1 --- ---DOOR --- ---- ----- ----	2'6" X 7'0"	0.76 X 2.13
W1 --- -----WINDOW--- ---- ----	4'0" X 4'6"	1.22 X 1.37
W --- --- WINDOW --- ---- ----	5'0" X 4'6"	1.52 X 1.37
V ---- -- VENTILATOR --- ----	3'0" X 2'0"	0.91 X 0.60
GW ---- GLASS WINDOW ---	3'3" X 10'0"	1.00 X 3.05

AREA DETAILS:-

	Sq.ft.	Sq.mt.
TOTAL AREA OF SITE AREA --- --- --- ---	1024.00	95.13
PROPOSED CONT G.F. AREA --- --- --	677.05	62.90
OPEN SPACE AREA ---- --- --- --- --- ---	346.95	32.23

LEGEND:-

OWNER'S BOUNDARY SHOWN IN GREEN--- --- ---
PROPOSED CONSTRUCTION SHOWN IN RED- -- ---- -
EXISTING ROAD SHOWN IN YELLOW- --- --- --- --

OFFICE USE ONLY :-

APPLICANT :-

REGISTERED ENGINEER :-

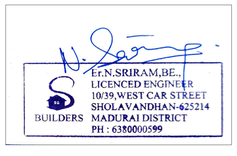

Signature Not Verified
Signed by Muthukumar Gandhi
Location: Madurai
Date: 2023.12.28 11:11:11 IST