


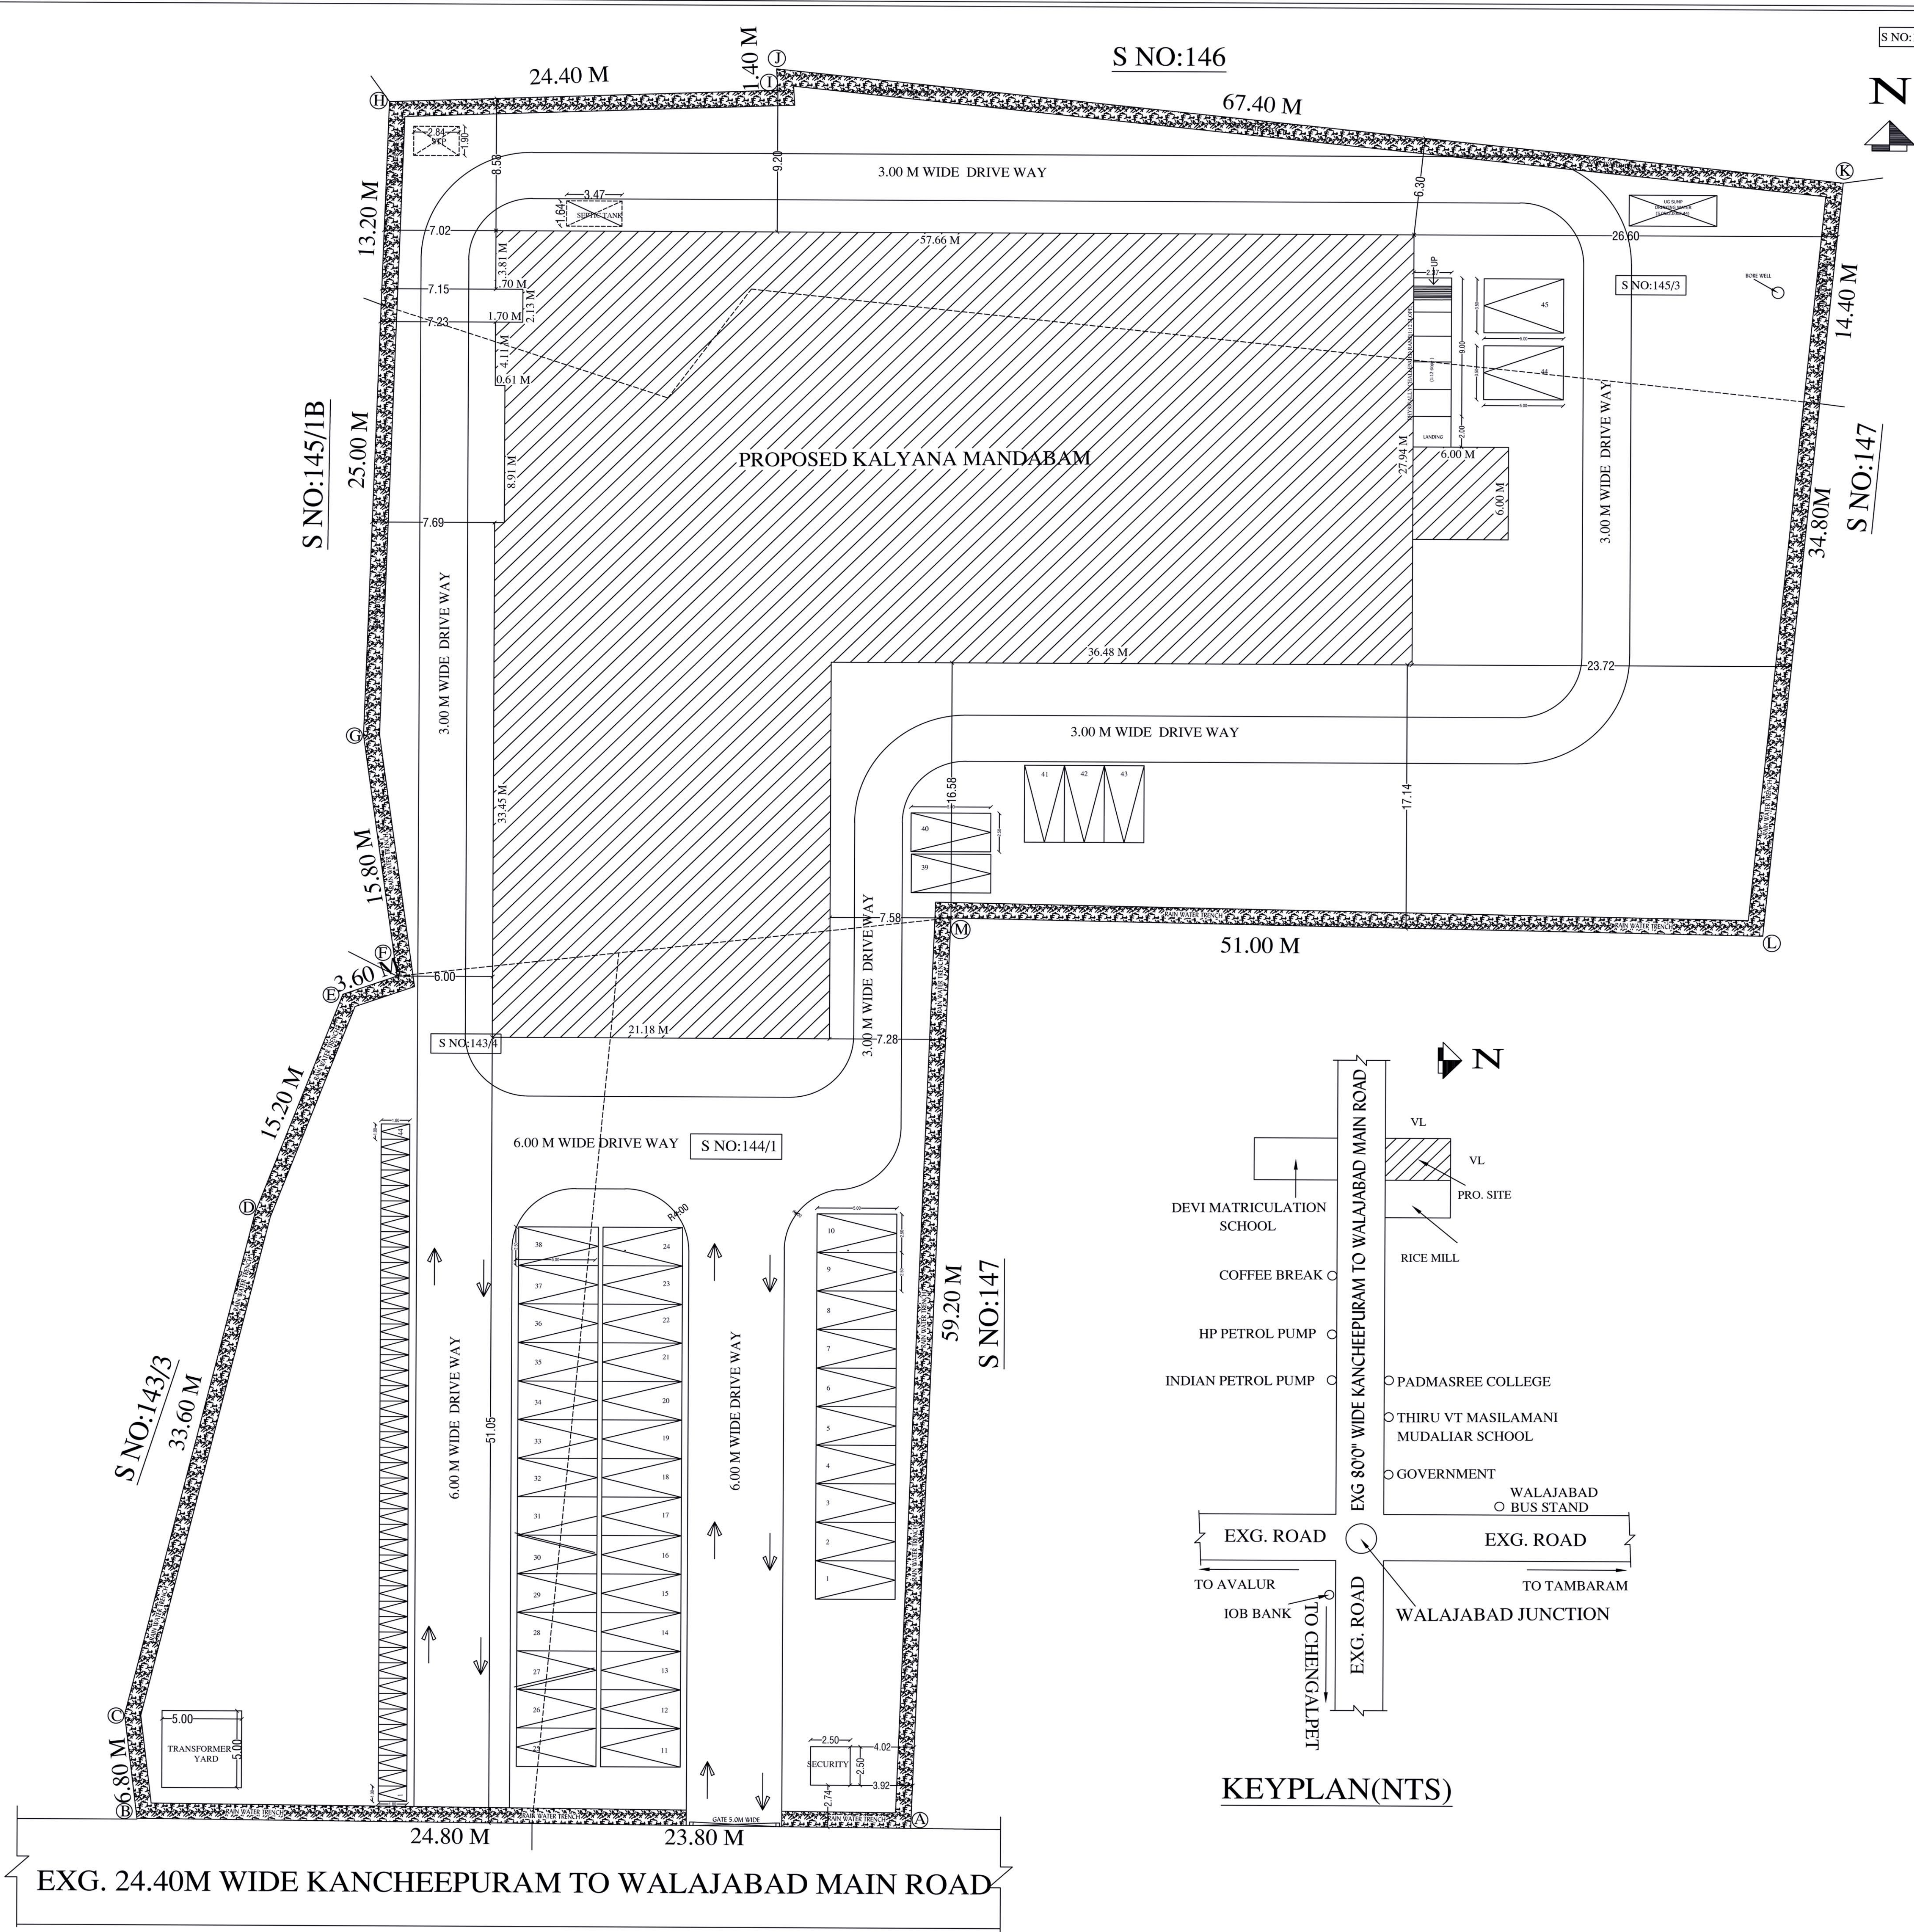

PLAN SHOWING THE PROPOSED CONSTRUCTION OF KALYANA MANDABAM BUILDING IN S.NOS:143/4, 144/1,145/2B & 145/3 PATTA NO:342, OF VENGUDI VILLAGE, WALAJABAD TOWN PANCHAYAT, WALAJABAD TALUK, KANCHEEPURAM DISTRICT.

NOTE: WHERE ARE VENTILATION REQUIRED MECHANICAL VENTILATION PROVIDED SCALE:1:100

JOINERIES		
DOOR	D	1.00X2.13
DOOR	D1	0.91X2.13
DOOR	D2	0.69X2.13
DOOR	D3	1.98X2.13
WINDOW	W	2.00X1.83
VENTILATOR	V	0.76X1.52
JOLLY	J	1.22X1.52
LIFTDOOR	LD	1.00X1.52

COLOUR INDEX		
PROPOSED		FE ▼ FIRE EXTINGUISHER
EXG.ROAD		FA ▲ FIRE ALARM
SITE BOUNDARY		

ALL DIMENSION ARE IN Mtr

AREA DETAILS IN SQMT	
PLOT AREA (AS PER DOCUMENT)	7324.75
PLOT AREA (AS PER PATTA)	7284.28

DESCRIPTION	FSI AREA Sqmts	NON FSI AREA Sqmts	BUILTUP AREA Sqmts
PLINTH AREA OF G. FLOOR	2160.92	-	2160.92
PLINTH AREA OF F. FLOOR	718.45	-	718.45
SECURITY ROOM AREA	-	6.25	-
HEAD & LIFT ROOM AREA	-	56.97	-
TOTAL AREA	2879.37	63.22	2942.59
F.S.I.	$\frac{2879.37}{7284.28}$	0.40	
COVERAGE	30 %		

PARKING DETAILS		
	REQUIRED	PROVIDED
TWO WHEELER PARKING	44 Nos	44 Nos
CAR PARKING	43 Nos	43 Nos
PHYSICALLY CHALLENGED PARKING	02 Nos	02 Nos




OWNER:

Dr. M. SEKAR, M.B. - Ph.D. [MISTE, ISTE]
REG. STRUCTURAL ENGINEER GRADE - DTCP, Reg. No. SE/Gr.I/003/2021
106, Small Street, VELIYANALLURE
PANAPAKKAM - 631052
Cell : 9543144287

STRUCTURAL ENGINEER:

R. GANESAN, B.Tech.
REGISTERED ENGINEER (DTCP)
CGLRN/RE/Gr-II/2019/05/002
ROYAL PLANNERS
No. 296, Phoenix Towers,
Venkatesan Street, West Tambaram,
Chennai - 600 045. Ph: 044 - 2226 4216

REGISTERED ARCHITECT /REGISTERED ENGINEER:

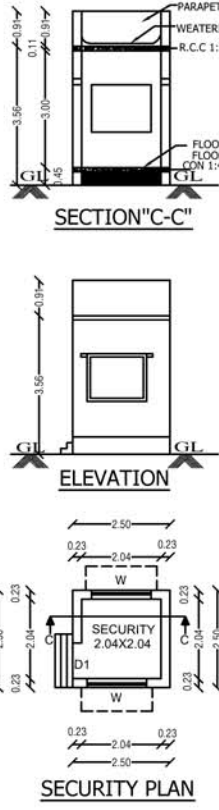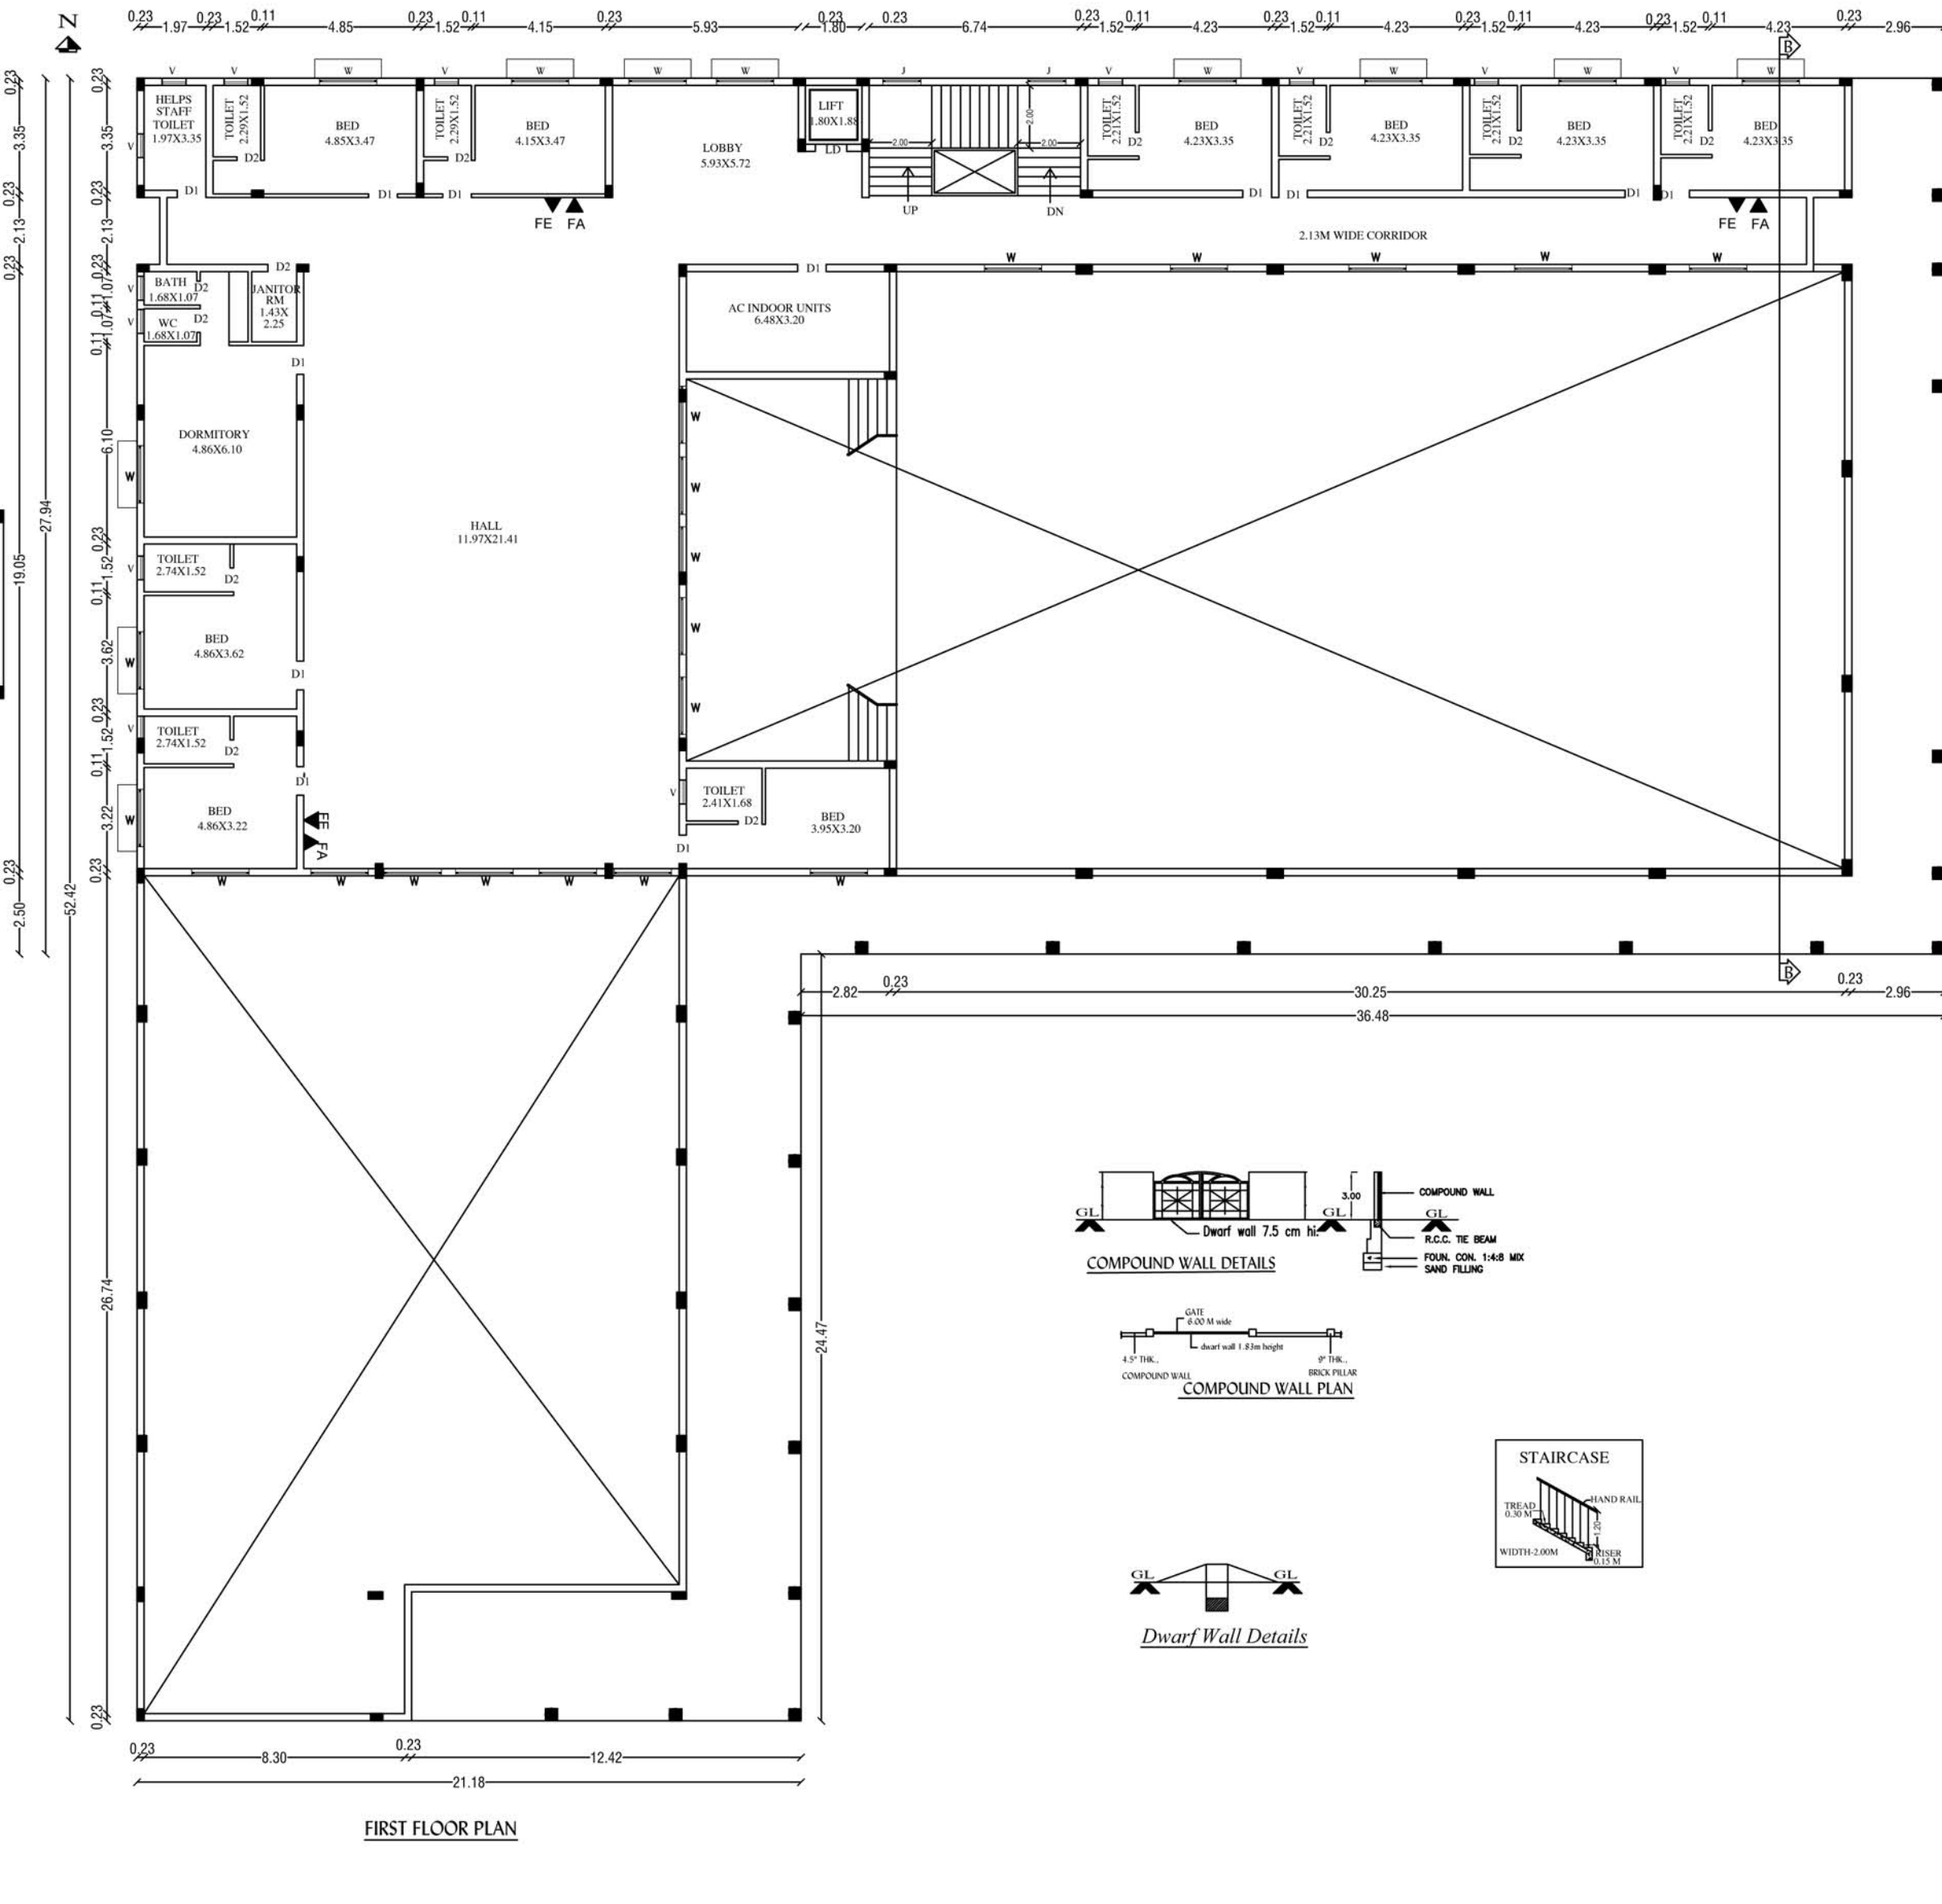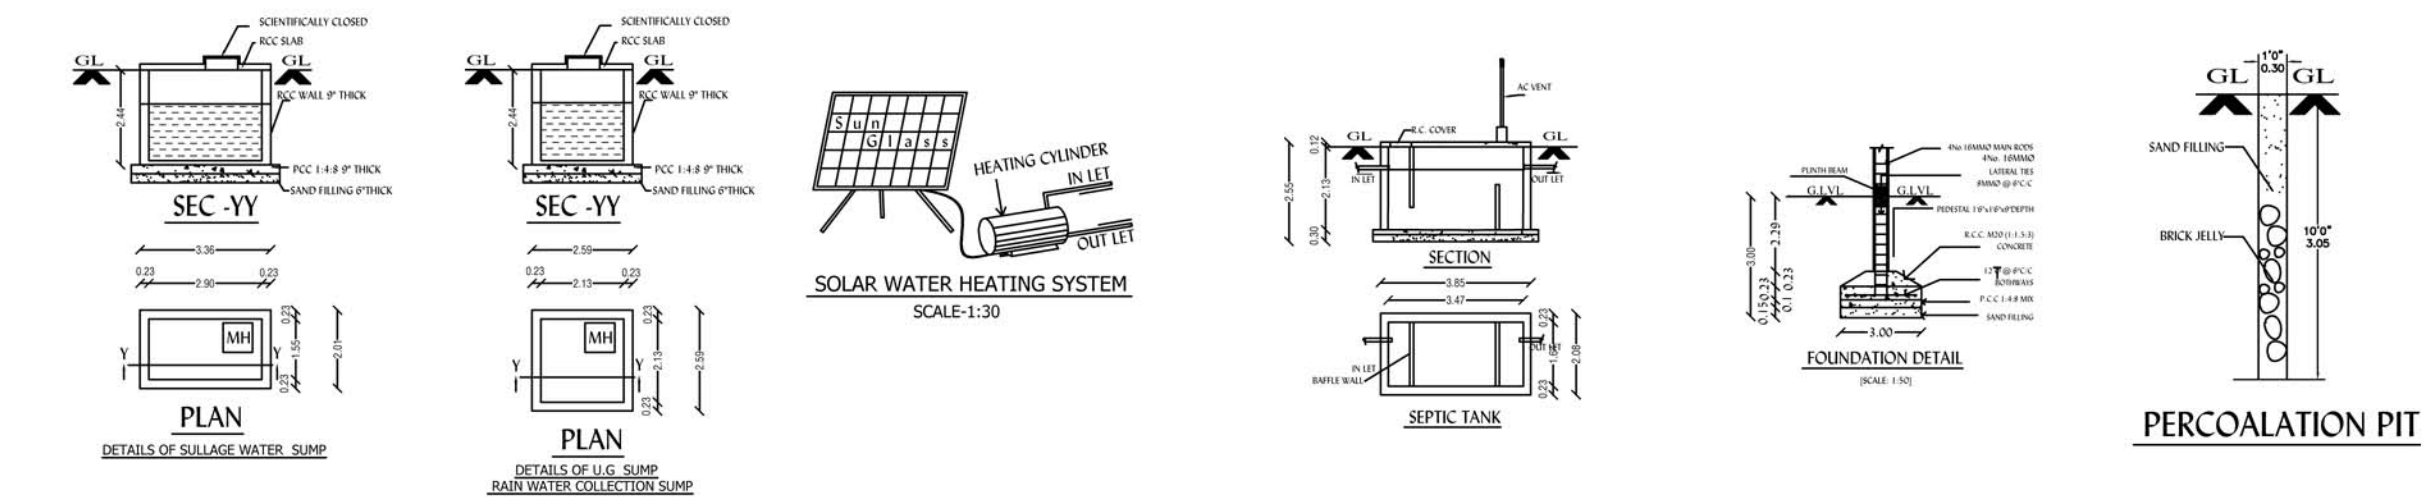


R. GANESAN, B.Tech.
REGISTERED ENGINEER (DTCP)
CGUR/NR/Gr-II/2019/05/002
ROYAL PLANNERS
No. 236, Phoenix Towers,
Venkatesan Street, West Tambaram,
Chennai - 600 045. Ph: 044 - 2226 4216