


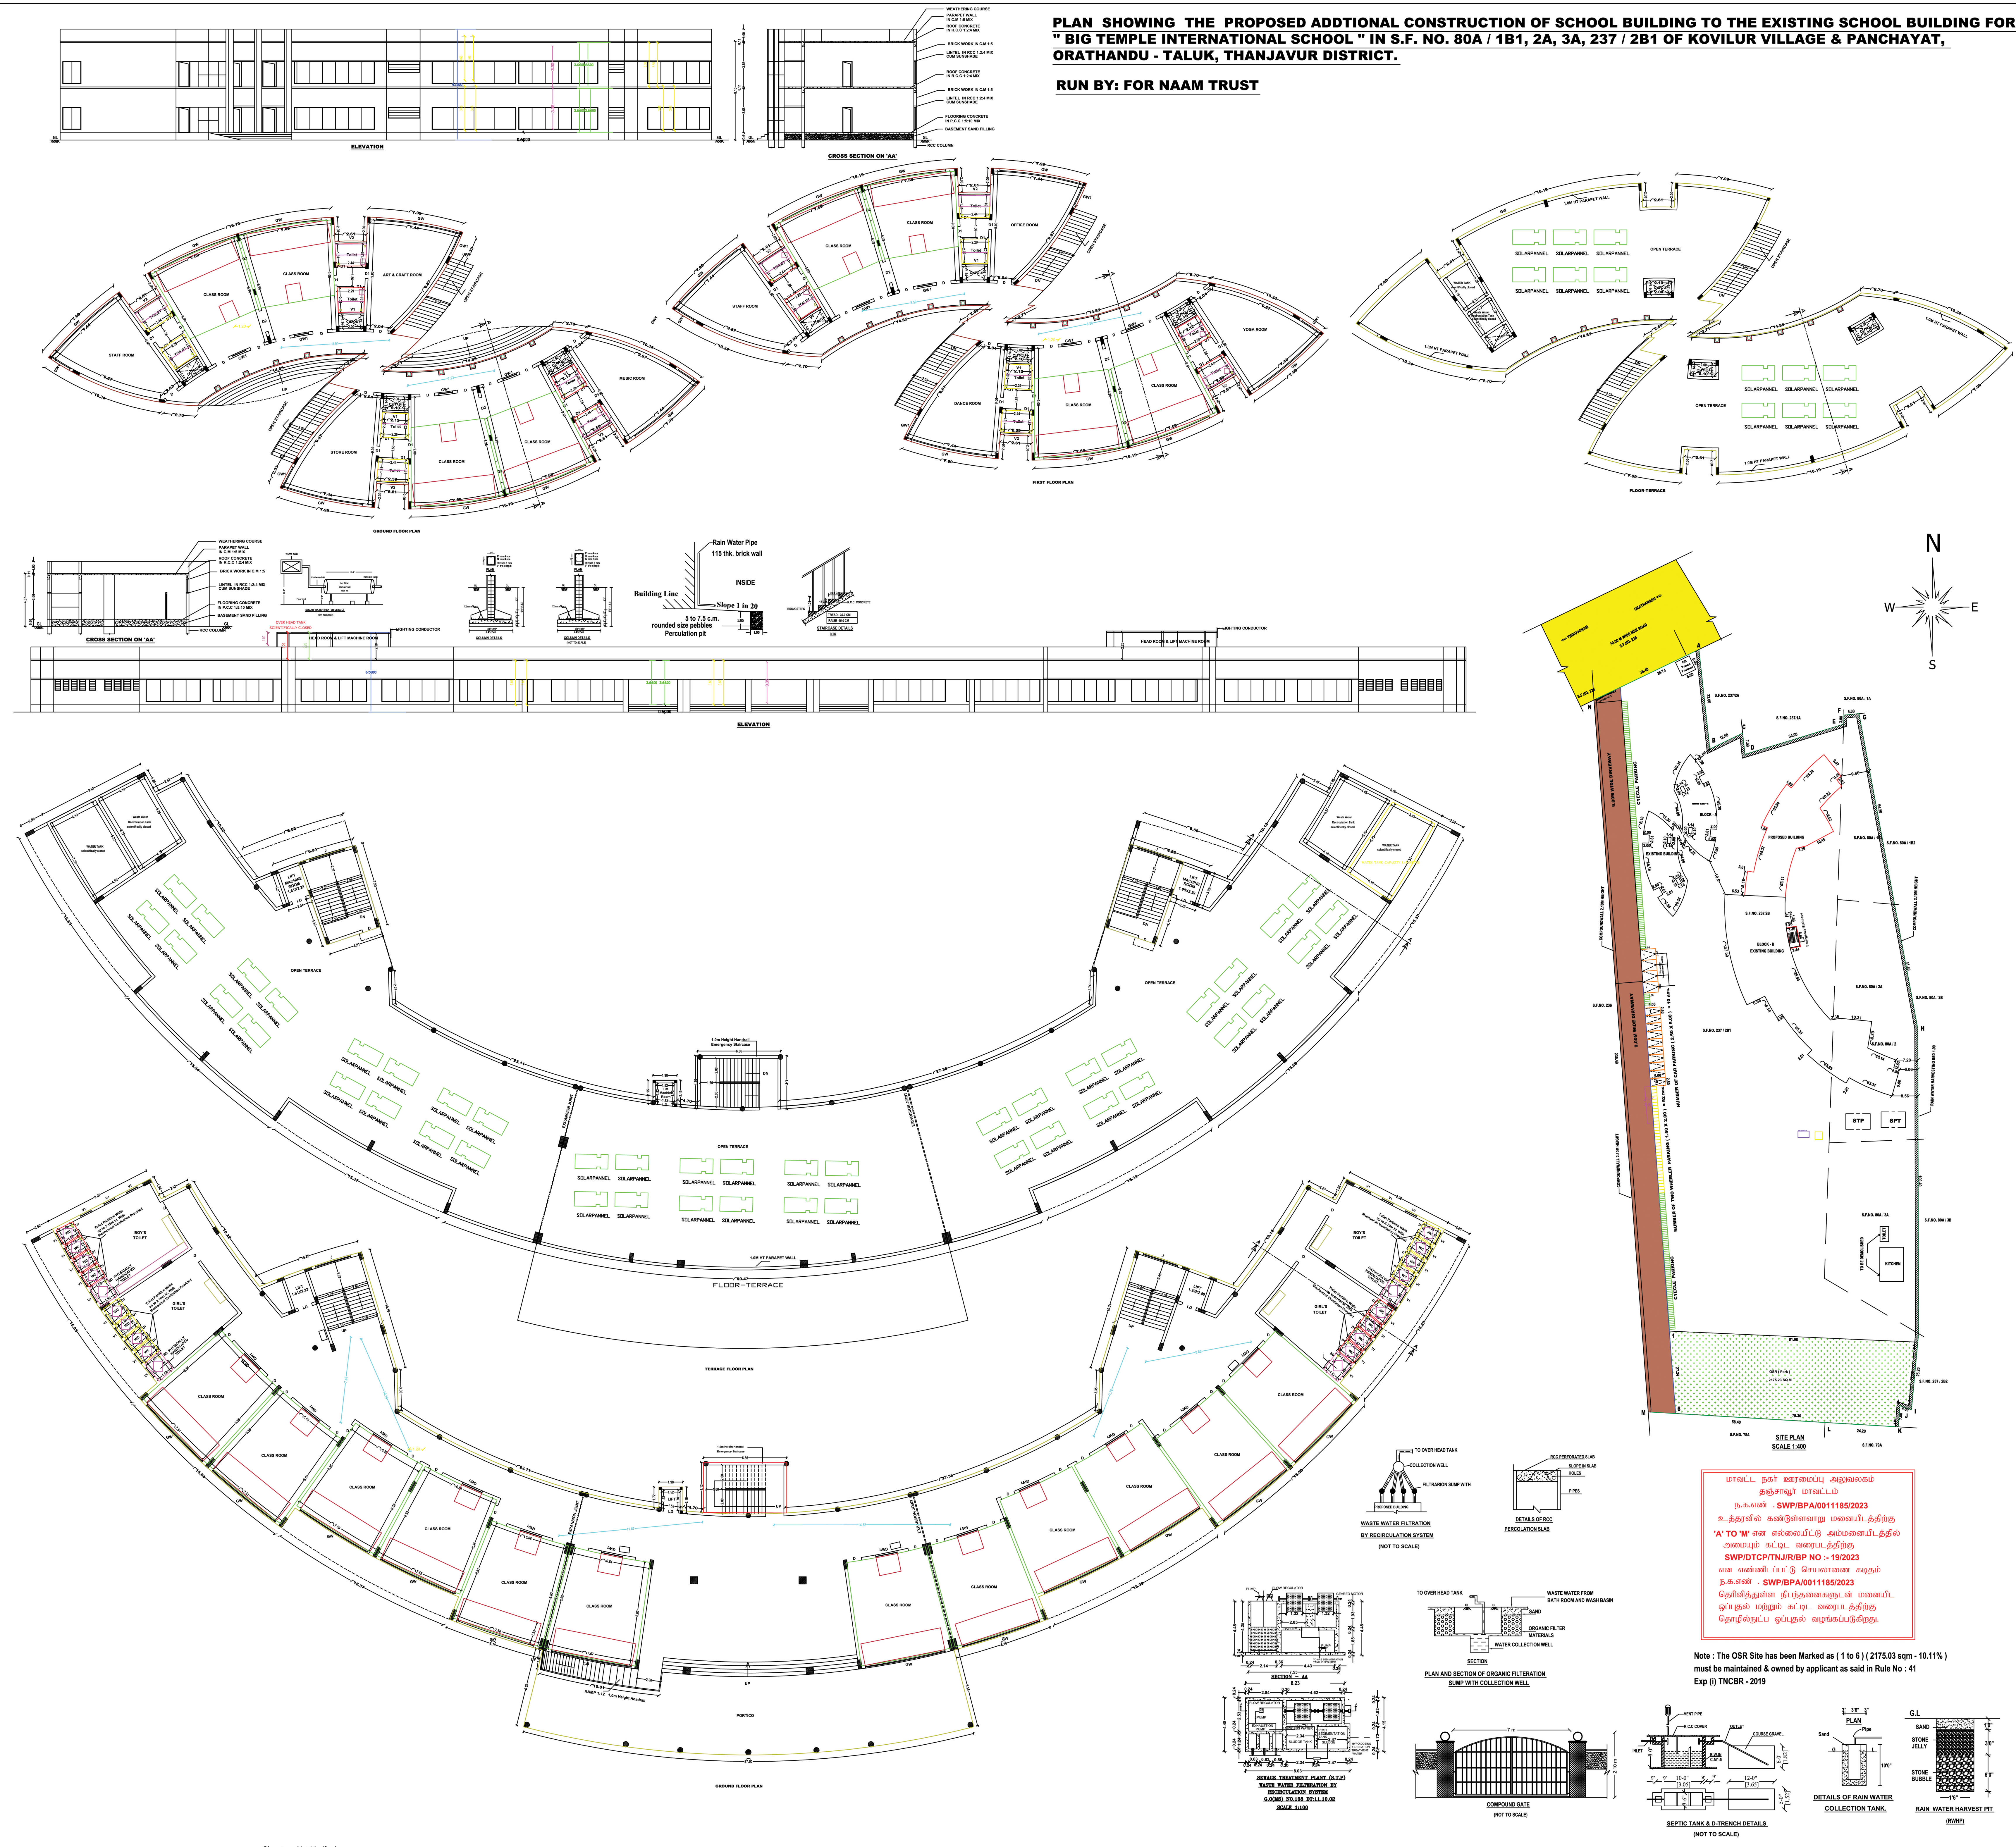

AREA DETAILS		SQ.MT.	
AREA OF SITE		21508.00	
		FSI	NON FSI
BLOCK - A (EXISTING)			
AREA OF GROUND FLOOR		609.36	---
AREA OF FIRST FLOOR		609.36	---
BLOCK - B			
AREA OF GROUND FLOOR (EXISTING)		1328.94	
AREA OF GROUND FLOOR (PROPOSED)		629.89	
AREA OF HEAD ROOM & LIFT MACHINE ROOM			92.91
AREA OF RAMP			16.01
EMERGENCY FIRE ESCAP OPEN STAIRCASE			50.82
TOTAL AREA		3177.55	
FLOOR SPACE INDEX (FSI) =		3177.55 / 21508.00 = 0.147	
PLOT COVERAGE (PC) =		2568.19 / 21508.00 X 100=11.94 %	
OPEN SPACE RESERVATION (PARK) =		2175.03 sq.mt	
PARKING			
NUMBER OF CAR PARKING (2.50 X 5.00) =		14 nos.	
NUMBER OF TWO WHEELER PARKING (1.50 X 1.80) =		34 nos.	
CYCLE PARKING AREA =		216 NOS	
PHYSICALLY HANDICAPED PARKING (3.60 X 5.00) =		4 NOS.	
COLOUR INDEX			
PROPOSED SITE			
EXISTING BUILDING			
PROPOSED BUILDING			
PROPOSED DRIVE WAY			
EXISTING ROAD			
RAIN WATER HARVESTING BED			
OSR			
APPLICANT			
REGISTERED ENGINEER		CONSTRUCTION ENGINEER	
STRUCTURAL ENGINEER			
OFFICE USE			
ASST. DIRECTOR TOWN & COUNTRY PLANNING THANJAVUR DISTRICT			