SHEET NO: 1 OF 2


NAME OF THE APPLICANT:
M/S PANDIAN CHEMICALS LTD.

SITE AREA DETAILS:




ALL DIMENSION IN METERS(M)

DOOR DETAILS

TYPE	DESCRIPTION	SIZE
D1	DOOR-1	3.00X4.50
D2	DOOR-2	1.20X3.00
D3	DOOR - 3	0.76X2.12
O	OPEN	3.00X4.50
J	JALLY	3.00X1.00
V	VENTILATOR	1.80X0.60
W	WINDOW	3.00X1.50
W1	WINDOW-1	1.50X1.50
W2	WINDOW 2	2.50X1.50
RS1	ROLLING SHUTTER-1	3.00X4.50
D	DOOR	3.00X2.50
O	OPEN	3.00X4.50
J	JALLY	3.00X1.00
V1	VENTILATOR-1	1.50X0.60
W1	WINDOW-1	1.50X1.50
RS	ROLLING SHUTTER	3.00x4.50
WO	WINDOW OPEN	3.00X1.00
DO	DOOR OPEN	3.00X2.00
O	OPEN	3.00X2.00
J	JALLY	3.00X1.00
V1	VENTILATOR-1	1.50X0.60
W1	WINDOW-1	1.50X1.00
RS1	ROLLING SHUTTER-1	3.00x4.50
-	R.C JALLY	3.00X1.20

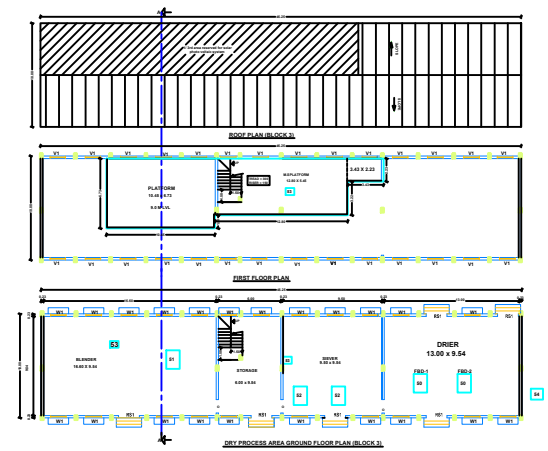

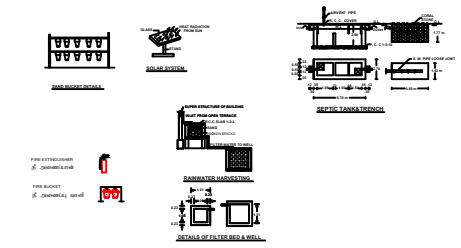

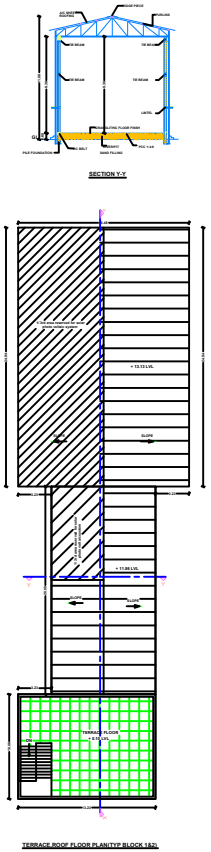

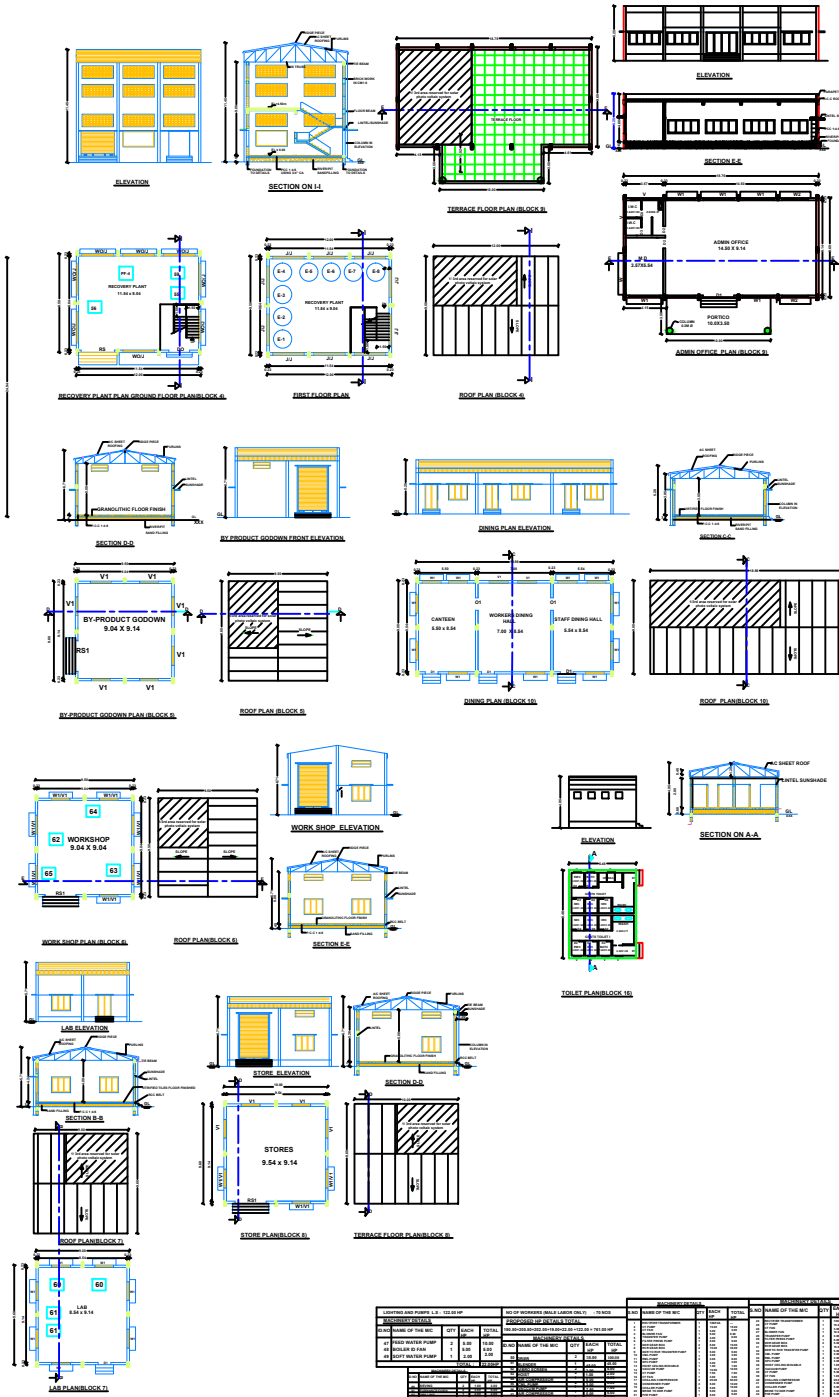

LIGHTING AND PUMPS L.S. : 122.00 HP				NO OF WORKERS (MALE LABOR ONLY) : 70 NOS			
MACHINERY DETAILS				PROCESSED HP DETAILS TOTAL			
SL NO	NAME OF THE M/C	QTY	EACH	TOTAL	180.00+200.00+200.00+19.00+22.00 =+22.00 = 761.00 HP		
47	FEED WATER PUMP	2	5.00	10.00	MACHINERY DETAILS		
48	BOILER ID FAN	1	5.00	5.00	SL NO	NAME OF THE M/C	QTY
49	SOFT WATER PUMP	1	2.00	2.00	1	DRY PROCESS	



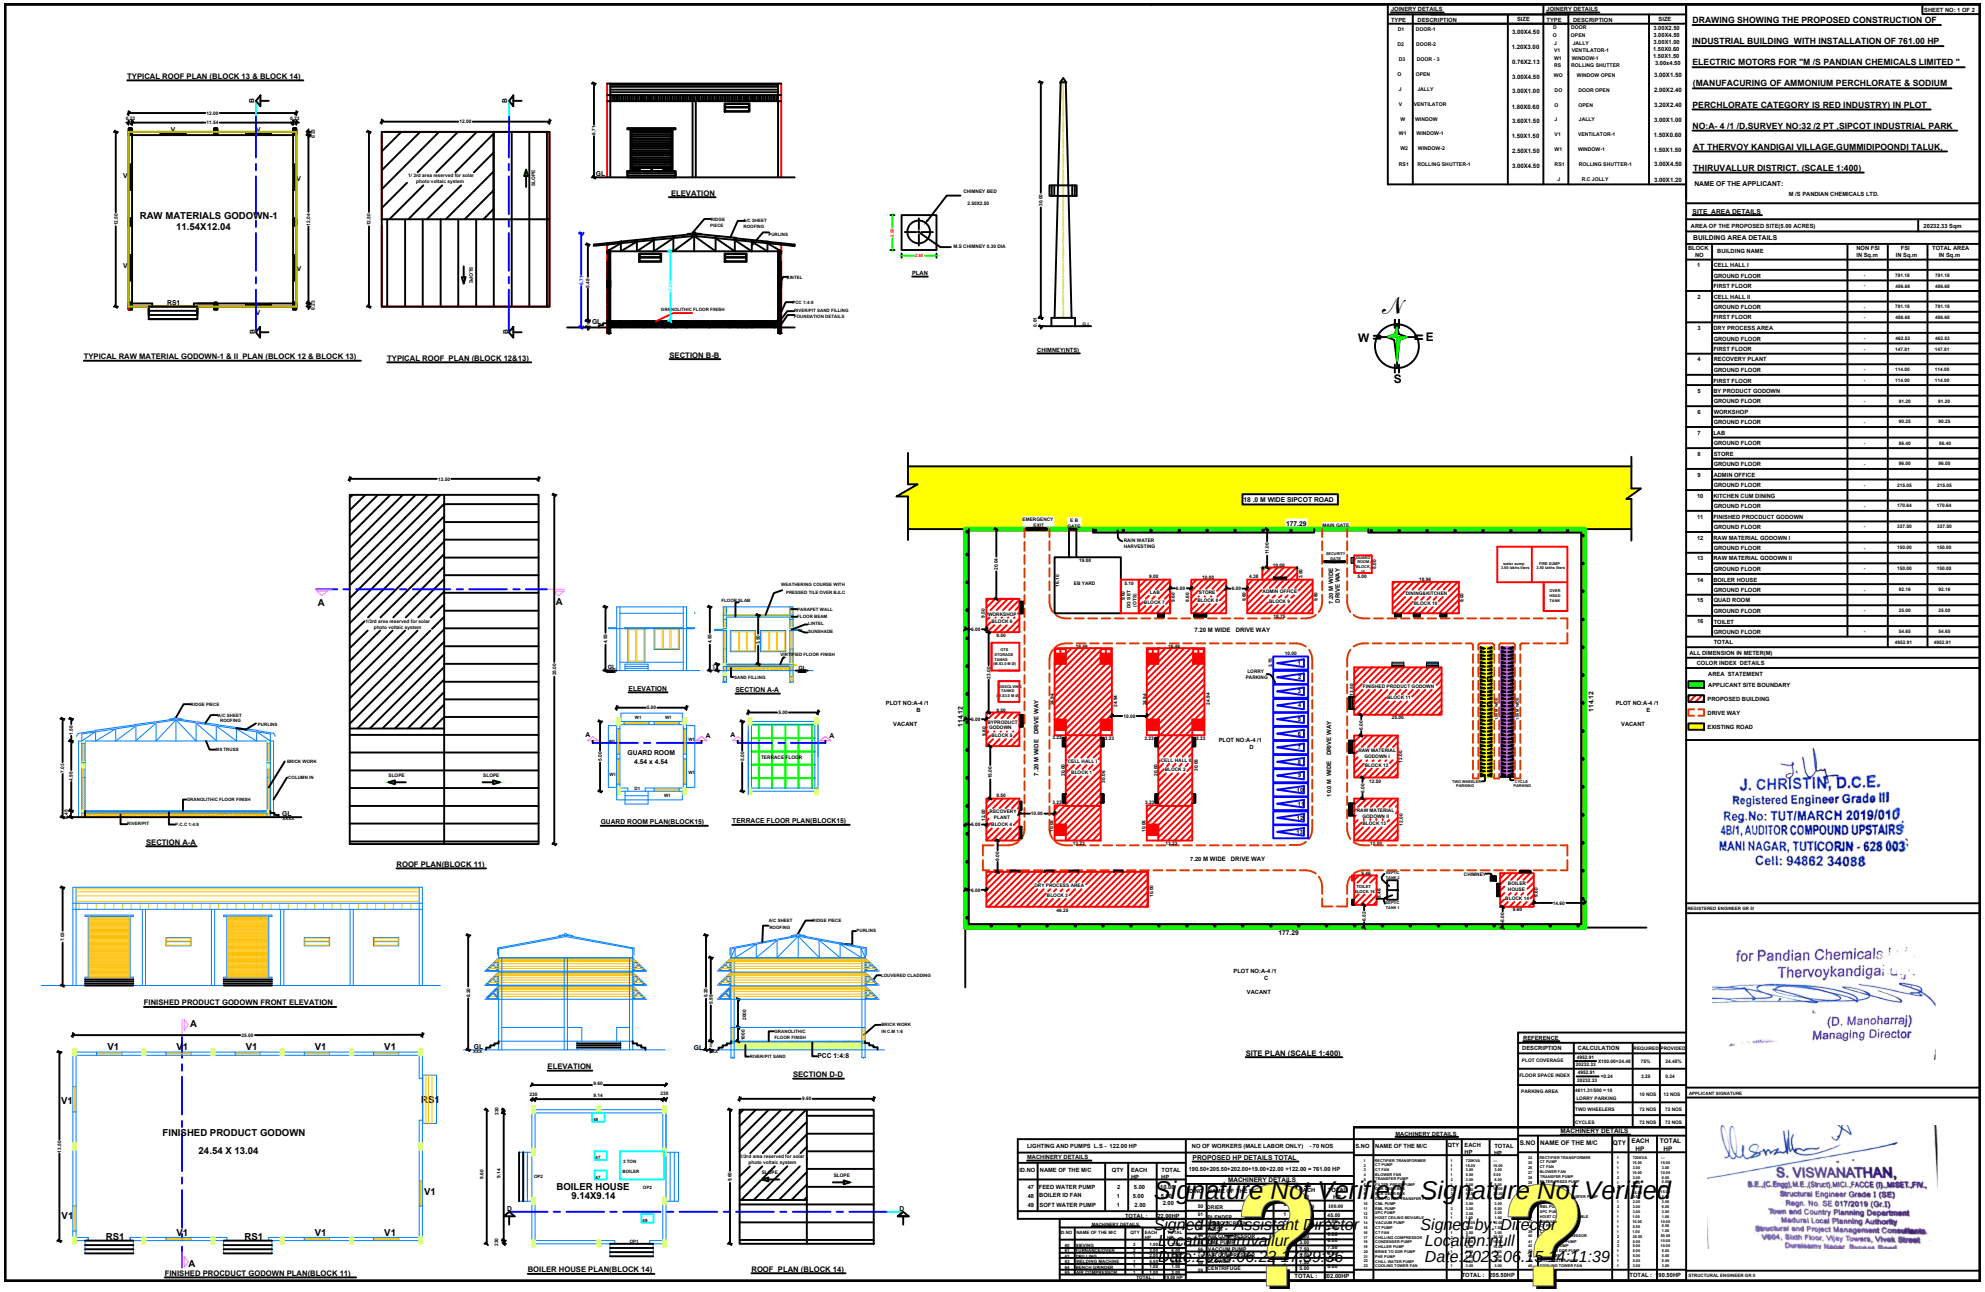

JOINERY DETAILS		
TYPE	DESCRIPTION	SIZE
D1	DOOR-1	3.00X4.50
D2	DOOR-2	1.20X3.00
D3	DOOR - 3	0.76X2.13
O	OPEN	3.00X4.50
J	JALLY	3.00X1.00
V	VENTILATOR	1.80X0.60
W	WINDOW	3.60X1.50
W1	WINDOW-1	1.50X1.50
W2	WINDOW-2	2.50X1.50
RS1	ROLLING SHUTTER-1	3.00X4.50

JOINERY DETAILS		
TYPE	DESCRIPTION	SIZE
D	DOOR	3.00X2.50
O	OPEN	3.00X4.50
J	JALLY	3.00X1.00
V1	VENTILATOR-1	1.50X0.60
W1	WINDOW-1	1.50X1.00
RS	ROLLING SHUTTER	3.00x4.50
WO	WINDOW OPEN	3.00X1.50
DO	DOOR OPEN	2.00X2.40
O	OPEN	3.20X2.40
J	JALLY	3.00X1.00
V1	VENTILATOR-1	1.50X0.60
W1	WINDOW-1	1.50X1.50
RS1	ROLLING SHUTTER-1	3.00X4.50
J	R.C JOLLY	3.00X1.20

SHEET NO:- 1 OF 2

DRAWING SHOWING THE PROPOSED CONSTRUCTION OF INDUSTRIAL BUILDING WITH INSTALLATION OF 761.00 HP ELECTRIC MOTORS FOR "M /S PANDIAN CHEMICALS LIMITED " (MANUFACURING OF AMMONIUM PERCHLORATE & SODIUM PERCHLORATE CATEGORY IS RED INDUSTRY) IN PLOT NO:A- 4 /1 /D,SURVEY NO:32 /2 PT ,SIPCOT INDUSTRIAL PARK AT THERVOY KANDIGAI VILLAGE,GUMMIDIPOONDI TALUK, THIRUVALLUR DISTRICT. (SCALE 1:400)

NAME OF THE APPLICANT: M /S PANDIAN CHEMICALS LTD.

SITE AREA DETAILS

AREA OF THE PROPOSED SITE(5.00 ACRES)	20232.33 Sqm

BUILDING AREA DETAILS

BLOCK NO	BUILDING NAME	NON FSI IN Sq.m	FSI IN Sq.m	TOTAL AREA IN Sq.m
1	CELL HALL I			
	GROUND FLOOR	-	791.18	791.18
	FIRST FLOOR	-	466.68	466.68
2	CELL HALL II			
	GROUND FLOOR	-	791.18	791.18
	FIRST FLOOR	-	466.68	466.68
3	DRY PROCESS AREA			
	GROUND FLOOR	-	462.53	462.53
	FIRST FLOOR	-	147.81	147.81
4	RECOVERY PLANT			
	GROUND FLOOR	-	114.00	114.00
	FIRST FLOOR	-	114.00	114.00
5	BY PRODUCT GODOWN			
	GROUND FLOOR	-	91.20	91.20
6	WORKSHOP			
	GROUND FLOOR	-	90.20	90.20
7	LAB			
	GROUND FLOOR	-	86.40	86.40
8	STORE			
	GROUND FLOOR	-	96.00	96.00
9	ADMIN OFFICE			
	GROUND FLOOR	-	215.05	215.05
10	KITCHEN CUM DINING			
	GROUND FLOOR	-	170.64	170.64
11	FINISHED PRODUCT GODOWN			
	GROUND FLOOR	-	337.50	337.50
12	RAW MATERIAL GODOWN I			
	GROUND FLOOR	-	150.00	150.00
13	RAW MATERIAL GODOWN II			
	GROUND FLOOR	-	150.00	150.00
14	BOILER HOUSE			
	GROUND FLOOR	-	92.16	92.16
15	GUAD ROOM			
	GROUND FLOOR	-	20.00	20.00
16	TOILET			
	GROUND FLOOR	-	34.65	34.65
	TOTAL		4862.91	4862.91

ALL DIMENSION IN METER(M)

COLOR INDEX DETAILS

AREA STATEMENT

- APPLICANT SITE BOUNDARY
- PROPOSED BUILDING
- DRIVE WAY
- EXISTING ROAD

J. CHRISTIN, D.C.E.
Registered Engineer Grade III
Reg.No: TUT/MARCH 2019/010
4B/1, AUDITOR COMPOUND UPSTAIRS
MANI NAGAR, TUTICORIN - 628 003
Cell: 94862 34088

REGISTERED ENGINEER GR II

for Pandian Chemicals Ltd.,
Thervoykandigai
(D. Manoharraj)
Managing Director

APPLICANT SIGNATURE

S. VISWANATHAN,
B.E.,(C.Engg),M.E.,(Struct),MICI.,FACCE (I)..MISET,FIV.,
Structural Engineer Grade I (SE)
Regn. No. SE 0172019 (Gr.I)
Town and Country Planning Department
Madurai Local Planning Authority
Structural and Project Management Consultants,
V664, Sixth Floor, Vijay Towers, Vivek Street
Durai Nagar Bypass Road

STRUCTURAL ENGINEER GR II

REFERENCE			
DESCRIPTION	CALCULATION	REQUIRED	PROVIDED
PLOT COVERAGE	4862.91 /20232.33 *100.00=24.46	70%	24.46%
FLOOR SPACE INDEX	4862.91 /20232.33 =0.24	3.25	0.24
PARKING AREA	4411.21/500 = 18	10 NOS	12 NOS
	LORRY PARKING		
	TWO WHEELERS	72 NOS	72 NOS
	CYCLES	72 NOS	72 NOS

LIGHTING AND PUMPS L.S - 122.00 HP	NO OF WORKERS (MALE LABOR ONLY) - 70 NOS
MACHINERY DETAILS	PROPOSED HP DETAILS TOTAL

ID.NO	NAME OF THE M/C	QTY	EACH HP	TOTAL HP
47	FEED WATER PUMP	2	5.00	10.00
48	BOILER ID FAN	1	5.00	5.00
49	SOFT WATER PUMP	1	2.00	2.00
	TOTAL			22.00HP

MACHINERY DETAILS			
S.NO	NAME OF THE M/C	QTY	EACH HP	TOTAL HP
1	RECTIFIER TRANSFORMER	1	1500 KVA	1500.00
2	CT PUMP	1	15.00	15.00
3	CT FAN	1	20.00	20.00
4	BLOWER FAN	1	5.00	5.00
5	CHARGE PUMP	1	5.00	5.00
6	CHARGE PUMP	1	5.00	5.00
7	ANOLYTE PUMP	1	5.00	5.00
8	ANOLYTE PUMP	1	5.00	5.00
9	CATHOLYTE PUMP	1	5.00	5.00
10	CATHOLYTE PUMP	1	5.00	5.00
11	CRYSTALLIZER	1	5.00	5.00
12	CRYSTALLIZER	1	5.00	5.00
13	CRYSTALLIZER	1	5.00	5.00