PLAN SHOWING THE PROPOSED CONSTRUCTION OF RCC ROOF RESIDENTIAL BUILDING IN GROUND FLOOR NEW S.F.NO: 673/177 AND OLD S.F.NO: 673/11A1A, PLOT NO: 22 PART, PATTA NO: 11384 AT CHETTINAICKENPATTI VILLAGE AND PANCHAYAT, DINDIGUL TALUK {WEST}, DINDIGULDISTRICT.

APPLICANT: Mr. N.DURAIRAJ S/O. NADARAJAN

SCALE - 1:100

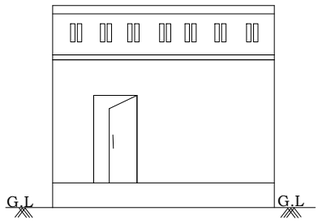

ELEVATION

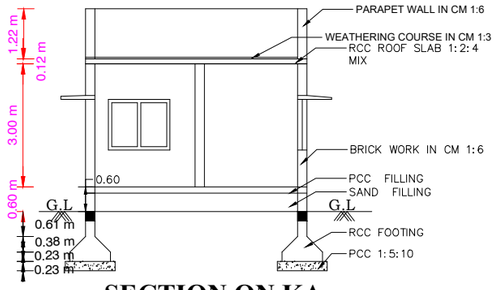

SECTION ON KA

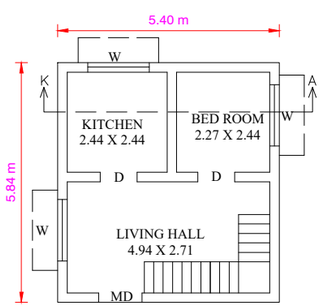

GROUND FLOOR PLAN

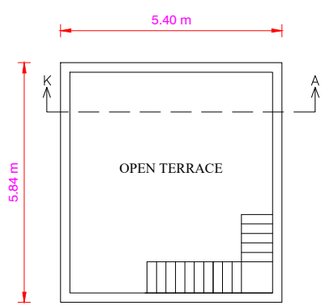

TERRACE FLOOR PLAN

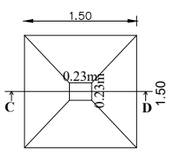

SECTION - 'CD'

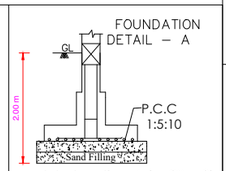

Isolated Footing -A (1.50X1.50)
(Not to Scale)

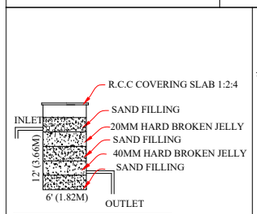

Bath & wash basin pipe line connection is directly connected to the rectangle pit for recycling the waste water.

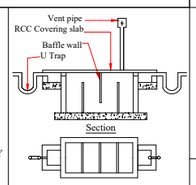

Using 'U' type trap 2 Nos in inlet, outlet & Ventpipe will be covered with mosquito proof covering net in inner side of vent pipe and top of vent pipe

Septic Tank With U Trap
Not To Scale

Solar Energy
Not To Scale

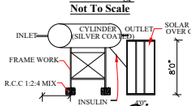

Waste Water Recycling Unit
Not To Scale

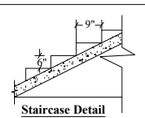

Staircase Detail
Not To Scale

NOTE:
Width - 3'0" - 0.91M
Tread - 09" - 0.23M
Rise - 06" - 0.15M

SPECIFICATION:-

ALL DETAILS ARE AS SHOWN IN SECTION ON ---- "K-A"

JOINERIES:-

M.D ---- MAIN DOOR--- ------	4'0" X 7'0"	1.22 X 2.13
D ---- --- DOOR ---- ---- ----- --	3'3" X 7'0"	0.99 X 2.13
D1 --- ---DOOR --- ---- ----- ----	2'6" X 7'0"	0.76 X 2.13
W --- --- WINDOW --- ---- ----	5'0" X 4'6"	1.52 X 1.37
V ---- -- VENTILATOR --- ----	3'0" X 2'0"	0.91 X 0.60
GW ---- GLASS WINDOW ---	3'3" X 10'0"	1.00 X 3.05

AREA DETAILS:-

	Sq.ft.	Sq.mt.
TOTAL AREA OF SITE AREA	712.00	66.15
PROPOSED GROUND FLOOR	339.50	31.54
OPEN SPACE AREA	372.50	34.61

LEGEND:-

OWNER'S BOUNDARY SHOWN IN GREEN--- --- ---
PROPOSED CONSTRUCTION SHOWN IN RED- -- --- -
EXISTING ROAD SHOWN IN YELLOW- --- --- --- --

APPROVED DETAILS:

Online Application No: SWP/BPA/093030/2023

ROC No: SWP/BPA/093030/2023/CNP

Building Plan Permission No: 011/2023/CNP.

APPLICANT :-

N. Durairaj

REGISTERED ENGINEER :-

Er.K.MURALI, B.E., C.Eng., AIV., AMIE.,
Register Engineer
Reg.No: RE – 01/2021 (Gr-III)
K Karunya Associates, No: 6, First Floor,
Ranji Traders, MVM Nagar Karur Road,
Dindigul, Tamilnadu – 620 001.
Mobile No: 72002 84555.

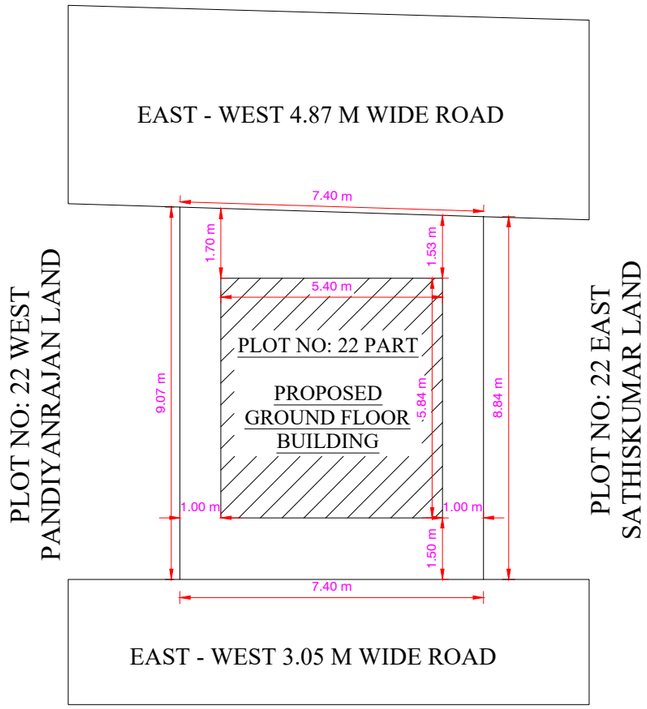

Signature Not Verified
Signed by: Village Panchayat President
Location:Dindigul
Date:2024.01.19 12:47:58