



Your trusted partner for buying, selling, and managing property,
ensuring hassle-free service with 100% transparency.

3/350/2 Mettukuppam,
OMR Thoraipakkam,
Chennai, India


hello@verified.realestate

+91 9996 12 9996

Official Property Record

Digitally Verified Record - Powered by Verified  RealEstate™



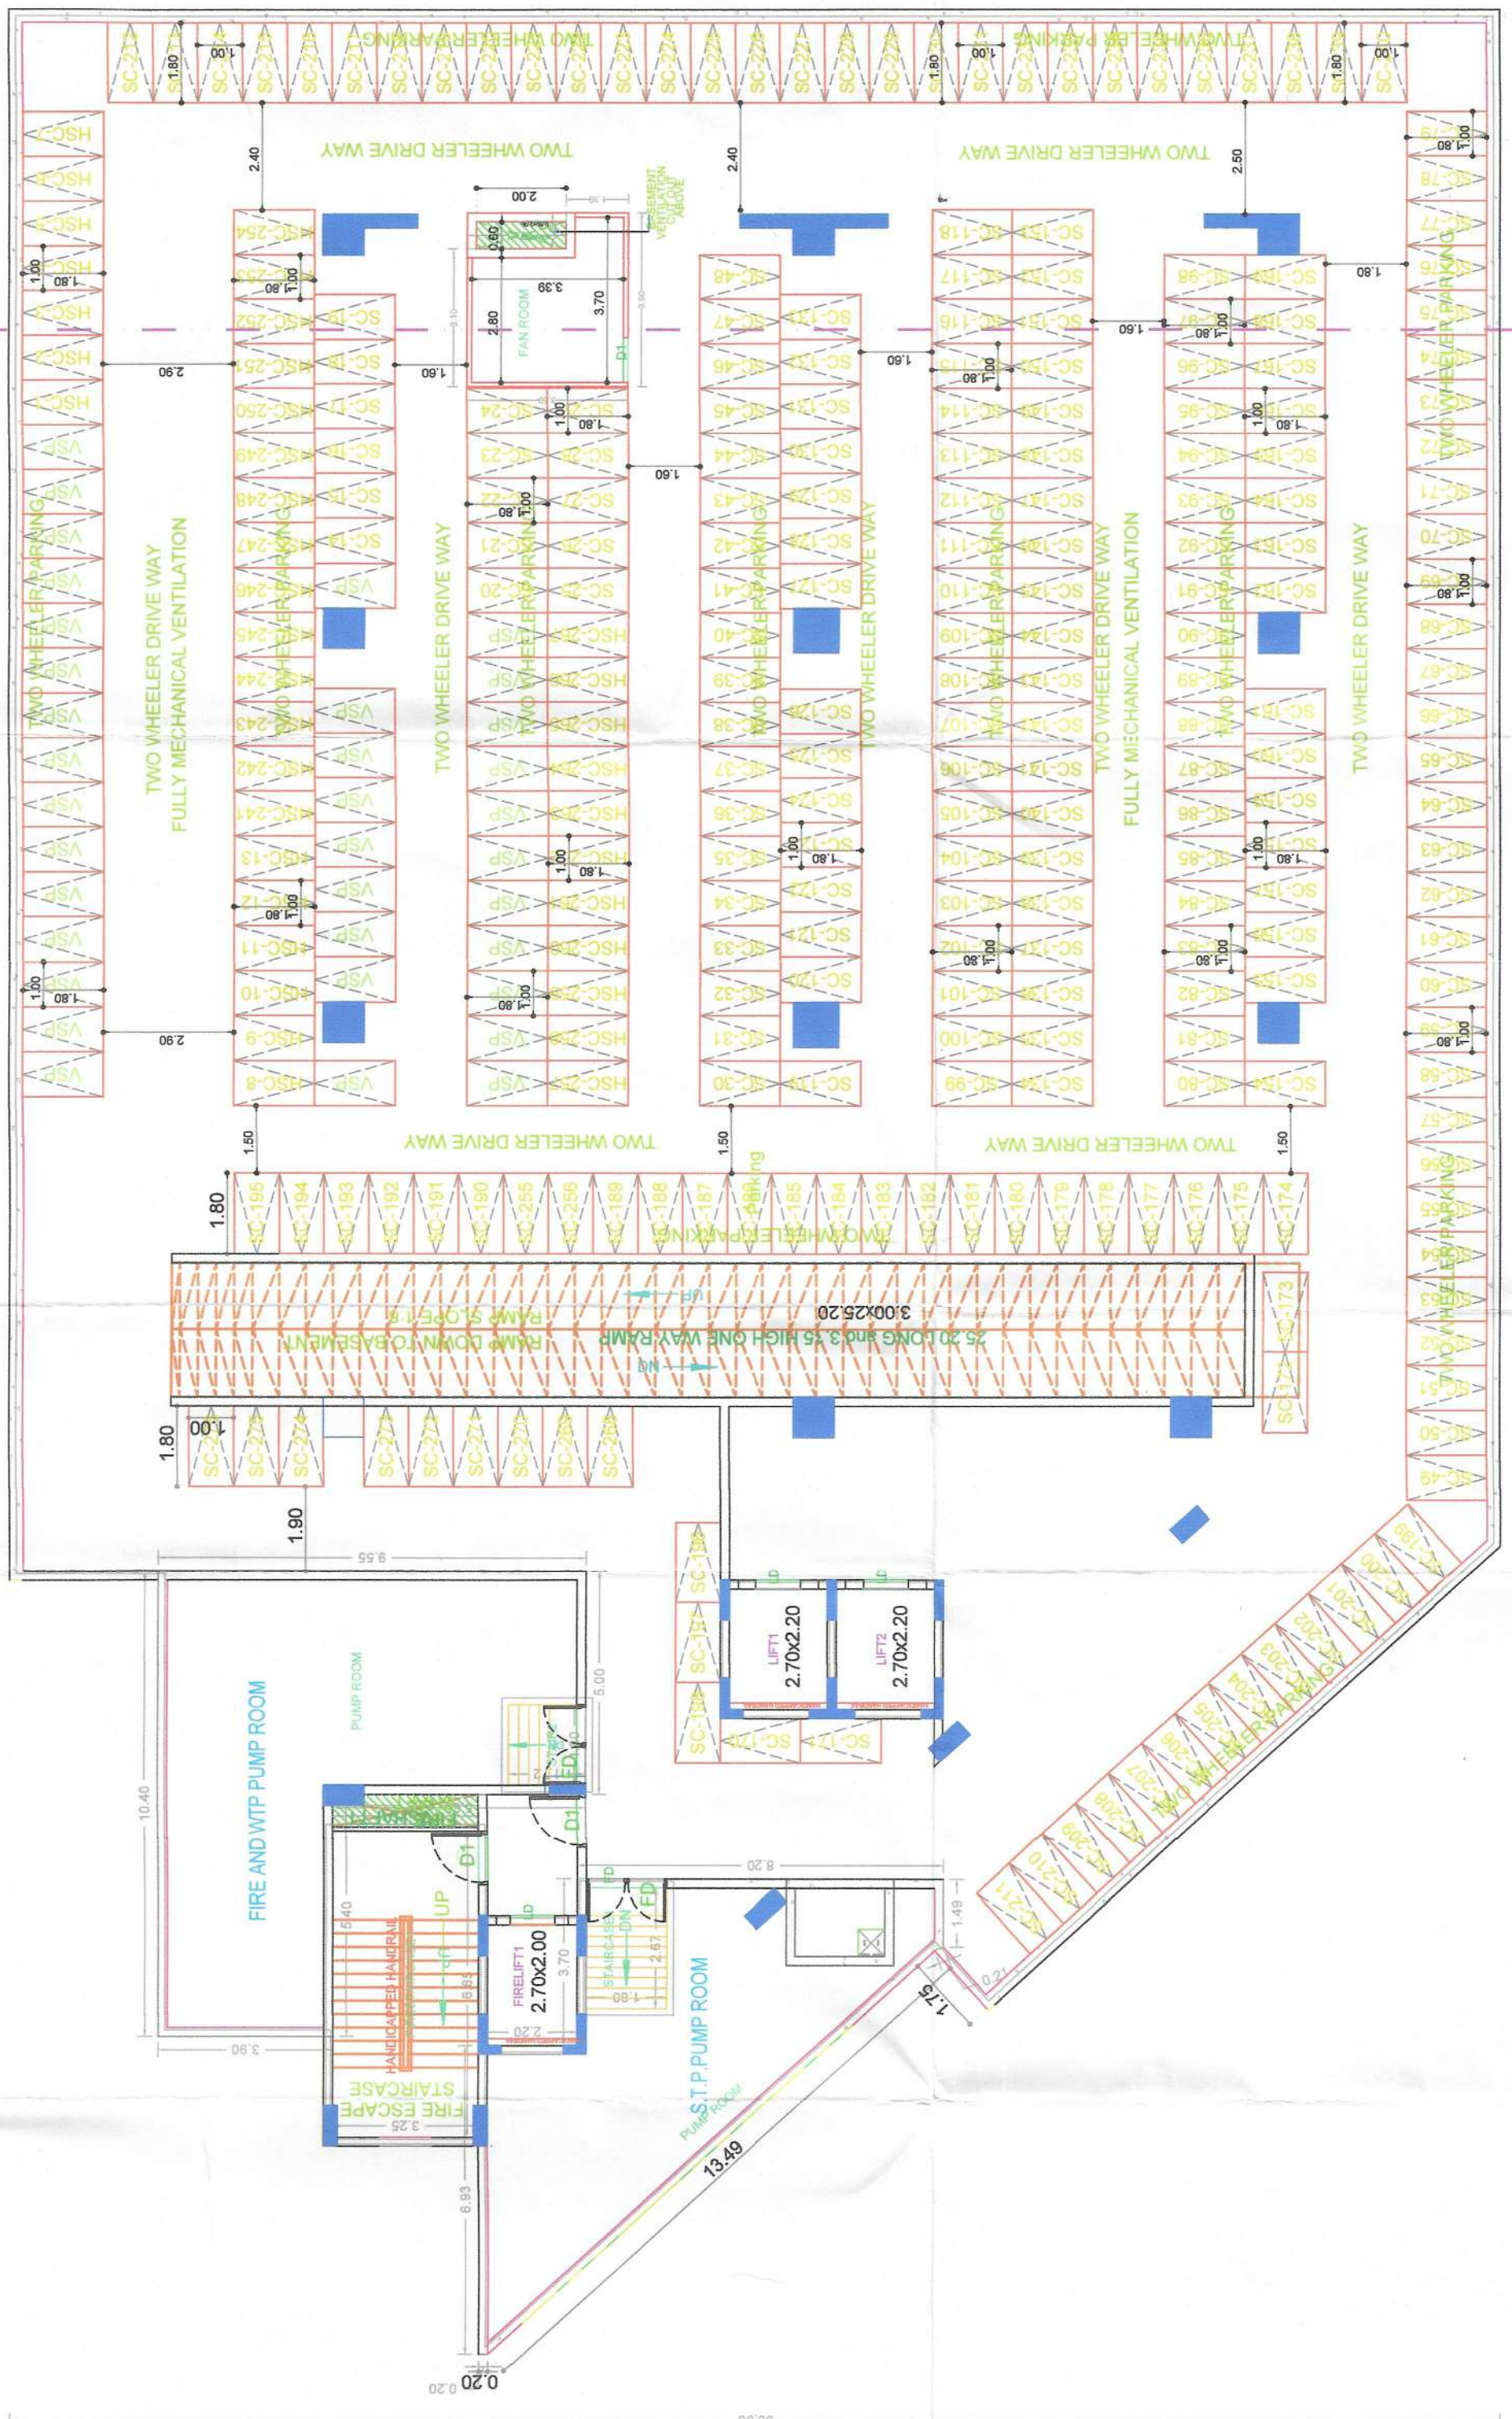

FLOOR WISE FSI STATEMENT: (HRS COMM)									
FLOORS	COMM. RESID.	IND.	INST.	DU	TOTAL FSI/AREA				
BASMENT PARKING FLOOR&11	0.00	0.00	0.00	0	124.41				
ST/1ST PARKING FLOOR	340.52	0.00	0.00	0	340.52				
GROUND FLOOR	719.58	0.00	0.00	0	719.58				
SECOND FLOOR	719.58	0.00	0.00	0	719.58				
THIRD FLOOR	719.58	0.00	0.00	0	719.58				
FOURTH FLOOR	719.58	0.00	0.00	0	719.58				
FIFTH FLOOR	719.58	0.00	0.00	0	719.58				
SIXTH FLOOR	719.58	0.00	0.00	0	719.58				
SEVENTH FLOOR	719.58	0.00	0.00	0	719.58				
EIGHTH FLOOR	719.58	0.00	0.00	0	719.58				
NINTH FLOOR	719.58	0.00	0.00	0	719.58				
TENTH FLOOR	719.58	0.00	0.00	0	719.58				
TOTAL	5405.93	0.00	0.00	0	5405.93				
NO. OF BASE BUILDING						FE. AREA	DU	TOTAL	
HRS COMM						5405.93	0.00	0.00	5405.93
BILDDING						5405.93	0.00	0.00	5405.93
HRS COMM						5405.93	0.00	0.00	5405.93
TOTAL						5405.93	0.00	0.00	5405.93

APPROVAL CONDITION

SCALE 1:100

CHENNAI METROPOLITAN DEVELOPMENT AUTHORITY

APPROVED

SUBJECT TO THE CONDITIONS MENTIONED IN THE OFFICE

SUBJECT TO THE CONDITIONS MENTIONED IN THIS OFFICE


Signature valid

For (Display) Printer / Chief Planner / (Hearings-Sections)
Holt Street Building / Non-Holt Street Building

This Approval is valid only after building Permit is issued by this concerned Local Body.

off copy submitted by the Architect/ License Engineer


Applicants (Owner / Developer / Power of Attorney)

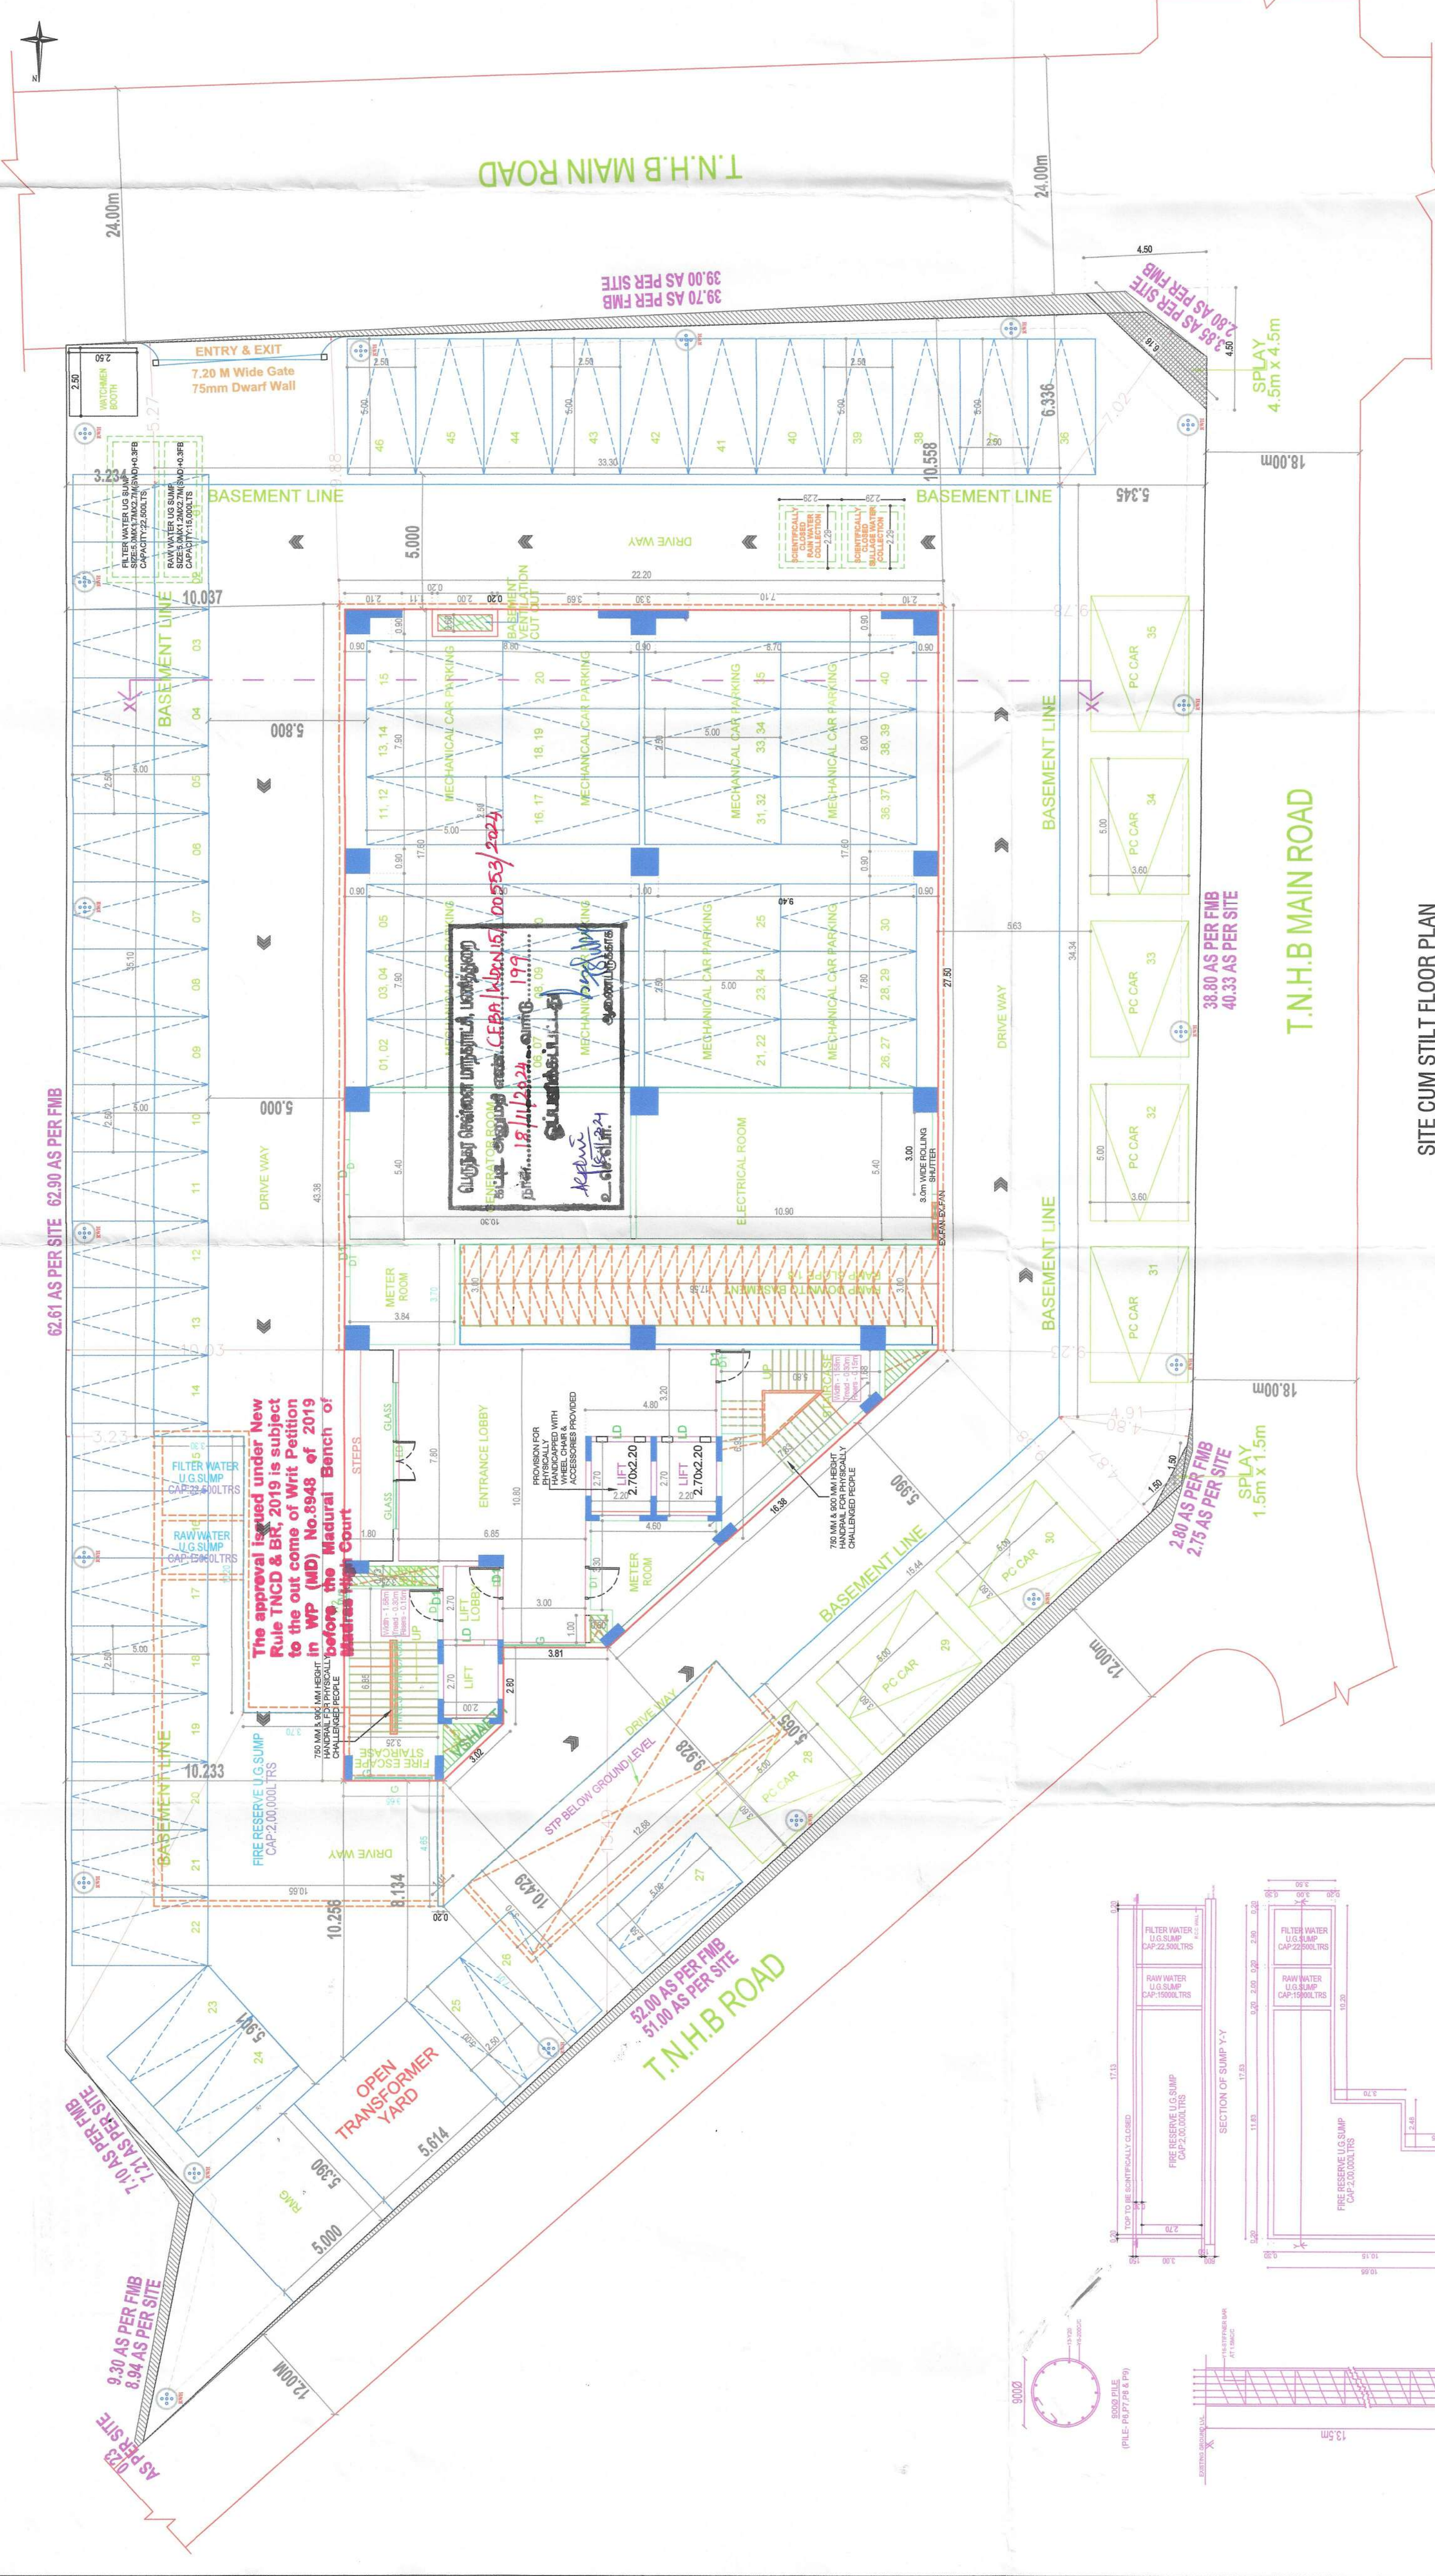


The image contains several architectural drawings for a water supply system:

- GATE DETAIL:** A cross-section of a gate with a height of 2000 and a width of 8000. It shows a concrete structure with a gate leaf and a counterweight.
- RECTANGULAR TANK WITH BUTTRESS:** A plan view of a rectangular tank with a buttress. The tank has a width of 10.0 and a length of 10.0. The buttress has a width of 1.0 and a height of 1.0. The tank is labeled "RECTANGULAR TANK WITH BUTTRESS" and "SECTION ON BUTTRESS".
- SECURITY CABIN PLAN:** A plan view of a security cabin with a width of 1.0 and a length of 1.0. It is labeled "SECURITY CABIN PLAN".
- FRONT ELEVATION:** A front elevation of the security cabin with a height of 1.0 and a width of 1.0. It is labeled "FRONT ELEVATION".
- SECTION ON DD:** Two cross-sections of a structure on a datum level (DD). The first is labeled "SECTION ON DD" and the second is labeled "SECTION ON DD". Both show a concrete structure with a width of 1.0 and a height of 1.0.
- RAIN WATER COLLECTION SUMP DETAIL:** A cross-section of a rain water collection sump with a width of 1.0 and a height of 1.0. It is labeled "RAIN WATER COLLECTION SUMP DETAIL".
- SULLAGE WATER COLLECTION SUMP DETAIL:** A cross-section of a sullage water collection sump with a width of 1.0 and a height of 1.0. It is labeled "SULLAGE WATER COLLECTION SUMP DETAIL".
- SECTION OF SUMP X-Y:** A cross-section of a sump along the X-Y line, showing a width of 1.0 and a height of 1.0. It is labeled "SECTION OF SUMP X-Y".
- PLAN OF SUMP:** A plan view of a sump with a width of 1.0 and a length of 1.0. It is labeled "PLAN OF SUMP".

Diagram illustrating a solar hot water system detail. The system includes a water tank connected to a solar waterheater. The water heater has two vertical pipes: 'HOT WATER IN' at the top and 'COLD WATER INLET' at the bottom. A horizontal pipe connects the tank to the water heater. A dashed line indicates the 'FLOOR LEVEL'.

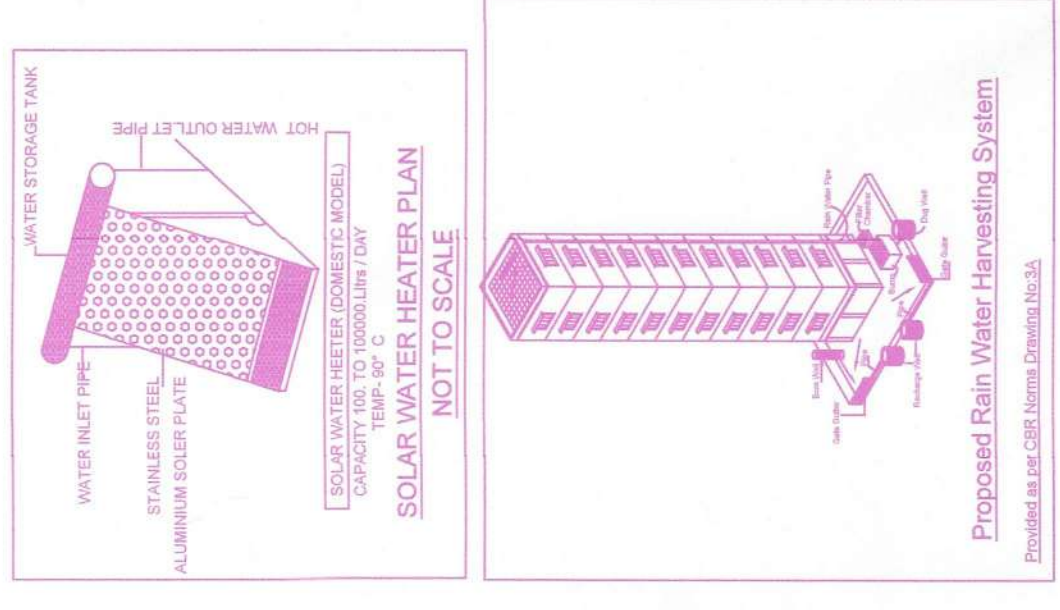

PLAN VIEW

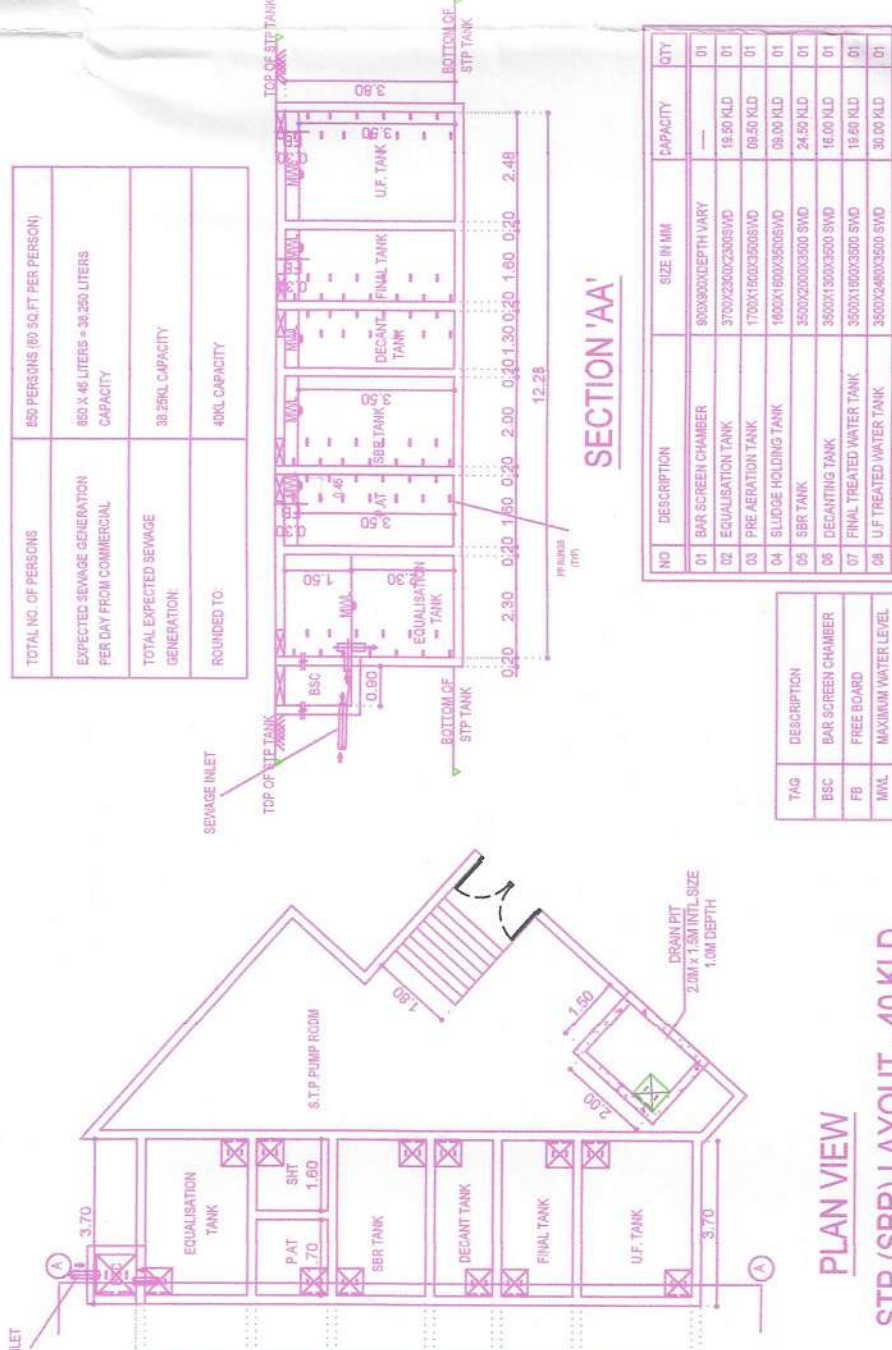

NO	DESCRIPTION	SIZE IN MM	CAPACITY
01	BAR SCREEN CHAMBER	3000X1000X1500	—
02	EQUALIZATION TANK	1500X1500X1500	15.00 ALD
03	FINE AERATION TANK	1700X1700X2500	0.80 ALD
04	COARSE AERATION TANK	1800X1800X2500	0.80 ALD
05	SLUDGE HOLDING TANK	1800X1800X2500	0.80 ALD
06	500 TANK	3000X1000X1500	24.00 ALD
07	REGULATING TANK	3000X1000X1500	24.00 ALD
08	FINAL TREATMENT WATER TANK	3000X1000X1500	16.00 ALD
09	UP TREATED WATER TANK	3000X2400X2000	30.00 ALD



our services doesn't just end there



Buying & Selling Services

Property Buying Assistance, Property Selling Support, Market Price Analysis, Owner Outreach and Negotiation.



Legal & Documentation Services

Certified EC, Patta, legal opinions, property verification, due diligence, litigation solutions, and legal heir certificates.



Property Development & Approvals

Building plan approvals, construction, layout and sub-division approvals, zone conversion, and occupancy certification.



NRI & Investment Services

Escrow Services, Rentals, Litigation Solutions, Property Valuation and Property Management



Compliance & Special Services

Demolition, Vaasthu checks, regularization of unauthorized buildings, and office space solutions.



 **empowering your real estate decisions**
with smart tools



Property Valuation & Cost Estimation

Guideline Value, Apartment Composite Value, Stamp Duty & Registration Fees Calculator, Building Value Calculator, Capital Gains Calculator, Area Unit Converter, Length Unit Converter



Ownership, Compliance & Legal Verification

Encumbrance Certificate (EC) Search, Find Your SRO, Temple Property Check, WAQF Property Check, View Patta/Chitta, View FMB, Patta Analyzer, EC Analyzer



Zoning & Land Use Analysis

Land Use Zone Finder, CRZ Zone Check, Aquifer Zone Check, CBA Check, EWS Check, Road Width Check, Proposed Road Widening Check, FSI Calculator



Property Documentation & Workflow Tools

Forms & Templates, Document Generator, Document Translation, Dictionary



Vastu & Property Management Tools

Home Vastu Shastra, Plot Vastu Shastra, Property Management



We're honored to be part of your
real estate journey

3/350/2 Mettukuppam,
OMR Thoraipakkam,
Chennai, India

hello@verified.realestate
[+91 9996 12 9996](tel:+919996129996)
www.verified.realestate