

Verified RealEstate™

Your trusted partner for buying, selling, and managing property,
ensuring hassle-free service with 100% transparency.

3/350/2 Mettukuppam,
OMR Thoraipakkam,
Chennai, India









hello@verified.realestate

+91 9996 12 9996

www.verified.realestate

Official Property Record



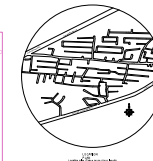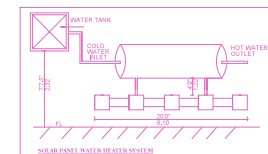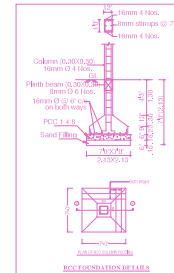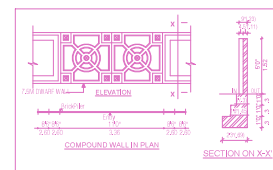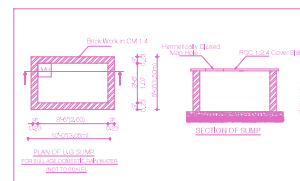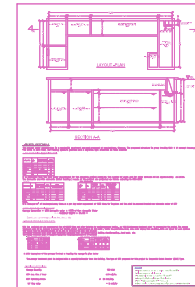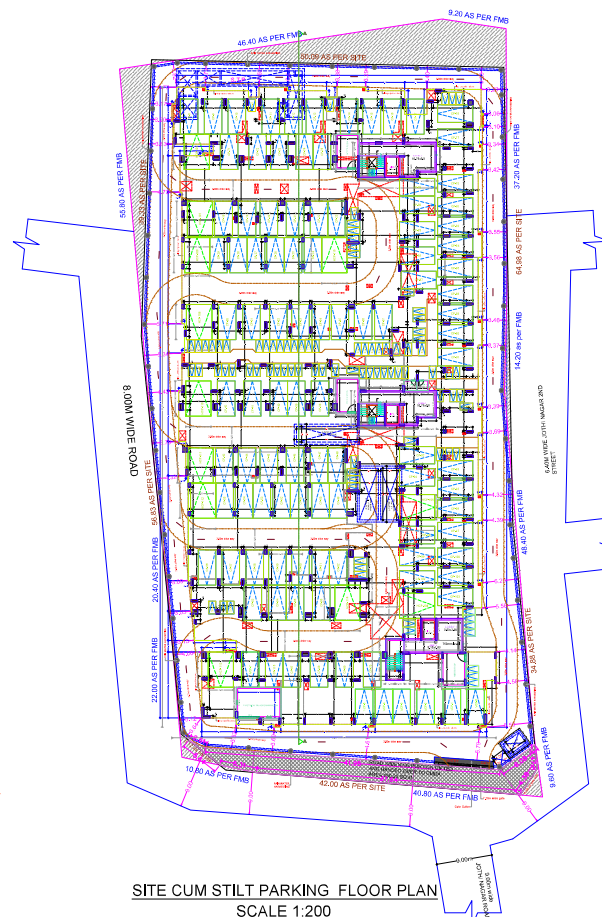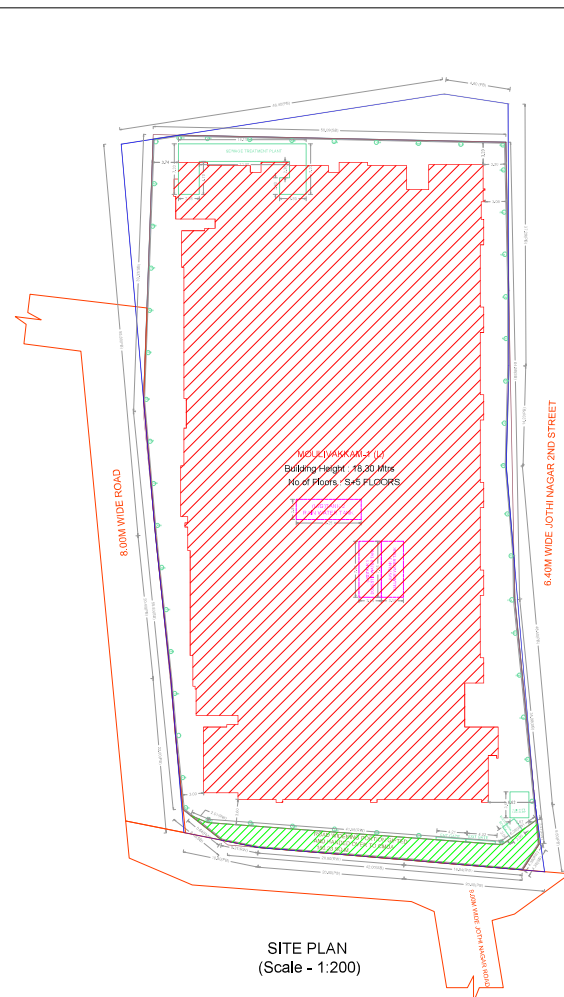


FLOOR NAME		SHEET NO. 16
FLOOR NAME		


FLOOR VASE FSI STATEMENT- MOUVAKKAM (L)						
FLOORS	COMM.	RESI.	IND.	INST.	DU	TOTAL
STAY PARKING FLOOR	0.00	0.00	0.00	0.00	0	FSI AREA
FIRST FLOOR	0.00	2607.13	0.00	0.00	20	2607.13
SECOND FLOOR	0.00	2532.08	0.00	0.00	24	2532.08
THIRD FLOOR	0.00	2532.08	0.00	0.00	24	2532.08
FOURTH FLOOR	0.00	2532.08	0.00	0.00	24	2532.08
FIFTH FLOOR	0.00	2532.08	0.00	0.00	24	2532.08
Terrace	0.00	0.00	0.00	0.00	0	0.00
Total	0.00	12966.16	0.00	0.00	116	12966.16

BUILDING VASE FSI STATEMENT- MOUVAKKAM (L)						
BUILDING	FSI AREA				DU	TOTAL
NO OF SAME BUILDING	COMM.	RESI.	IND.	INST.	DU	FSI AREA
MOUVAKKAM (L)	0.00	12966.16	0.00	0.00	116	12966.16
Total	0.00	12966.16	0.00	0.00	116	12966.16

APPROVAL CONDITION	
SCALE 1:100	
QS CODE	

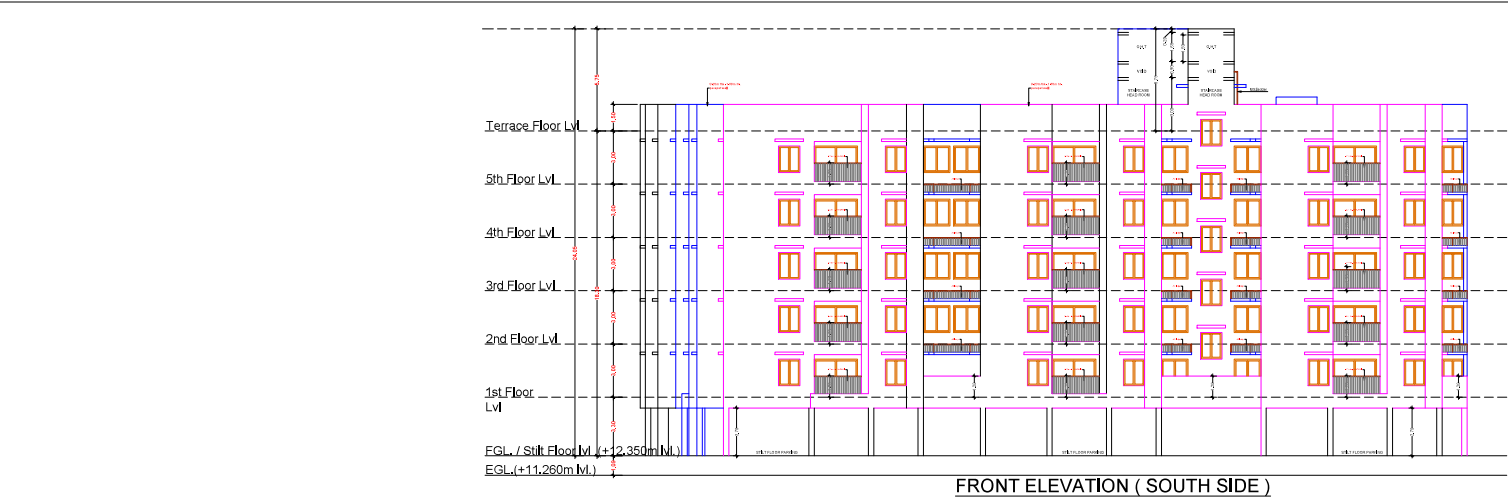

FRONT ELEVATION (SOUTH SIDE)

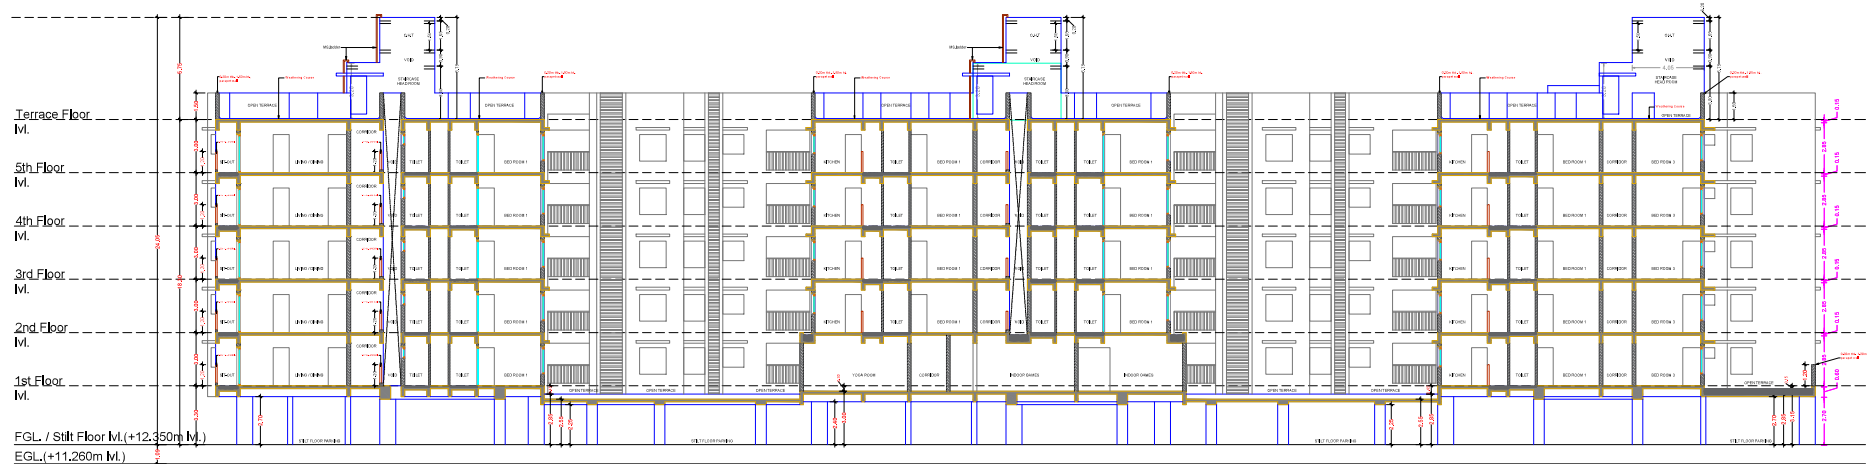

SECTION : A - A

FLOOR NAME	SHEET NO. 4 / 4
FLOOR NAME	
PLAN SHOWING THE PROPOSED CONSTRUCTION OF STILT FLOOR + 5 FLOORS RESIDENTIAL BUILDING WITH 116 DWELLING UNITS WITH GYM, YOGA ROOM, INDOOR GAMES, ASSOCIATION ROOM & STORE ROOM IN FIRST FLOOR (HEIGHT 18.30M) AVAILING PREMIUM FSI AT JOTHI NAGAR ROAD CONNECTING TO KUNDRATHUR MAIN ROAD, MOULIVAKKAM, CHENNAI COMPRISED IN S.NO. 29/4, 29/5A, 29/5B, 29/5C & 29/5D OF MOULIVAKKAM VILLAGE WITHIN THE LIMITS OF KUNDRATHUR PANCHAYAT UNION.	

										SCALE 1:100		CHENNAI METROPOLITAN DEVELOPMENT AUTHORITY APPROVED SUBJECT TO THE CONDITIONS MENTIONED IN THIS OFFICE	
Signature valid										OR CODE			

Our services go beyond



Buying & Selling Services

Property Buying Assistance, Property Selling Support, Market Price Analysis, Owner Outreach and Negotiation.



Legal & Documentation Services

Certified EC, Patta, legal opinions, property verification, due diligence, litigation solutions, and legal heir certificates.



Property Development & Approvals

Building plan approvals, construction, layout and sub-division approvals, zone conversion, and occupancy certification.



NRI & Investment Services

Escrow Services, Rentals, Litigation Solutions, Property Valuation and Property Management



Compliance & Special Services

Demolition, Vaasthu checks, regularization of unauthorized buildings, and office space solutions.

Smarter Tools, Stronger Decisions



Property Valuation & Cost Estimation

Guideline Value, Apartment Composite Value, Stamp Duty & Registration Fees Calculator, Building Value Calculator, Capital Gains Calculator, Area Unit Converter, Length Unit Converter



Ownership, Compliance & Legal Verification

Encumbrance Certificate (EC) Search, Find Your SRO, Temple Property Check, WAQF Property Check, View Patta/Chitta, View FMB, Patta Analyzer, EC Analyzer



Zoning & Land Use Analysis

Land Use Zone Finder, CRZ Zone Check, Aquifer Zone Check, CBA Check, EWS Check, Road Width Check, Proposed Road Widening Check, FSI Calculator



Property Documentation & Workflow Tools

Forms & Templates, Document Generator, Document Translation, Dictionary



Vastu & Property Management Tools

Home Vastu Shastra, Plot Vastu Shastra, Property Management

Verified RealEstateTM

We're honored to be part of your
real estate journey

3/350/2 Mettukuppam,
OMR Thoraipakkam,
Chennai, India

hello@verified.realestate
+91 9996 12 9996
www.verified.realestate