A/U 1/21

LOCAL BODY COPY

Approved by Panchayat Union and forwarded to Village Panchayat for Final approval

Commissioner
Poonamallee Panchayat Union

This Planning Permission issued under the provisions of G.O.(Ms).No.8948 of 2019 and G.O.(Ms).Nos.6912 & 6913 of 2019.

PLAN APPROVED
AS PER DECISION
AT MEETING HELD ON 06/07/2023
DATE 06/07/2023
VALID UPTO 05/07/2024
for MEMBER SECRETARY
POONAMALLEE TALUK
THIRUVALLUR DIST.

Planning Permission No. PP/HRB/1/2023/1611
APPROVED
Subject to conditions mentioned in the enclosed Letter No. Lr.no.PP/HRB/1/2023/1611 dt.06/07/2023
Chief Executive Officer
Chennai Metropolitan Development Authority
Chennai-600 008.
This approval is valid for two years from the date of approval.

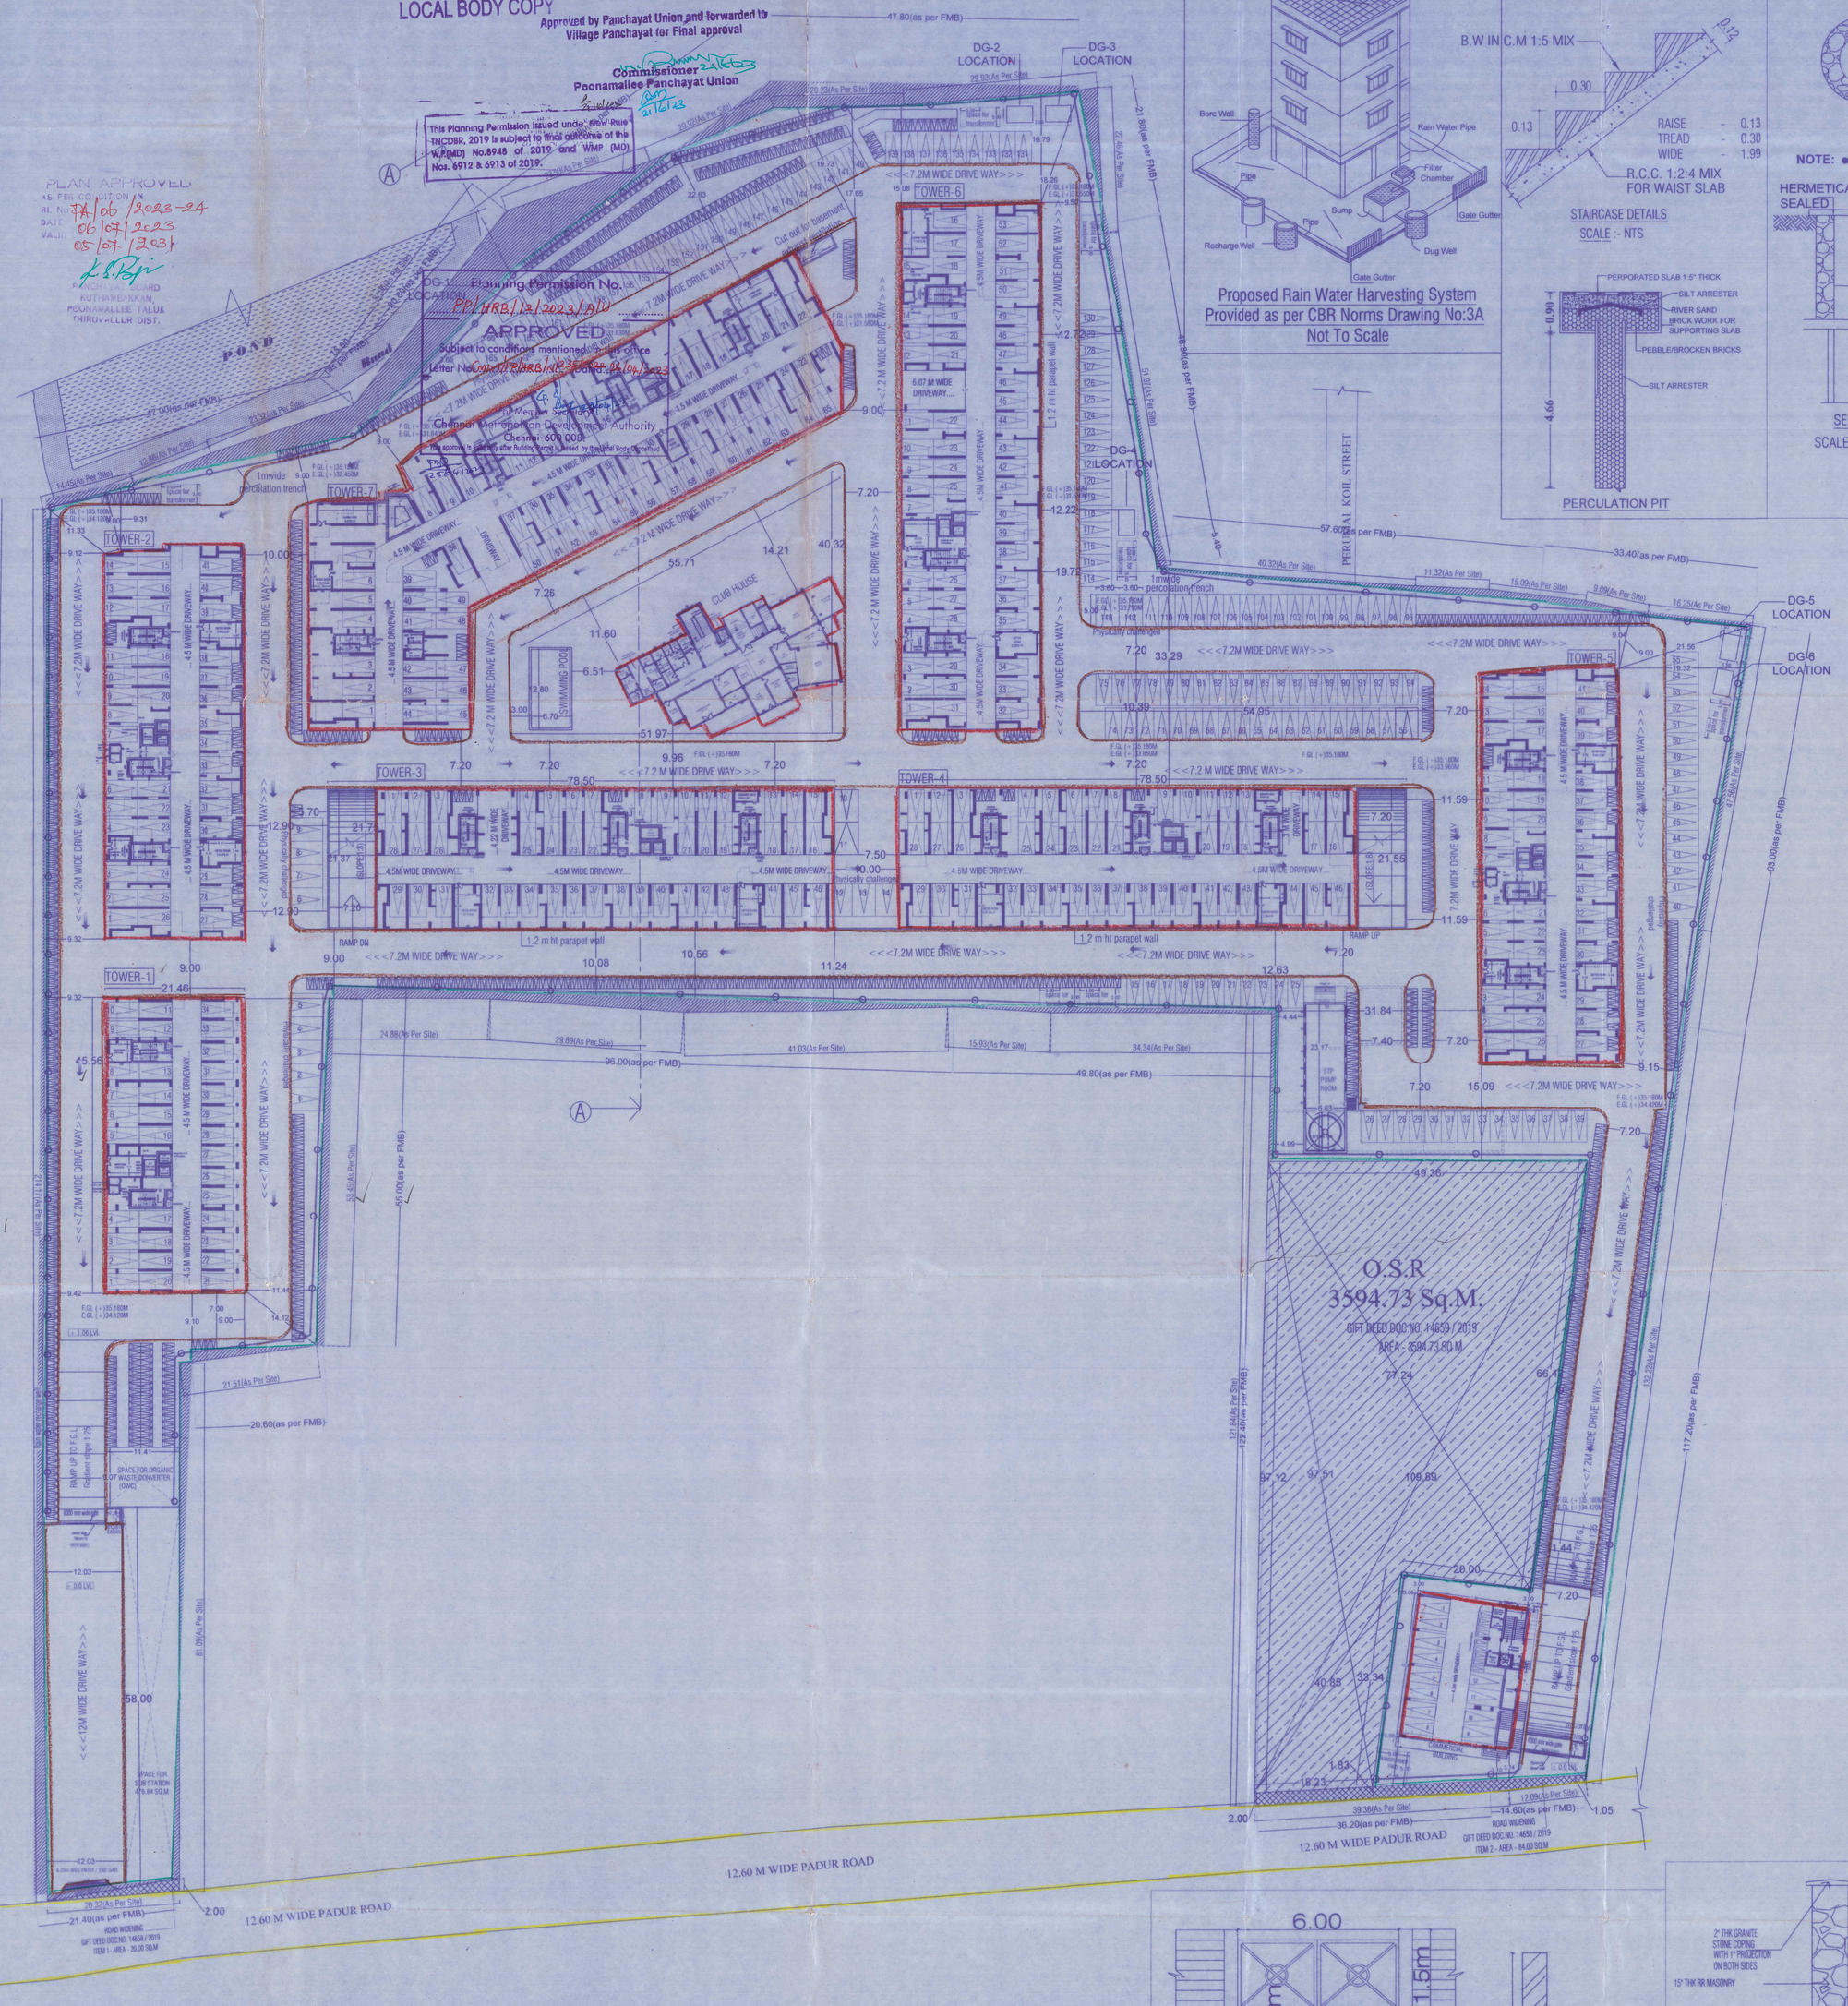

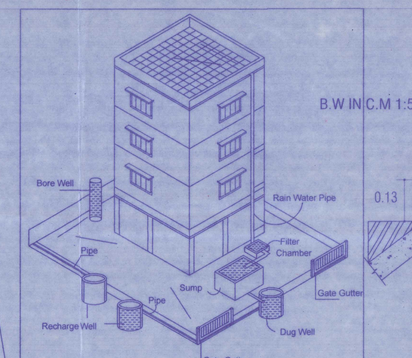

Proposed Rain Water Harvesting System Provided as per CBR Norms Drawing No:3A Not To Scale

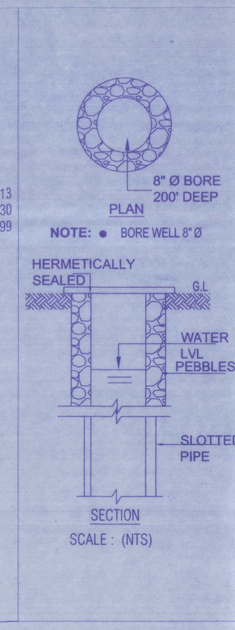

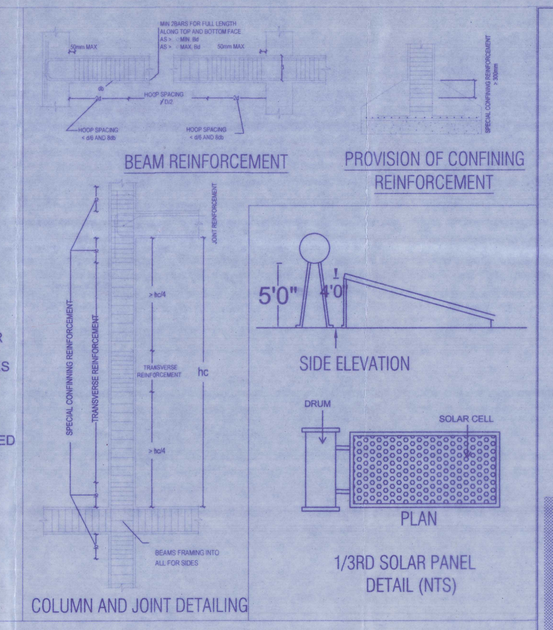

SHEET:NO: 1/21

PLAN SHOWING THE REVISED PROPOSAL FOR THE PROPOSED CONSTRUCTION OF HIGH RISE RESIDENTIAL CUM COMMERCIAL GROUP DEVELOPMENT CONSISTING OF 7 TOWERS WITH EXTENTED COMBINED BASEMENT BELOW THE TOWERS 3,4,6,7 AND CLUB HOUSE, TOWER-1 ,7- STILT + 13FLOORS RESIDENTIAL BUILDING WITH 1053 DWELLING UNITS; CLUB HOUSE: GROUND FLOOR(STORE,CLINIC,CAFETERIA&CRECHE) + FIRST FLOOR(GYM,INDOORGAMES&LIBRARY) AND SWIMMING POOL NEAR CLUB HOUSE AT S.NO:399/1A,1B,1C,1D,1E,1F & 3B AND 418/1A, 1B,1C & 1D2 OF KUTHAMBAKKAM VILLAGE, THIRUALLUR DISTRICT, WITHIN THE LIMITS OF POONAMALLE PANCHAYAT UNION

AREA STATEMENT

AS PER DOCUMENT	360016.79 SQ.M	
AS PER PATTA	360503.00 SQ.M	
LEAST EXTENT	359912.79 SQ.M	ROAD WIDENING AREA 104.00 SQ.M

TOWER-1

FLOOR NO	TOTAL AREA	DEDUCTION	SPACE EXCLUDED FROM FSI	PARKING AREA	RESIDENTIAL AREA	COMMERCIAL AREA	DWELLING UNITS
STILT FLOOR	976.68	2.65	45.81	885.85	42.37	0.00	-
1ST FLOOR	679.93	32.66	0.00	0.00	647.27	0.00	12
2ND FLOOR	679.93	32.66	0.00	0.00	647.27	0.00	12
3RD FLOOR	679.93	32.66	0.00	0.00	647.27	0.00	12
4TH FLOOR	679.93	32.66	0.00	0.00	647.27	0.00	12
5TH FLOOR	679.93	32.66	0.00	0.00	647.27	0.00	12
6TH FLOOR	679.93	32.66	0.00	0.00	647.27	0.00	12
7TH FLOOR	679.93	32.66	0.00	0.00	647.27	0.00	12
8TH FLOOR	679.93	32.66	0.00	0.00	647.27	0.00	12
9TH FLOOR	679.93	32.66	0.00	0.00	647.27	0.00	12
10TH FLOOR	679.93	32.66	0.00	0.00	647.27	0.00	12
11TH FLOOR	679.93	32.66	0.00	0.00	647.27	0.00	12
12TH FLOOR	679.93	32.66	0.00	0.00	647.27	0.00	12
13TH FLOOR	679.93	32.66	0.00	0.00	647.27	0.00	12
TOTAL	9815.77	427.23	45.81	885.85	8456.88	0.00	156

TOWER-4

FLOOR NO	TOTAL AREA	DEDUCTION	SPACE EXCLUDED FROM FSI	PARKING AREA	RESIDENTIAL AREA	COMMERCIAL AREA	DWELLING UNITS
STILT FLOOR	1542.05	2.68	59.31	1422.04	58.03	0.00	-
1ST FLOOR	1101.98	63.96	0.00	0.00	1038.02	0.00	11
2ND FLOOR	1101.98	63.96	0.00	0.00	1038.02	0.00	11
3RD FLOOR	1101.98	63.96	0.00	0.00	1038.02	0.00	11
4TH FLOOR	1101.98	63.96	0.00	0.00	1038.02	0.00	11
5TH FLOOR	1101.98	63.96	0.00	0.00	1038.02	0.00	11
6TH FLOOR	1101.98	63.96	0.00	0.00	1038.02	0.00	11
7TH FLOOR	1101.98	63.96	0.00	0.00	1038.02	0.00	11
8TH FLOOR	1101.98	63.96	0.00	0.00	1038.02	0.00	11
9TH FLOOR	1101.98	63.96	0.00	0.00	1038.02	0.00	11
10TH FLOOR	1101.98	63.96	0.00	0.00	1038.02	0.00	11
11TH FLOOR	1101.98	63.96	0.00	0.00	1038.02	0.00	11
12TH FLOOR	1101.98	63.96	0.00	0.00	1038.02	0.00	11
13TH FLOOR	1101.98	63.96	0.00	0.00	1038.02	0.00	11
TOTAL	15867.80	834.16	59.31	1422.04	13522.29	0.00	143

TOWER-2

FLOOR NO	TOTAL AREA	DEDUCTION	SPACE EXCLUDED FROM FSI	PARKING AREA	RESIDENTIAL AREA	COMMERCIAL AREA	DWELLING UNITS
STILT FLOOR	1299.52	3.00	56.25	1172.36	67.32	0.00	-
1ST FLOOR	923.85	52.16	0.00	0.00	871.69	0.00	9
2ND FLOOR	923.85	52.16	0.00	0.00	871.69	0.00	9
3RD FLOOR	923.85	52.16	0.00	0.00	871.69	0.00	9
4TH FLOOR	923.85	52.16	0.00	0.00	871.69	0.00	9
5TH FLOOR	923.85	52.16	0.00	0.00	871.69	0.00	9
6TH FLOOR	923.85	52.16	0.00	0.00	871.69	0.00	9
7TH FLOOR	923.85	52.16	0.00	0.00	871.69	0.00	9
8TH FLOOR	923.85	52.16	0.00	0.00	871.69	0.00	9
9TH FLOOR	923.85	52.16	0.00	0.00	871.69	0.00	9
10TH FLOOR	923.85	52.16	0.00	0.00	871.69	0.00	9
11TH FLOOR	923.85	52.16	0.00	0.00	871.69	0.00	9
12TH FLOOR	923.85	52.16	0.00	0.00	871.69	0.00	9
13TH FLOOR	923.85	52.16	0.00	0.00	871.69	0.00	9
TOTAL	13309.57	681.68	56.25	1172.36	11399.28	0.00	117

TOWER-3

FLOOR NO	TOTAL AREA	DEDUCTION	SPACE EXCLUDED FROM FSI	PARKING AREA	RESIDENTIAL AREA	COMMERCIAL AREA	DWELLING UNITS
STILT FLOOR	1542.06	2.68	59.31	1422.04	58.03	0.00	-
1ST FLOOR	1101.98	63.96	0.00	0.00	1038.02	0.00	11
2ND FLOOR	1101.98	63.96	0.00	0.00	1038.02	0.00	11
3RD FLOOR	1101.98	63.96	0.00	0.00	1038.02	0.00	11
4TH FLOOR	1101.98	63.96	0.00	0.00	1038.02	0.00	11
5TH FLOOR	1101.98	63.96	0.00	0.00	1038.02	0.00	11
6TH FLOOR	1101.98	63.96	0.00	0.00	1038.02	0.00	11
7TH FLOOR	1101.98	63.96	0.00	0.00	1038.02	0.00	11
8TH FLOOR	1101.98	63.96	0.00	0.00	1038.02	0.00	11
9TH FLOOR	1101.98	63.96	0.00	0.00	1038.02	0.00	11
10TH FLOOR	1101.98	63.96	0.00	0.00	1038.02	0.00	11
11TH FLOOR	1101.98	63.96	0.00	0.00	1038.02	0.00	11
12TH FLOOR	1101.98	63.96	0.00	0.00	1038.02	0.00	11
13TH FLOOR	1101.98	63.96	0.00	0.00	1038.02	0.00	11
TOTAL	15867.80	834.16	59.31	1422.04	13522.29	0.00	143

TOWER-5

FLOOR NO	TOTAL AREA	DEDUCTION	SPACE EXCLUDED FROM FSI	PARKING AREA	RESIDENTIAL AREA	COMMERCIAL AREA	DWELLING UNITS
STILT FLOOR	1299.52	3.60	56.25	1172.36	67.31	0.00	-
1ST FLOOR	923.85	52.16	0.00	0.00	871.69	0.00	9
2ND FLOOR	923.85	52.16	0.00	0.00	871.69	0.00	9
3RD FLOOR	923.85	52.16	0.00	0.00	871.69	0.00	9
4TH FLOOR	923.85	52.16	0.00	0.00	871.69	0.00	9
5TH FLOOR	923.85	52.16	0.00	0.00	871.69	0.00	9
6TH FLOOR	923.85	52.16	0.00	0.00	871.69	0.00	9
7TH FLOOR	923.85	52.16	0.00	0.00	871.69	0.00	9
8TH FLOOR	923.85	52.16	0.00	0.00	871.69	0.00	9
9TH FLOOR	923.85	52.16	0.00	0.00	871.69	0.00	9
10TH FLOOR	923.85	52.16	0.00	0.00	871.69	0.00	9
11TH FLOOR	923.85	52.16	0.00	0.00	871.69	0.00	9
12TH FLOOR	923.85	52.16	0.00	0.00	871.69	0.00	9
13TH FLOOR	923.85	52.16	0.00	0.00	871.69	0.00	9
TOTAL	13309.57	681.68	56.25	1172.36	11399.28	0.00	117

TOWER-6

FLOOR NO	TOTAL AREA	DEDUCTION	SPACE EXCLUDED FROM FSI	PARKING AREA	RESIDENTIAL AREA	COMMERCIAL AREA	DWELLING UNITS
STILT FLOOR	1743.74	2.70	55.40	1588.76	96.88	0.00	-
1ST FLOOR	1223.58	58.10	0.00	0.00	1165.48	0.00	13
2ND FLOOR	1223.58	58.10	0.00	0.00	1165.48	0.00	13
3RD FLOOR	1223.58	58.10	0.00	0.00	1165.48	0.00	13
4TH FLOOR	1223.58	58.10	0.00	0.00	1165.48	0.00	13
5TH FLOOR	1223.58	58.10	0.00	0.00	1165.48	0.00	13
6TH FLOOR	1223.58	58.10	0.00	0.00	1165.48	0.00	13
7TH FLOOR	1223.58	58.10	0.00	0.00	1165.48	0.00	13
8TH FLOOR	1223.58	58.10	0.00	0.00	1165.48	0.00	13
9TH FLOOR	1223.58	58.10	0.00	0.00	1165.48	0.00	13
10TH FLOOR	1223.58	58.10	0.00	0.00	1165.48	0.00	13
11TH FLOOR	1223.58	58.10	0.00	0.00	1165.48	0.00	13
12TH FLOOR	1223.58	58.10	0.00	0.00	1165.48	0.00	13
13TH FLOOR	1223.58	58.10	0.00	0.00	1165.48	0.00	13
TOTAL	17650.28	758.00	55.40	1588.76	15248.12	0.00	169

ABSTRACT

FLOOR NO	TOTAL AREA	DEDUCTION	SPACE EXCLUDED FROM FSI	PARKING AREA	RESIDENTIAL AREA	COMMERCIAL AREA	DWELLING UNITS
COMBINED BASEMENT	15258.08	0.00	250.71	14808.52	198.85	0.00	-
STP	313.34	0.00	201.99	0.00	111.35	0.00	-
PUMP ROOM							-
TOWER-1 RESIDENTIAL	9815.77	427.23	45.81	885.85	8456.88	0.00	156
TOWER-2 RESIDENTIAL	13309.57	681.68	56.25	1172.36	11399.28	0.00	117
TOWER-3 RESIDENTIAL	15867.80	834.16	59.31	1422.04	13552.29	0.00	143
TOWER-4 RESIDENTIAL	15867.80	834.13	59.31	1422.07	13552.29	0.00	143
TOWER-5 RESIDENTIAL	13309.57	681.68	56.25	1172.36	11399.28	0.00	117
TOWER-6 RESIDENTIAL	17650.28	758.00	55.40	1588.76	15248.12	0.00	169
TOWER-7 RESIDENTIAL	23656.51	982.24	103.67	2261.29	20309.31	0.00	208
COMMERCIAL BLOCK	2101.78	7.36	53.84	344.18	0.00	1696.40	0
CLUB HOUSE	1124.55	39.15	0.00	0.00	0.00	1085.40	0
TOTAL	129275.05	5245.63	942.54	25077.43	94227.65	2781.80	1053

GRAND TOTAL

FSI = 97009.45
= 359112.79
= 2.70:1

97009.45 SQ.M

Car Parking Provided = 911 Nos
Two wheelers Provided = 1081 Nos

COVERAGE = 8458.55 / 359112.79 X 100 = 23.56%

TOWER-7

FLOOR NO	TOTAL AREA	DEDUCTION	SPACE EXCLUDED FROM FSI	PARKING AREA	RESIDENTIAL AREA	COMMERCIAL AREA	DWELLING UNITS
STILT FLOOR	2517.21	3.60	103.67	2261.29	148.65	0.00	-
1ST FLOOR	1635.10	75.28	0.00	0.00	1550.82	0.00	16
2ND FLOOR	1626.10	75.28	0.00	0.00	1550.82	0.00	16
3RD FLOOR	1626.10	75.28	0.00	0.00	1550.82	0.00	16
4TH FLOOR	1626.10	75.28	0.00	0.00	1550.82	0.00	16
5TH FLOOR	1626.10	75.28	0.00	0.00	1550.82	0.00	16
6TH FLOOR	1626.10	75.28	0.00	0.00	1550.82	0.00	16
7TH FLOOR	1626.10	75.28	0.00	0.00	1550.82	0.00	16
8TH FLOOR	1626.10	75.28	0.00	0.00	1550.82	0.00	16
9TH FLOOR	1626.10	75.28	0.00	0.00	1550.82	0.00	16
10TH FLOOR	1626.10	75.28	0.00	0.00	1550.82	0.00	16
11TH FLOOR	1626.10	75.28	0.00	0.00	1550.82	0.00	16
12TH FLOOR	1626.10	75.28	0.00	0.00	1550.82	0.00	16
13TH FLOOR	1626.10	75.28	0.00	0.00	1550.82	0.00	16
TOTAL	23656.51	962.24	103.67	2261.29	20309.31	0.00	208

COMMERCIAL BLOCK

FLOOR NO	TOTAL AREA	DEDUCTION	SPACE EXCLUDED FROM FSI	PARKING AREA	RESIDENTIAL AREA	COMMERCIAL AREA	DWELLING UNITS
STILT FLOOR	427.78	0.00	53.84	344.18	0.00	29.76	-
1ST FLOOR	402.77	0.88	0.00	0.00	0.00	401.89	-
2ND FLOOR	424.75	2.16	0.00	0.00	0.00	422.59	-
3RD FLOOR	424.74	2.16	0.00	0.00	0.00	422.58	-
4TH FLOOR	424.74	2.16	0.00	0.00	0.00	422.58	-
TOTAL	2101.78	7.36	53.84	344.18	0.00	1696.40	0

CLUB HOUSE BLOCK

FLOOR NO	TOTAL AREA	DEDUCTION	SPACE EXCLUDED FROM FSI	PARKING AREA	RESIDENTIAL AREA	COMMERCIAL AREA	DWELLING UNITS
GROUND FLOOR	431.70	0.00	0.00	0.00	0.00	431.70	-
1ST FLOOR	384.00	39.15	0.00	0.00	0.00	344.85	-
2ND FLOOR	308.85	0.00	0.00	0.00	0.00	308.85	-
TOTAL	1124.55	39.15	0.00	0.00	0.00	1085.40	0

SHEET SIZE : 841X1189

SCALE:1:500

ALL DIMENSION ARE IN METER

COLOUR INDEX

EXISTING ROAD -

SITE BOUNDARY -

OSR AREA -

APPLICANT:

For SHRIRAM PROPERTIES LIMITED
Authorised Signatory

STRUCTURAL ENGINEER:

S. MURUGESH, M.E.,F.I.E.,
Chartered Engineer P-1279333
Structural Engineer Grade-I
CMDA /SE/GR-I/2022/05/320

ARCHITECT / LBS:

SIDDARTH GOPALA SANKAR, M.ARCH.,F.I.V.I.,
Registered Architect As
L.B.S. GRADE-I
L.S. ARCHITECT No: CA/2005/36220
Coimbatore LPA/RA/GR-I/19/04/1016