



Your trusted partner for buying, selling, and managing property,  
ensuring hassle-free service with 100% transparency.

3/350/2 Mettukuppam,  
OMR Thoraipakkam,  
Chennai, India


[hello@verified.realestate](mailto:hello@verified.realestate)

+91 9996 12 9996

Official Property Record

Digitally Verified Record - Powered by Verified  RealEstate™



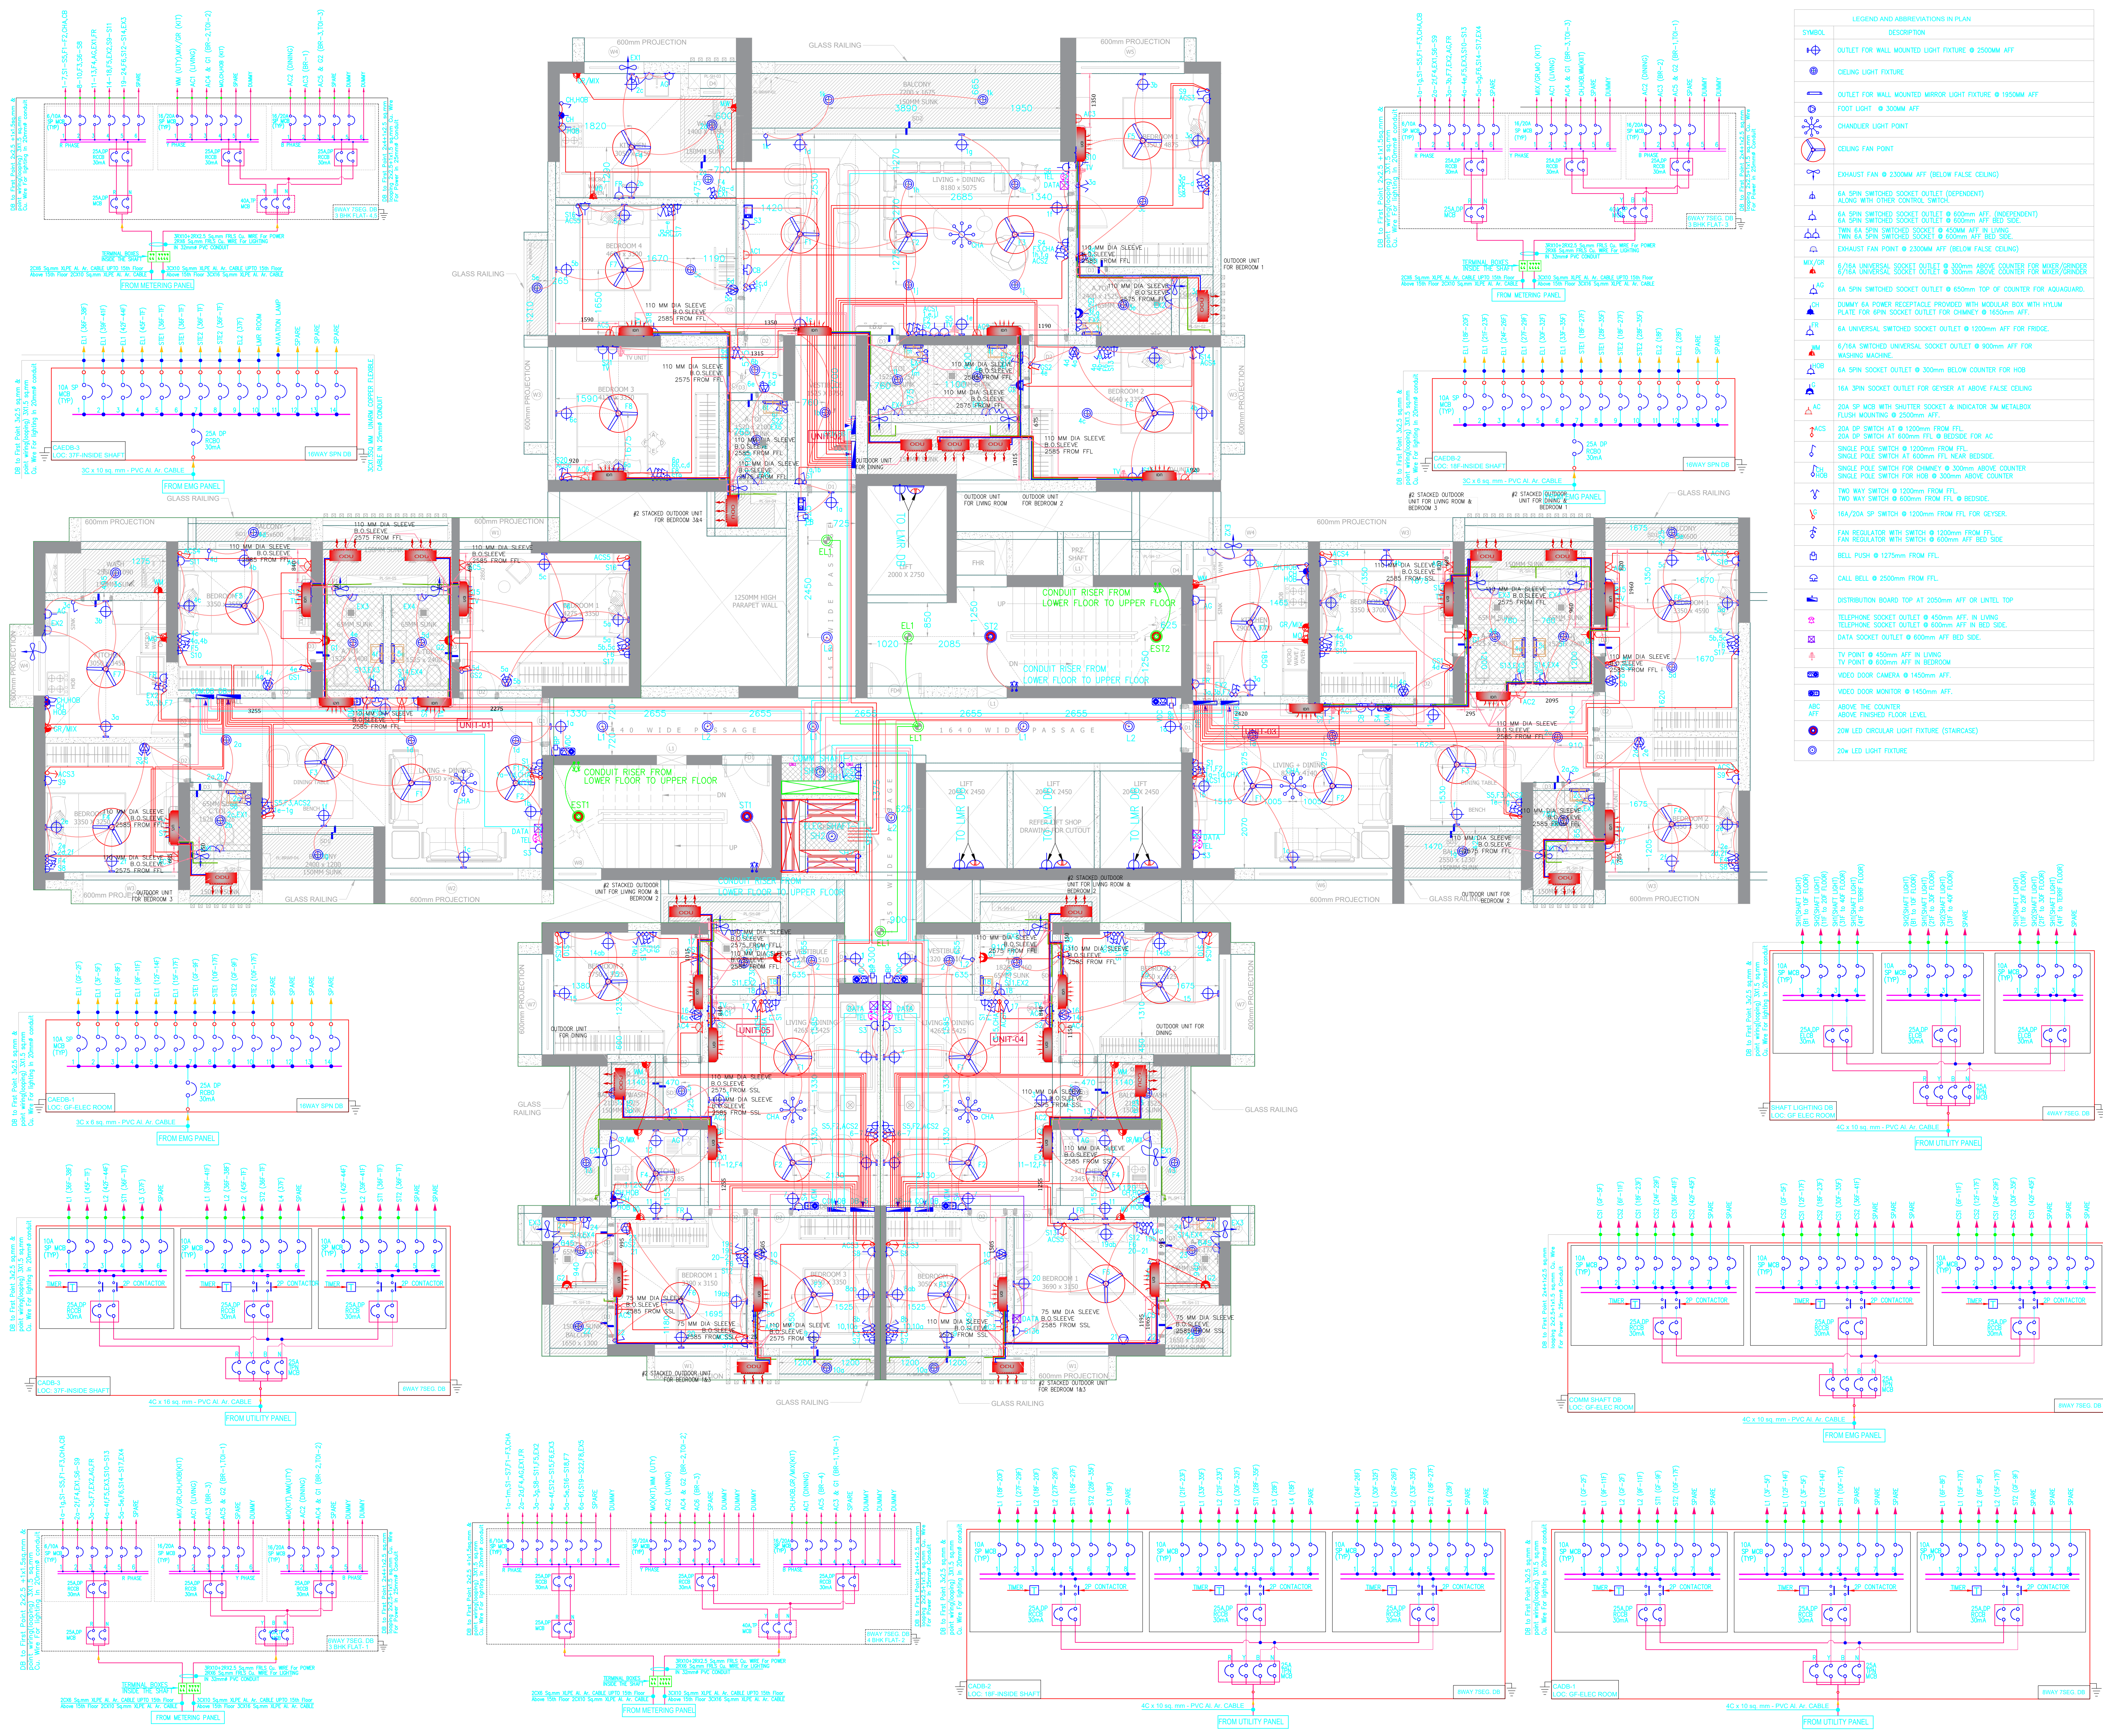

THIS DRAWING IS THE PROPERTY OF DESIGNTREE SERVICE CONSULTANTS PVT LTD. NO PART OF THE DRAWING MAY BE REPRODUCED IN ANY MANNER WHATSOEVER WITHOUT WRITTEN PERMISSION FROM DESIGNTREE SERVICE CONSULTANTS PVT LTD

NOTES :

- ALL DIMENSIONS ARE IN MM UNLESS OTHERWISE SPECIFIED.
- DO NOT SCALE THE DRAWING REFER TO DIMENSIONS AS INDICATED.
- IF ANY DISCREPANCY FOUND CONTRACTOR TO BRING TO THE NOTICE OF THE CONSULTANTS BEFORE EXECUTION.
- THIS DRAWING TO BE READ IN CONJUNCTION WITH RELEVANT ARCHITECTURAL, STRUCTURAL AND OTHER SERVICES GFC DRAWINGS.

KEY PLAN :

LEGEND AND ABBREVIATIONS IN PLAN

| SYMBOL   | DESCRIPTION   |
|----------|---|
| [Symbol] | OUTLET FOR WALL MOUNTED LIGHT FIXTURE @ 2500MM AFF                                                                    |
| [Symbol] | CEILING LIGHT FIXTURE                                                                                                 |
| [Symbol] | OUTLET FOR WALL MOUNTED MIRROR LIGHT FIXTURE @ 1950MM AFF                                                             |
| [Symbol] | FOOT LIGHT @ 300MM AFF                                                                                                |
| [Symbol] | CHANDLER LIGHT POINT                                                                                                  |
| [Symbol] | CEILING FAN POINT   |
| [Symbol] | EXHAUST FAN @ 2300MM AFF (BELOW FALSE CEILING)                                                                        |
| [Symbol] | 6A SPIN SWITCHED SOCKET OUTLET (DEPENDENT) ALONG WITH OTHER CONTROL SWITCH.                                           |
| [Symbol] | 6A SPIN SWITCHED SOCKET OUTLET @ 600MM AFF. (INDEPENDENT)                                                             |
| [Symbol] | 6A SPIN SWITCHED SOCKET OUTLET @ 600MM AFF BED SIDE.                                                                  |
| [Symbol] | TWIN 6A SPIN SWITCHED SOCKET @ 450MM AFF IN LIVING                                                                    |
| [Symbol] | TWIN 6A SPIN SWITCHED SOCKET @ 600MM AFF BED SIDE.                                                                    |
| [Symbol] | EXHAUST FAN POINT @ 2300MM AFF (BELOW FALSE CEILING)                                                                  |
| [Symbol] | 6A/8A UNIVERSAL SOCKET OUTLET @ 300mm ABOVE COUNTER FOR MIXER/GRINDER                                                 |
| [Symbol] | 6A/8A UNIVERSAL SOCKET OUTLET @ 300mm ABOVE COUNTER FOR FRIDGE.                                                       |
| [Symbol] | 6A SPIN SWITCHED SOCKET OUTLET @ 650mm TOP OF COUNTER FOR AQUARIUM.                                                   |
| [Symbol] | DUMMY 6A POWER RECEPTACLE PROVIDED WITH MODULAR BOX WITH HYDUM PLATE FOR 6PIN SOCKET OUTLET FOR CHIMNEY @ 1650mm AFF. |
| [Symbol] | 6A SPIN SWITCHED UNIVERSAL SOCKET OUTLET @ 900mm AFF FOR WASHING MACHINE.                                             |
| [Symbol] | 6A SPIN SOCKET OUTLET @ 300mm BELOW COUNTER FOR HOB                                                                   |
| [Symbol] | 16A SPIN SOCKET OUTLET FOR GEYSER AT ABOVE FALSE CEILING                                                              |
| [Symbol] | 20A SP MCB WITH SHUTTER SOCKET & INDICATOR 3M METALBOX FLUSH MOUNTING @ 2500mm AFF.                                   |
| [Symbol] | 20A DP SWITCH AT @ 1200mm FROM FFL                                                                                    |
| [Symbol] | 20A DP SWITCH AT 600mm FFL @ BEDSIDE FOR AC                                                                           |
| [Symbol] | SINGLE POLE SWITCH @ 1200mm FROM FFL                                                                                  |
| [Symbol] | SINGLE POLE SWITCH AT 600mm FFL NEAR BEDSIDE                                                                          |
| [Symbol] | SINGLE POLE SWITCH FOR CHIMNEY @ 300mm ABOVE COUNTER                                                                  |
| [Symbol] | SINGLE POLE SWITCH FOR HOB @ 600mm ABOVE COUNTER                                                                      |
| [Symbol] | TWO WAY SWITCH @ 1200mm FROM FFL                                                                                      |
| [Symbol] | TWO WAY SWITCH @ 600mm FROM FFL @ BEDSIDE.                                                                            |
| [Symbol] | 16A/20A SP SWITCH @ 1200mm FROM FFL FOR GEYSER.                                                                       |
| [Symbol] | FAN REGULATOR WITH SWITCH @ 1200mm FROM FFL                                                                           |
| [Symbol] | FAN REGULATOR WITH SWITCH @ 600mm AFF BED SIDE                                                                        |
| [Symbol] | BELL PUSH @ 1275mm FROM FFL                                                                                           |
| [Symbol] | CALL BELL @ 2500mm FROM FFL                                                                                           |
| [Symbol] | DISTRIBUTION BOARD TOP AT 2500mm AFF OR UNTEL TOP                                                                     |
| [Symbol] | TELEPHONE SOCKET OUTLET @ 450mm AFF. IN LIVING                                                                        |
| [Symbol] | TELEPHONE SOCKET OUTLET @ 600mm AFF IN BED SIDE.                                                                      |
| [Symbol] | DATA SOCKET OUTLET @ 600mm AFF BED SIDE.                                                                              |
| [Symbol] | TV POINT @ 450mm AFF IN LIVING                                                                                        |
| [Symbol] | TV POINT @ 600mm AFF IN BEDROOM                                                                                       |
| [Symbol] | VIDEO DOOR CAMERA @ 1450mm AFF.                                                                                       |
| [Symbol] | VIDEO DOOR MONITOR @ 1450mm AFF.                                                                                      |
| [Symbol] | ABOVE THE COUNTER   |
| [Symbol] | ABOVE FINISHED FLOOR LEVEL                                                                                            |
| [Symbol] | 20W LED CIRCULAR LIGHT FIXTURE (STAIRCASE)                                                                            |
| [Symbol] | 20w LED LIGHT FIXTURE                                                                                                 |

CONDUIT LEGEND

- #25mm PVC CONDUIT IN CEILING FOR POINT WIRING
- #25mm PVC CONDUIT IN CEILING FOR CIRCUITS
- #32mm PVC CONDUIT IN CEILING FOR DB INCOMER CABLE
- #25mm PVC CONDUIT IN CEILING FOR TV
- #25mm PVC CONDUIT IN CEILING FOR TEL/DATA
- #25mm PVC CONDUIT IN CEILING FOR DATA

GFC DRAWING

Date.....05.05.2022..... Sign.....

For: Designtree Service Consultants Pvt Ltd

| NO | DATE       | DESCRIPTION | REVATHI | AZHAR |
|----|------------|-------------|---------|-------|
| 08 | 05.05.2022 | TO SITE     |         |       |
| NO |            |             |         |       |

ISSUALS

| NO  | DATE       | DESCRIPTION | REVATHI | AZHAR |
|-----|------------|-------------|---------|-------|
| RO  | 05.05.2022 | GFC DRAWING |         |       |
| REV |            |             |         |       |

REVISIONS

CLIENT: **SPR**  
AT PORUR, CHENNAI.

PROJECT NAME: **SPR City**  
CHENNAI.

DESIGN ARCHITECT : **PARAG KENDREKAR**  
ARCHITECT  
WORLD TRADE CENTRE, NO 801, 8TH FLOOR,  
REGULUS CENTRE, EON FREE ZONE ,  
KHARADI PUNE-14  
Mobile - +918007220999  
e mail - parag.kendrekar@icloud.com /  
twitter - @kendrekparag/skype-parag.kendrekar1

STRUCTURAL ENGINEER : **EPICONS CONSULTANTS PVT. LTD**  
(ISO 9001:2008 CERTIFIED COMPANY)  
CONSULTING CIVIL AND STRUCTURAL ENGINEERS  
216 A, Amargam Complex, L. B. S. Road,  
Kharadi, Thane (W) - 400 601  
Ph - 25471144, 25475434, 25472356  
e-mail : design@epicons.com

MEP CONSULTANTS :



**DesignTree Service Consultants Pvt Ltd**  
Consulting Engineers  
#7 Laxmi Narasimha Complex, 15th Cross  
100 Feet Road, 4th Phase, J.P. Nagar  
Bangalore - 560075 INDIA  
T: +91 80 4122 5481 / 4091 9417  
www.designtreeserviceconsultants.com  
Bangalore • Chennai • Hyderabad

GFC DRAWING


DRAWING TITLE : **TOWER -C  
TYPICAL FLOOR  
ELECTRICAL LAYOUT**

ORIENTATION:

| FILE NAME : | E:\PROJECTS\SPR CITY\WORKING\... |              |            |     |  |
|-------------|----------------------------------|--------------|------------|-----|--|
| DRAWN :     | REVATHI                          | DATE :       | 05.05.2022 | REV |  |
| DESIGNED :  | REVATHI                          | SCALE :      | 1:75       |     |  |
| APPROVED :  | AZHAR                            | SHEET :      | 1 OF 1     |     |  |
| JOB No :    |                                  | DRAWING No : |            |     |  |
| 311         |                                  |              |            |     |  |

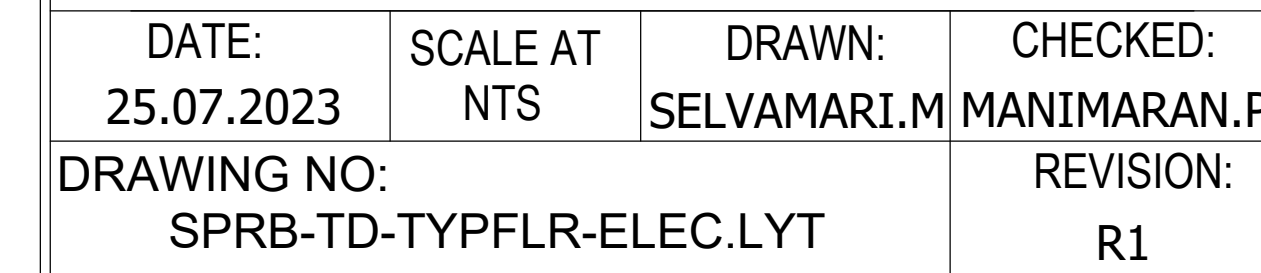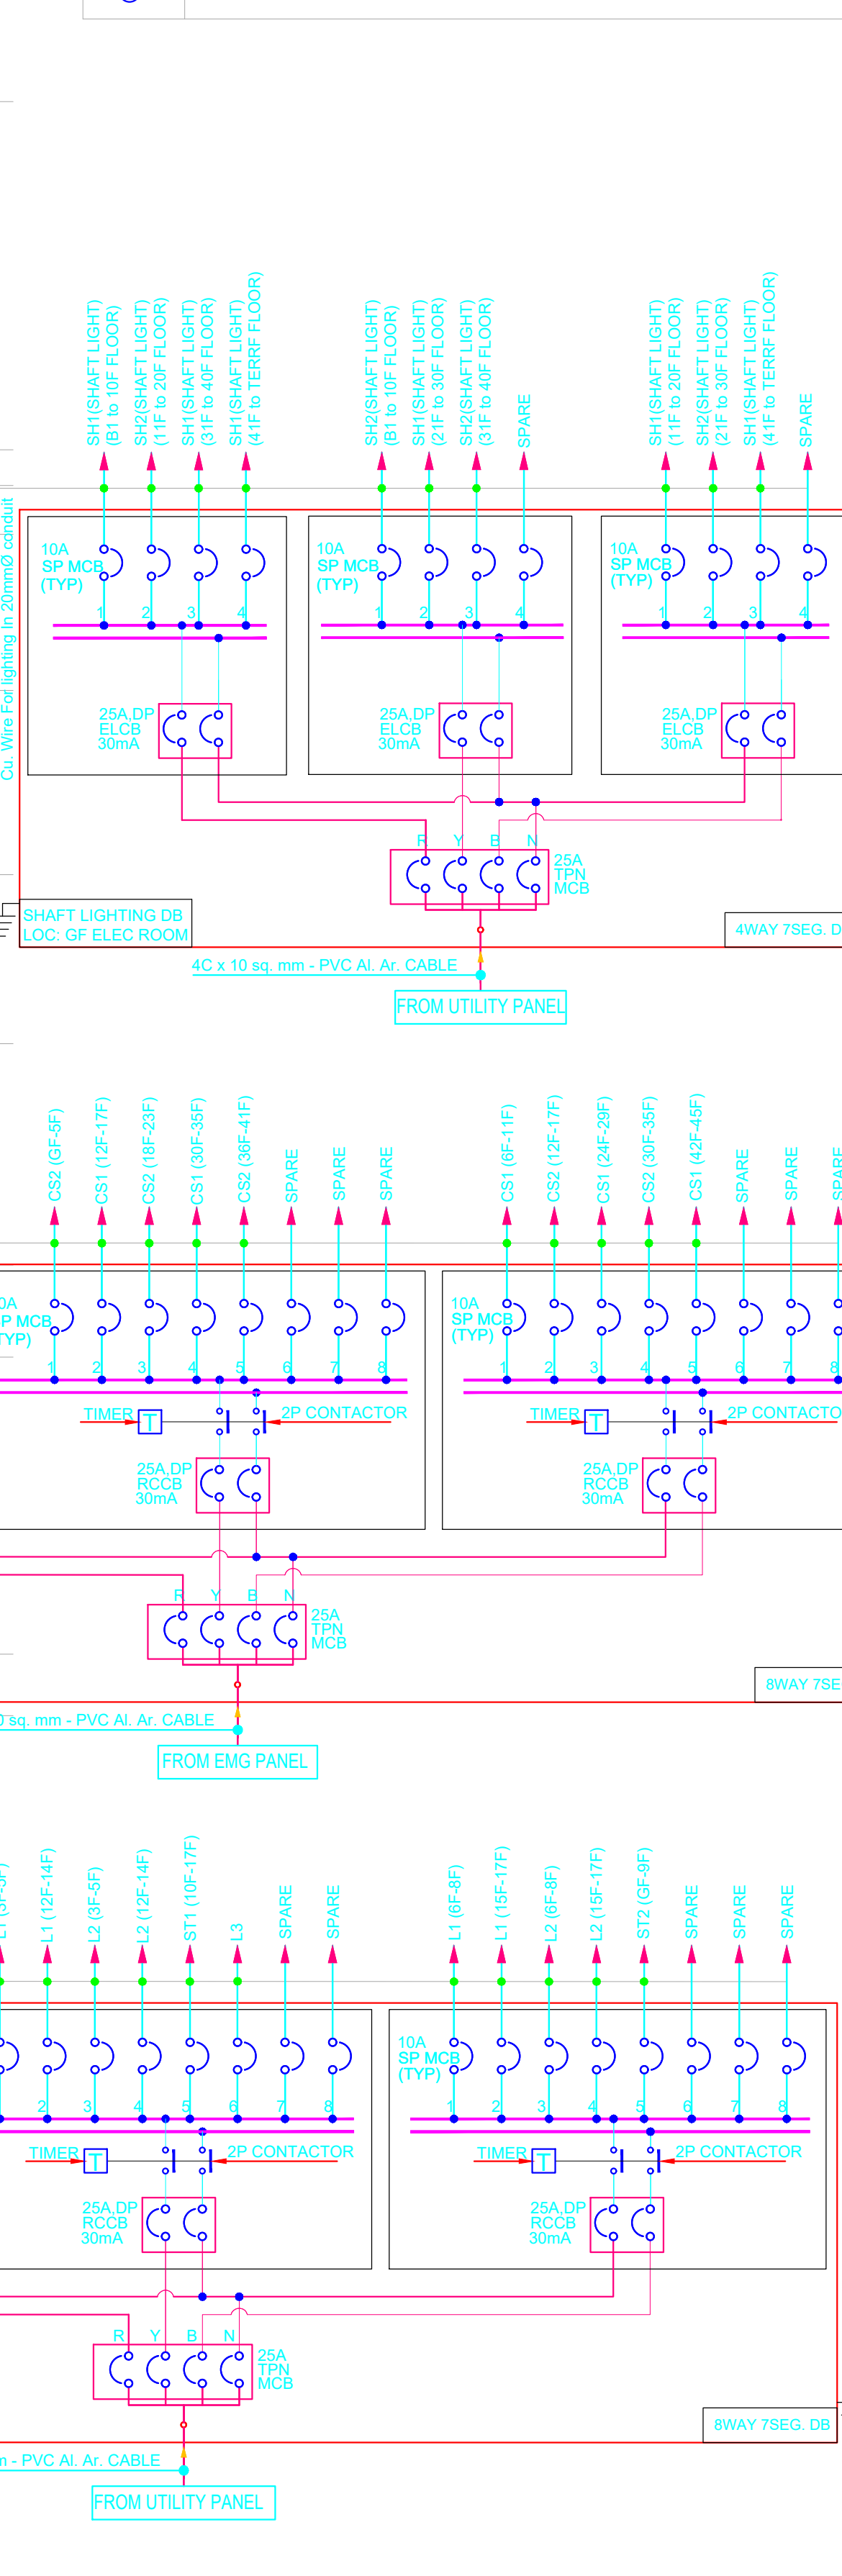

|                                        |                 |                       |                         |
|----------------------------------------|-----------------|-----------------------|-------------------------|
| DATE:<br>25.07.2023                    | SCALE AT<br>NTS | DRAWN:<br>SELVAMARI.M | CHECKED:<br>MANIMARAN.P |
| DRAWING NO:<br>SPRB-TD-TYPFLR-ELEC.LYT |                 |                       | REVISION:<br>R1         |

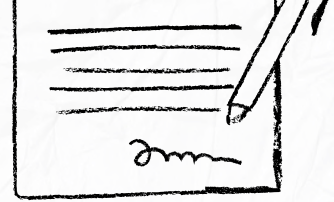

our services doesn't just end there



### **Buying & Selling Services**

Property Buying Assistance, Property Selling Support, Market Price Analysis, Owner Outreach and Negotiation.



### **Legal & Documentation Services**

Certified EC, Patta, legal opinions, property verification, due diligence, litigation solutions, and legal heir certificates.



### **Property Development & Approvals**

Building plan approvals, construction, layout and sub-division approvals, zone conversion, and occupancy certification.




### **NRI & Investment Services**

Escrow Services, Rentals, Litigation Solutions, Property Valuation and Property Management



### **Compliance & Special Services**

Demolition, Vaasthu checks, regularization of unauthorized buildings, and office space solutions.

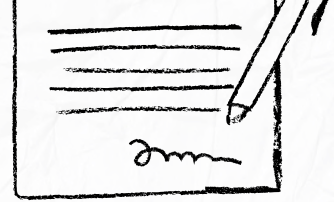

 **empowering your real estate decisions**  
with smart tools



### **Property Valuation & Cost Estimation**

Guideline Value, Apartment Composite Value, Stamp Duty & Registration Fees Calculator, Building Value Calculator, Capital Gains Calculator, Area Unit Converter, Length Unit Converter



### **Ownership, Compliance & Legal Verification**

Encumbrance Certificate (EC) Search, Find Your SRO, Temple Property Check, WAQF Property Check, View Patta/Chitta, View FMB, Patta Analyzer, EC Analyzer



### **Zoning & Land Use Analysis**

Land Use Zone Finder, CRZ Zone Check, Aquifer Zone Check, CBA Check, EWS Check, Road Width Check, Proposed Road Widening Check, FSI Calculator



### **Property Documentation & Workflow Tools**

Forms & Templates, Document Generator, Document Translation, Dictionary



### **Vastu & Property Management Tools**

Home Vastu Shastra, Plot Vastu Shastra, Property Management



We're honored to be part of your  
real estate journey

3/350/2 Mettukuppam,  
OMR Thoraipakkam,  
Chennai, India

[hello@verified.realestate](mailto:hello@verified.realestate)  
[+91 9996 12 9996](tel:+919996129996)  
[www.verified.realestate](http://www.verified.realestate)