



Your trusted partner for buying, selling, and managing property,
ensuring hassle-free service with 100% transparency.

3/350/2 Mettukuppam,
OMR Thoraipakkam,
Chennai, India

hello@verified.realestate

+91 9996 12 9996


Official Property Record

Digitally Verified Record - Powered by Verified  RealEstate™





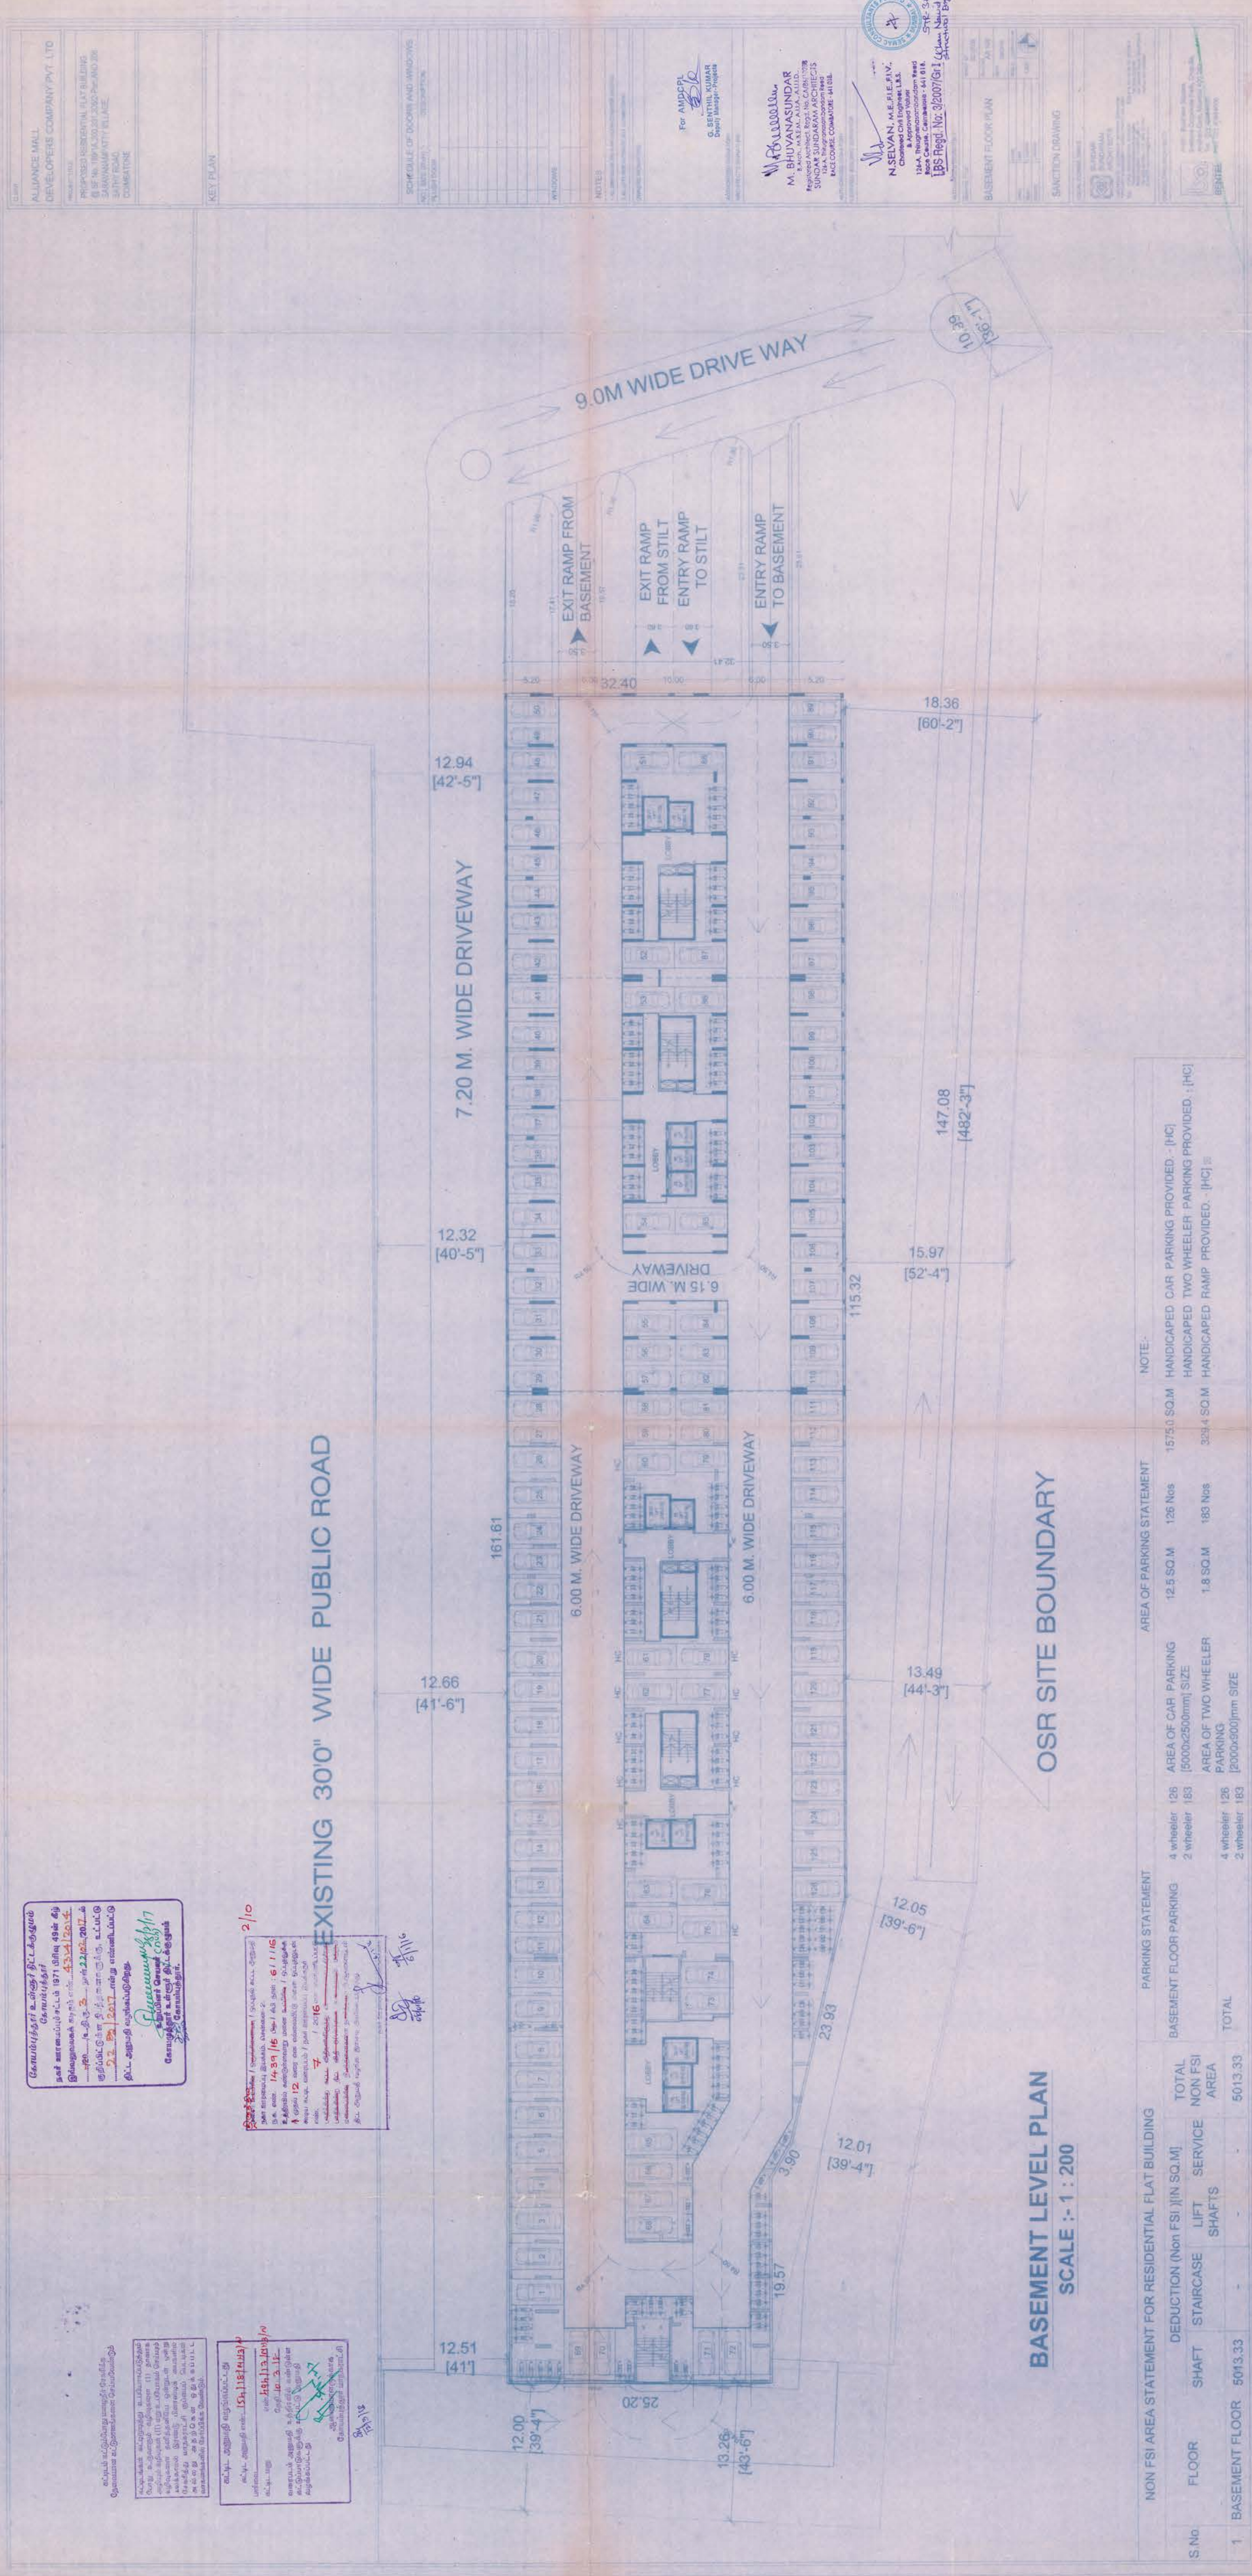

BASEMENT LEVEL PLAN
SCALE :- 1 : 200

OSR SITE BOUNDARY

NON FSI AREA STATEMENT FOR RESIDENTIAL FLAT BUILDING						PARKING STATEMENT		AREA OF PARKING STATEMENT		NOTE:-		
S.No	FLOOR	SHAFT	STAIRCASE	LIFT SERVICE SHAFTS	DEDUCTION (Non FSI) IN SQ.M	TOTAL NON FSI AREA	BASEMENT FLOOR PARKING		AREA OF CAR PARKING	126 Nos	1575.0 SQ.M	HANDICAPPED CAR PARKING PROVIDED. [HC]
							4 wheeler	2 wheeler	[5000x2500mm] SIZE	183	HANDICAPPED TWO WHEELER PROVIDED. [HC]	
1	BASEMENT FLOOR	5013.33	-	-	-	5013.33	4 wheeler	126 <th>AREA OF TWO WHEELER PARKING</th> <th>183 Nos</th> <th>329.4 SQ.M</th> <th>HANDICAPPED RAMP PROVIDED. [HC] 00</th>	AREA OF TWO WHEELER PARKING	183 Nos	329.4 SQ.M	HANDICAPPED RAMP PROVIDED. [HC] 00
							TOTAL	126 <th>[5000x2500]mm SIZE</th> <td></td> <td></td> <td></td>	[5000x2500]mm SIZE			
								2 wheeler	183			


CLIENT ALLIANCE MALL DEVELOPERS COMPANY PVT. LTD	
PROJECT TITLE PROPOSED RESIDENTIAL FLAT BUILDING @ SF No. 1991/A, 200/201, 205/2-Part AND 206 SARAVANAMPATTY VILLAGE, SATHY ROAD, COMBATORE	
KEY PLAN	
NOTES 1. ALL DIMENSIONS ARE IN MM UNLESS OTHERWISE SPECIFIED 2. ALL LIFTS ARE AUTOMATIC SELF CLOSING DOORS	
OWNER'S SIGNATURE	
AUTHORISED SIGNATORY ARCHITECT'S SIGNATURE	For ARCHITECT S. SUNDARAM Sundaram Architects
AUTHORISED SIGNATORY LICENSED BUILDING SURVEYOR	
For ARCHITECT LBS Regd. No. 32007/Grl. (Civil) New Madhav Structural Engineer	
LOCAL CONSULTANTS SUNDARAM ARCHITECTS ARCHITECTS, ENGINEERS, INTERIOR DESIGNERS PROJECT MANAGEMENT CONSULTANTS, VALUERS 12/A, Saravananagar, 1st Floor, SARAVANAMPATTY VILLAGE, SATHY ROAD, COMBATORE - 561 004 MOBILE: 94480 44111 E-mail: s.undaram@rediffmail.com	
CONSULTING ARCHITECTS A/401, Business Square, Solitaire Corporate Park, Chakraborty, Andheri-East, Mumbai 400 083 Tel: 022 40664800 Fax: 022 40664900	

Tower-C

Tower-B

Tower-A

ELEVATION AT "A"

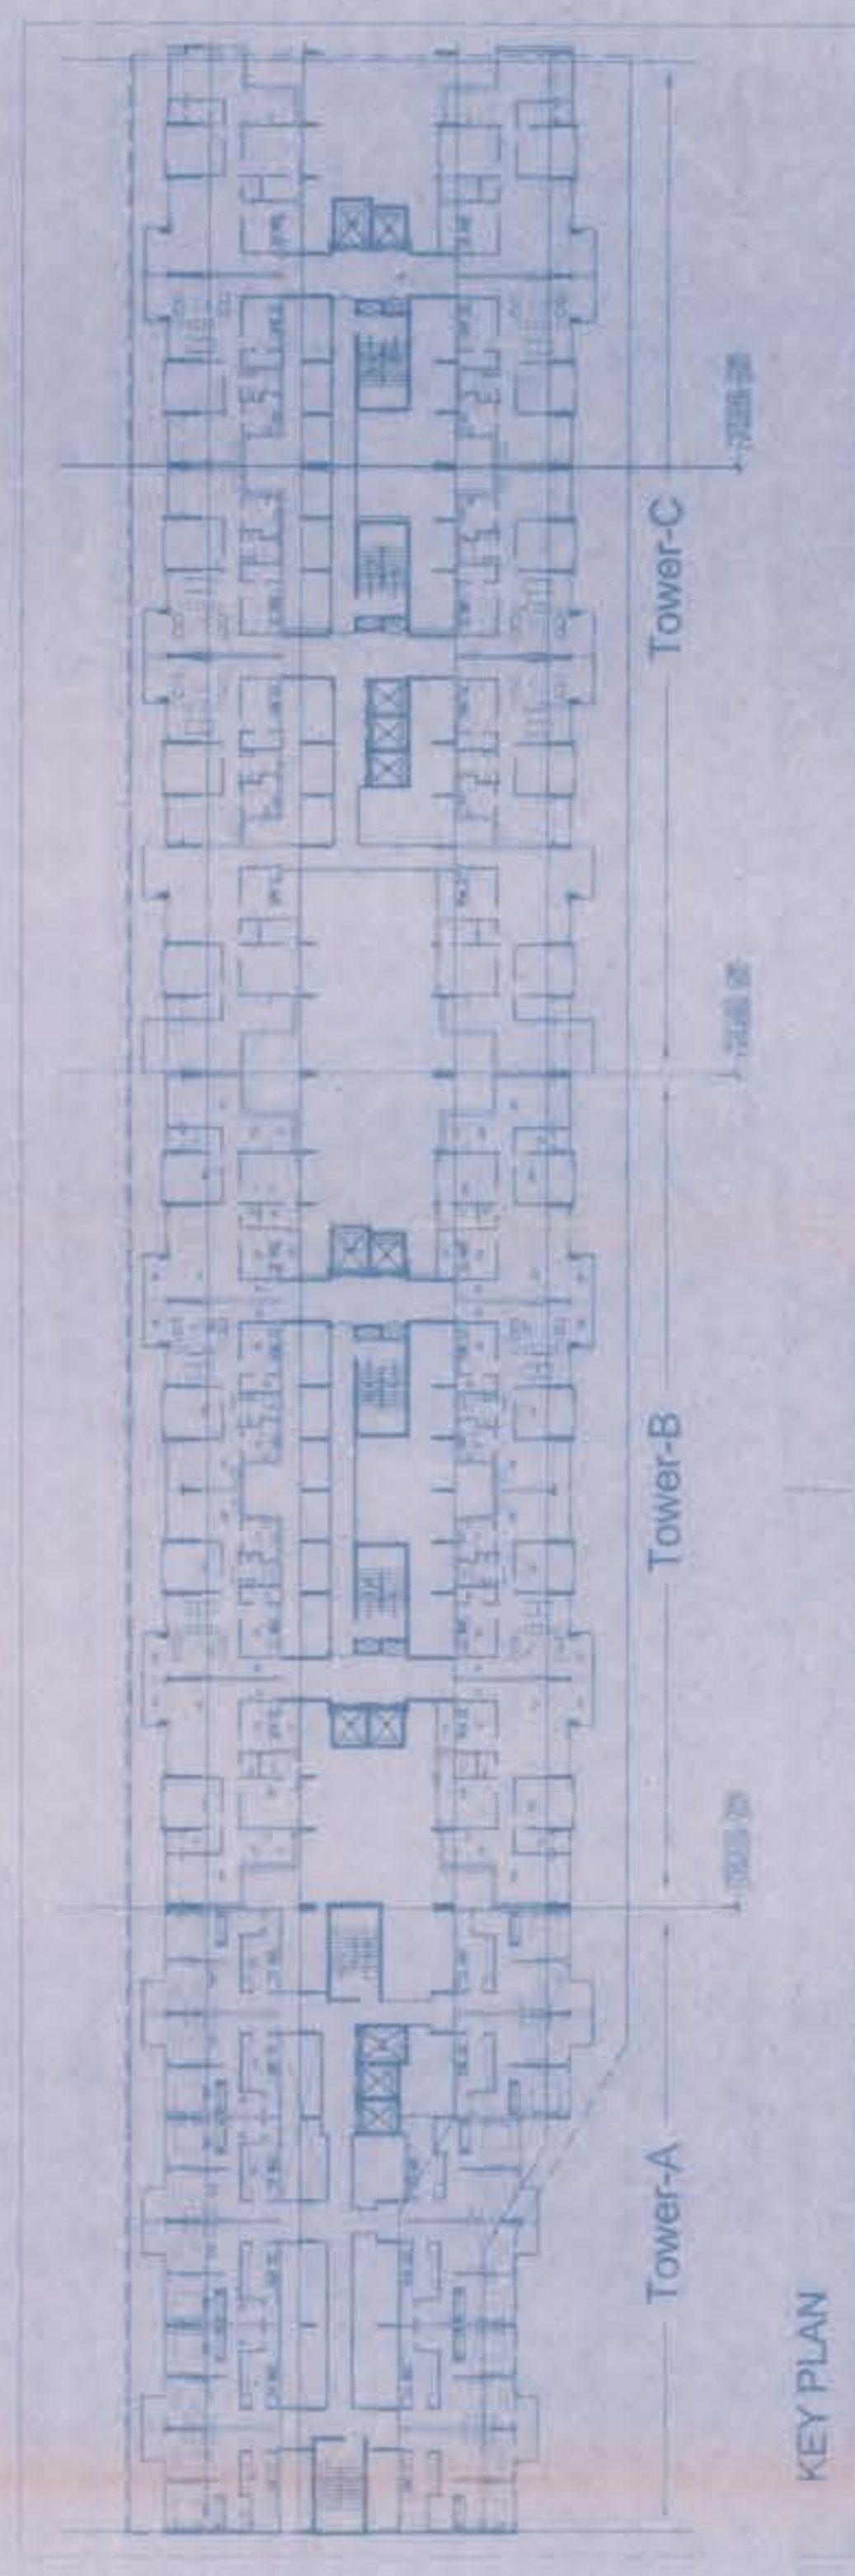

KEY PLAN

7/10



[illegible][illegible]

CLIENT	ALLIANCE MALL DEVELOPERS COMPANY PVT. LTD
PROJECT TITLE	PROPOSED RESIDENTIAL FLAT BUILDING @ SF No. 199/1A, 200 201, 205/2-Part, AND 206 SARAVANAMPATTY VILLAGE, SATHY ROAD, COIMBATORE

ELEVATION AT "C"

[illegible]

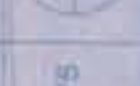ELEVATION		DWG NO		AS 108	
ELEVATIONS - Tower A,B and C		DATE		25/03/15	
		SCALE		1:175	
		DESCRIPTION			
CHWD	NAME				
DEALT	7882				
DRAWN	LANANG				
	LANING				

		SUNDRAM ARCHITECTS PROJECT MANAGEMENT CONSULTANTS' VALUES	

LOCAL CONSULTANTS SANCTION DRAWING	CONSULTING ARCHITECTS  BENTEL
--	--

A401, Business Square, Solitaire Corporate Park, Chakala, Andheri East, Mumbai 400 053 Tel: 022 40564600 Fax: 022 40564600
--

KEY PLAN

Tower-A Tower-B Tower-C


CONSULTING ARCHITECTS

A/401, Business Square,
Solitaire Corporate Park, Chakala,
Andheri-East, Mumbai 400 093
Tel: 022 40654600
Fax: 022 40684800




 BENTEL

Diagram illustrating a lightning arrester system. A lightning bolt strikes a vertical rod labeled "LIGHTNING ARRESTER". A line connects the rod to a horizontal line labeled "59.8m height Restriction line".




3.05m floor to floor height + Machine Room Less Elevators
Stilt + One level Basement

SECTION AT - A A

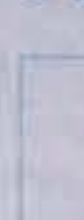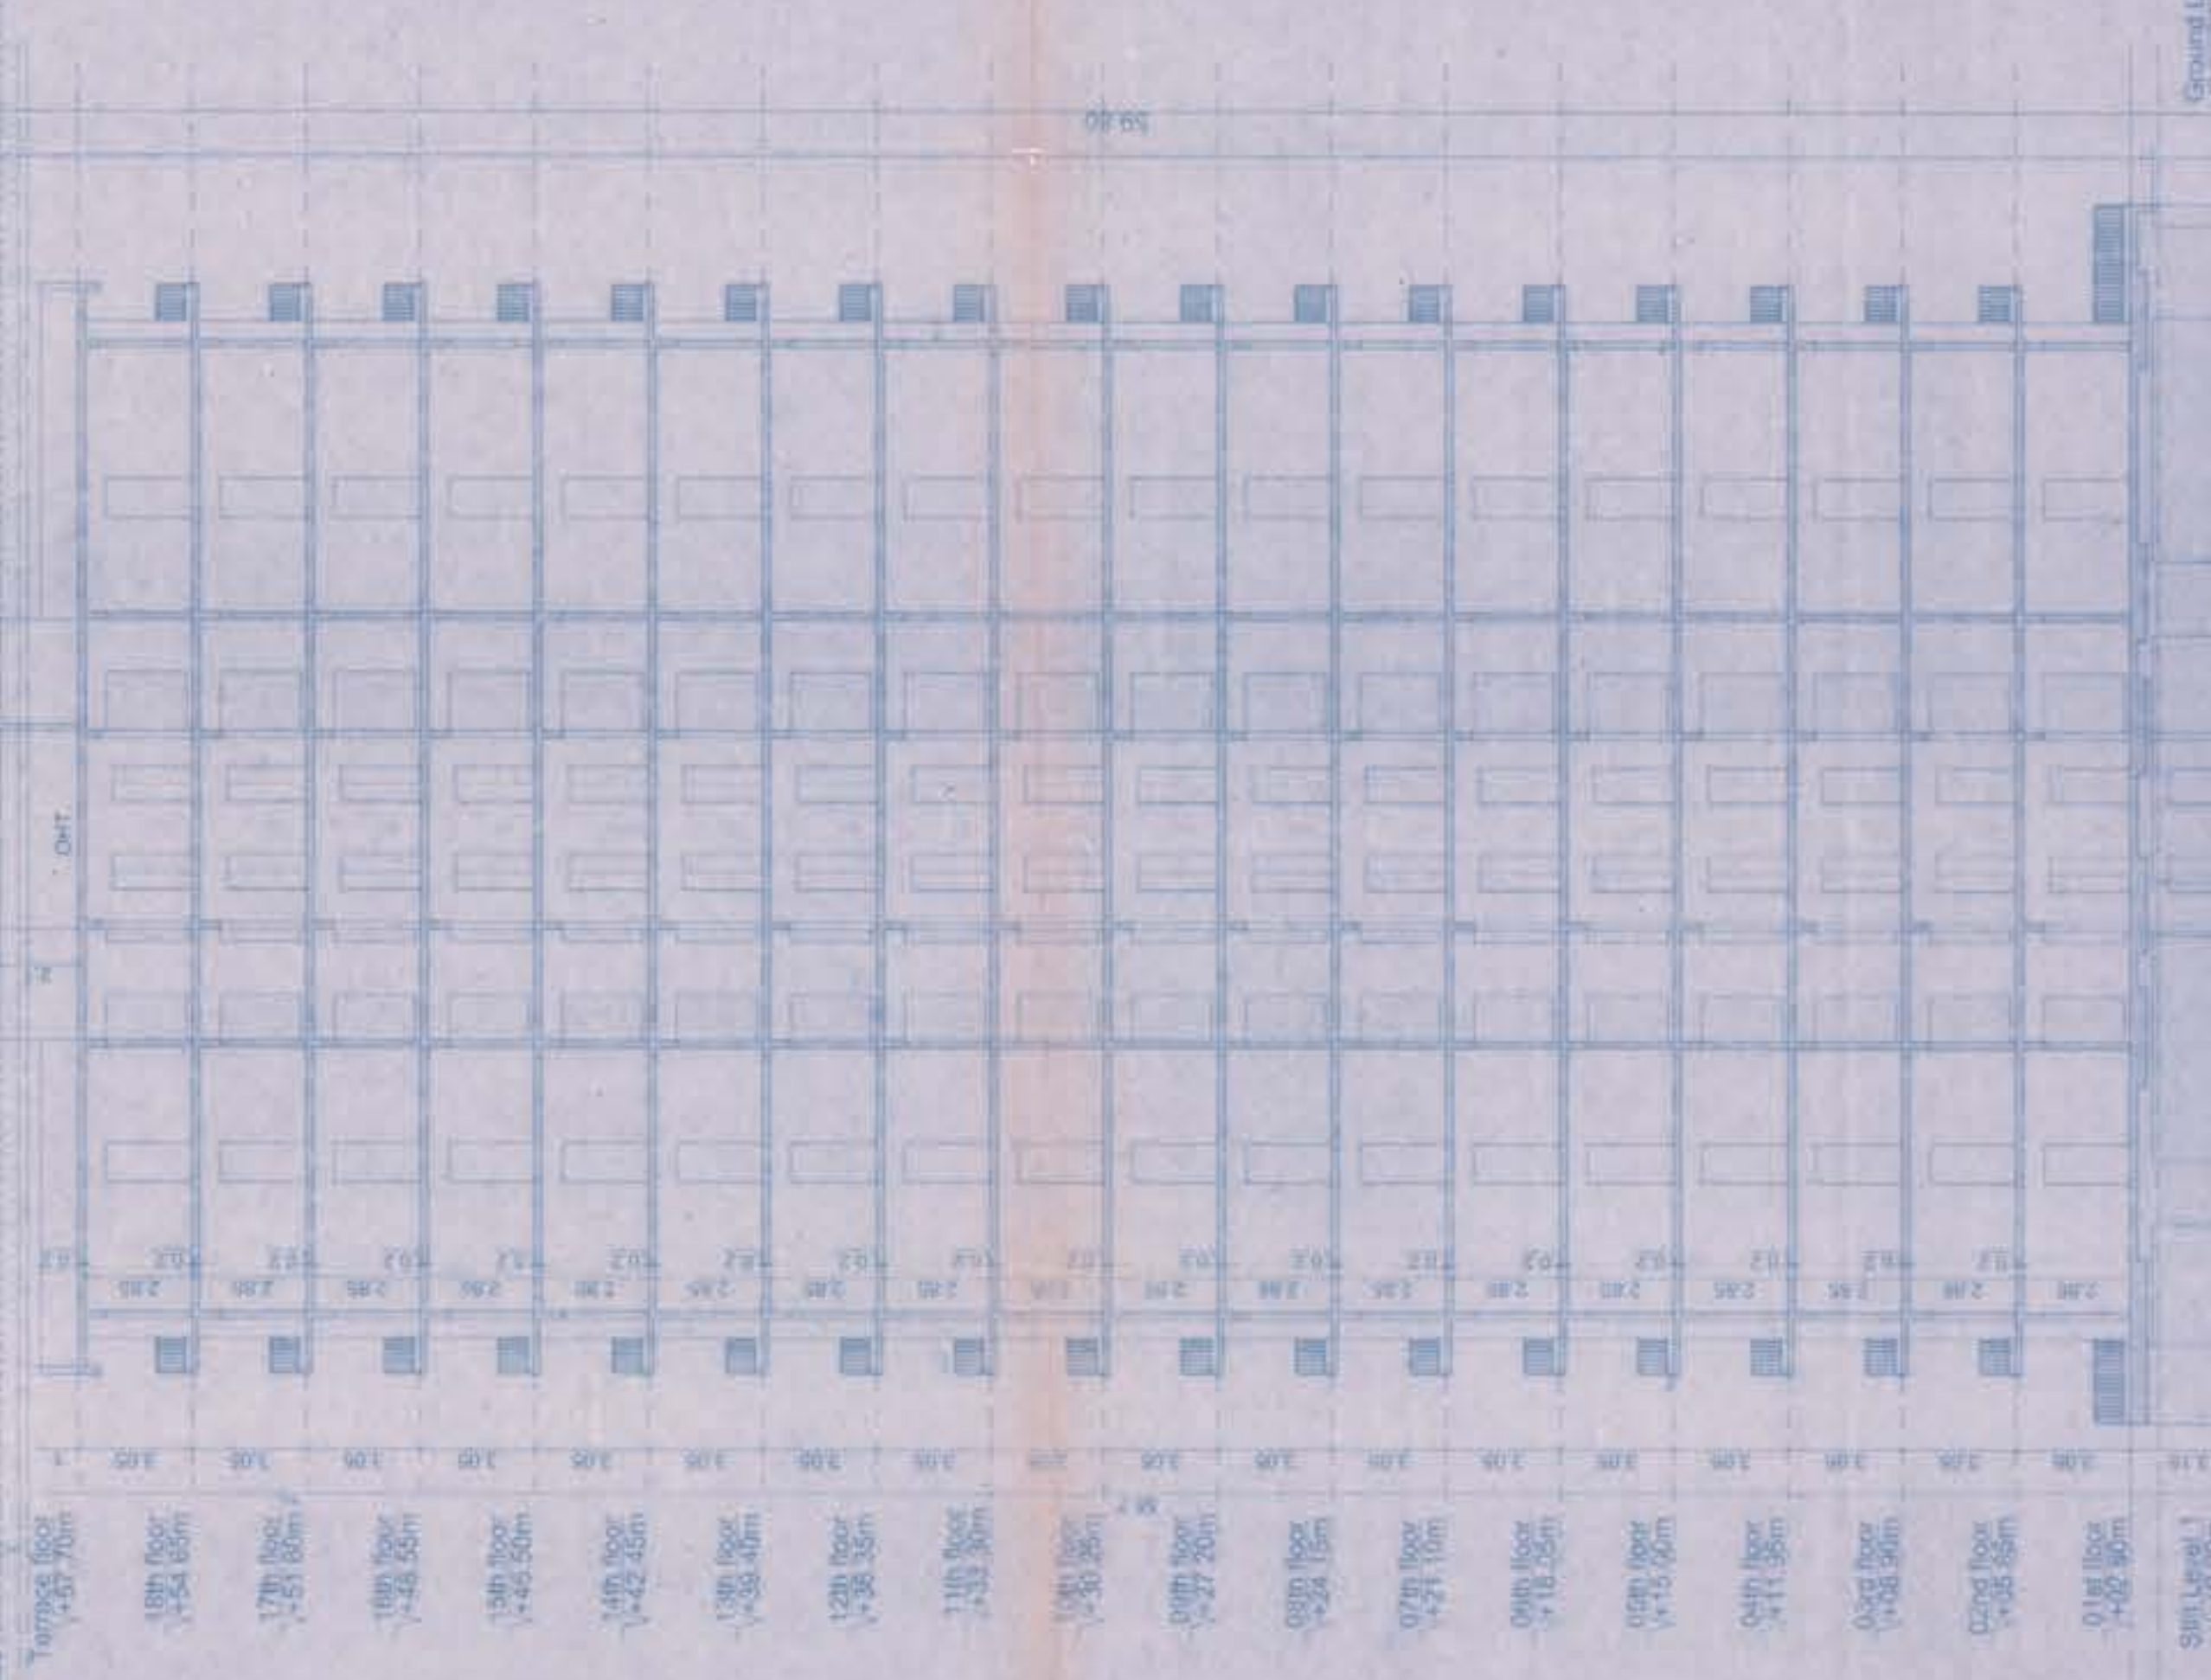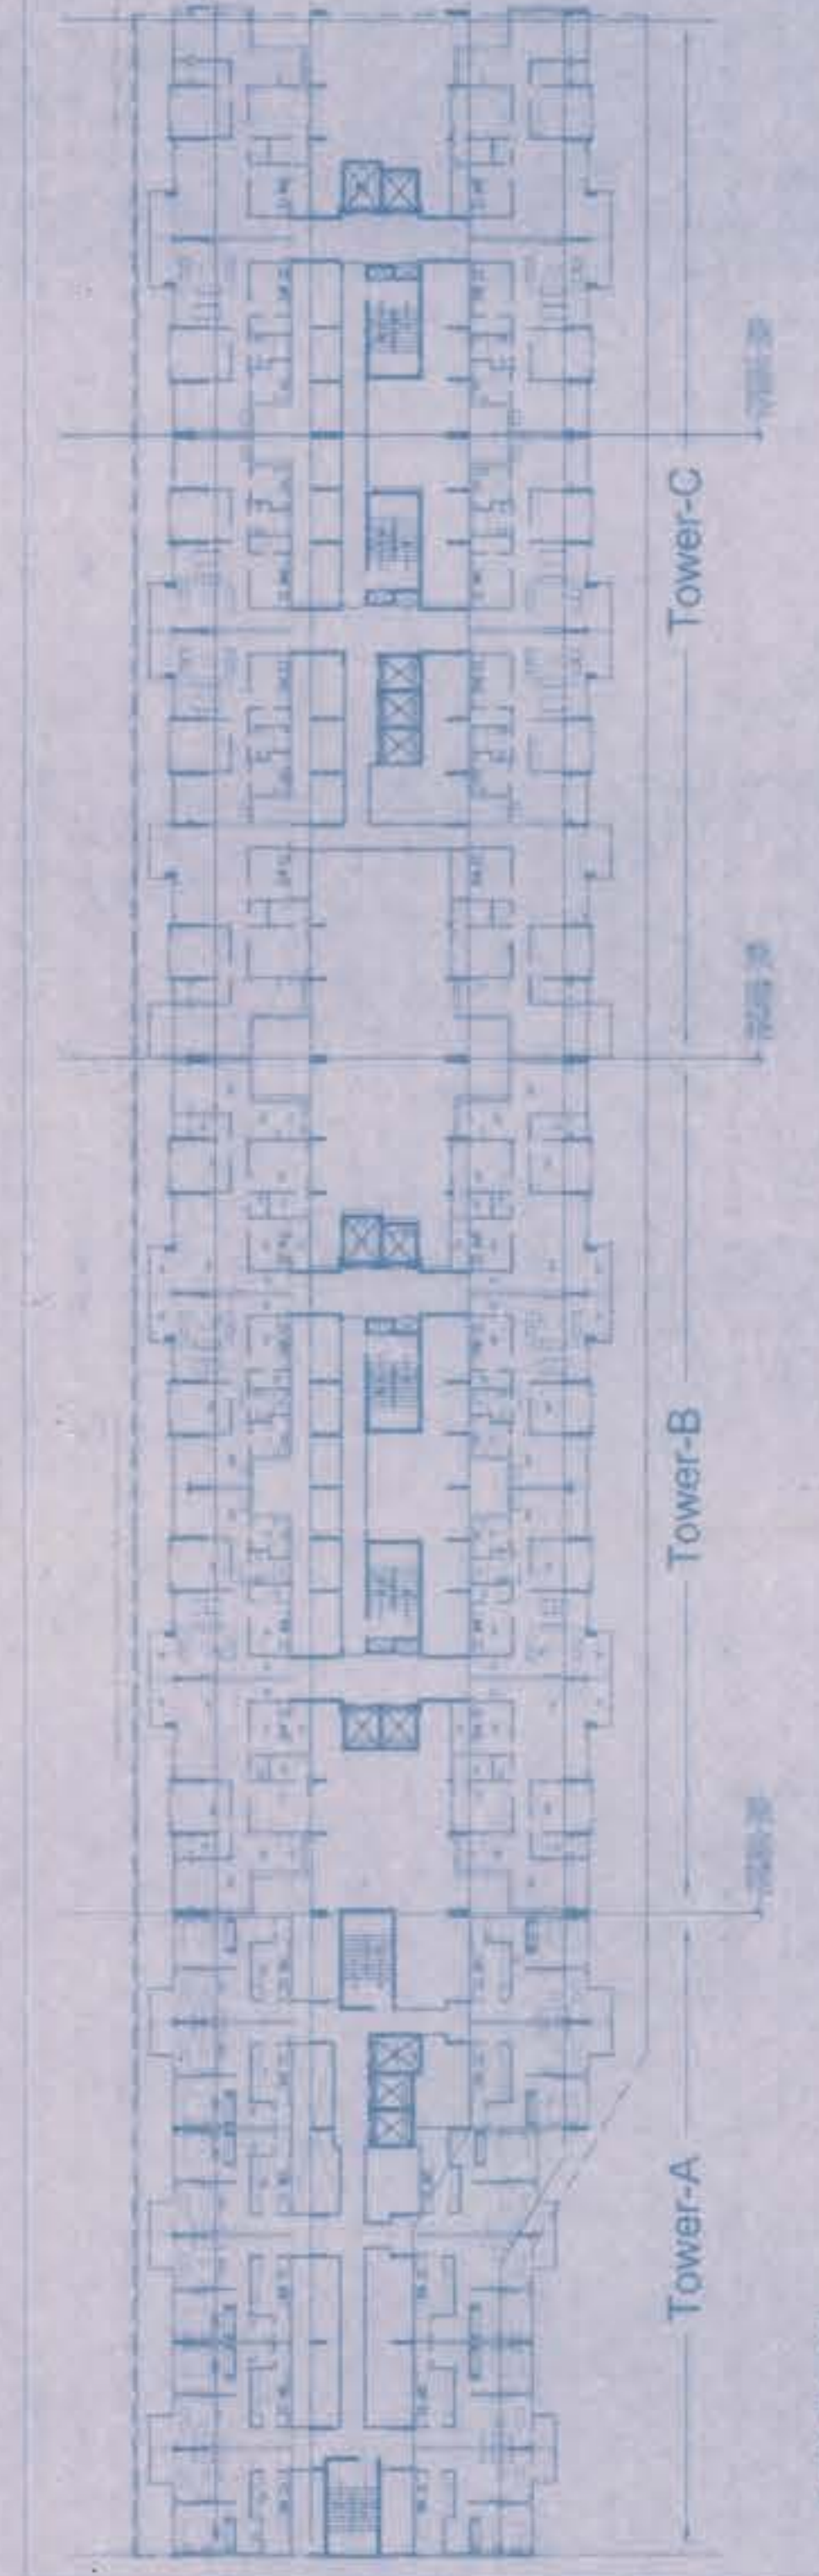

KEY PLAN

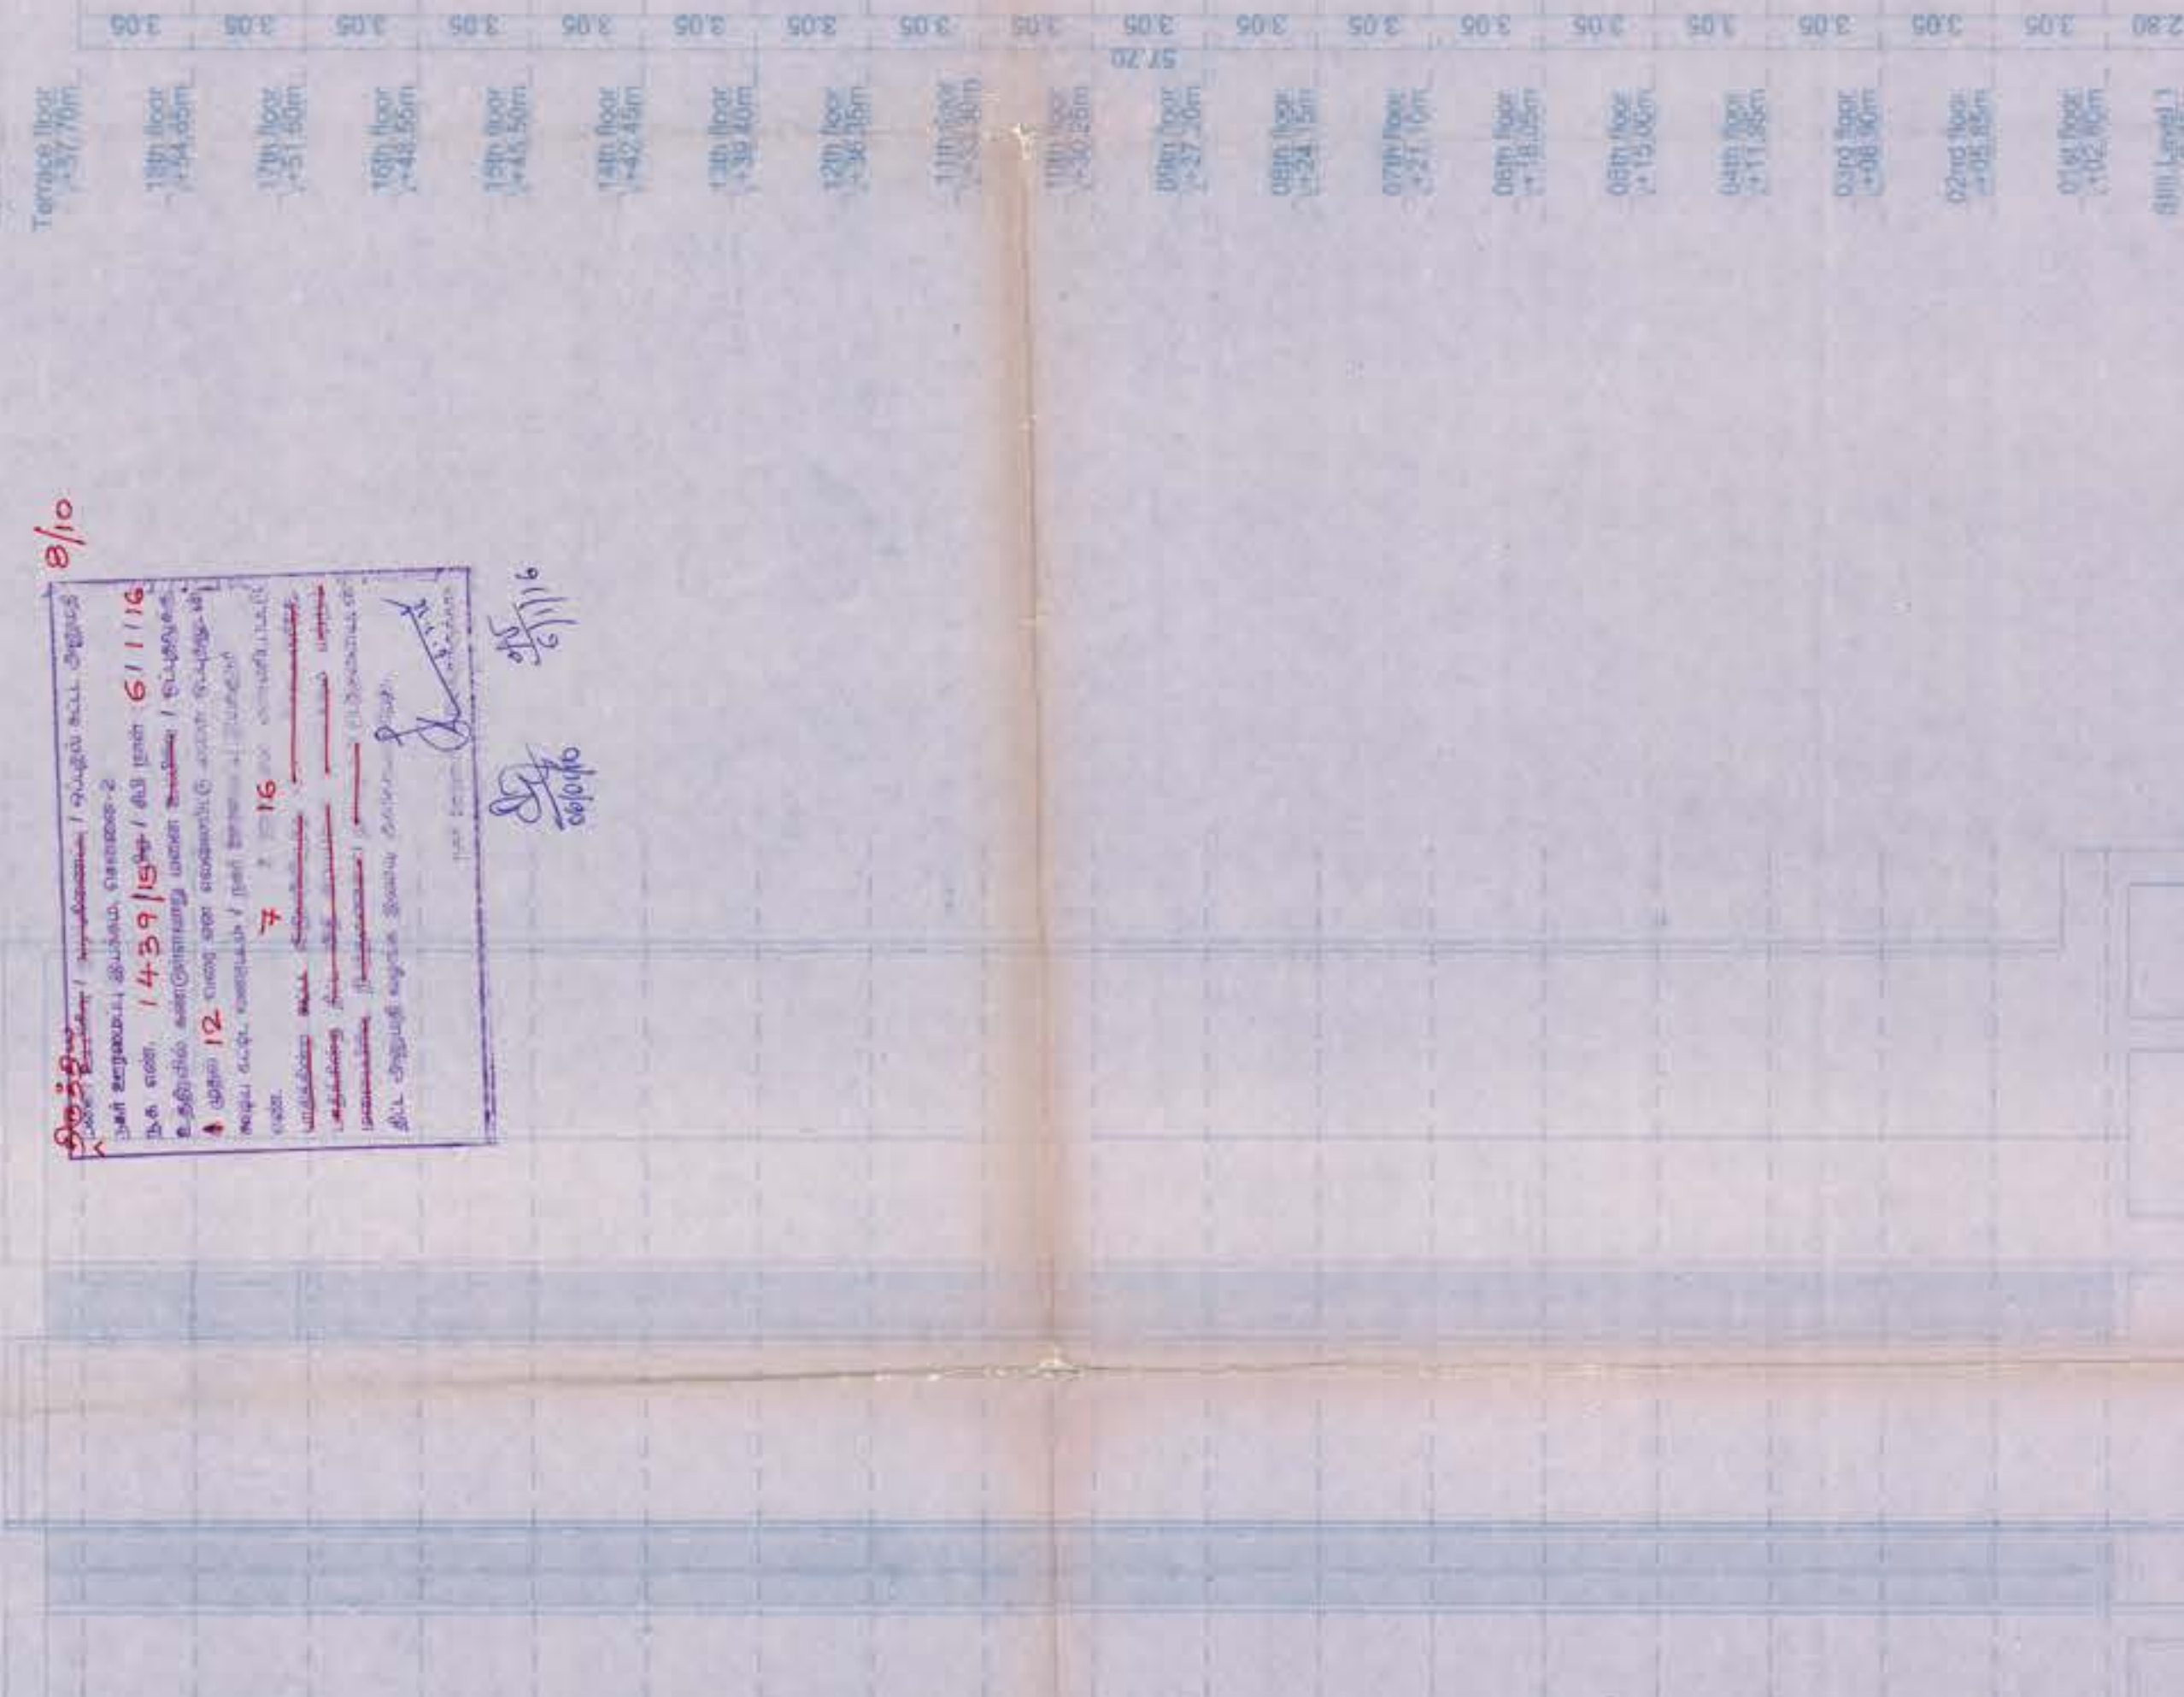

ELEVATION AT "D"




ELEVATION AT "B"

ELECTRICAL DETAILS

ALLIANCE MALL
DEVELOPERS COMPANY PVT. LTD.

PROPOSED RESIDENTIAL FLAT BUILDING
@ SF No. 199/1A, 200, 201, 205/2- Part AND 206,
SARAVANAMPATTY VILLAGE,
SATHY ROAD COIMBATORE.

AREA DETAILS

KEY PLAN

1. ALL DIMENSIONS ARE IN MM UNLESS OTHERWISE SPECIFIED
2. ALL LIFTS HAVE AUTOMATIC SELF-CLOSING COUPLERS

For AMBCPL
G. RISHAB KUMAR
Safely Manager-projects

M. BHUVANASUNDAR
A/C No. 10, 11, 12, 

AUTHORISED SIGNATURE
LICENSED BUILDING SURVEYOR


N. SELVAN, M.F. FILE F.V.,
Chartered CMA Enrolled L.B.S.
& Assistant Valuer
124-A, Thiruganapattinam Road
Race Course, Chennai - 441 018.

 LBS. Regd. No: 3/2007/GFI

DETAILED DRAWINGS

SANCTION DRAWING

CONSULTING ARCHITECTS

A/401 Business Square,
Solitaire Corporate Park, Chakala,
Andheri-East, Mumbai 400 093
Tel: 022 40654500
Fax: 022 40654800

STP SCHEMATIC

SECURITY SYSTEM LAYOUT AT GROUND FLOOR

BASEMENT FLOOR PLAN
FIRE & DOMESTIC TANK DETAILS

FIRE & DOMESTIC TANK DETAILS

Tower-C
FIRE & DOMESTIC TANK PLAN

Tower-A


Tower-B
TERRACE FLOOR PLAN

Tower-C

[illegible][illegible]



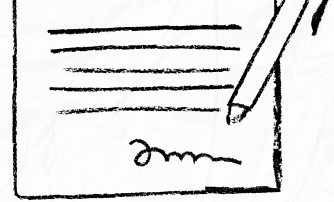

our services doesn't just end there



Buying & Selling Services

Property Buying Assistance, Property Selling Support, Market Price Analysis, Owner Outreach and Negotiation.



Legal & Documentation Services

Certified EC, Patta, legal opinions, property verification, due diligence, litigation solutions, and legal heir certificates.



Property Development & Approvals

Building plan approvals, construction, layout and sub-division approvals, zone conversion, and occupancy certification.




NRI & Investment Services

Escrow Services, Rentals, Litigation Solutions, Property Valuation and Property Management



Compliance & Special Services

Demolition, Vaasthu checks, regularization of unauthorized buildings, and office space solutions.

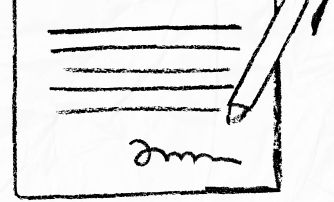

 **empowering your real estate decisions**
with smart tools



Property Valuation & Cost Estimation

Guideline Value, Apartment Composite Value, Stamp Duty & Registration Fees Calculator, Building Value Calculator, Capital Gains Calculator, Area Unit Converter, Length Unit Converter



Ownership, Compliance & Legal Verification

Encumbrance Certificate (EC) Search, Find Your SRO, Temple Property Check, WAQF Property Check, View Patta/Chitta, View FMB, Patta Analyzer, EC Analyzer



Zoning & Land Use Analysis

Land Use Zone Finder, CRZ Zone Check, Aquifer Zone Check, CBA Check, EWS Check, Road Width Check, Proposed Road Widening Check, FSI Calculator



Property Documentation & Workflow Tools

Forms & Templates, Document Generator, Document Translation, Dictionary



Vastu & Property Management Tools

Home Vastu Shastra, Plot Vastu Shastra, Property Management



We're honored to be part of your
real estate journey

3/350/2 Mettukuppam,
OMR Thoraipakkam,
Chennai, India

hello@verified.realestate
[+91 9996 12 9996](tel:+919996129996)
www.verified.realestate