


Plan Showing The Proposed Layout Of Site At Atlantis 7th Street, Thiruppur Kumaran Street, Athipattu,
Chennai-600058, Comprised In Old S.No.42 Part, T.S.No.57/1, Block No.17, Of Athipattu Village,
Zone:07, Division:086, Greater Chennai Corporation.

NOTE: Road Portion and PP1 Area Gifted To GCC Vide Doc No.3936/2025, Sub Register Office Of Konnur; Dated on 23-06-2025.

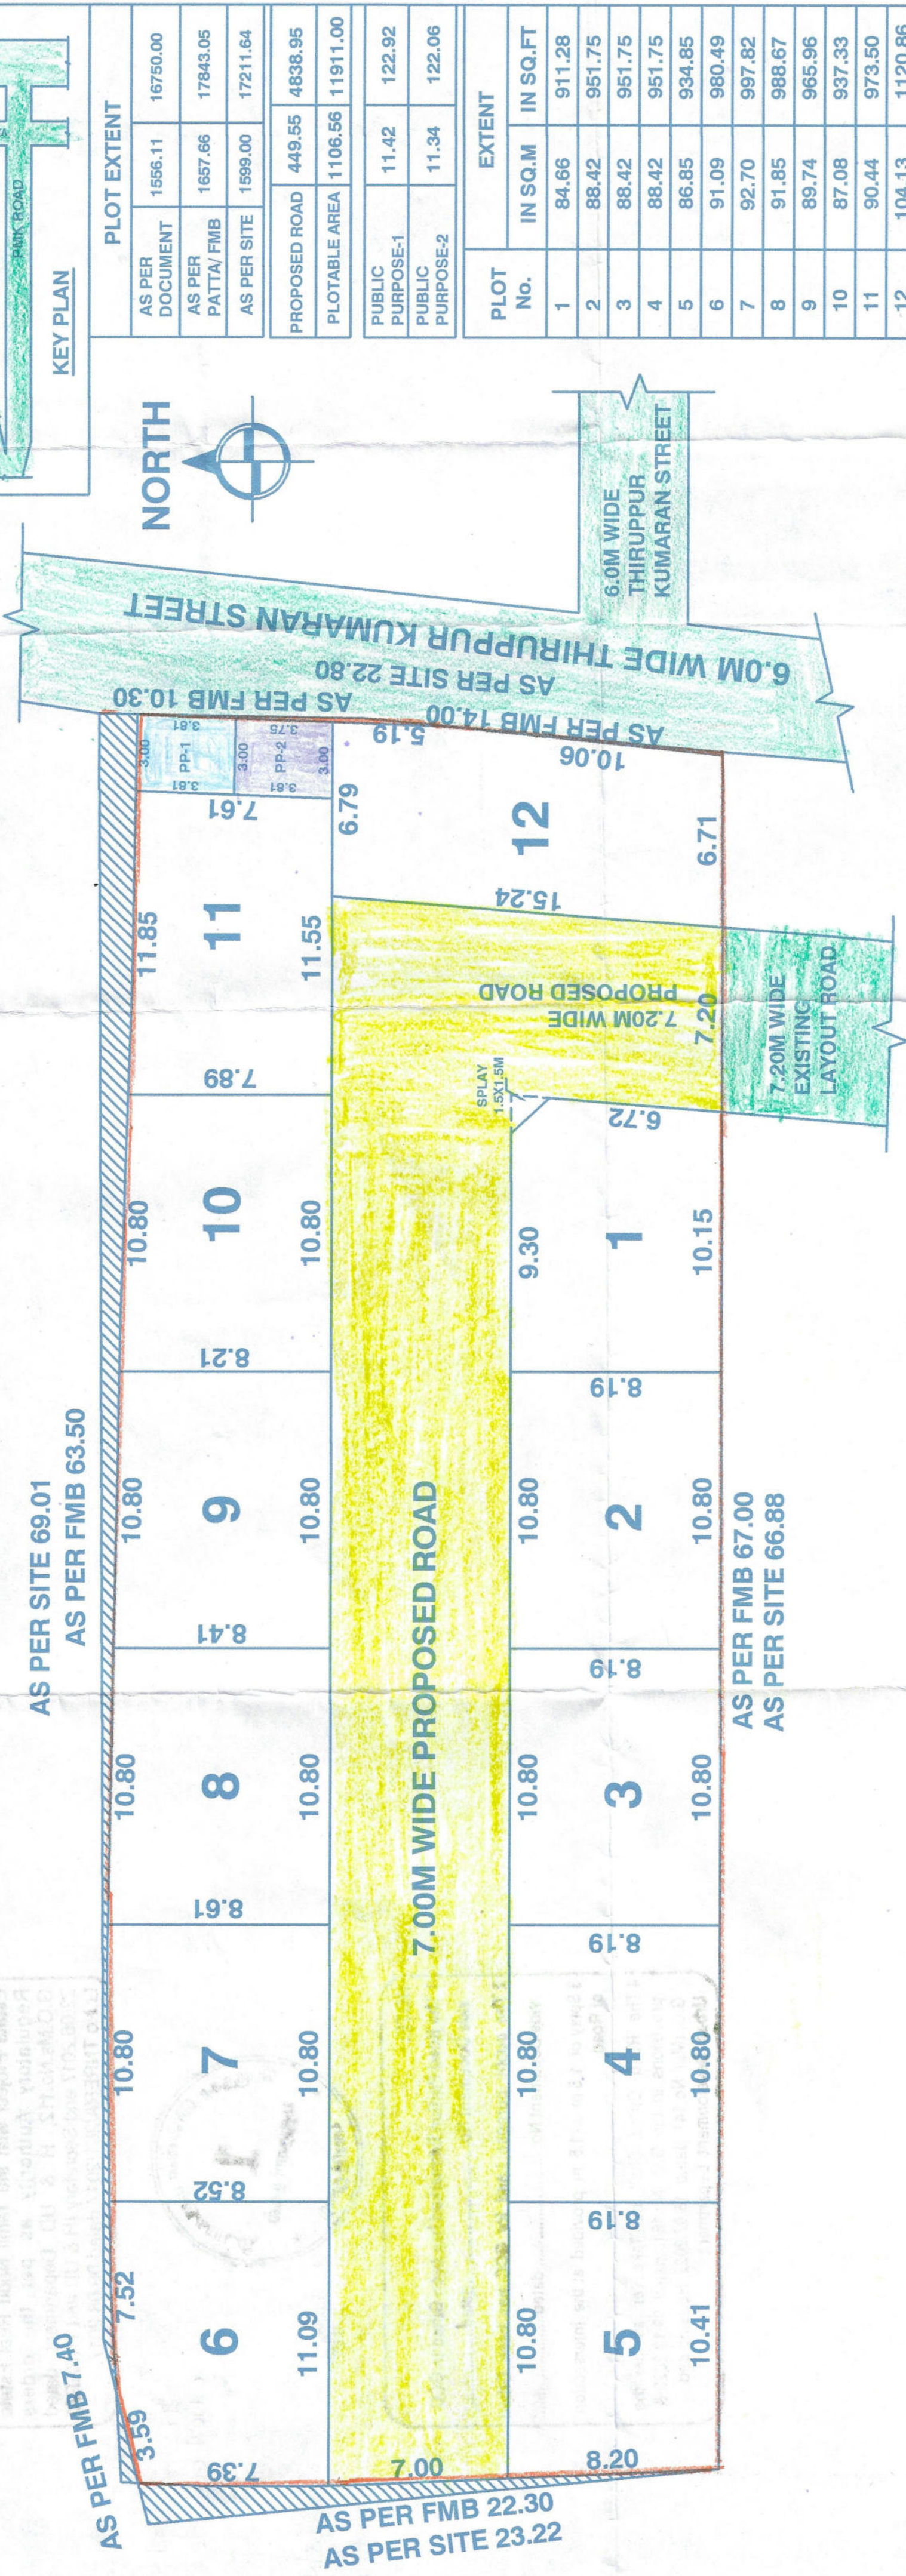

PROPOSED SUB-DIVISION PLAN

LEGEND	OWNER'S SIGNATURE	REGISTERED ENGINEER SIGNATURE
SITE BOUNDARY		
PROPOSED ROAD		
EXISTING ROAD		
PUBLIC PURPOSE-1		
PUBLIC PURPOSE-2		

K. VINOTH KUMAR, B.E.
Registered Engineer (GCC) Grade-II
Reg No: RE20392023
Image Planners & Designers
No.2A, Kumaran Kudil Apts, Ground Floor,
Sarawathy Street, Madipakkam,
Chennai - 600 091.
Mobile : 98408 98485 / 95512 22122

பெருநகர் சென்னை மாநகராட்சி, பணிக்குறை
திட்ட அனுமதி எண் : SP/WD/DC/N07/0027/2025
(பலமையின்)
நாள்: 01/08/2025 வளக்கு: 035
ஒப்பளிக்கப்பட்டது
18/8
ஆணையருக்காக



The project promoter has to advertise, market, book, sell or offer for sale, or invite persons to purchase in any manner any plot, apartment or building, as the case may be, in any Real Estate Project or part of it, only after registering the Real Estate Project with the Tamil Nadu Real Estate Regulatory Authority as per the orders G.O.Ms.No.112, H & UD Department dated 22.06.2017 and Secretary (H & UD and TNRERA) L.No. TNRERA/261/2017 dated 09.08.2017.



Layout Approved vide No
LA/WD/DC N07/ 00019/2025

18/8/25
For Commission

NOTE:
1 The Road Portion Earmarked has been Gifted to GCC vide Document No. 3936/2025 dated 23.06.2025
2 The public purpose Land for GCC has been Gifted vide Document No. 3936/2025 dated 23.06.2025
3 Splay of 1.5 m x 1.5 m provided at the intersection of Road.
4 The Road Gifted Shall be Takeover as per the provisions in the G.O. No.181, dated 09.12.2020 & G.O. (Ms). No.141 dated 16.07.2022 Housing and Urban Development Department.