

Verified RealEstate™

Your trusted partner for buying, selling, and managing property,
ensuring hassle-free service with 100% transparency.

3/350/2 Mettukuppam,
OMR Thoraipakkam,
Chennai, India

hello@verified.realestate

+91 9996 12 9996

www.verified.realestate

Official Property Record



[illegible]



தலைவரின் அலுவலகம்
 உப்புதல் அளிக்கப்படுகிறது
 தலைவர்/செயல் அலுவலர்
 தலைவர்/செயல் அலுவலர்
 தலைவர்/செயல் அலுவலர்

LOCAL BODY COPY



FOURTH FLOOR PLAN

APPROVAL CONDITION	
SCALE 1:100	
CHERNAV MEGROPOLITAN DEVELOPMENT AUTHORITY	
APPROVED	
SHEET NO. 2018	DR CSR

LOCAL BODY COPY

FLOOR NAME: SHEET NO. 418
 FLOOR NAME:

PLAN SHOWING THE PROPOSED CONSTRUCTION OF
 HIGH RISE RESIDENTIAL BUILDING CONSISTS OF
 EXTENDED BASEMENT FLOOR + 13 FLOORS (PARK 1
 + GROUND FLOOR PART) + 4 FLOORS RESIDENTIAL
 (WITH ANNEXES) + 5TH FLOOR TO 11TH FLOORS
 RESIDENTIAL - TOTALLY WITH 364 DWELLING UNITS
 AND OPEN SWIMMING POOL AT GROUND LEVEL
 COMPREHEND IN SURVEY NO. 2682, 2336, 2274, 2281, 1



FIFTH FLOOR PLAN



SIXTH FLOOR PLAN



TYPICAL - 7- 16 FLOOR PLAN

சென்னை, 13/12/2024
தலைவர்/செயல் அலுவலர்
திருமுருகாக்கம் ஊராட்சி
குன்றத்தூர் ஒன்றியம் (இ) பட்டப்பை

APPROVAL CONDITION	
DATE 11/30	
CHENNAI METROPOLITAN DEVELOPMENT AUTHORITY	
APPROVED	
DEPT. NO.	0208
SR	0208

FLOOR NAME	SHEET NO. 5/6
FLOOR TYPE	
PLAN SHOWING THE PROPOSED CONSTRUCTION OF HIGH RISE RESIDENTIAL BUILDING CONSISTS OF EXTENDED BASEMENT FLOOR, 1 STILT FLOOR (PART) & GROUND FLOOR (PART) & 4 FLOORS (RESIDENTIAL WITH AMENITIES) + 5TH FLOOR TO 19TH FLOOR (RESIDENTIAL) - TOTALLY WITH 204 CONVEYING LIFT AND OPEN SWIMMING POOL AT GROUND LEVEL, COMPRISED IN SURVEY NO.2462, 23330, 23243, 23019, 2292, 2293, 22942, 2359, 26984, 26959, 27041, 27042, 27043,



SEVENTEENTH FLOOR PLAN



EIGHTEENTH FLOOR PLAN



NINETEENTH FLOOR PLAN

26/12/24 - 30/12/24 (12:30 - 3:30 PM)
 தலைவர்/செயல் அலுவலர்
 ஒப்புதல் அளிக்கப்படுகிறது
 E. மணி.
 13/12/2024
 தலைவர்/செயல் அலுவலர்
 இருமுக வாக்கம் ஊர். இ
 (தலைவர்/செயல் அலுவலர்)

[illegible]

APPROVAL CONDITION

SCALE 1:100

CHANGAI METROPOLITAN DEVELOPMENT AUTHORITY

APPROVED








LOCAL BODY COPY


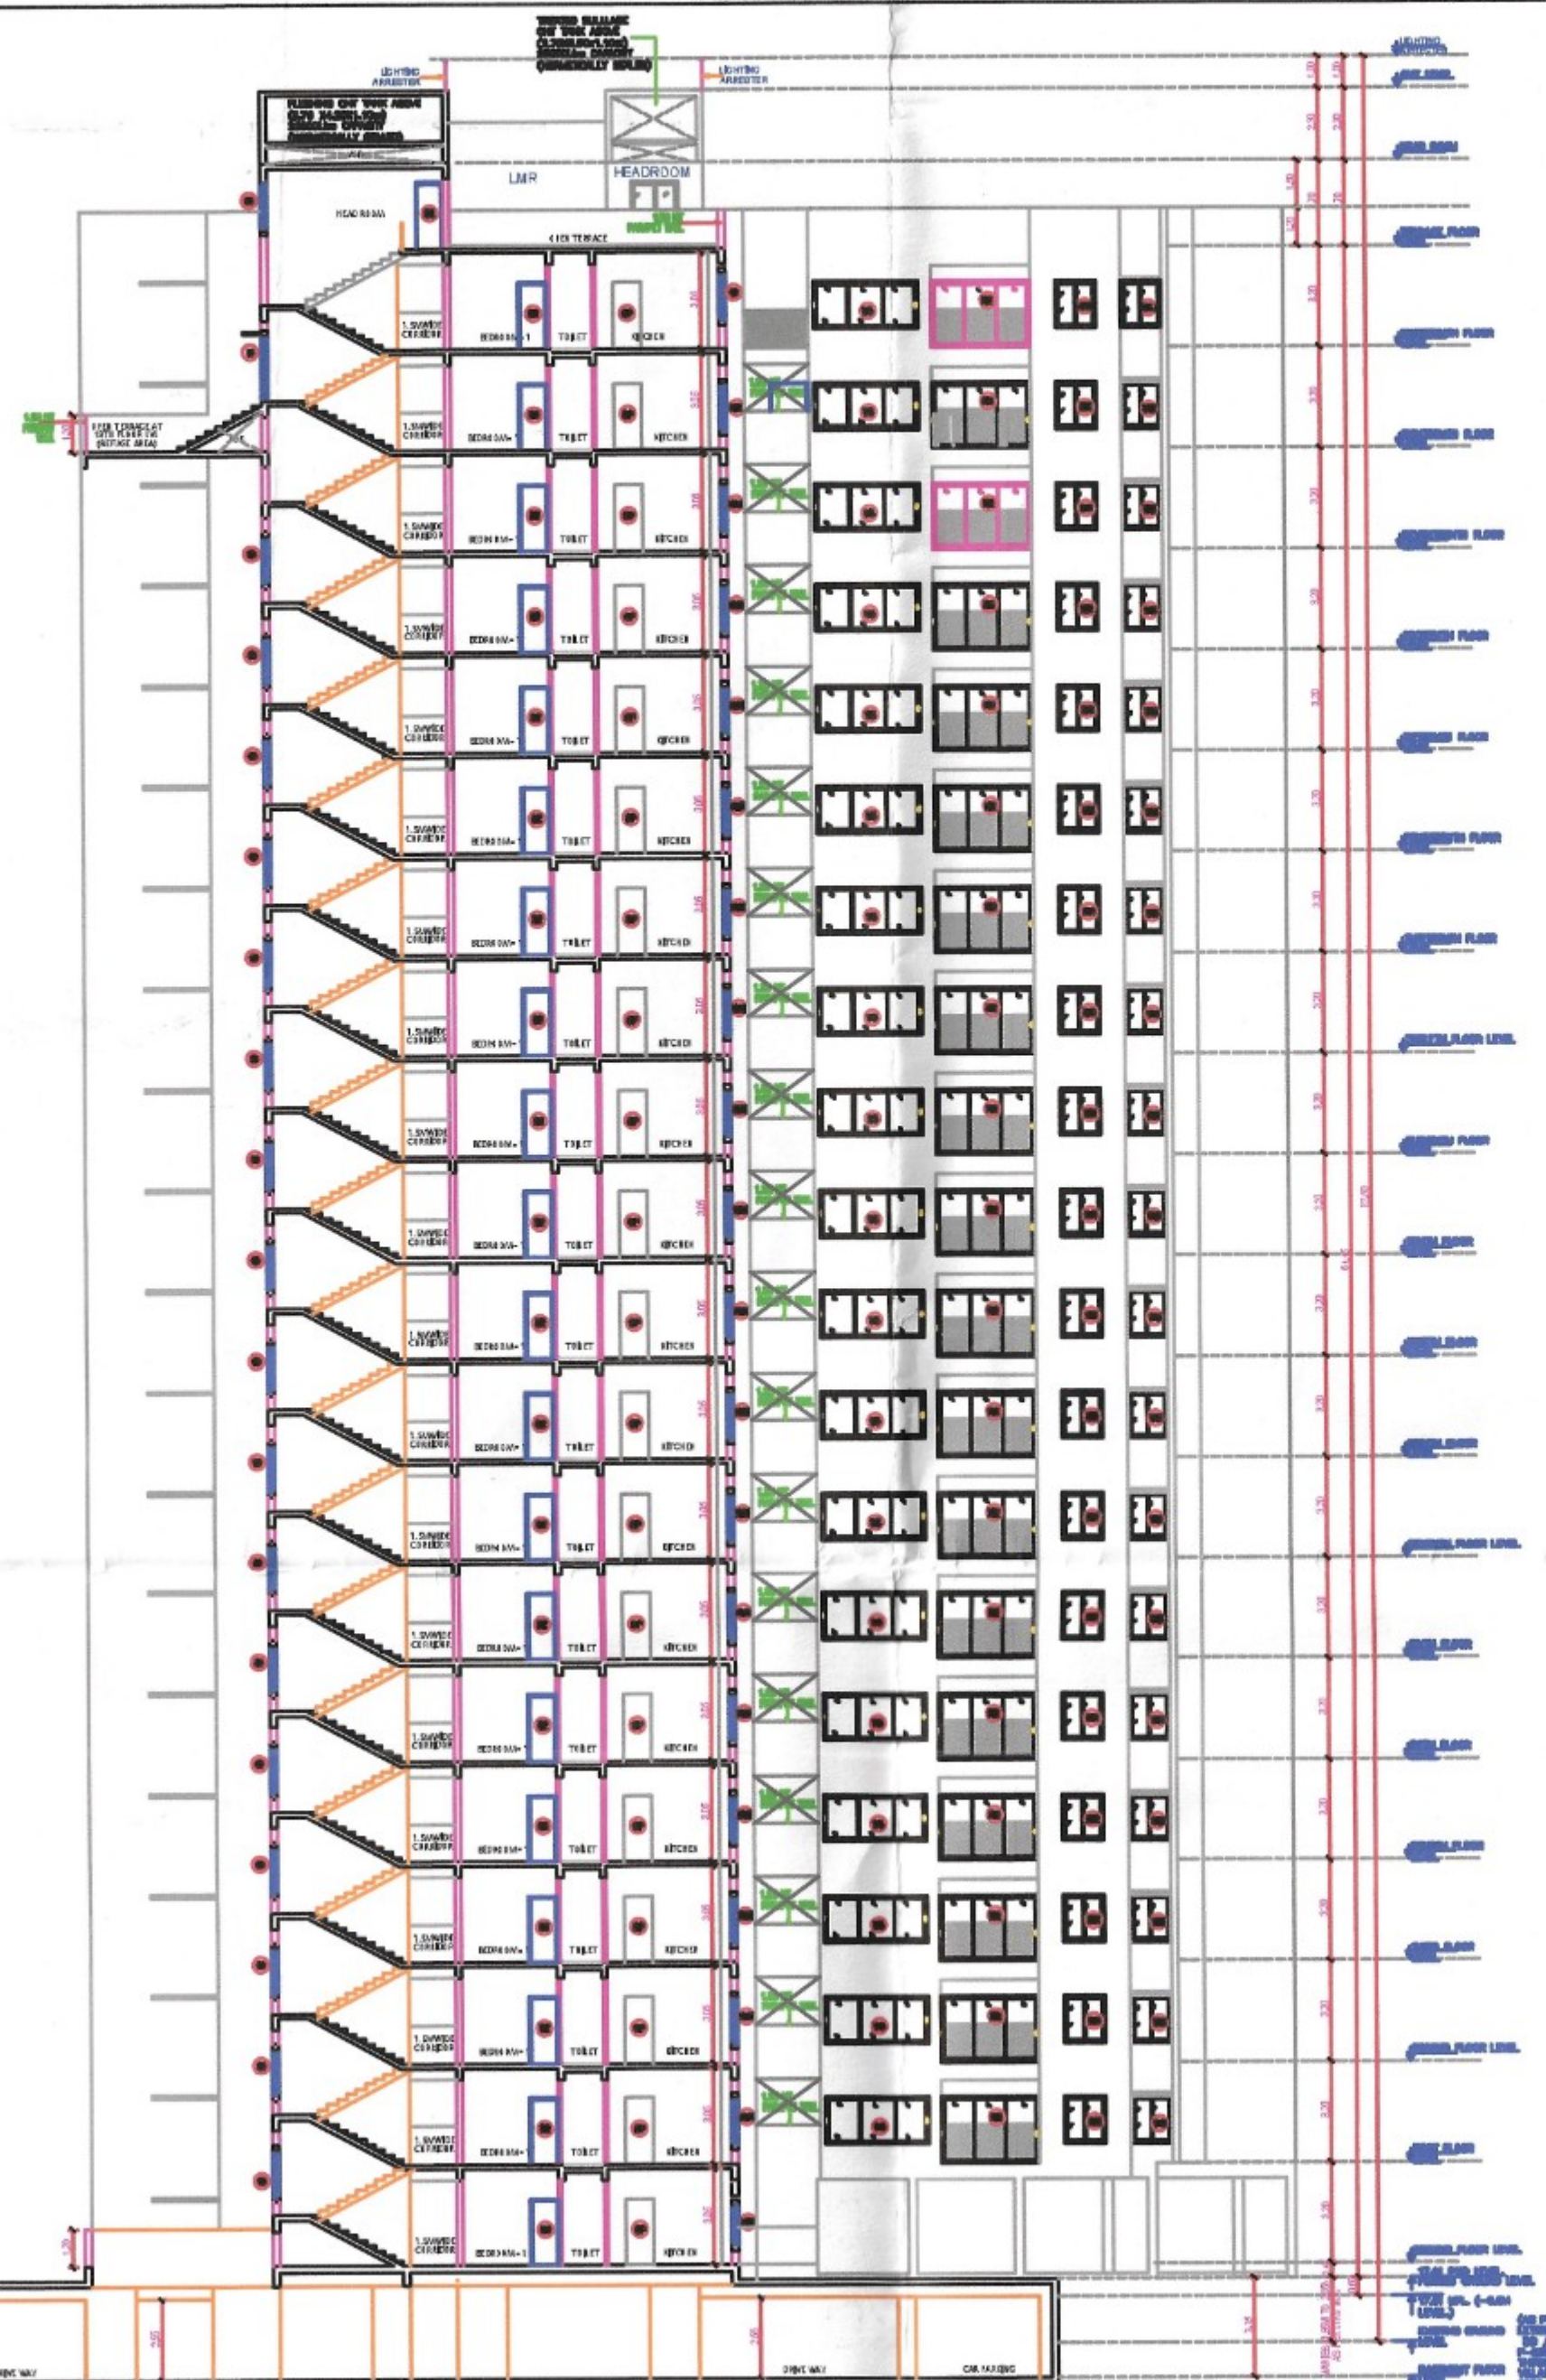


SECTION - A-A

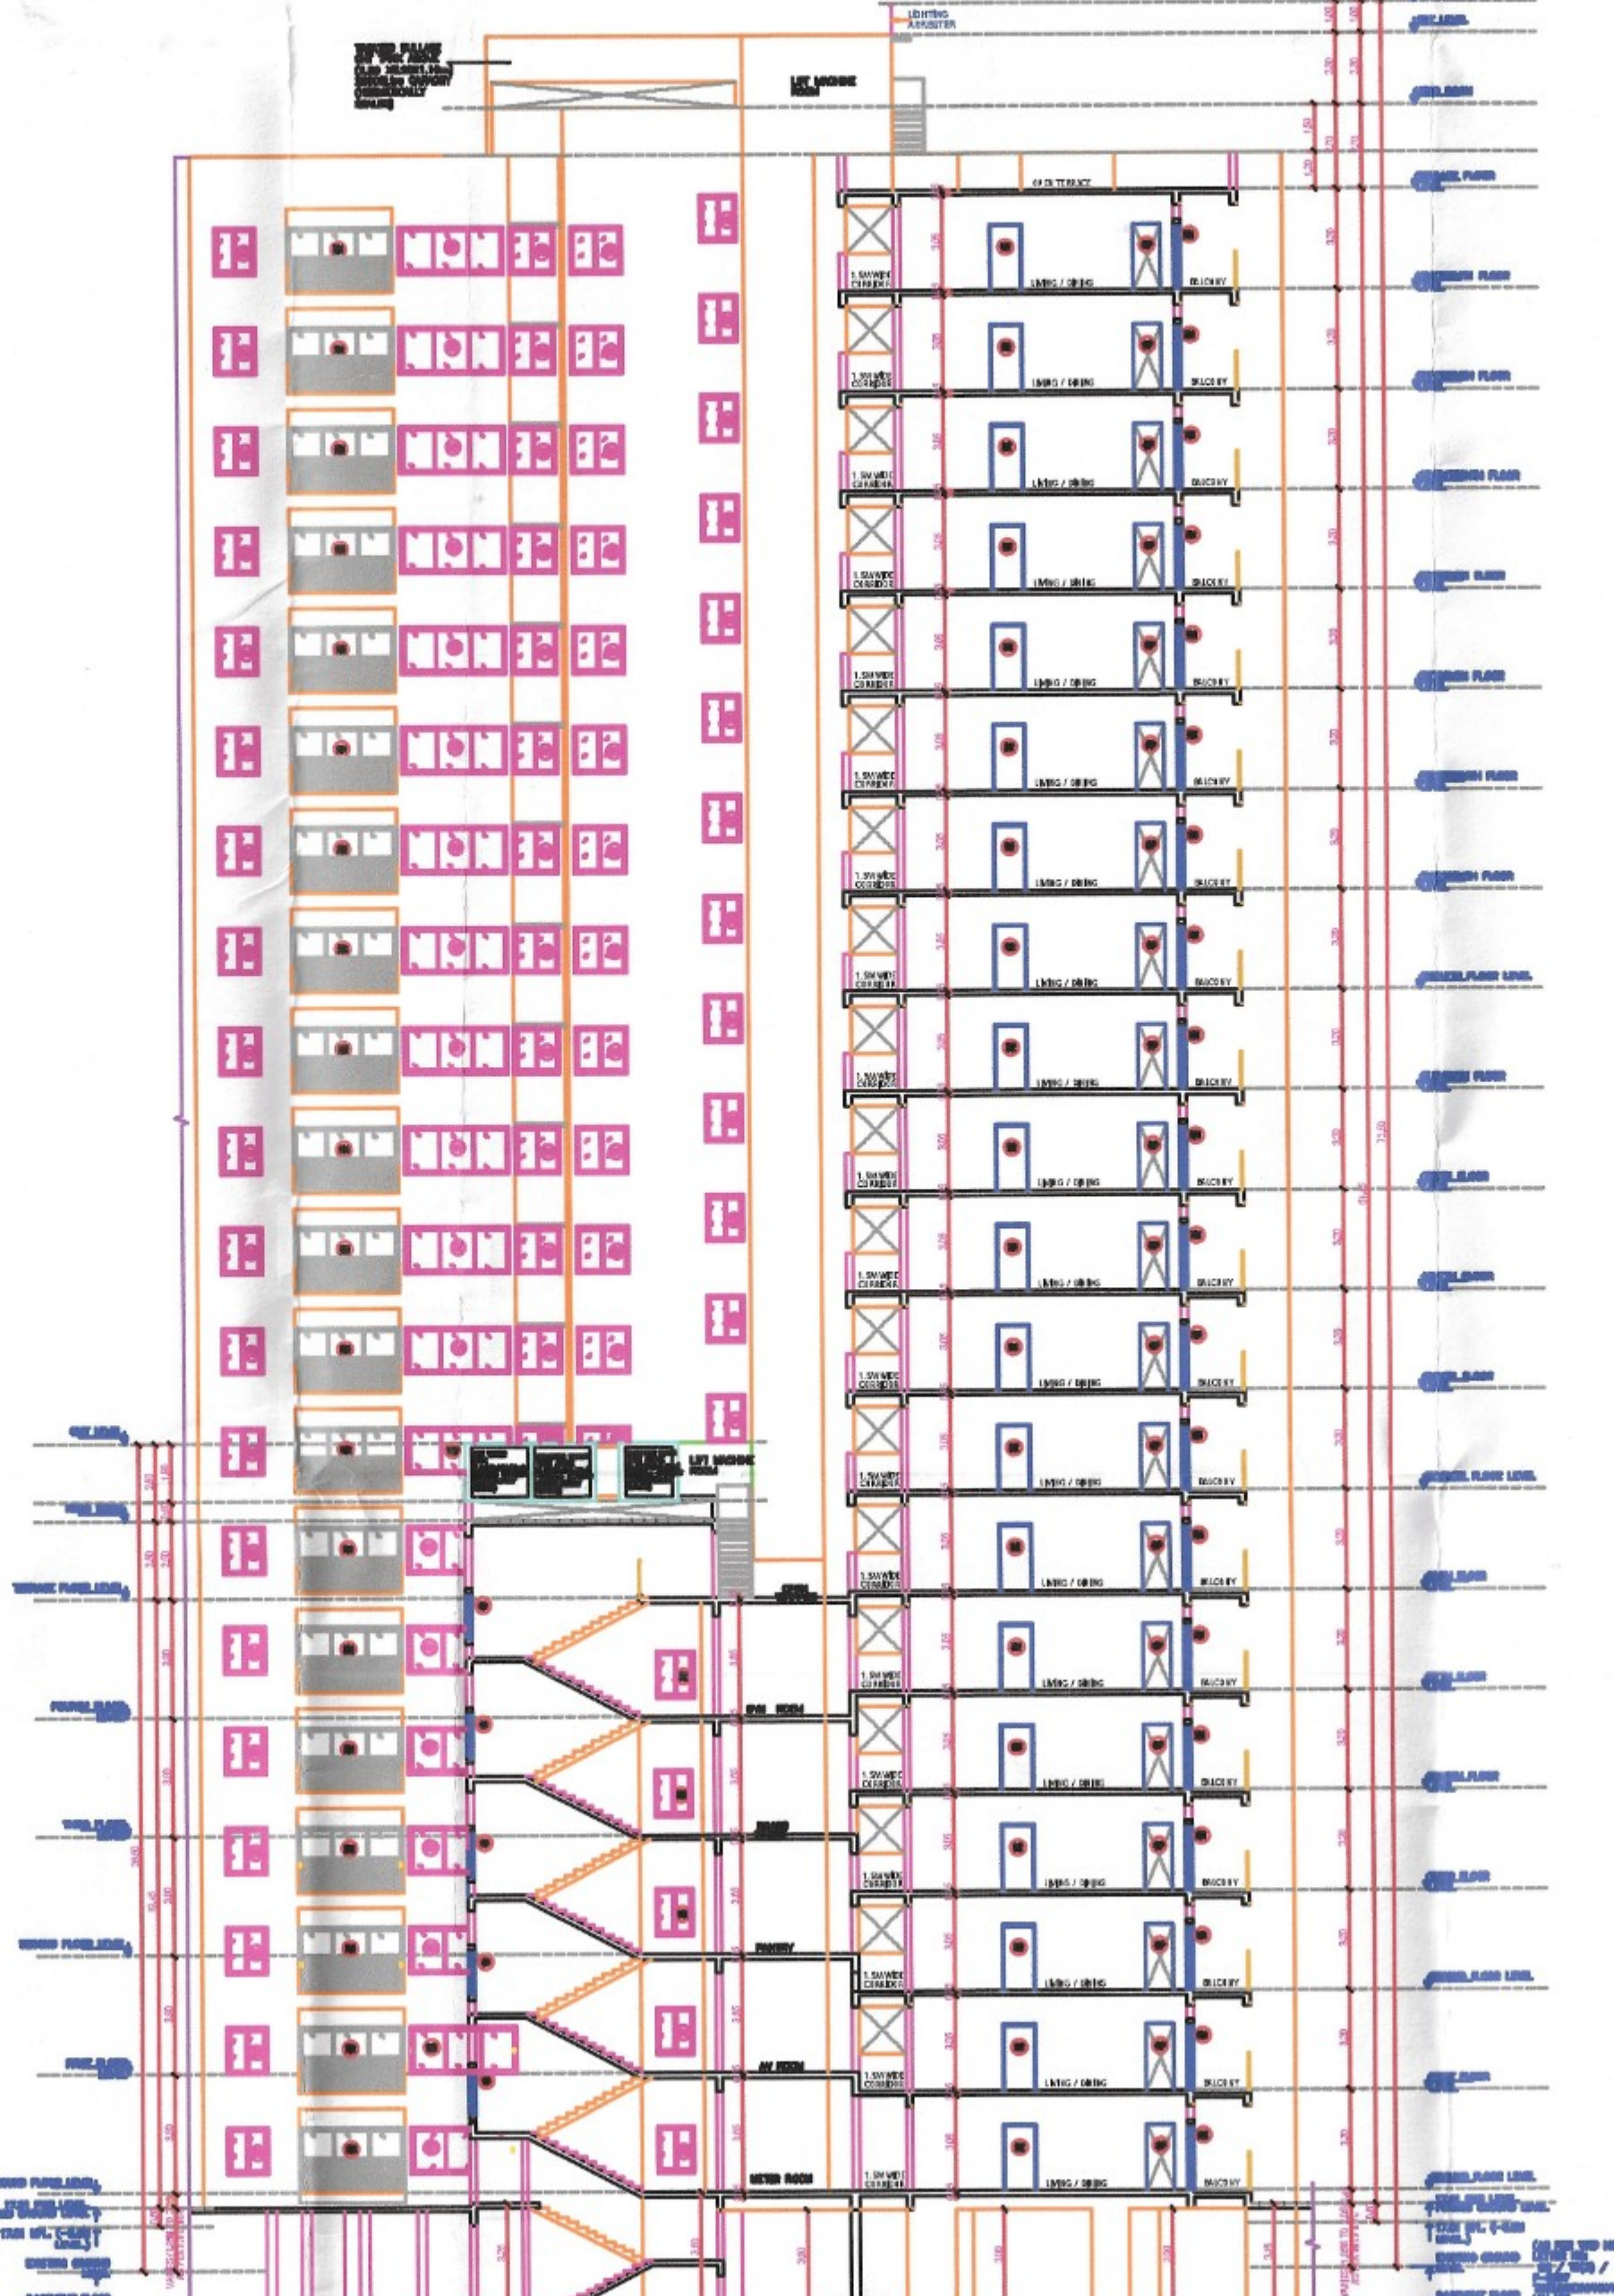


SECTION - B-B



ELEVATION - A

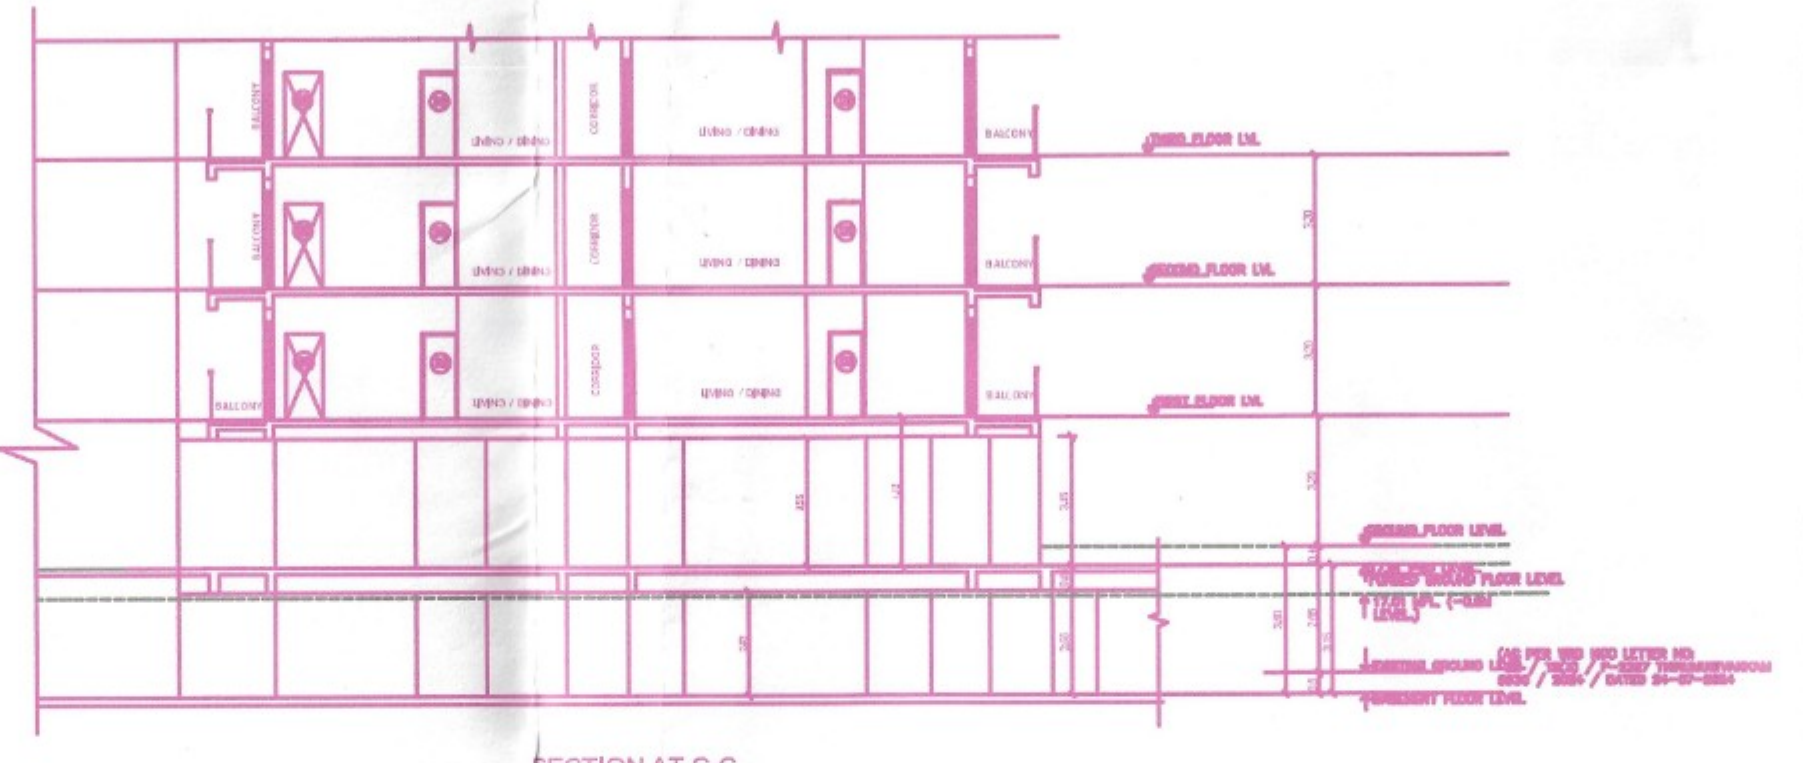

SECTION AT C-C

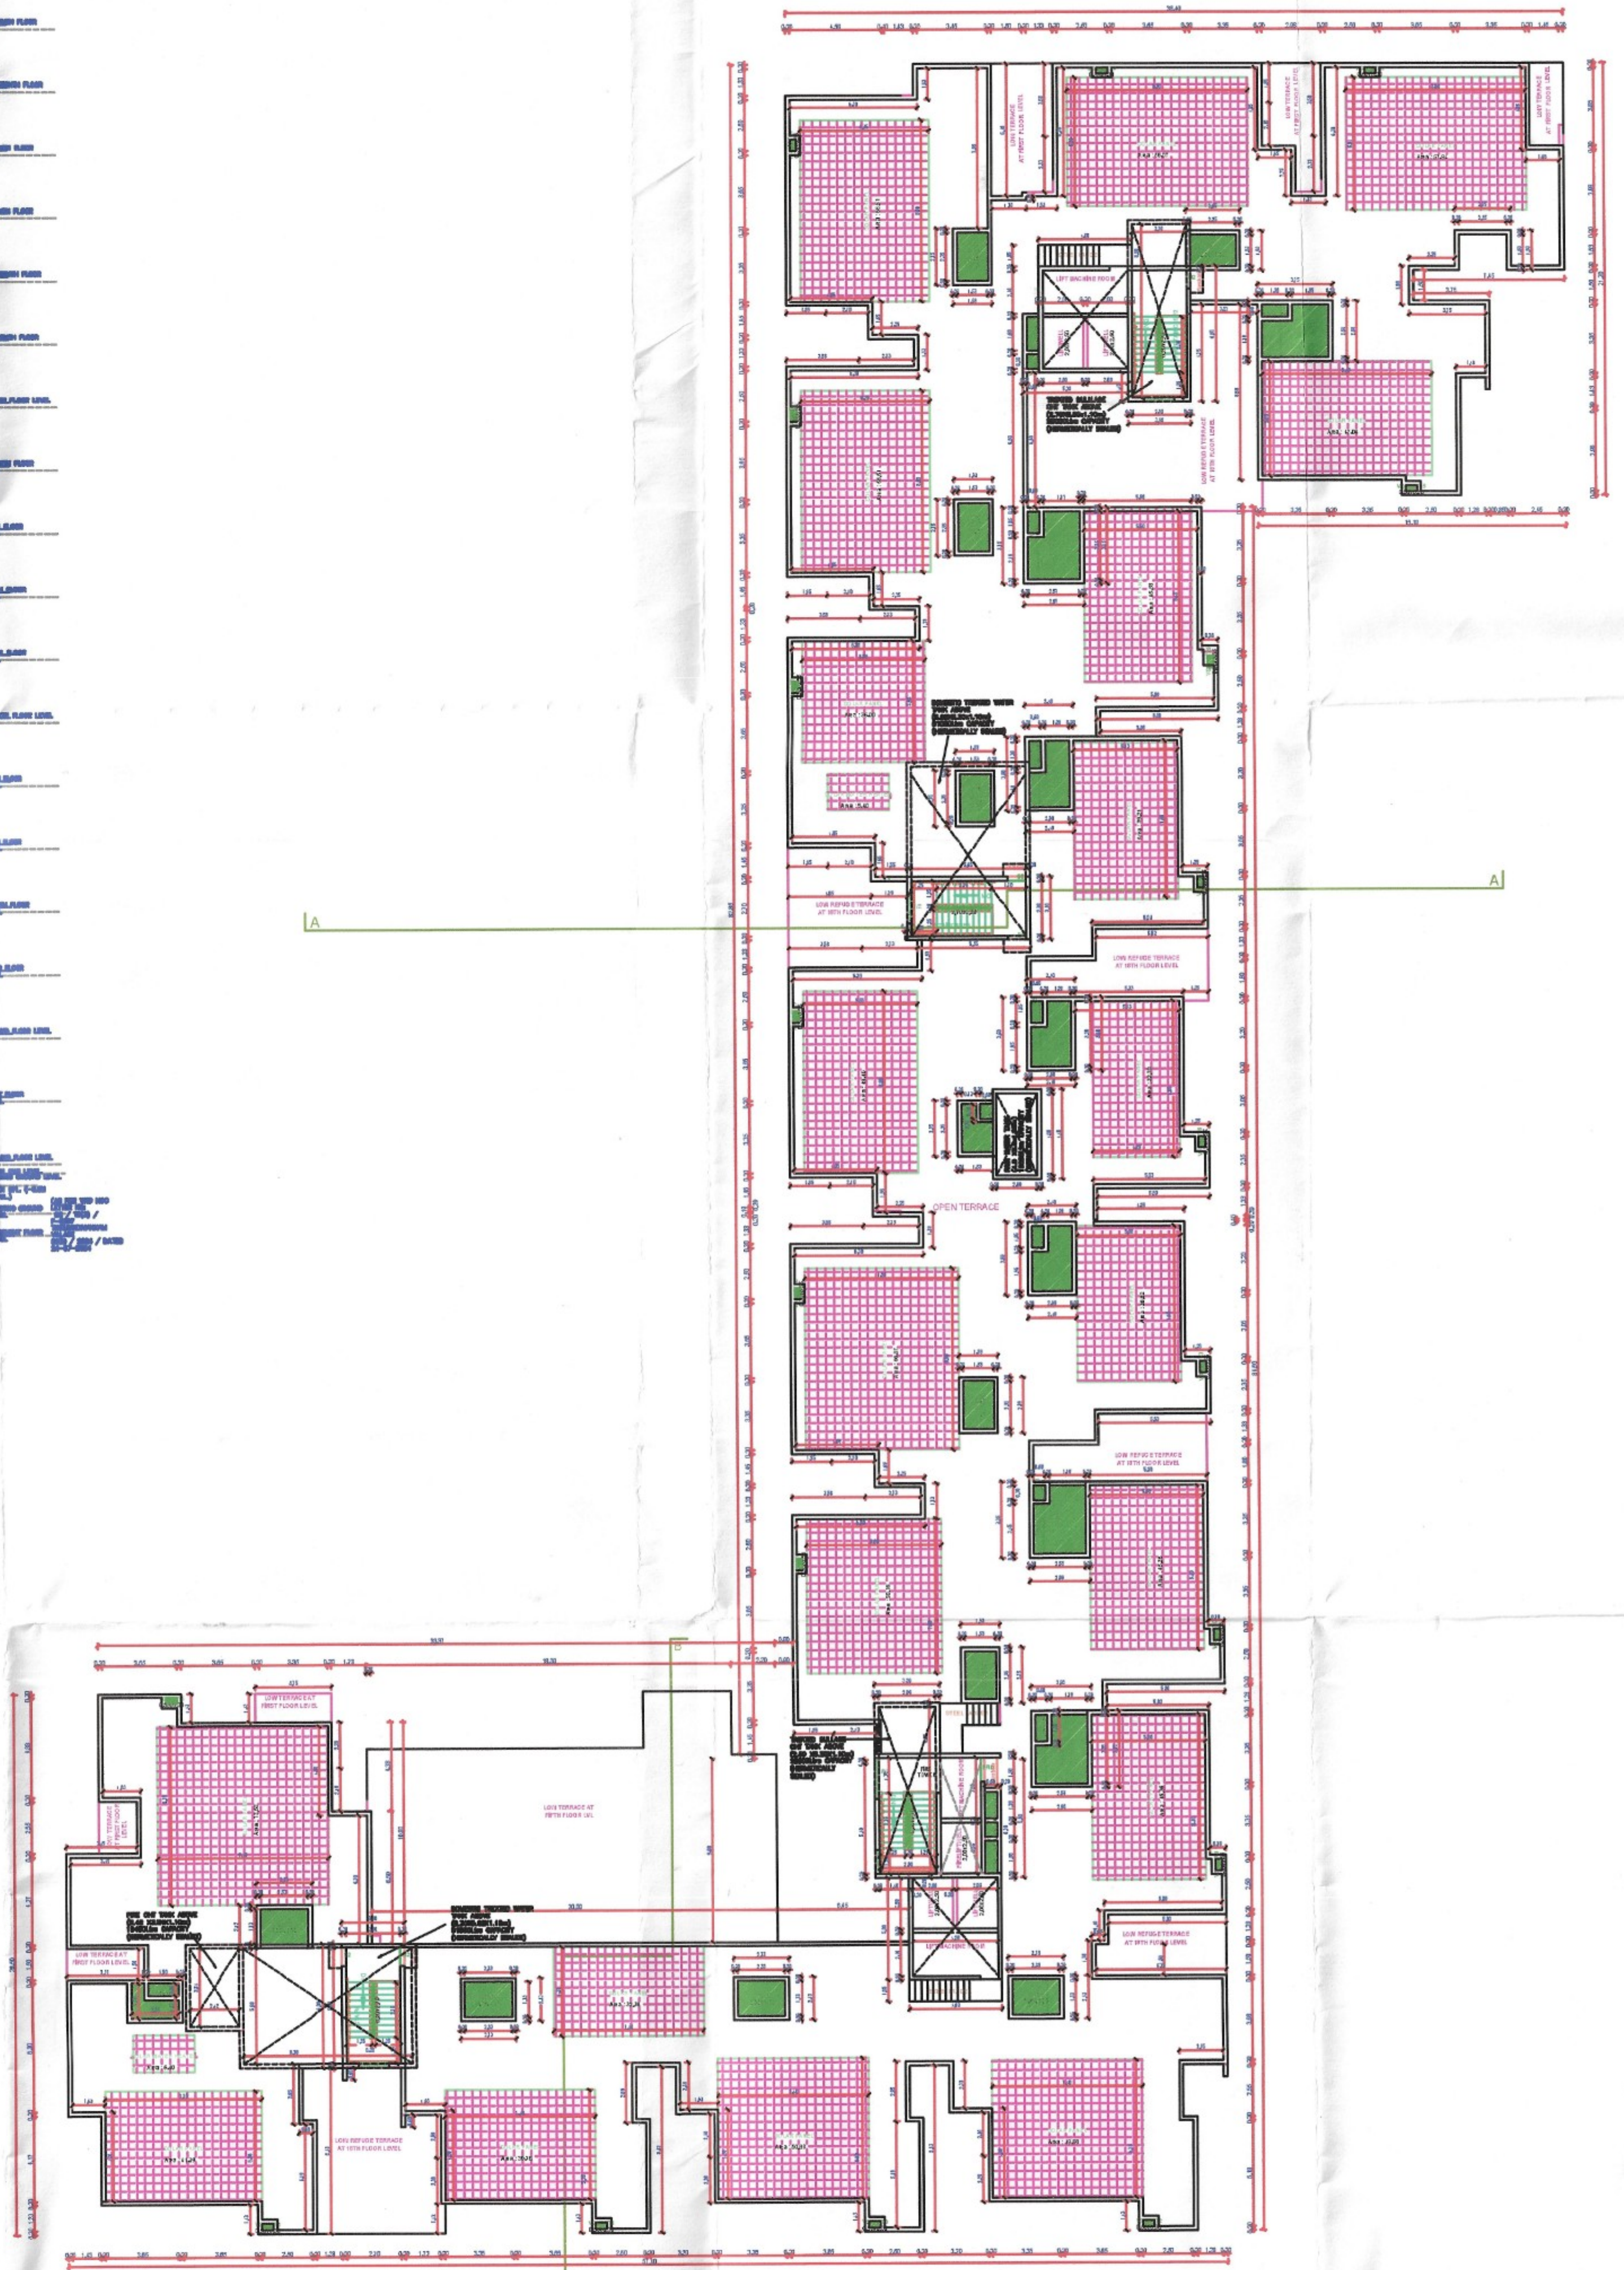

TERRACE FLOOR PLAN




Our services go beyond



Buying & Selling Services

Property Buying Assistance, Property Selling Support, Market Price Analysis, Owner Outreach and Negotiation.



Legal & Documentation Services

Certified EC, Patta, legal opinions, property verification, due diligence, litigation solutions, and legal heir certificates.



Property Development & Approvals

Building plan approvals, construction, layout and sub-division approvals, zone conversion, and occupancy certification.



NRI & Investment Services

Escrow Services, Rentals, Litigation Solutions, Property Valuation and Property Management



Compliance & Special Services

Demolition, Vaasthu checks, regularization of unauthorized buildings, and office space solutions.

Smarter Tools, Stronger Decisions



Property Valuation & Cost Estimation

Guideline Value, Apartment Composite Value, Stamp Duty & Registration Fees Calculator, Building Value Calculator, Capital Gains Calculator, Area Unit Converter, Length Unit Converter



Ownership, Compliance & Legal Verification

Encumbrance Certificate (EC) Search, Find Your SRO, Temple Property Check, WAQF Property Check, View Patta/Chitta, View FMB, Patta Analyzer, EC Analyzer



Zoning & Land Use Analysis

Land Use Zone Finder, CRZ Zone Check, Aquifer Zone Check, CBA Check, EWS Check, Road Width Check, Proposed Road Widening Check, FSI Calculator



Property Documentation & Workflow Tools

Forms & Templates, Document Generator, Document Translation, Dictionary



Vastu & Property Management Tools

Home Vastu Shastra, Plot Vastu Shastra, Property Management

Verified RealEstateTM

We're honored to be part of your
real estate journey

3/350/2 Mettukuppam,
OMR Thoraipakkam,
Chennai, India

hello@verified.realestate
+91 9996 12 9996
www.verified.realestate