NAME OF LOCAL BODY

PLANNING PERMIT

(Sec 48 of T. & C.P. Act.1971)

No.E 23633 Date : 10.11.23

DDIS. File No. 3450/2023/A3, Date of Application 26.6.23

Name of Applicant A. Radhakrishnan

Nature of Development : Layout/Sub-division of Land/Building construction /Change in use of Land/Building

Address S.No. 127/4part, Sub-division plot No. C-1, C-2, C-3, C-4, C-5, C-6, C-7, Chikkarayapuram,

Date of Permit 10.11.23

Development charges paid Rs. 3000/- Challan No. ..... Date 10.11.23

RC. 16000/- SF. 2000/- IB. Padappai. 10.11.23

PERMISSION is granted to the Layout/Sub-division of Land/Building construction/Change in use of Land/Building according to the authorised copy of the plan attached hereto and subject to the condition overleaf.

This permit expires on —Nil—

10.11.23

Executive Officer / Commissioner
Municipal Commissioner / of
/ Town Panchayat / Township / Panchayat
Union / Municipality.

Kundrathur Panchayat Union
@ Padappai

10.11.23

அனுப்புநர்

ஆணையாளர்,
குன்றத்தூர் ஊராட்சி ஒன்றியம்,
(இ) படப்பை.

பெறுநர்

ஊராட்சி மன்ற தலைவர்
கீக்காரணயபுரம் ஊராட்சி

ப.மு.எண் 3450 /2023/அ3, நாள் - 10-11-2023

அய்யா,

பொருள் - திட்ட அனுமதி - குன்றத்தூர் ஊராட்சி ஒன்றியம் (இ) படப்பை கீக்காரணயபுரம் ஊராட்சி சர்வே எண் 127/4 மனைஎண் - திட்ட அனுமதி அளிக்கப்பட்டது - ~~கட்டிட~~ அனுமதி மற்றும் மனை உட்பிரிவு அளிக்கும் பொருட்டு அனுப்புதல் - சார்ந்து.

பார்வை - 1. அரசாணை M.S.No 190 , H & UD., Dept., நாள் - 02.09.2008.
2. சென்னை, பெருநகர வளர்ச்சிக் குழுமம், கடிதம் ஆர்.டி.5039/2008-D நாள் - 23.06.2009.
3. சென்னை, பெருநகர வளர்ச்சிக் குழுமம், கடிதம் ஆர்.டி.6398/2009 நாள் - 23.06.2009.
4. சென்னை, பெருநகர வளர்ச்சிக் குழுமம், கடிதம் ஆர்.டி. 1563/2009 நாள் - 05.02.2010.
5. மனுதாரர் திரு/திருமதி A. ராதாகிருஷ்ணன். நாள் -

****

பார்வை 5-ல் காணும் மனுதாரருக்கு கீக்காரணயபுரம் ஊராட்சியில் கீக்காரணயபுரம் கிராமம் - நகர் சர்வேஎண் 127/4 மனை எண். - ல் ~~கட்டிடம்~~ கட்ட திட்ட அனுமதி / மனை உட்பிரிவு அனுமதி அளிக்கப்பட்டுள்ளது.

சென்னை பெருநகர வளர்ச்சி குழுமம் சட்டபூர்வமாக திட்ட அனுமதி அளிப்பதன் மூலம் விண்ணப்பதாரரின் பேரில் நில உரிமையை உறுதிபடுத்தவில்லை. திட்ட அனுமதி அளிப்பதற்கு முன்பு, விண்ணப்பதாரரின் விண்ணப்பத்துடன் சமர்பித்த ஆவணங்களில் (கிரையப்பத்திரம், குத்தகை பத்திரம் பட்டா, தானப்பத்திரம் பொது அதிகார பத்திரம் மேலும் பல) விண்ணப்பதாரர் வளர்ச்சி செய்ய உரிமையுள்ளதா என்று மட்டுமே சரிபார்க்கபடுகிறது. அதன் மூலம் முதற்கட்டமாக விண்ணப்பதாரருக்கு வளர்ச்சி செய்ய உரிமை உள்ளதா என்று பார்க்கப்படுகிறது.

சொத்தினை வாங்க விரும்பும் எந்த நபரும், விண்ணப்பதாரருக்கு சொத்தின் மீது உள்ள உரிமையை தனியாக உறுதிப்படுத்திக் கொள்ள வேண்டும். மேலும் அதன் மேல் வேறு யாரேனும் தனி நபர் உரிமை கோரினால் அவர்கள் அதனை பொருத்தமான தகுதியுள்ள நீதிமன்றத்தின் முன் தீர்த்துக் கொள்ளலாம். இதனை முடிவு செய்ய சென்னை பெருநகர வளர்ச்சி குழுமம் பொருத்தமான அமைப்பு அல்ல.

திட்ட அனுமதி அளிக்கப்பட்ட வரைபடம் மற்றும் பெர்மிட் இத்துடன் இணைத்தனுப்பப்படுகிறது. மேற்படி மனுதாரரிடம் ~~கட்டிட~~ அனுமதி/மனை உட்பிரிவு அனுமதிக்கான கட்டணங்களை வசூலித்து ~~கட்டிட~~/மனை உட்பிரிவு அனுமதி அளிக்குமாறு கேட்டுக்கொள்ளப்படுகிறது.

இணைப்பு -திட்ட அனுமதி/மனை உட்பிரிவு
அனுமதி அளிக்கப்பட்ட வரைபடங்கள்
திட்ட அனுமதி பெர்மிட் எண்.1012/23633
நாள்.10.11.2023

10.11.23
ஆணையாளர்,
குன்றத்தூர் ஊராட்சி ஒன்றியம்,
(இ) படப்பை

நகல் -
திரு/திருமதி A. ராதாகிருஷ்ணன்.
58/6 - சுந்தரேசன் நகர்
முதன்மை சாலை, மோகாடு.
பிசன்னை -122

10.11.23

தங்கள் ~~கட்டிட~~/மனை உட்பிரிவு அனுமதி பெற கீக்காரணயபுரம் ஊராட்சி மன்றத் தலைவரை அணுகுமாறு கேட்டுக் கொள்ளப்படுகிறது.

PROCEEDINGS OF THE COMMISSIONER
KUNDRATHUR PANCHAYAT UNION AT PADAPPAI
Present : Tmt.S.Sridevi

D.Dis.3450/2023/A3 Dated 10-11-,2023

Sub: PLANNING PERMISSION - Panchayat Union Kundrathur at padappai - S.No.127/4 Plot No.- of Chikkarayapuram Village- Sub-division sanctioned - Order issued.

Ref : 1) Application from Thiru/Tmt. A. Radhakrishnan,
2) Other connected records.

ORDER :

Sub - division permission of vacant plot is granted to Thiru/Tmt. A. Radhakrishnan in.S.No.127/4 of Chikkarayapuram Panchayat Chikkarayapuram Village - Nagar Plot No.- is sub-divided as plot Nos C1, C2, C3, C4, C5, C6, C7 are approved and returned herewith subject to the following conditions.

CONDITIONS


1. This order is subject to all rules prescribed by the Panchayat Union Government of Tamilnadu and Chennai Metropolitan Development Authority.
2. " Issuance of Planning Permission by CMDA/ Local body under the statutory provisions does not confirm any ownership or title over the property. in favour of the applicant. Before issuing Planning permission for any development, CMDA/Local bodies in this regard, checks only the aspect of applicant's right over the site under reference to make the development theron based on the documents (such as sale deed, patta lease. deed gift deed etc and GPA) furnished by the applicant along with his-her application to prove the same. Thus CMDA/Local body primarily consider only the aspect on whether the applicant prima facie has a right to carry out the development in the site under reference.
3. Any person who acquires interest in the property shall ensure independently about the ownership and the applicant and the applicant's right before acquiring the same. further, if any individual claim right (or) title over the property he/she/they shall have to prove it before the appropriate/competent court to decide on the ownership dispute or the get the matter settled in the court of law and CMDA/Local Body is not competent authority to decide on this matter".
4. No encroachment should be made in any Government land, poramboke etc.,
5. The labour welfare fund at rate of 1% should be remitted to the panchayat based on the estimate cost.
6. The President collected every month that amount should be remitted to the Commissioner, Labour welfare fund Chennai, and report to this office early.

10.11.23
Commissioner
Kundrathur Panchayat Union,
@ Padappai.


To
Thiru/Tmt. A. Radhakrishnan,
58/6. Sundaresan St.
Srichakra Nagar. Mangadu,
Chennai-122.
10.11.23

PLAN SHOWING THE PROPOSED SUB-DIVISION OF PLOT NO: C-1, C-2, C-3, C-4, C-5, C-6 & C-7, OLD S.NO:127, PATTA NO:2193, AS PER PATTA NEW S.NO:127/4 PART, CHIKKARAYAPURAM VILLAGE, KUNDRATHUR PANCHAYAT UNION, KUNDRATHUR TALUK, KANCHEEPURAM DISTRICT.

PLOT REGULARISED PLANNING PERMIT NO:488/2023, D.DIS NO:3274/2023/A3/REG17, DATED:02/06/2023, KNR PU REG SI.NO:488/2023, DATED:02/06/2023.

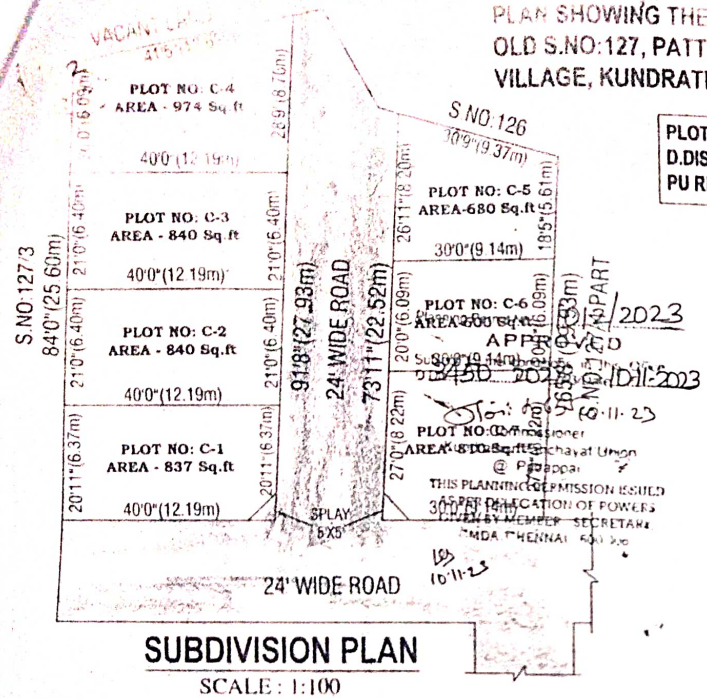

N
W E
S

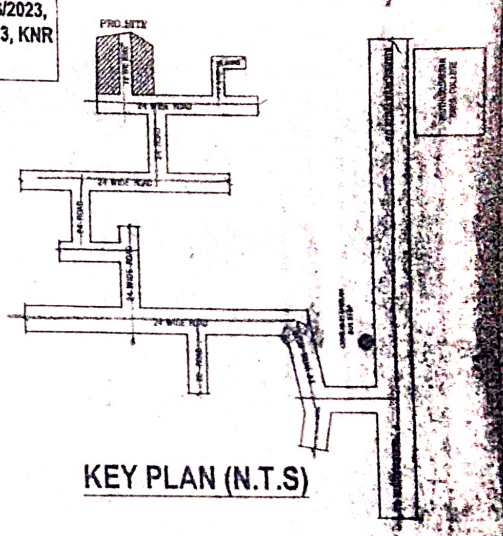

KEY PLAN (N.T.S)

SUBDIVISION PLAN

SCALE : 1:100

AREA STATEMENT

PLOT NO	AREA IN SQ.FT	AREA IN SQ.MT
C-1	837.00	77.75
C-2	840.00	78.03
C-3	840.00	78.03
C-4	974.00	90.48
C-5	680.00	63.17
C-6	600.00	55.74
C-7	810.00	75.25
TOTAL	5581.00	518.48

COLOUR INDEX:

SUB DIVISION

EXISTING ROAD

BOUNDARY

SIGNATURE OF OWNER

Er. S. KOLAHALAN, B.E.,
Registated Engineer-III, RE 304962020
Greater Chennai Corporation
No.40/80, Kundrathur Main Road,
Kumananchavadi chennai-600056.
Cell: 6380306035

LICENSED SURVEYOR SIGNATURE