

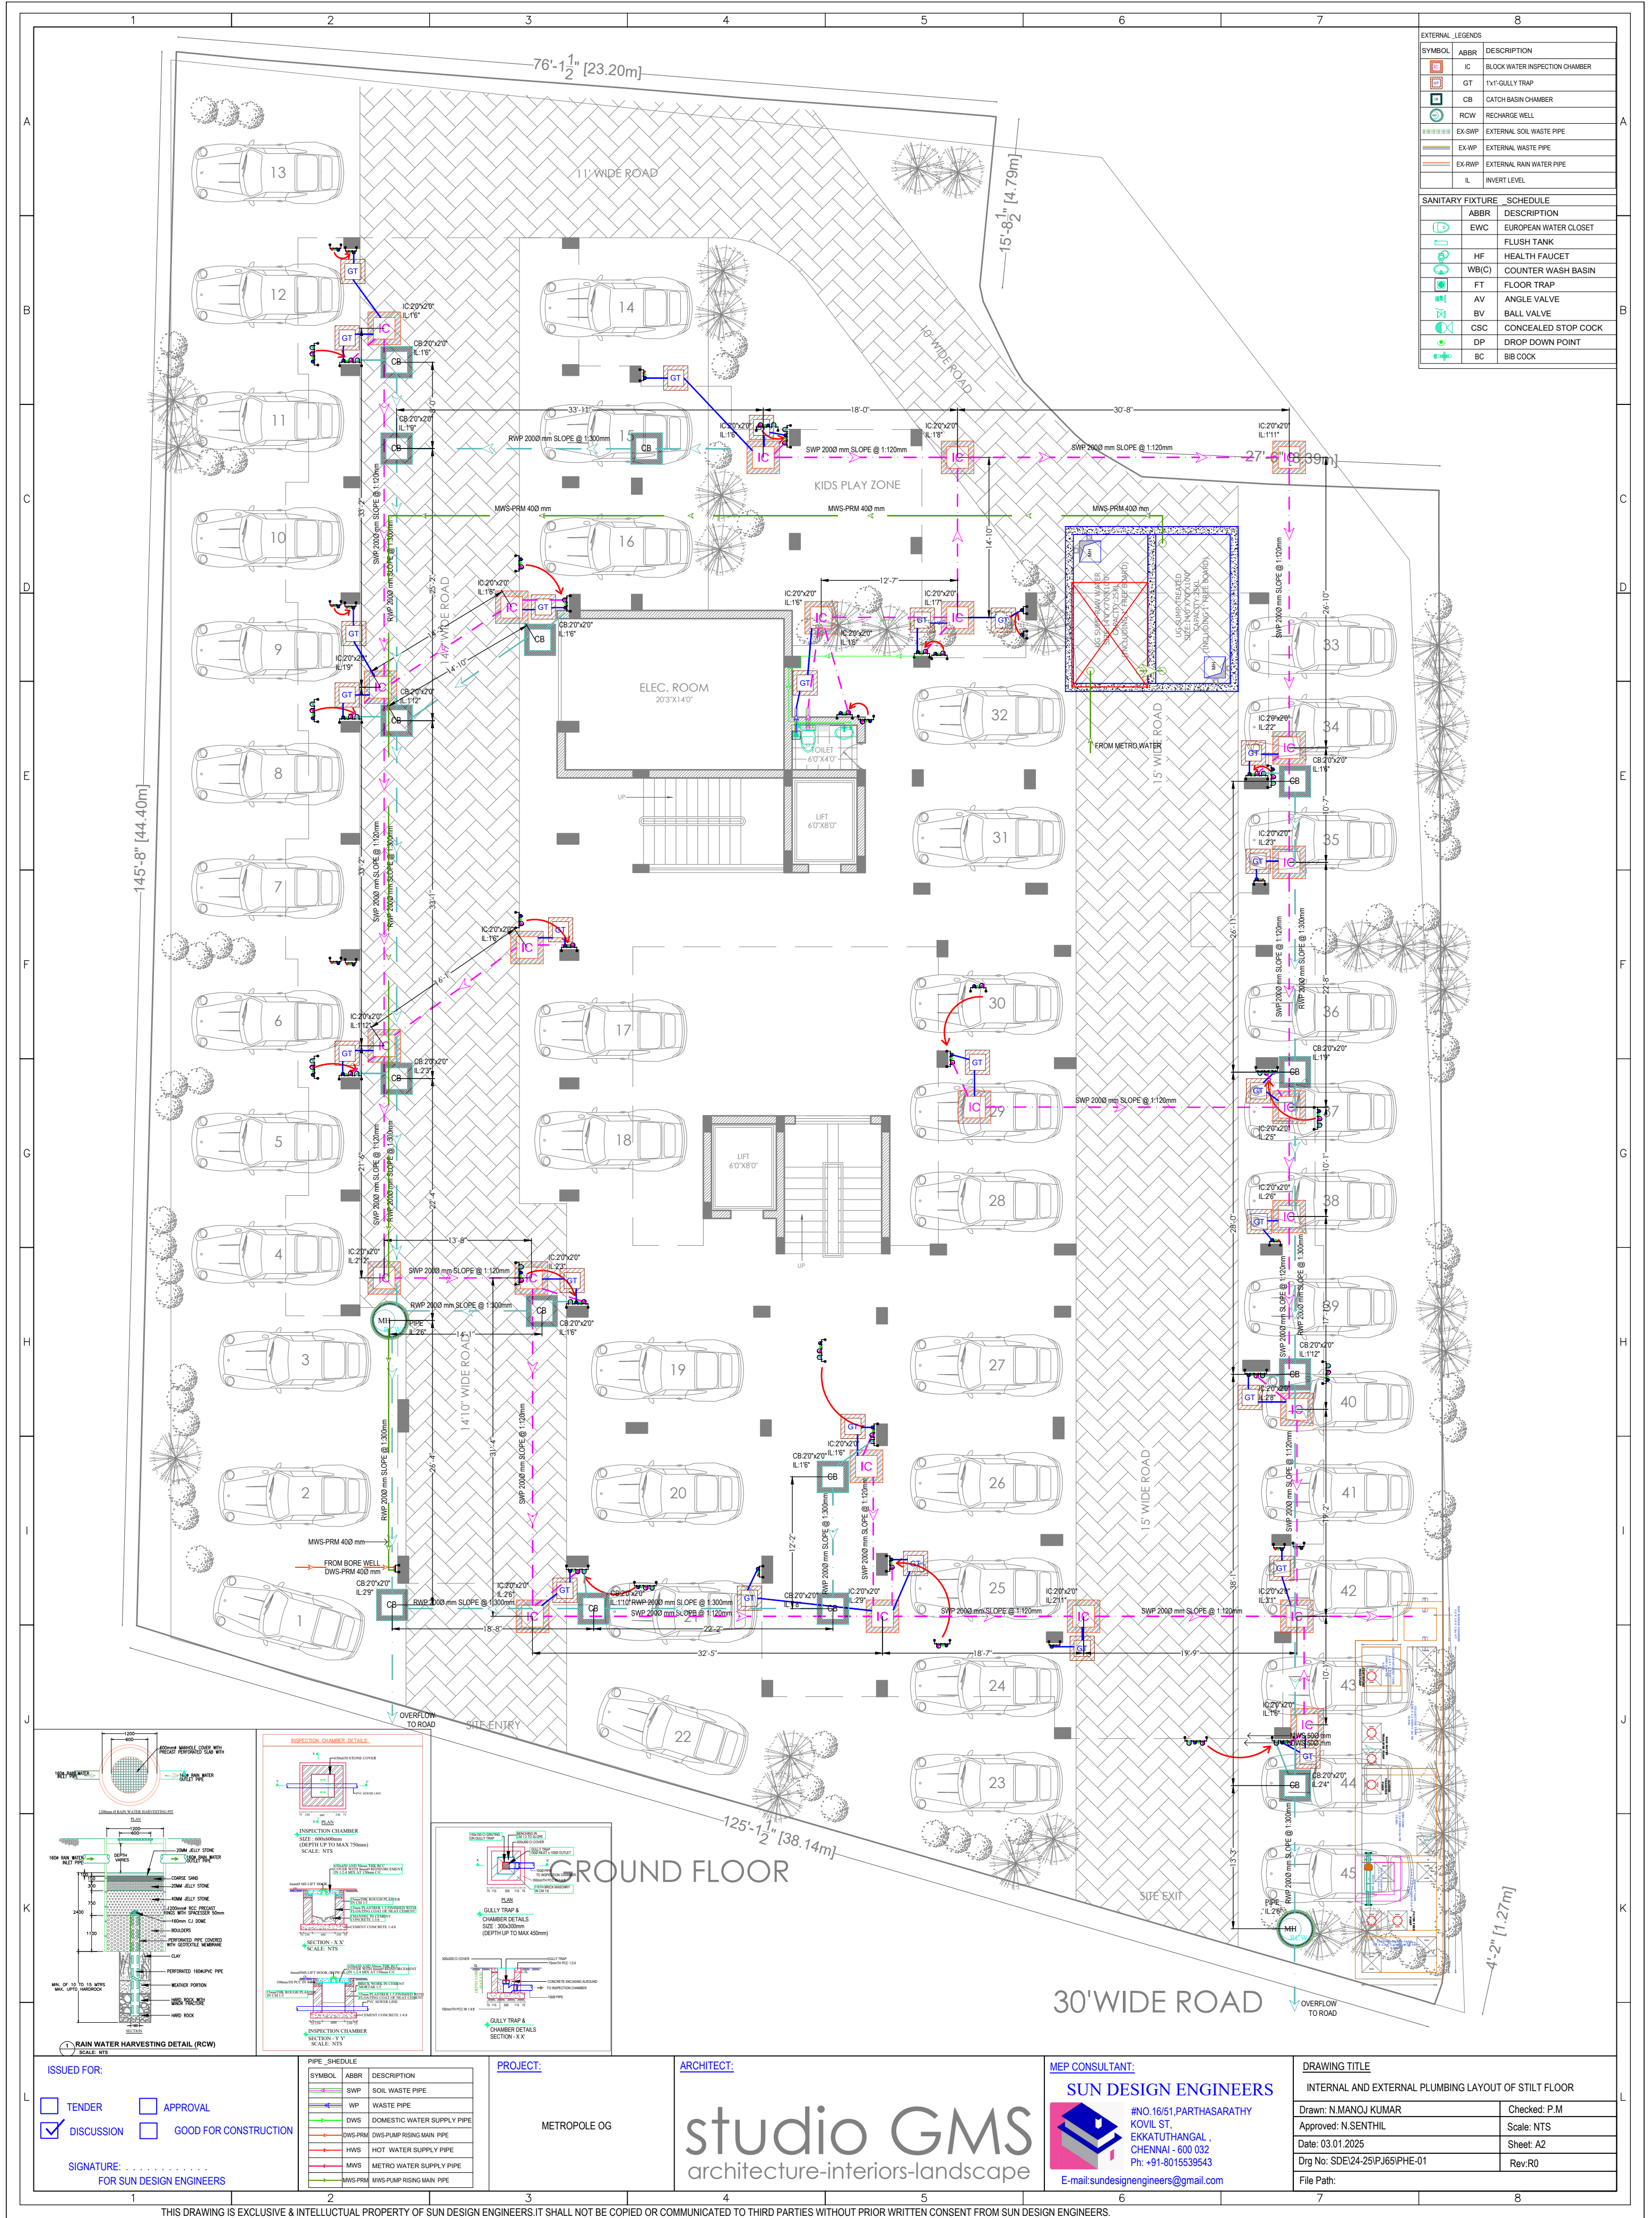
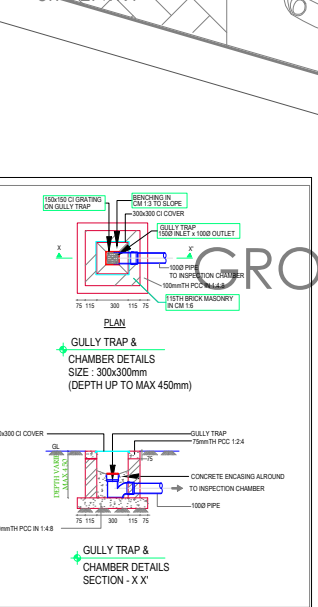


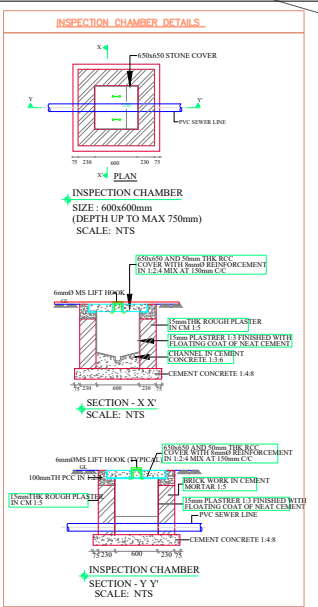

EXTERNAL LEGENDS		
SYMBOL	ABBR	DESCRIPTION
	IC	BLOCK WATER INSPECTION CHAMBER
	GT	1x1' GULLY TRAP
	CB	CATCH BASIN CHAMBER
	RCW	RECHARGE WELL
	EX-SWP	EXTERNAL SOLI WASTE PIPE
	EX-WP	EXTERNAL WASTE PIPE
	EX-RWP	EXTERNAL RAIN WATER PIPE
	IL	INVERT LEVEL

SANITARY FUTURE SCHEDULE		
SYMBOL	ABBR	DESCRIPTION
	EWC	EUROPEAN WATER CLOSET
	HF	HEALTH FAUCET
	WB(C)	COUNTER WASH BASIN
	FT	FLOOR TRAP
	AV	ANGLE VALVE
	BV	BALL VALVE
	CSC	CONCEALED STOP COCK
	DP	DROP DOWN POINT
	BC	BIB COCK

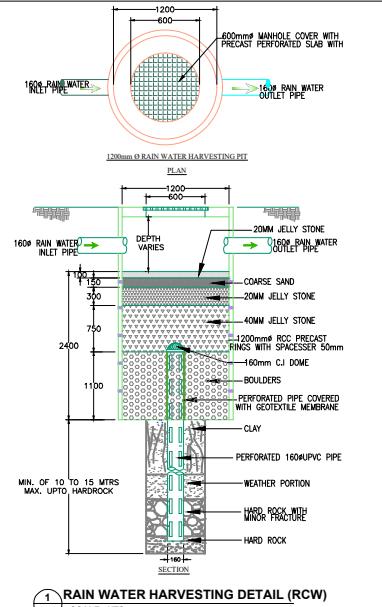

ISSUED FOR:

☐ TENDER ☐ APPROVAL

☒ DISCUSSION ☐ GOOD FOR CONSTRUCTION

SIGNATURE: _____

FOR SUN DESIGN ENGINEERS

PIPE SCHEDULE		
SYMBOL	ABBR	DESCRIPTION
	SWP	SOLI WASTE PIPE
	WP	WASTE PIPE
	DWS	DOMESTIC WATER SUPPLY PIPE
	DWS-PRM	DWS-PUMP RISING MAIN PIPE
	HWS	HOT WATER SUPPLY PIPE
	MWS	METRO WATER SUPPLY PIPE
	MWS-PRM	MWS-PUMP RISING MAIN PIPE

PROJECT:

METROPOLE OG

ARCHITECT:

studio GMS


architecture-interiors-landscape

MEP CONSULTANT:

SUN DESIGN ENGINEERS

#NO.16/51, PARTHASARATHY
KOVEL ST,
EKKATUTHANGAL,
CHENNAI - 600 032
Ph: +91-8015539543
E-mail: sundesignengineers@gmail.com

DRAWING TITLE	
INTERNAL AND EXTERNAL PLUMBING LAYOUT OF STILT FLOOR	
Drawn: N.MANOJ KUMAR	Checked: P.M
Approved: N.SENTHIL	Scale: NTS
Date: 03.01.2025	Sheet: A2
Dwg No: SDE124-25/PJ65/PHE-01	Rev: R0
File Path:	

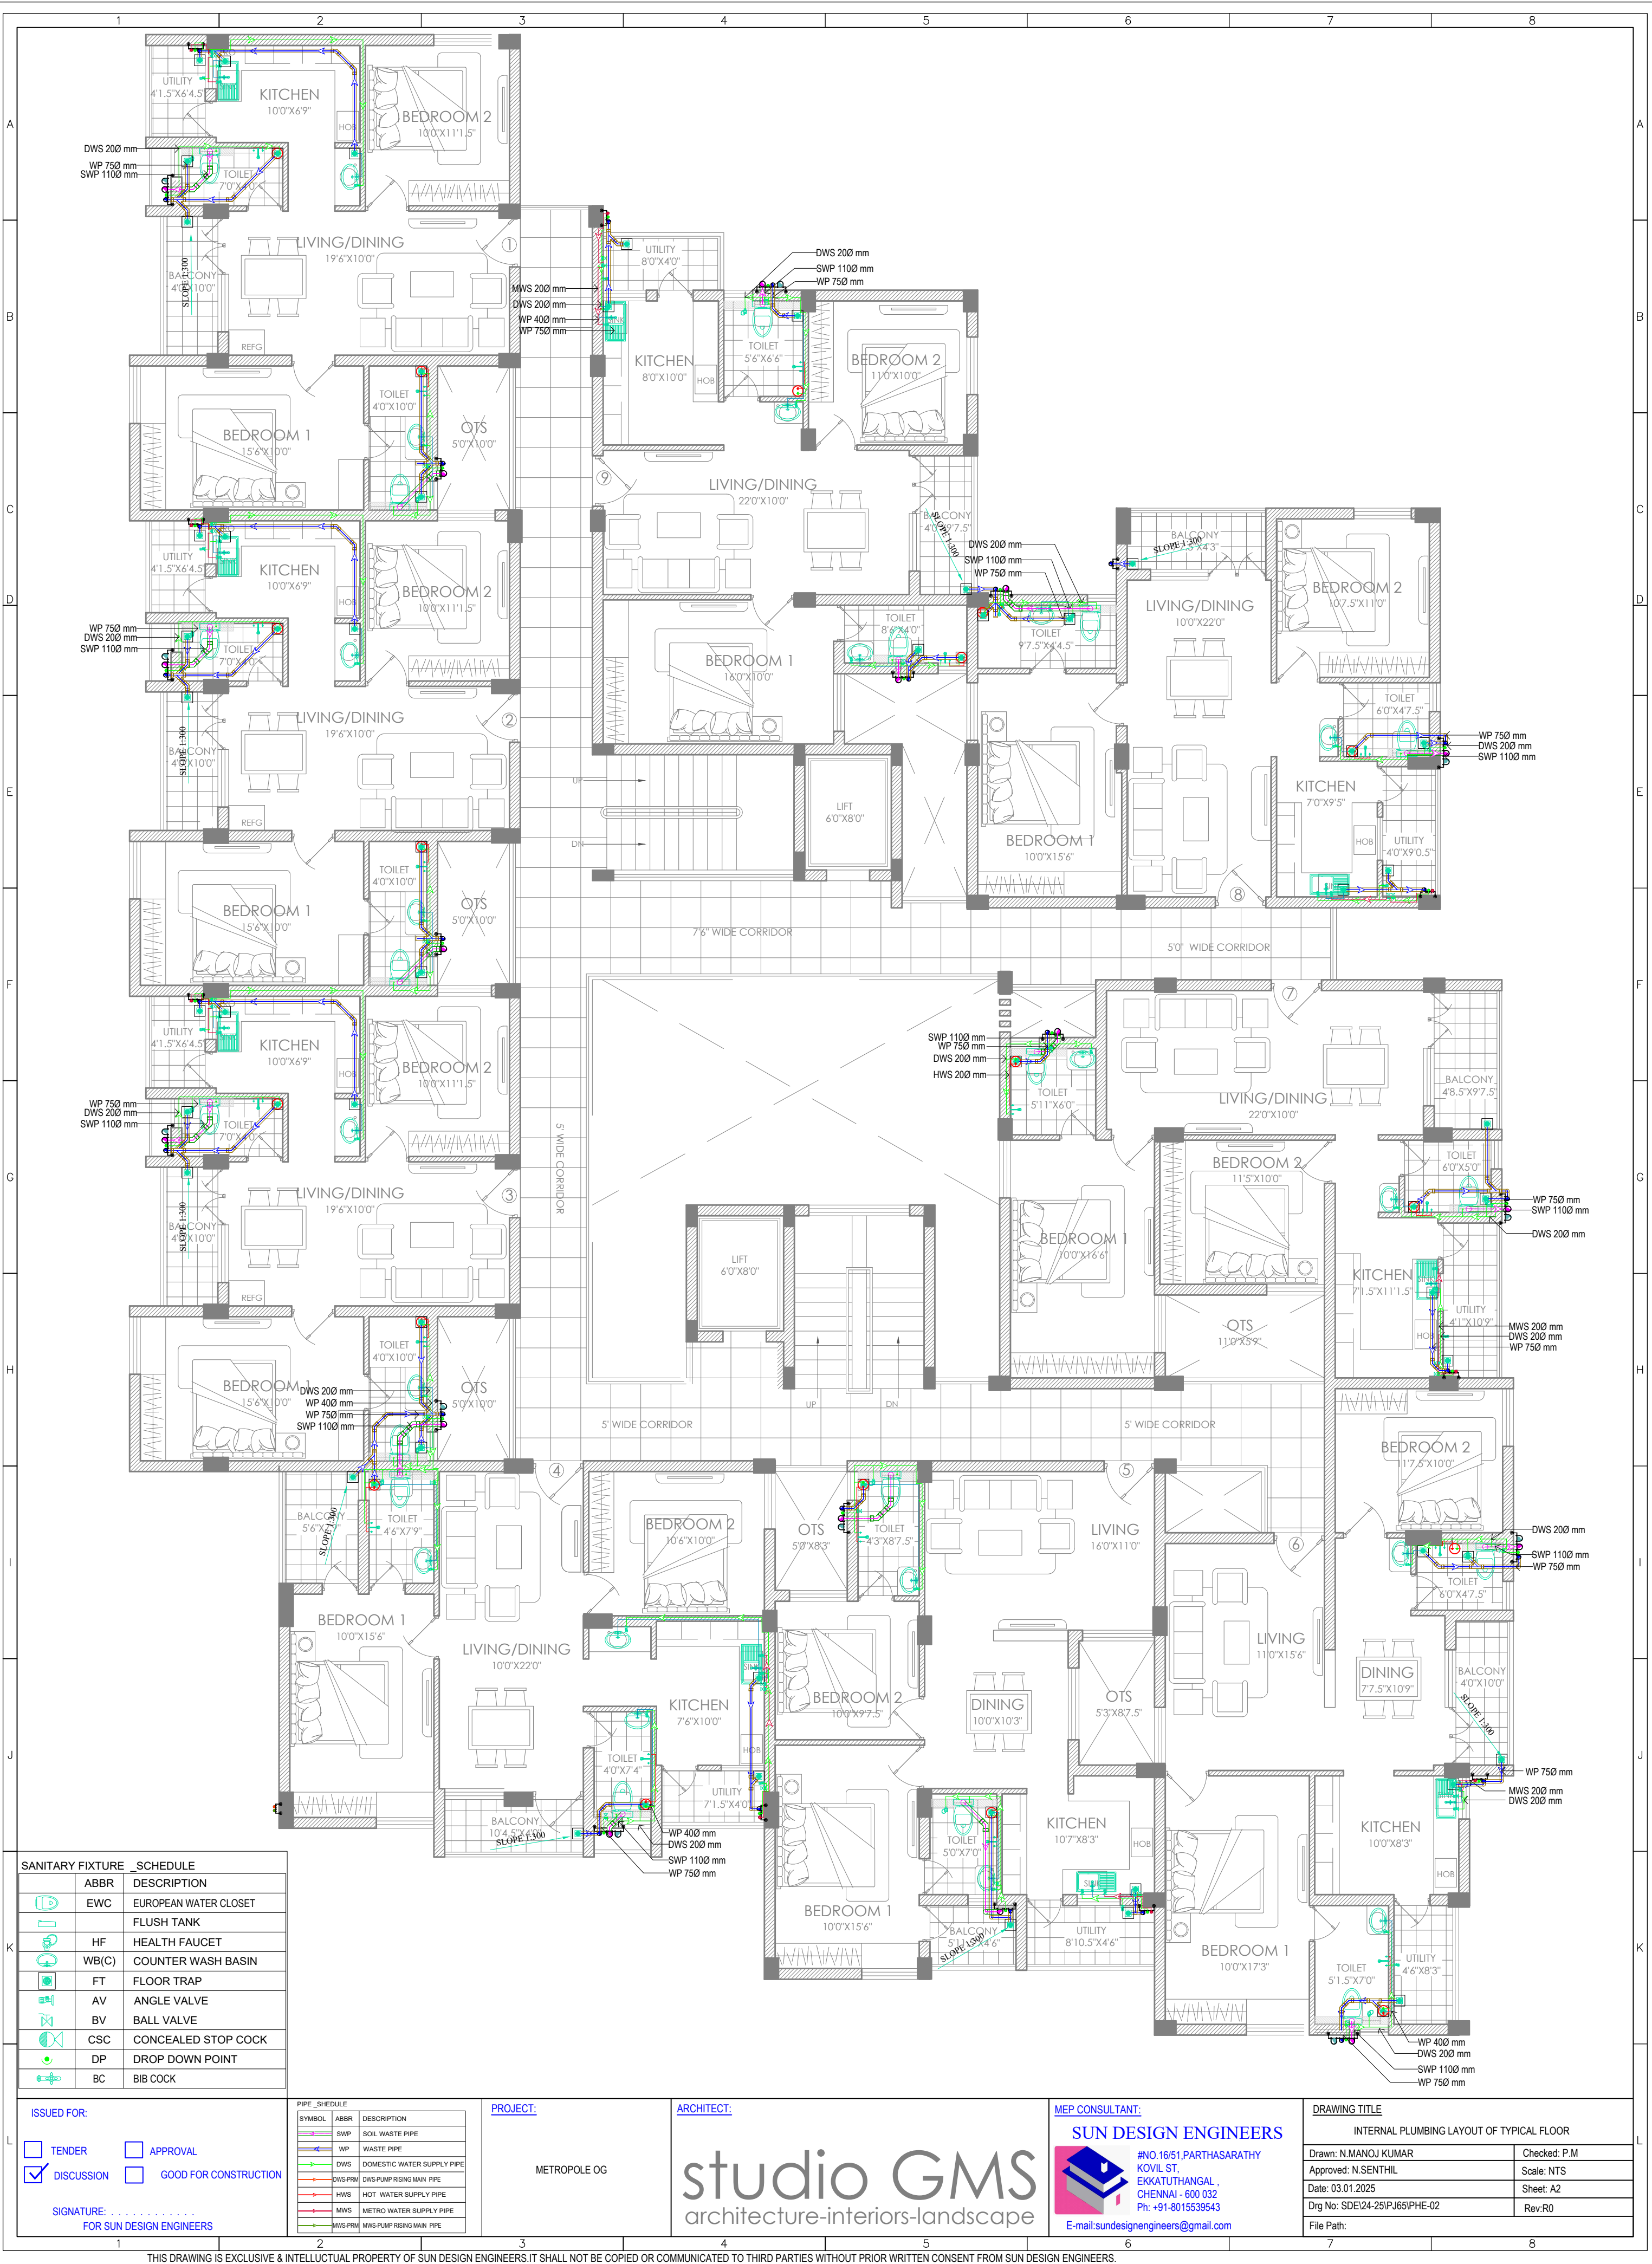

SANITARY FIXTURE SCHEDULE	
ABBR	DESCRIPTION
EWC	EUROPEAN WATER CLOSET
FT	FLOOR TRAP
AV	ANGLE VALVE
BV	BALL VALVE
CSC	CONCEALED STOP COCK
DP	DROP DOWN POINT
BC	BIB COCK

ISSUED FOR:	
☐ TENDER	☐ APPROVAL
☒ DISCUSSION	☐ GOOD FOR CONSTRUCTION
SIGNATURE: _____	
FOR SUN DESIGN ENGINEERS	

PIPE SCHEDULE		
SYMBOL	ABBR	DESCRIPTION
	SWP	SOIL WASTE PIPE
	WP	WASTE PIPE
	DWS	DOMESTIC WATER SUPPLY PIPE
	DWS-PM	DWS-PUMP RISING MAIN PIPE
	HWS	HOT WATER SUPPLY PIPE
	MWS	METRO WATER SUPPLY PIPE
	MWS-PM	MWS-PUMP RISING MAIN PIPE


PROJECT: METROPOLE OG

ARCHITECT: **studio GMS**
architecture-interiors-landscape

MEP CONSULTANT: **SUN DESIGN ENGINEERS**
#NO.16/51,PARTHASARATHY KOVIL ST., EKKATUTHANGAL, CHENNAI - 600 032
Ph: +91-8015539543
E-mail:sundesignengineers@gmail.com

DRAWING TITLE: INTERNAL PLUMBING LAYOUT OF TYPICAL FLOOR

Drawn: N.MANOJ KUMAR	Checked: P.M
Approved: N.SENTHIL	Scale: NTS
Date: 03.01.2025	Sheet: A2
Dwg No: SDEI24-25/PJ65/PHE-02	Rev:R0
File Path:	

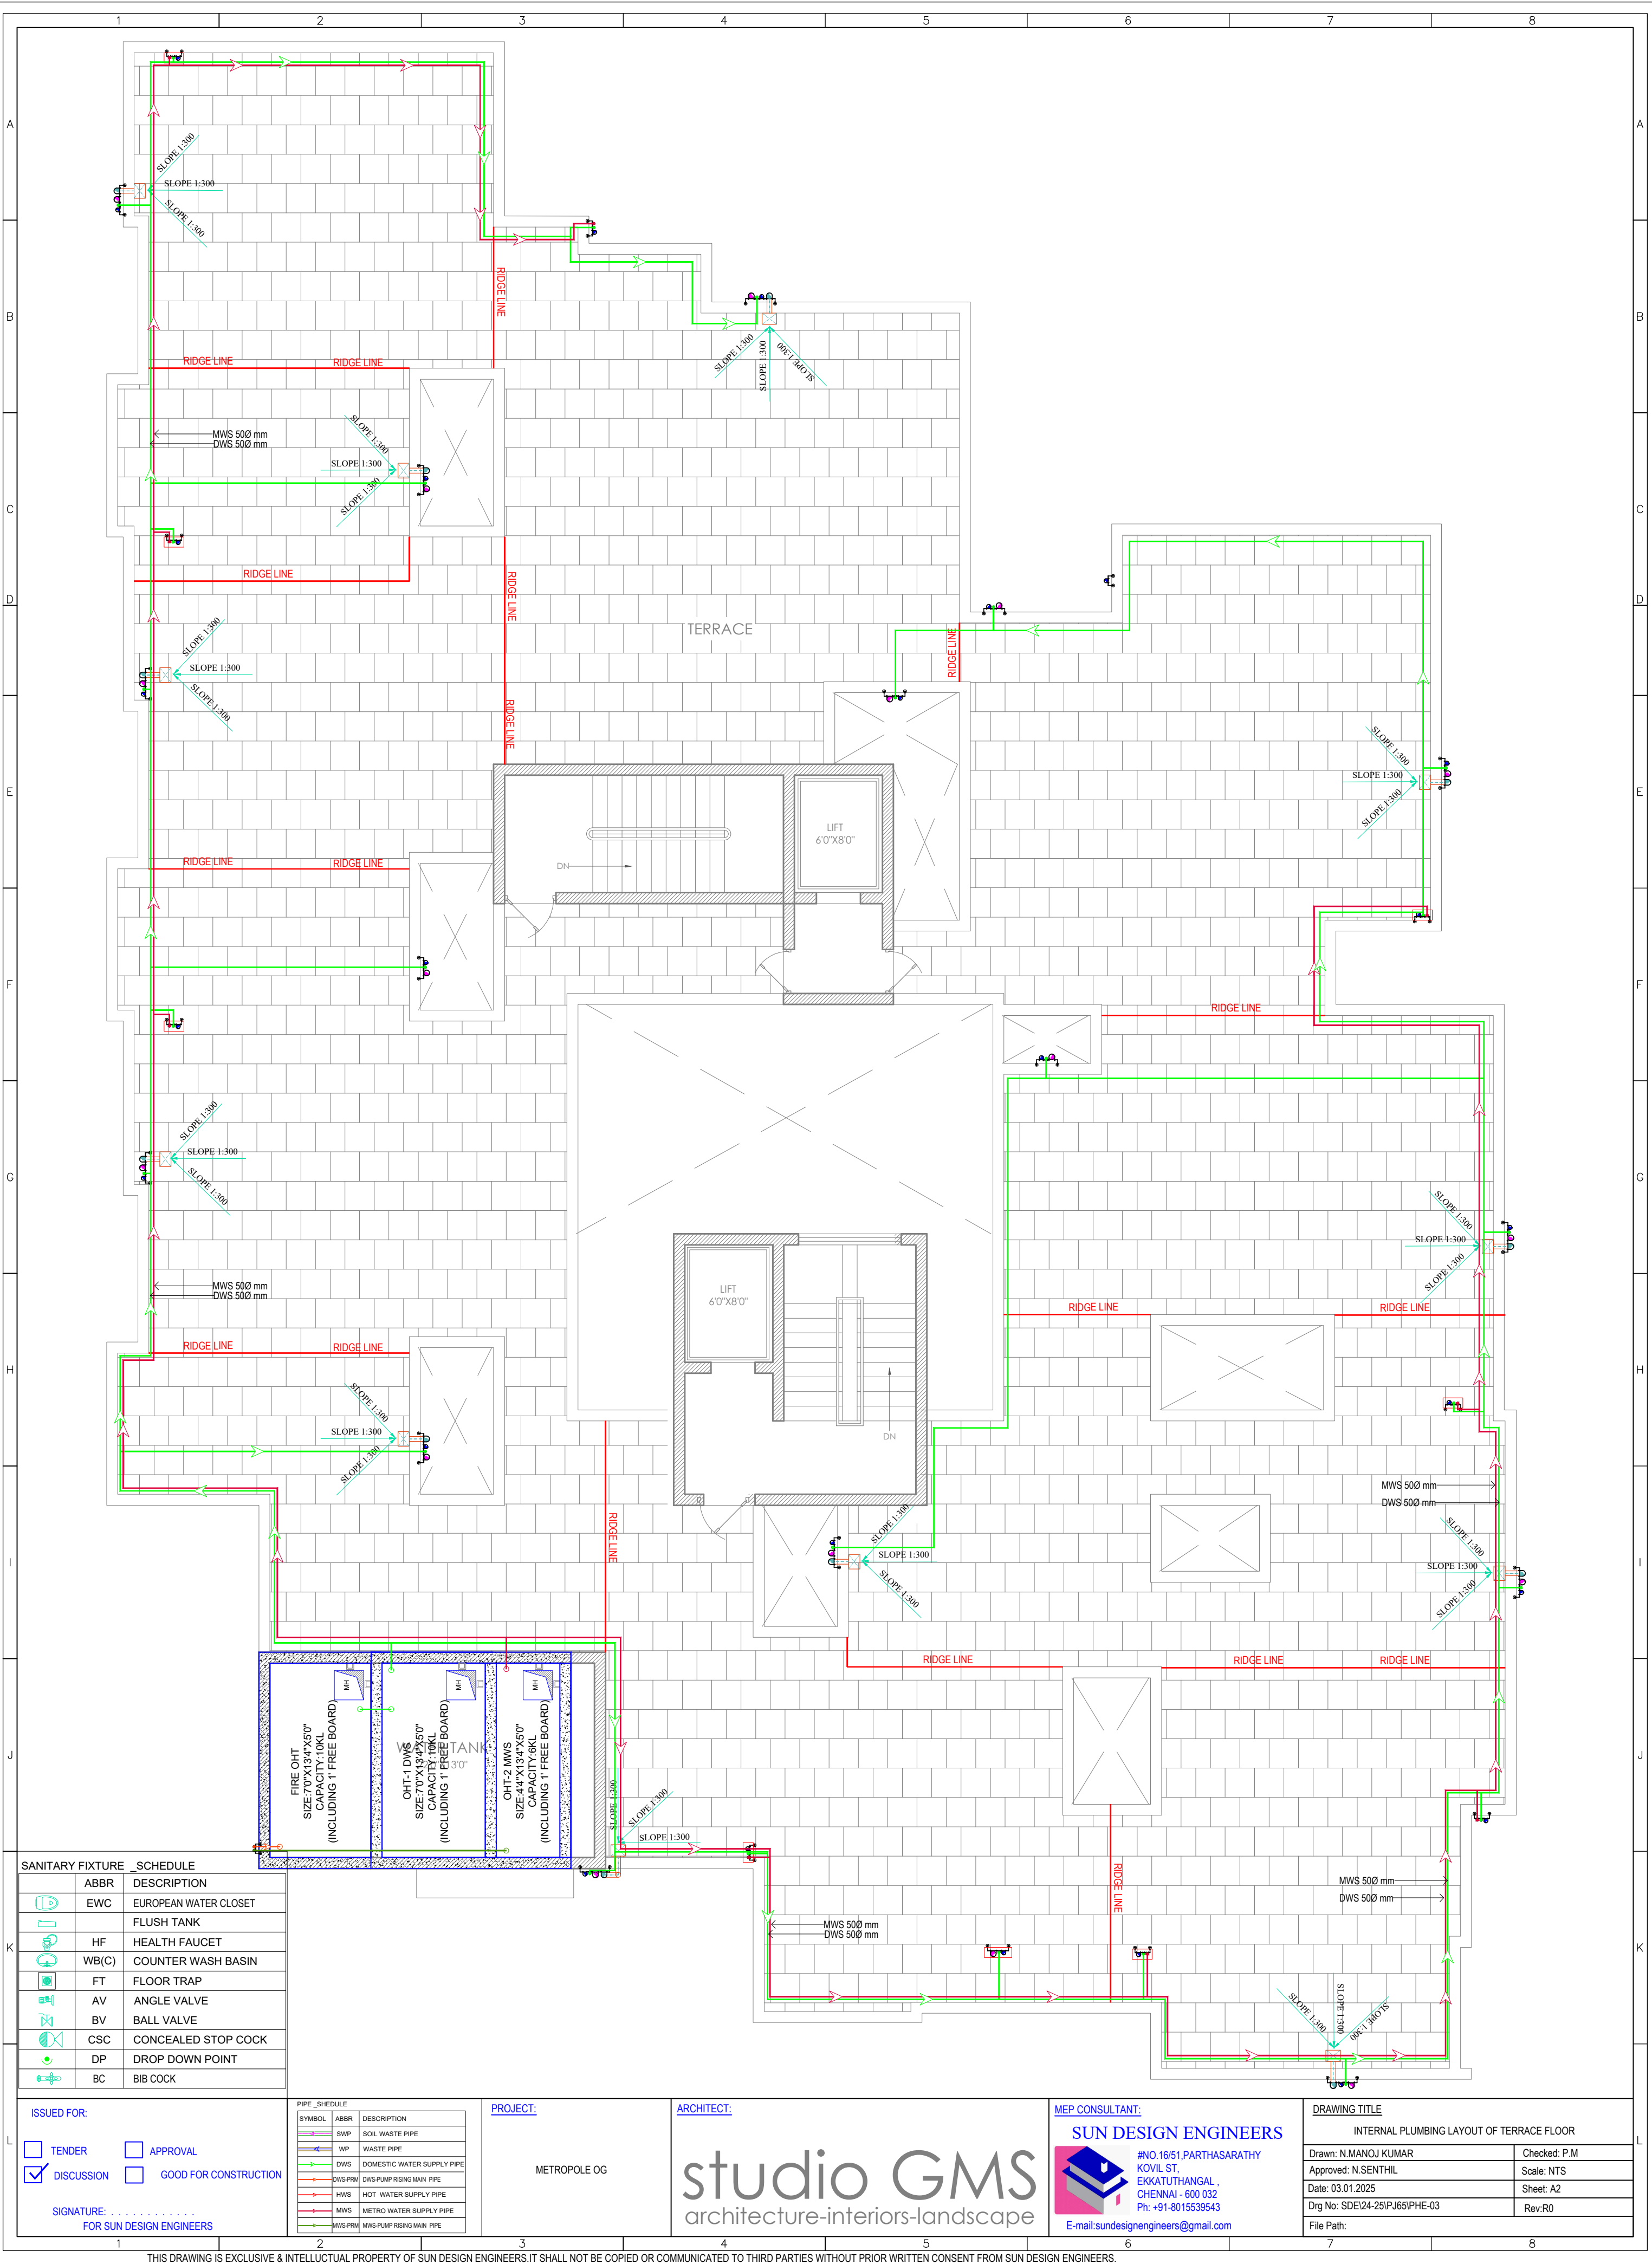

SANITARY FIXTURE	ABBR	DESCRIPTION
	EWC	EUROPEAN WATER CLOSET
		FLUSH TANK
	HF	HEALTH FAUCET
	WB(C)	COUNTER WASH BASIN
	FT	FLOOR TRAP
	AV	ANGLE VALVE
	BV	BALL VALVE
	CSC	CONCEALED STOP COCK
	DP	DROP DOWN POINT
	BC	BIB COCK

ISSUED FOR:

☐ TENDER

☐ APPROVAL

☒ DISCUSSION

☐ GOOD FOR CONSTRUCTION

SIGNATURE:

FOR SUN DESIGN ENGINEERS

PIPE	SYMBOL	ABBR	DESCRIPTION
SWP		SWP	SOIL WASTE PIPE
WP		WP	WASTE PIPE
DWS		DWS	DOMESTIC WATER SUPPLY PIPE
DWS-PM		DWS-PM	DWS-PUMP RISING MAIN PIPE
HWS		HWS	HOT WATER SUPPLY PIPE
MWS		MWS	METRO WATER SUPPLY PIPE
MWS-PM		MWS-PM	MWS-PUMP RISING MAIN PIPE

PROJECT:

METROPOLE OG

ARCHITECT:

studio GMS

architecture-interiors-landscape

MEP CONSULTANT:

SUN DESIGN ENGINEERS

#NO.16/51,PARTHASARATHY
KOVEL ST,
EKKATUTHANGAL ,
CHENNAI - 600 032
Ph: +91-8015539543
E-mail:sundesignengineers@gmail.com

DRAWING TITLE	
INTERNAL PLUMBING LAYOUT OF TERRACE FLOOR	
Drawn: N.MANOJ KUMAR	Checked: P.M
Approved: N.SENTHIL	Scale: NTS
Date: 03.01.2025	Sheet: A2
Dwg No: SDEI24-25/PJ65/PHE-03	Rev:R0
File Path:	