




The approval issued under New Rule TNCD & BR, 2019 is subject to the outcome of Writ Petition in WP (MD) No.8948 of 2019 before the Madurai Bench of Madras High Court.

~~LOW TERRACE AT STILT FLOOR LEVEL
18.66 x 24.92~~

OPEN TERRACE AT 1st FLOOR LEVEL
PODIUM AREA


PODIUM AREA
OPEN TERRACE AT 1st FLOOR LEVEL
TOP OF PODIUM

PODIUM AREA
OPEN TERRACE AT 1ST FLOOR LEVEL


The approval issued under New Rule TNCD & BR, 2019 is subject to the outcome of Writ Petition in WP (MD) No.8948 of 2019 before the Madurai Bench of Madras High Court

12.00m WIDE
GCC APPROVED LAYOUT
ROAD

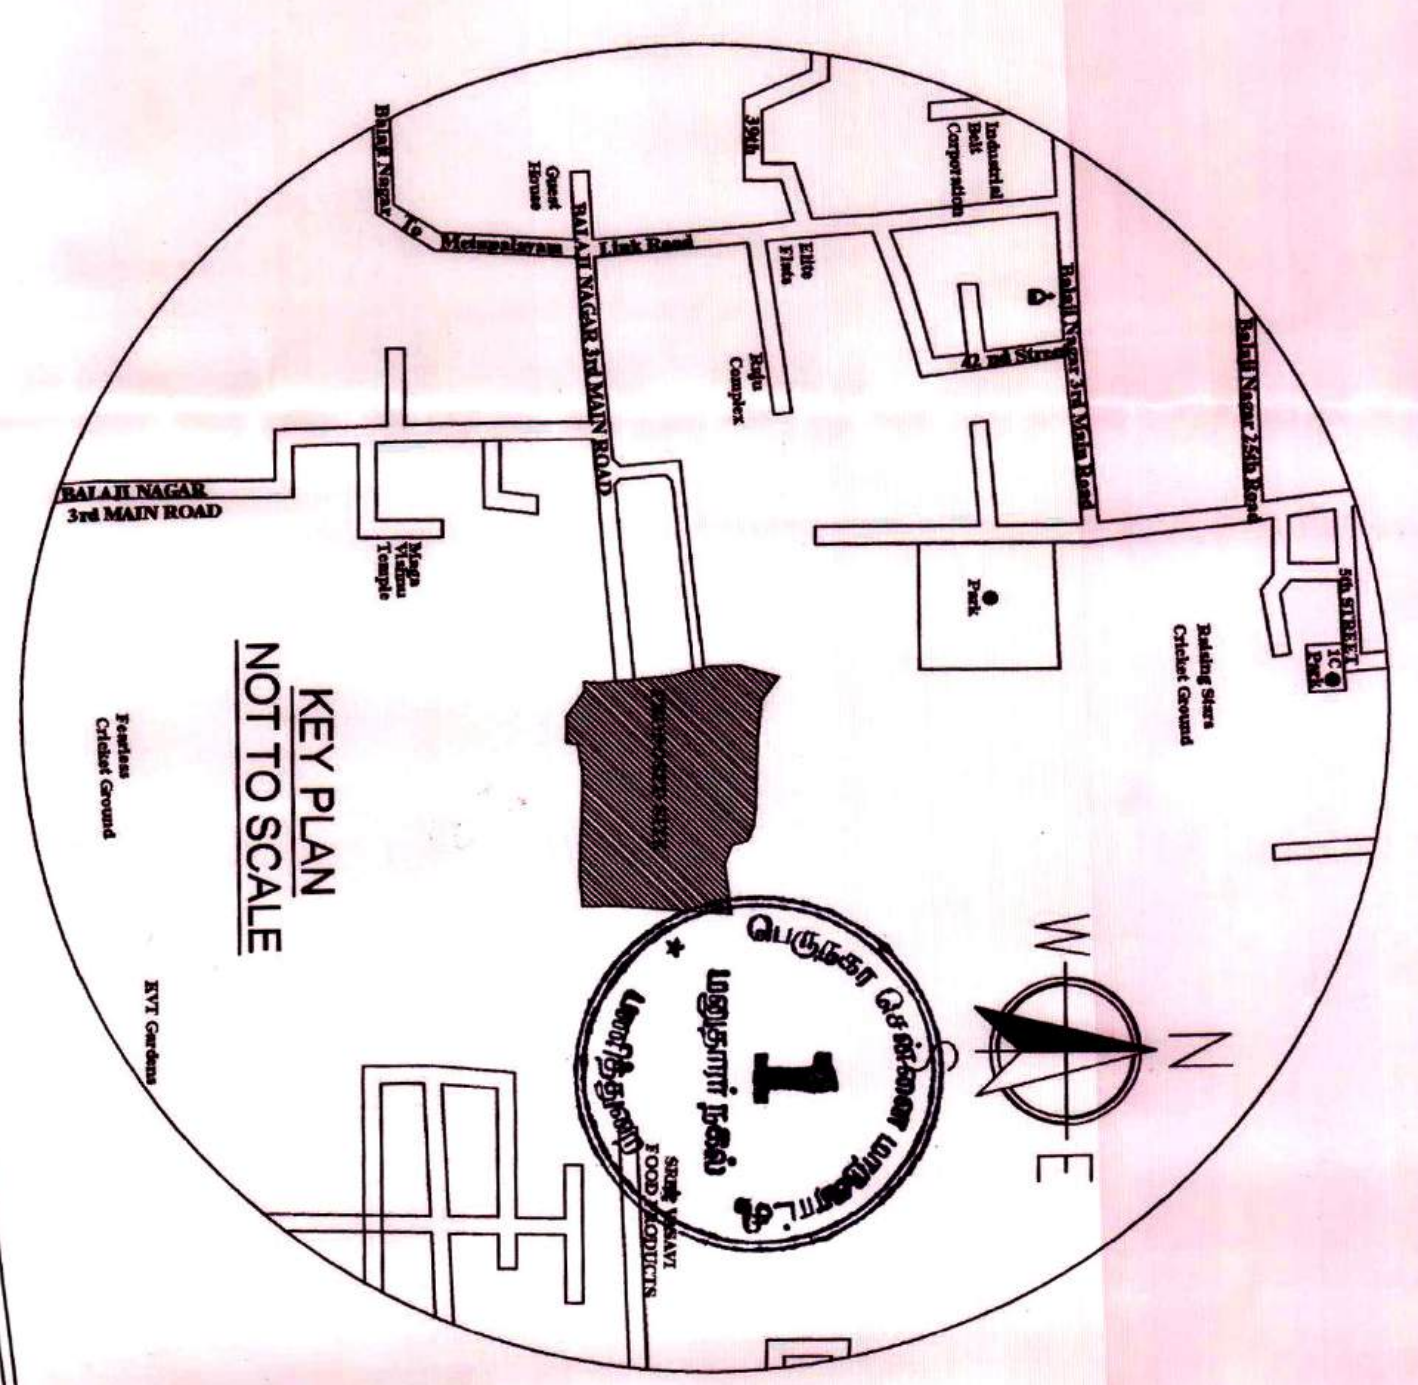[illegible]


[illegible]


---	---

The approval issued under New Rule TNCd & BR, 2019 is subject to the outcome of writ Petition in WP (MD) No.8948 of 2019 before the Madurai Bench of Madras High Court



TYPICAL - 3, 4, 5 FLOOR PLAN


[illegible]

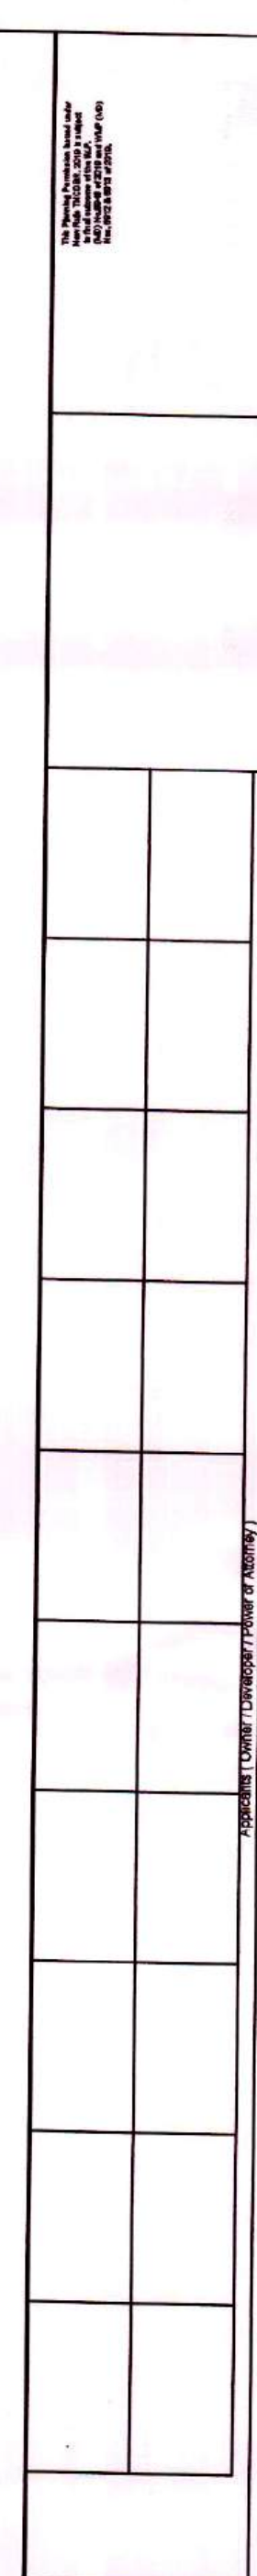[illegible]

0.29 3.29 3.29

SECOND FLOOR PLAN




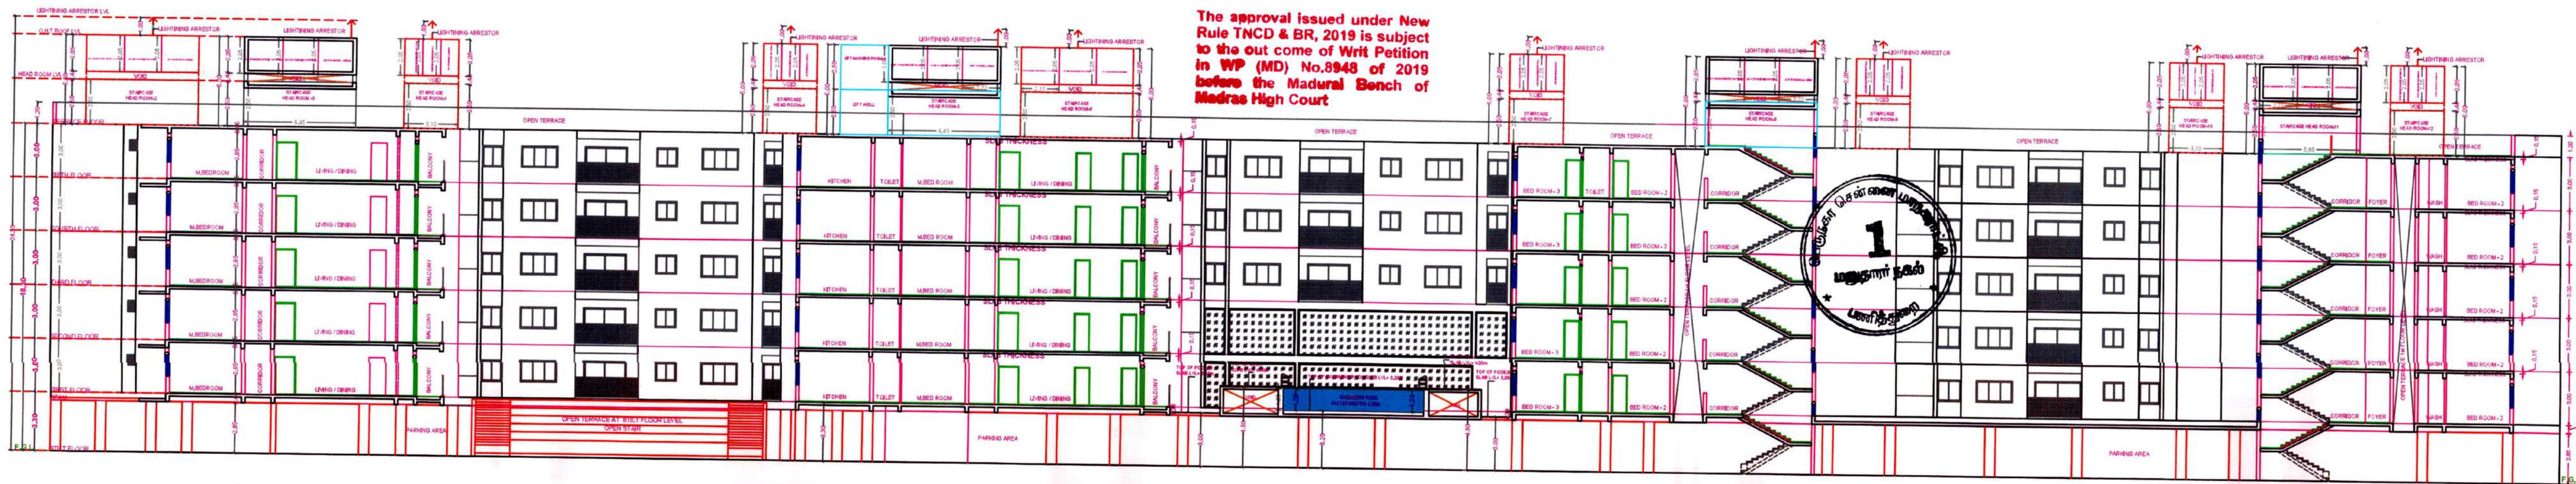


SECTION ON A-A

P.P.A approved by
C.M.D.A vide
Lr.No. 111/HRB/N/0728/2024
Dated: 27.10.2024



WEST SIDE ELEVATION

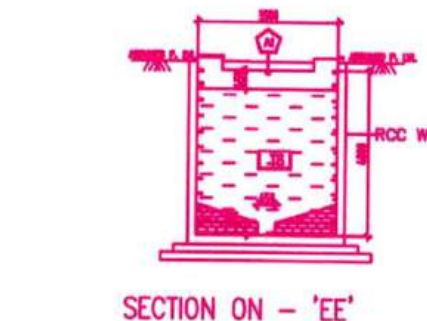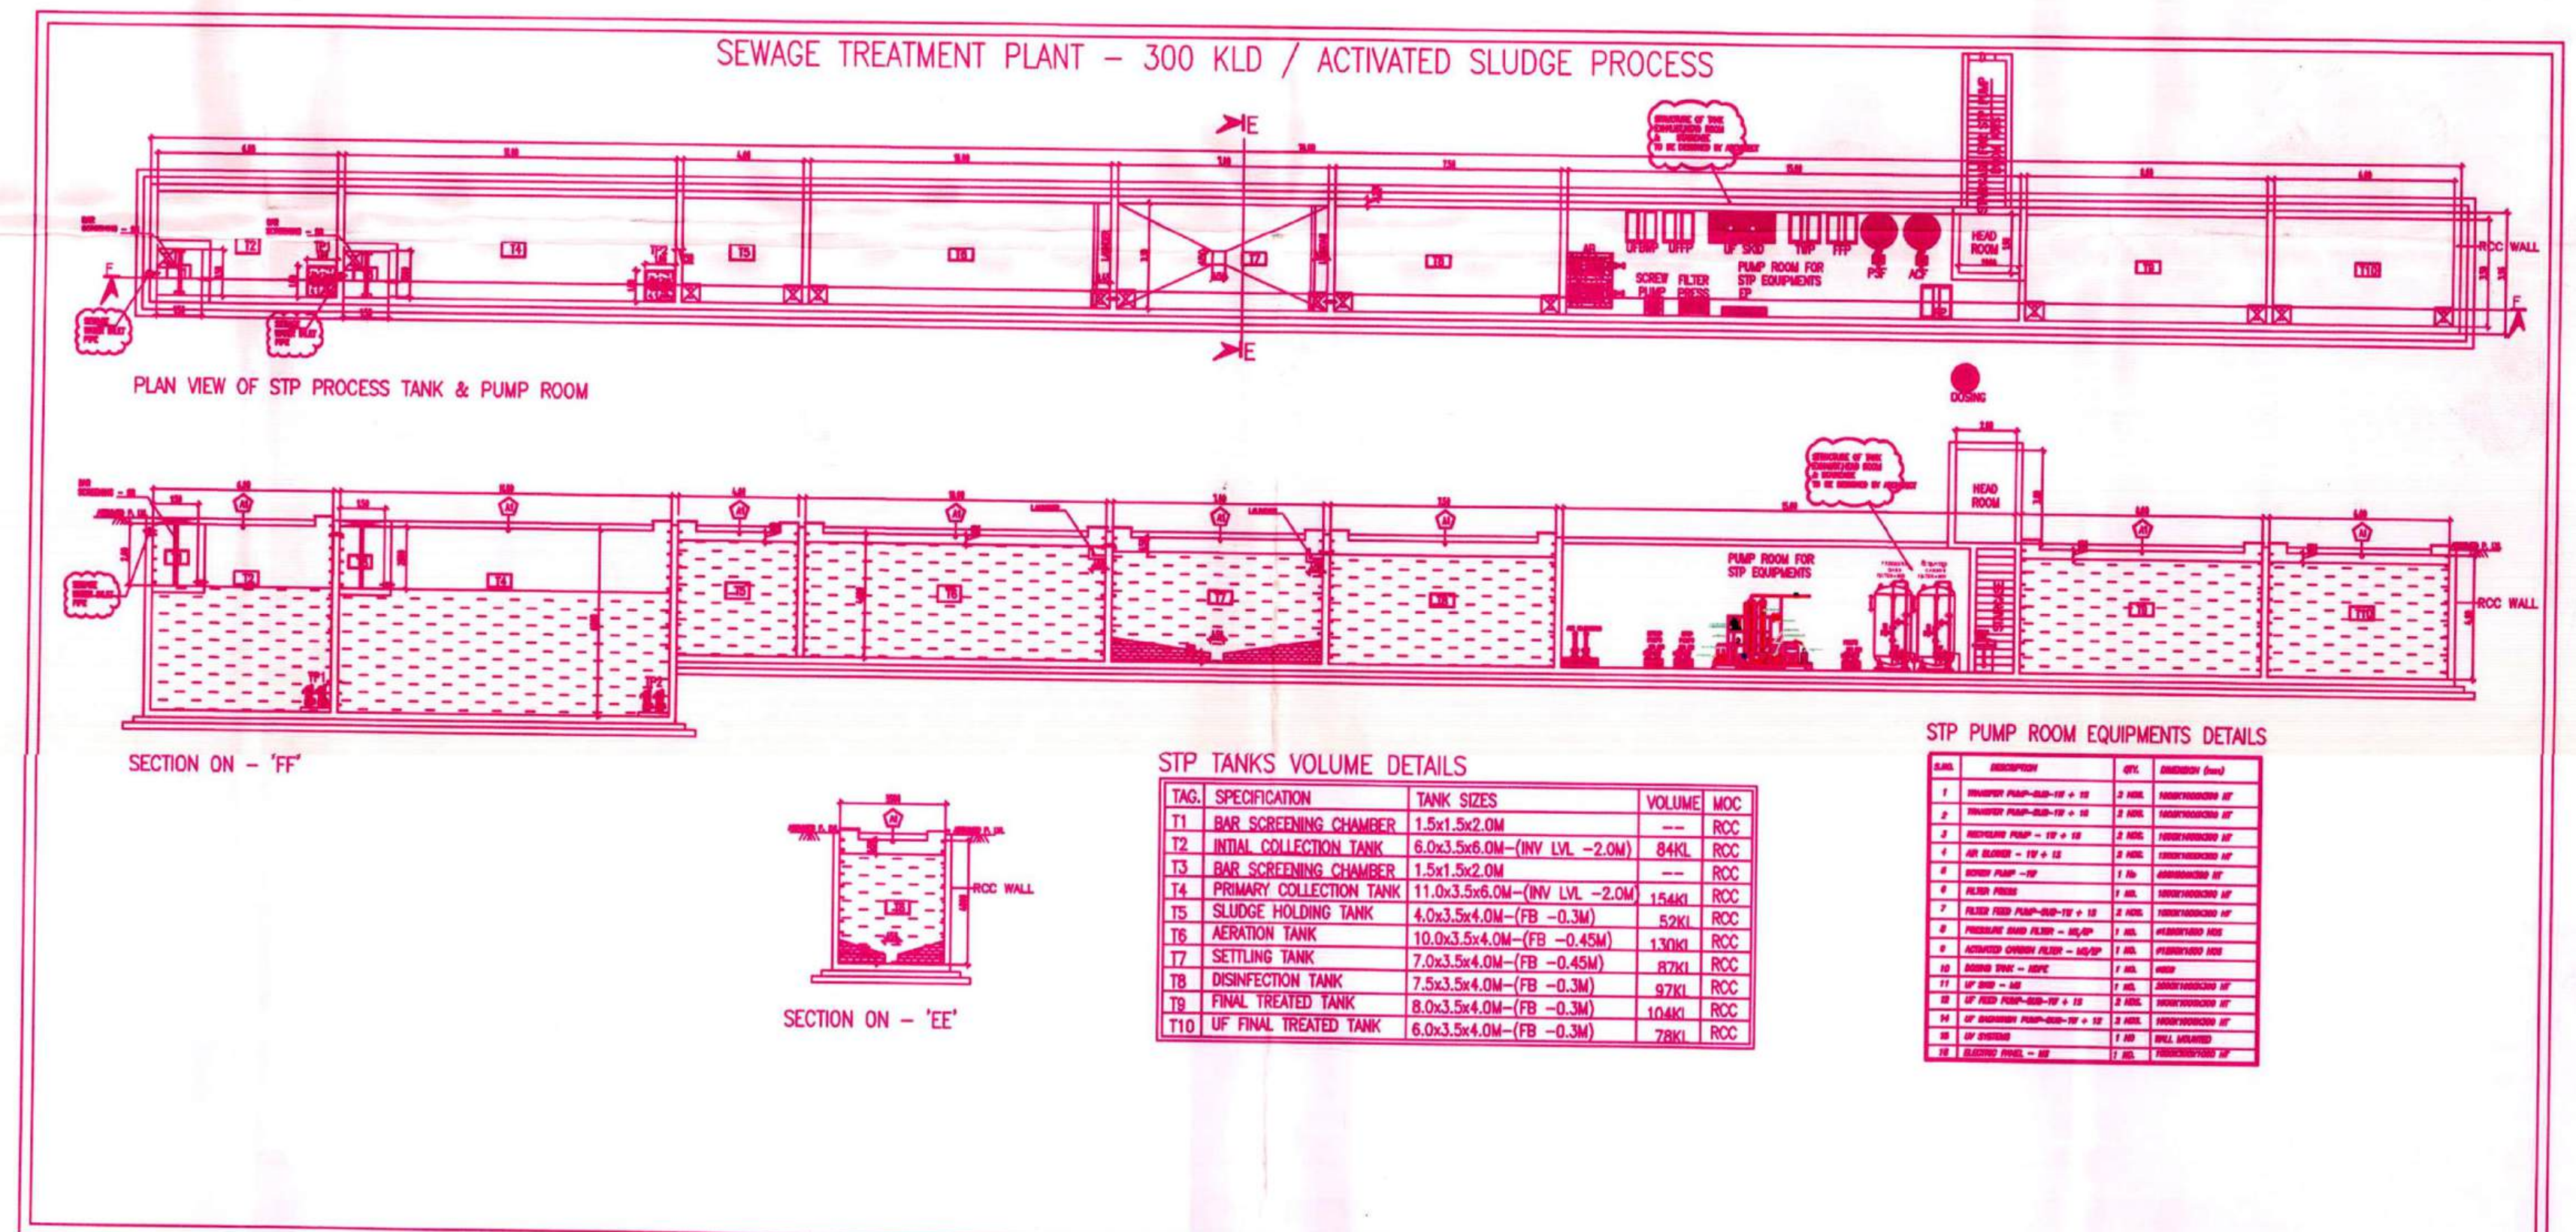

SECTION ON - 'EE'

STP TANKS VOLUME DETAILS


STP PUMP ROOM EQUIPMENTS DETAILS

