



Your trusted partner for buying, selling, and managing property,
ensuring hassle-free service with 100% transparency.

3/350/2 Mettukuppam,
OMR Thoraipakkam,
Chennai, India






hello@verified.realestate

+91 9996 12 9996

Official Property Record

Digitally Verified Record - Powered by Verified  RealEstate™

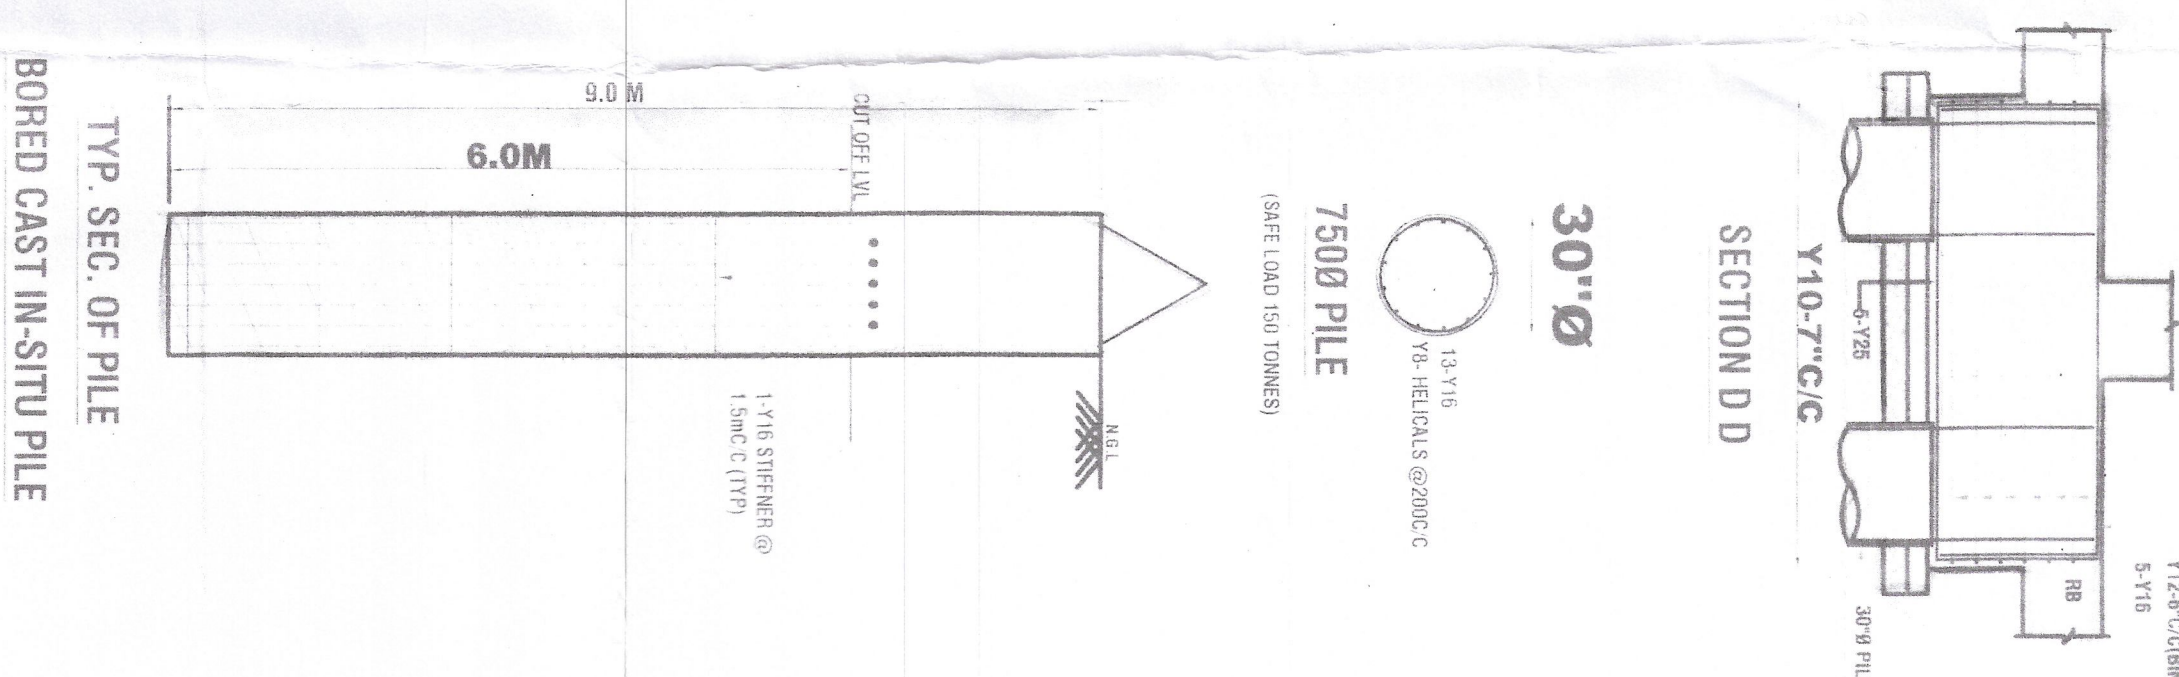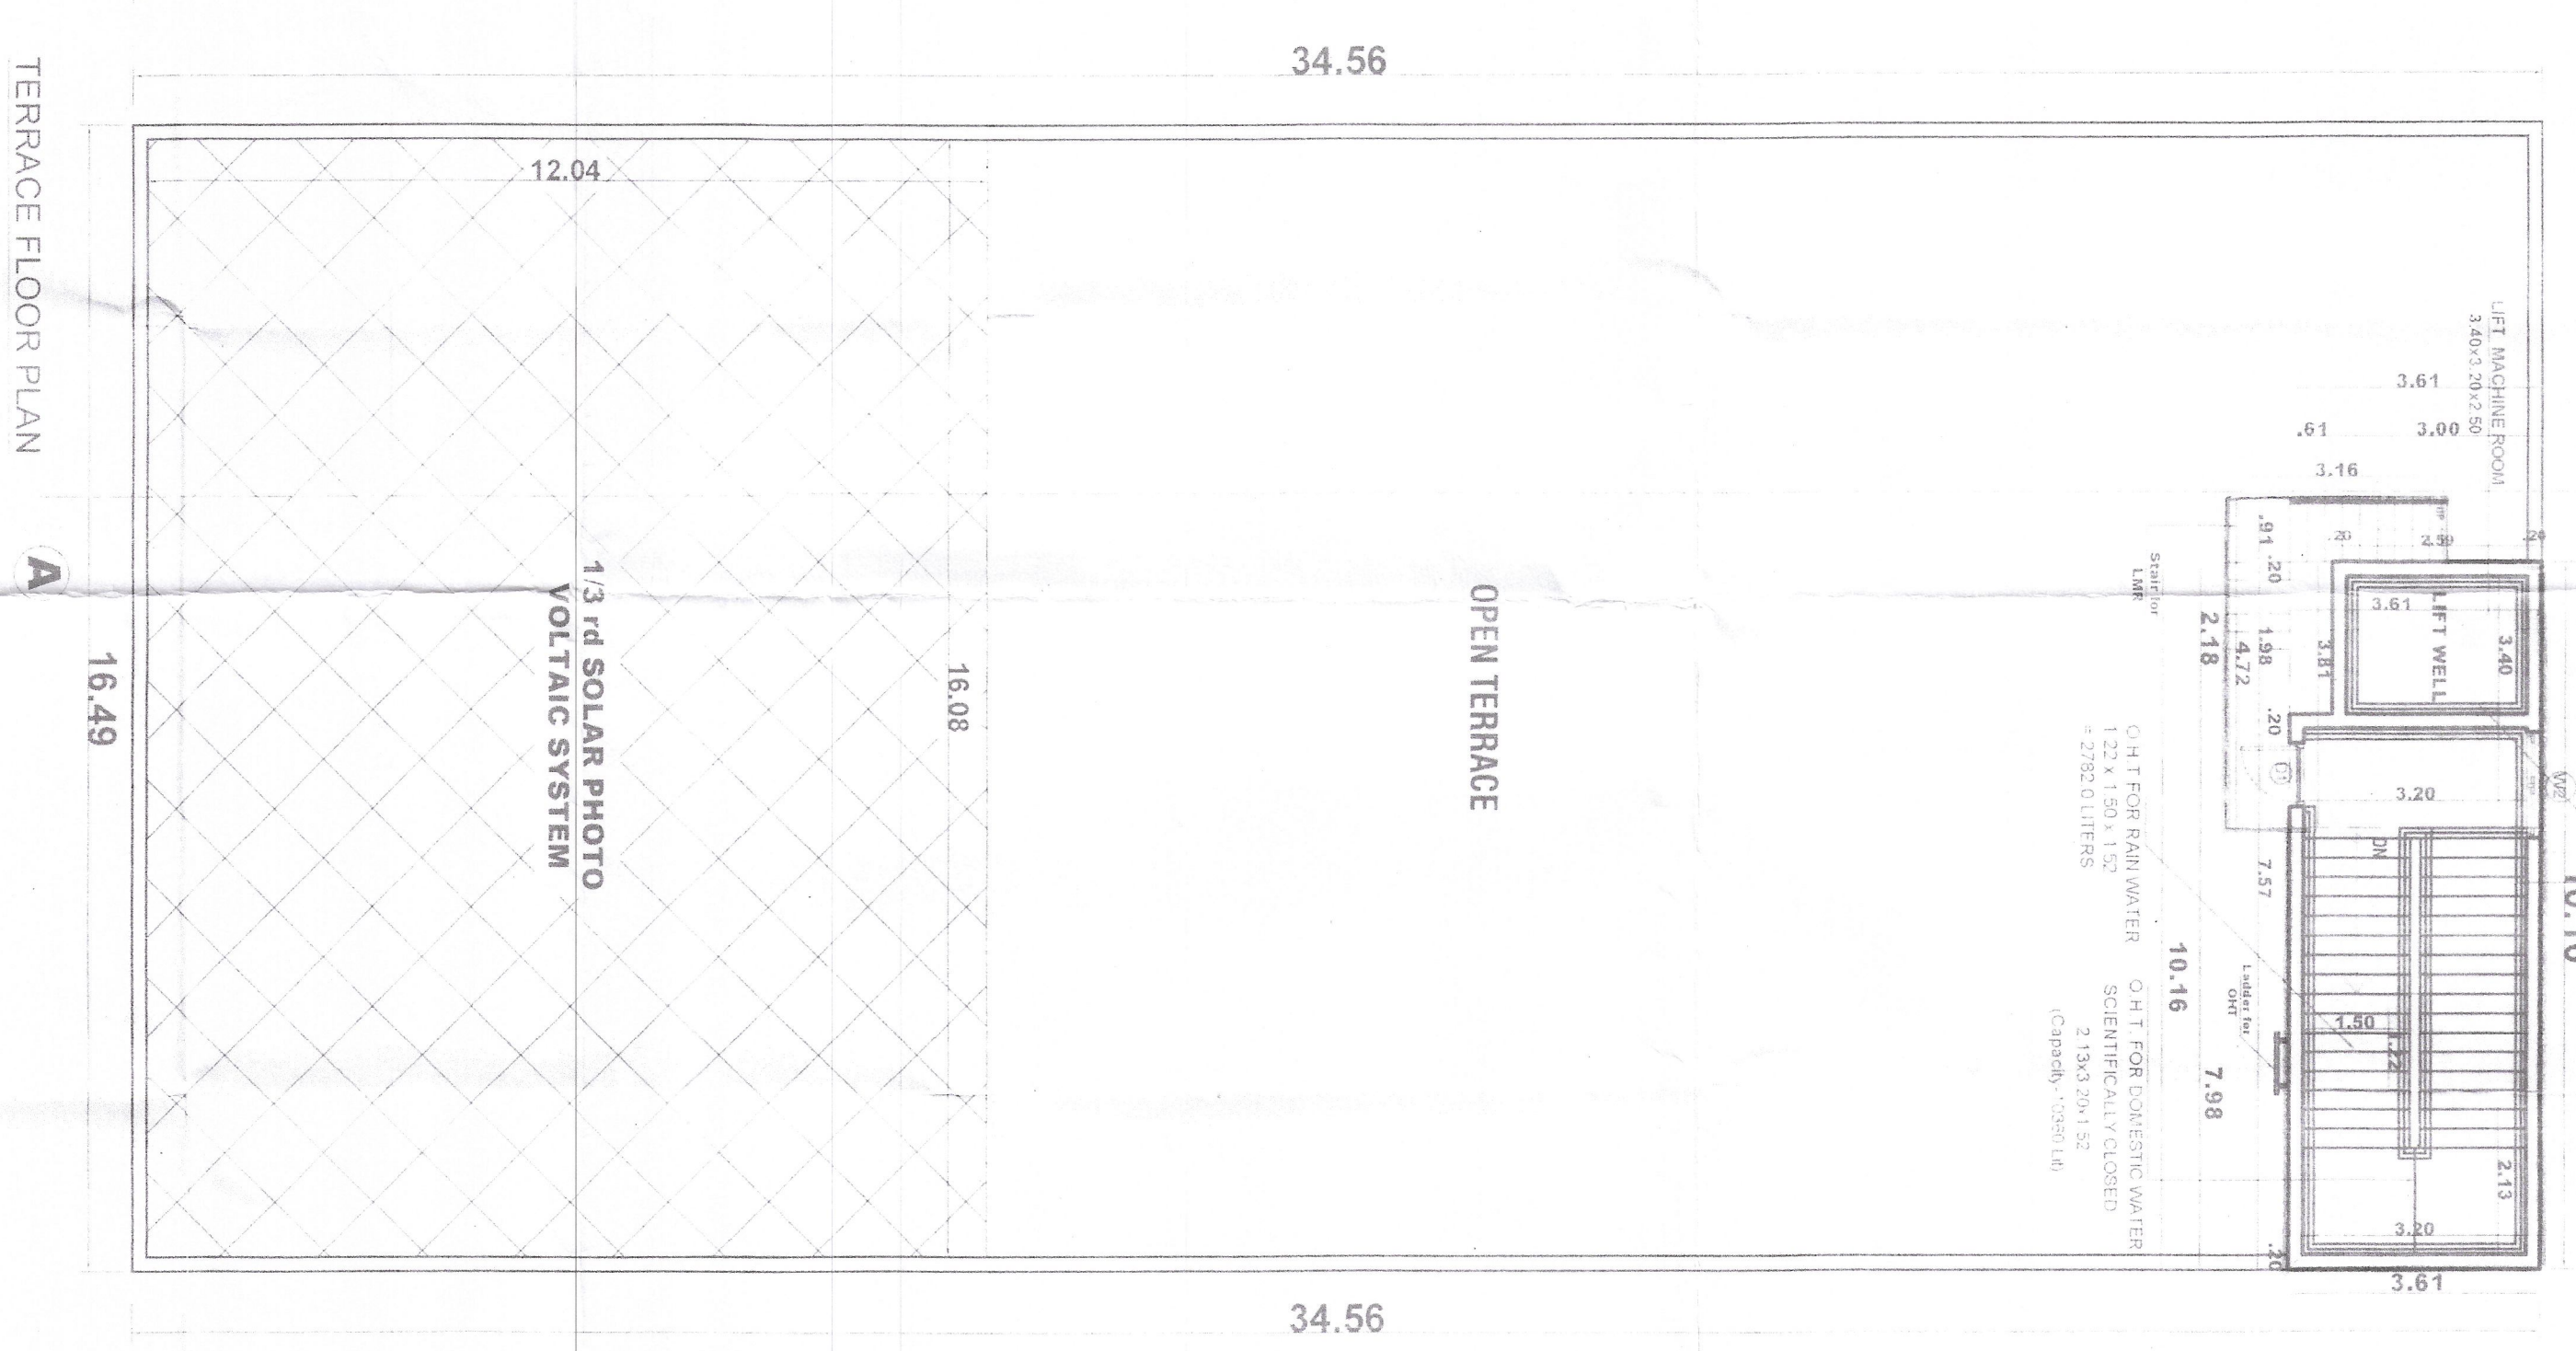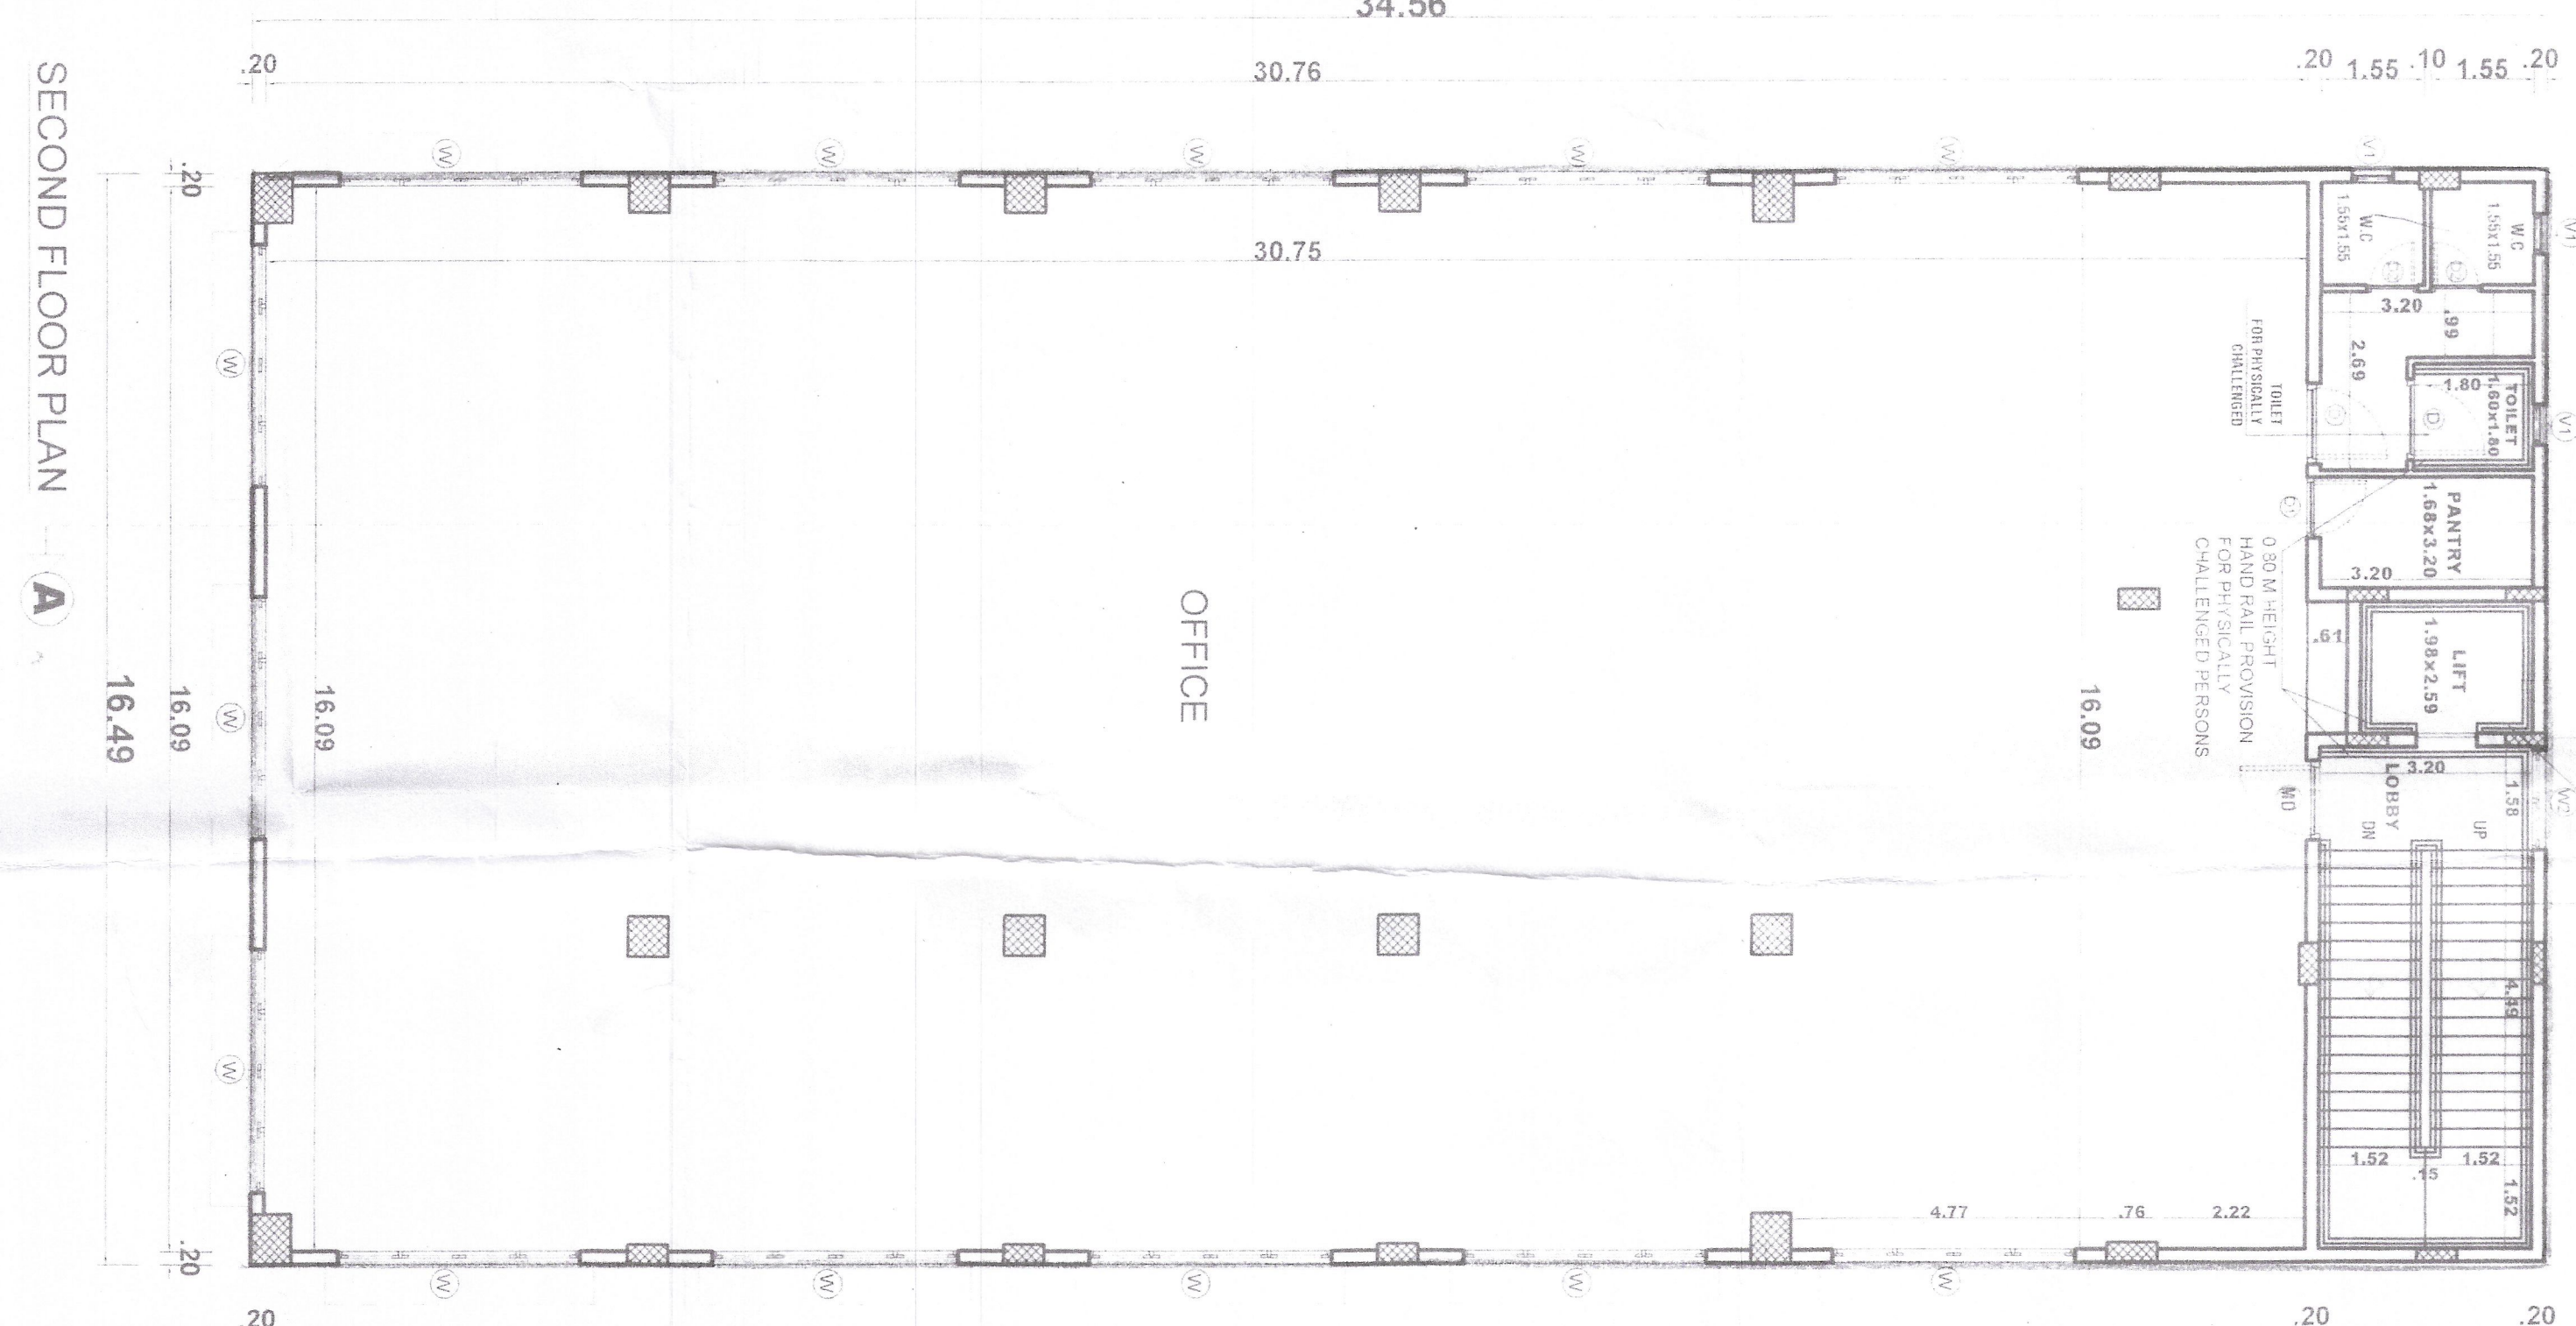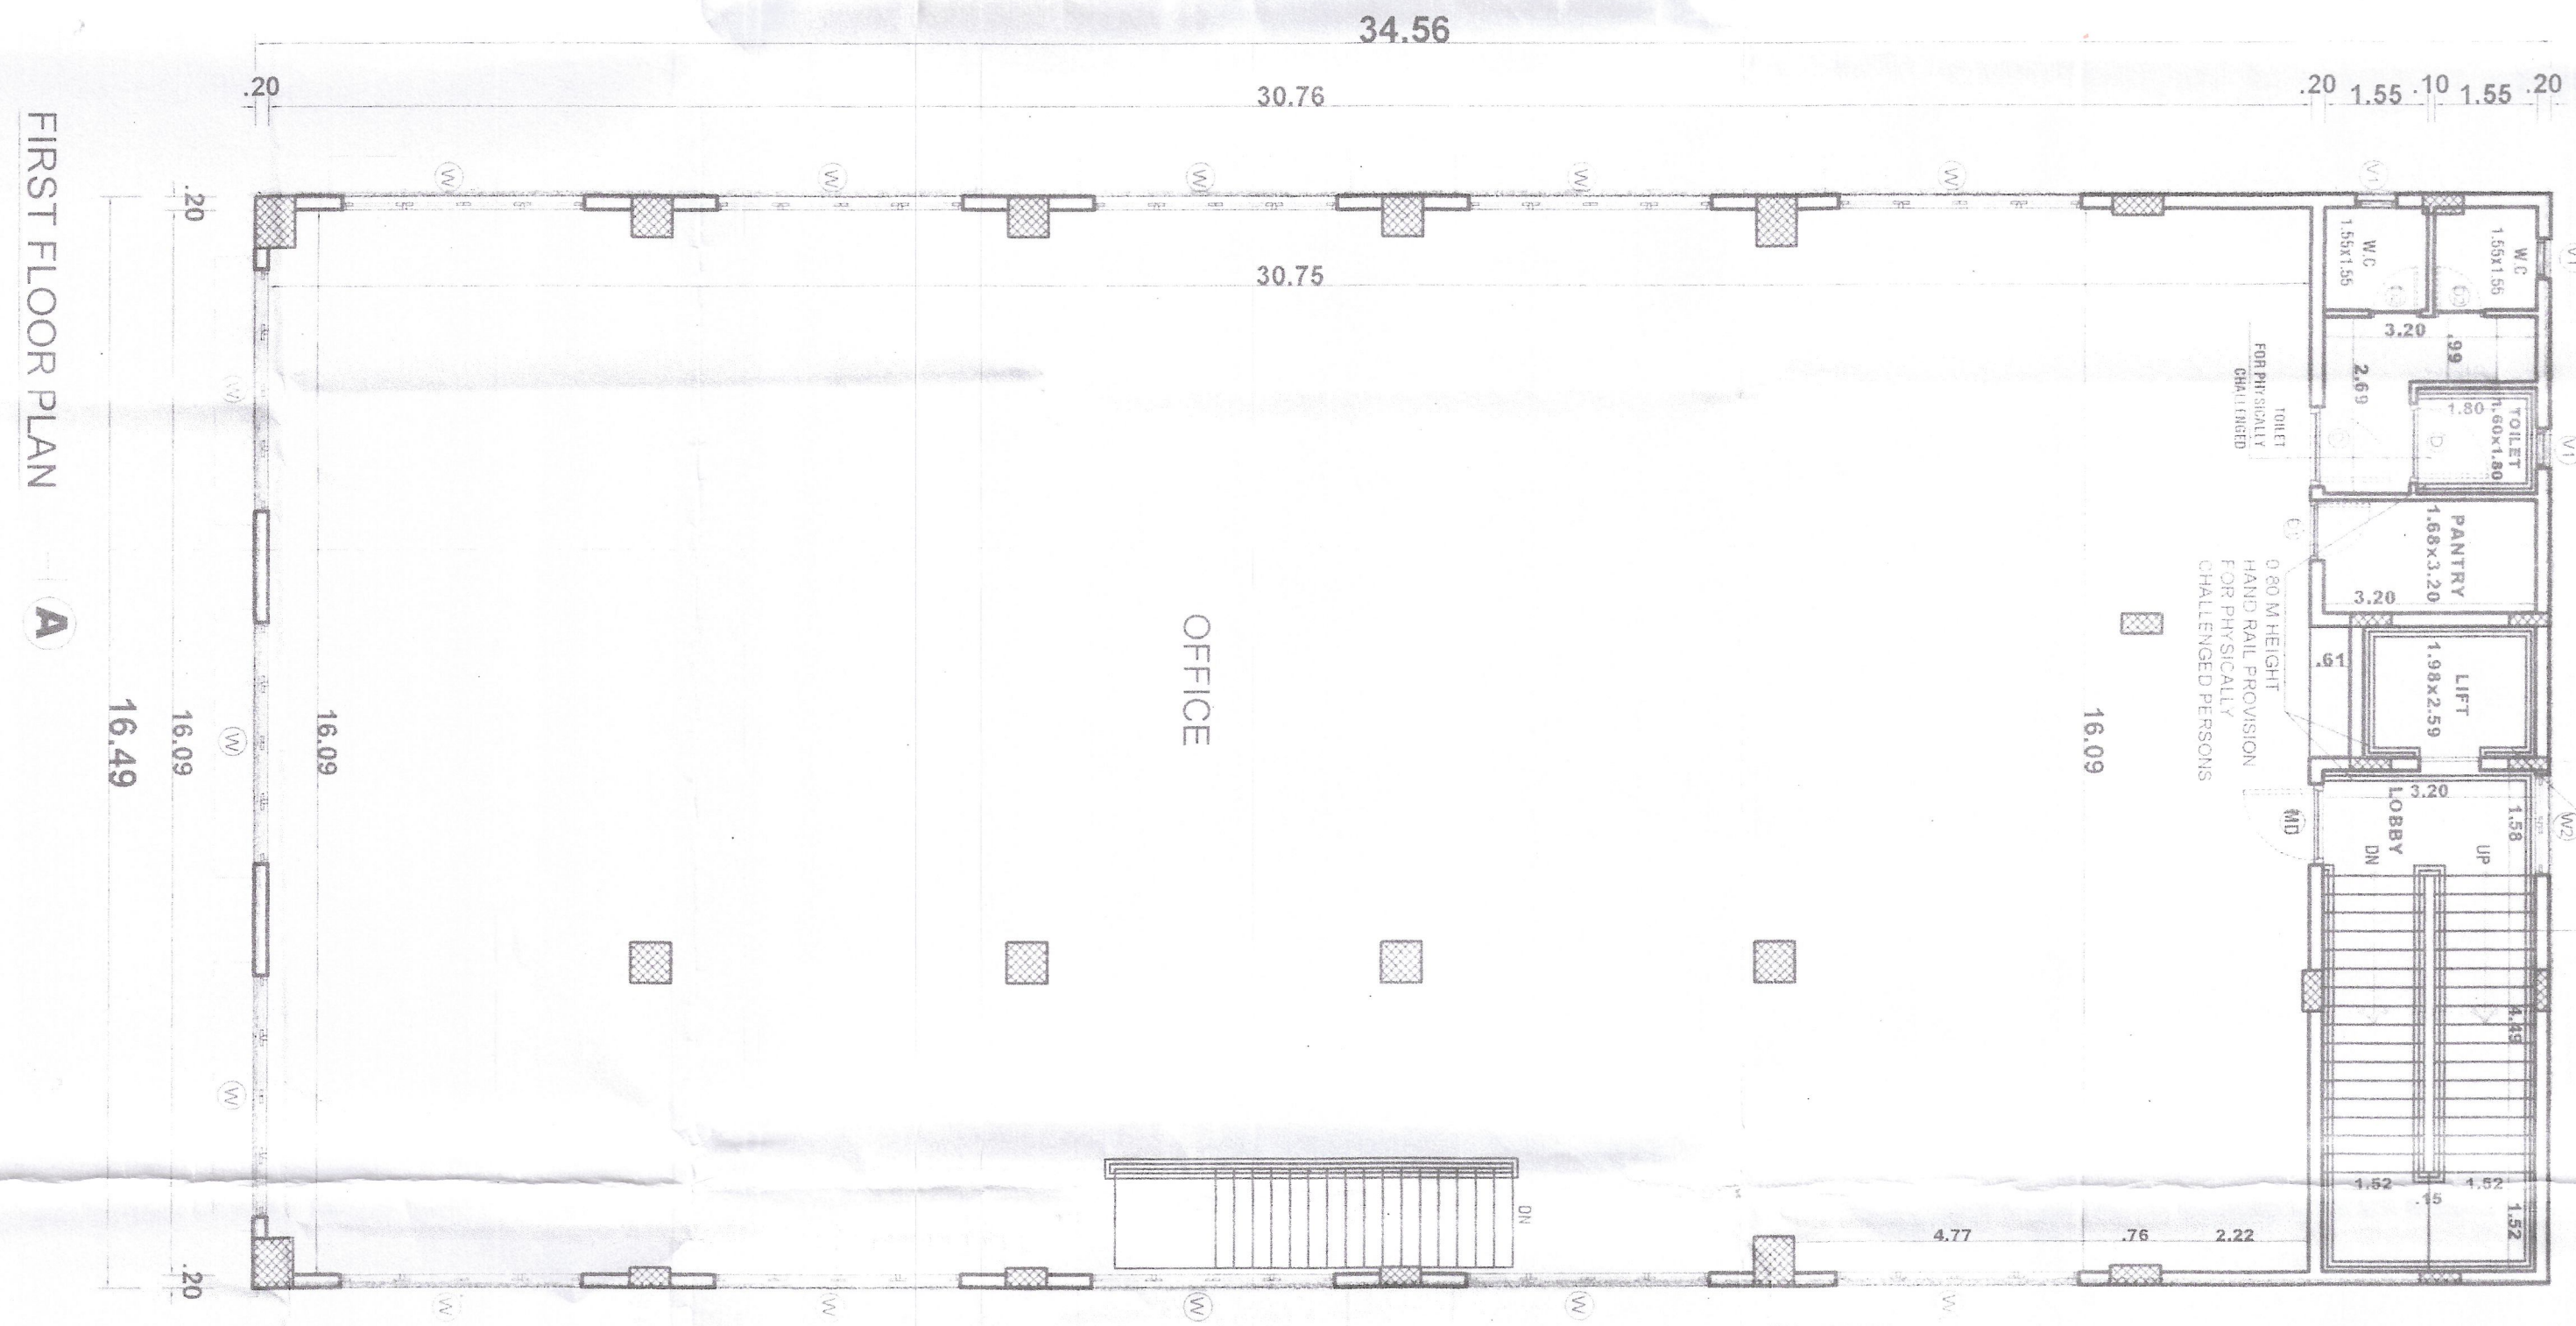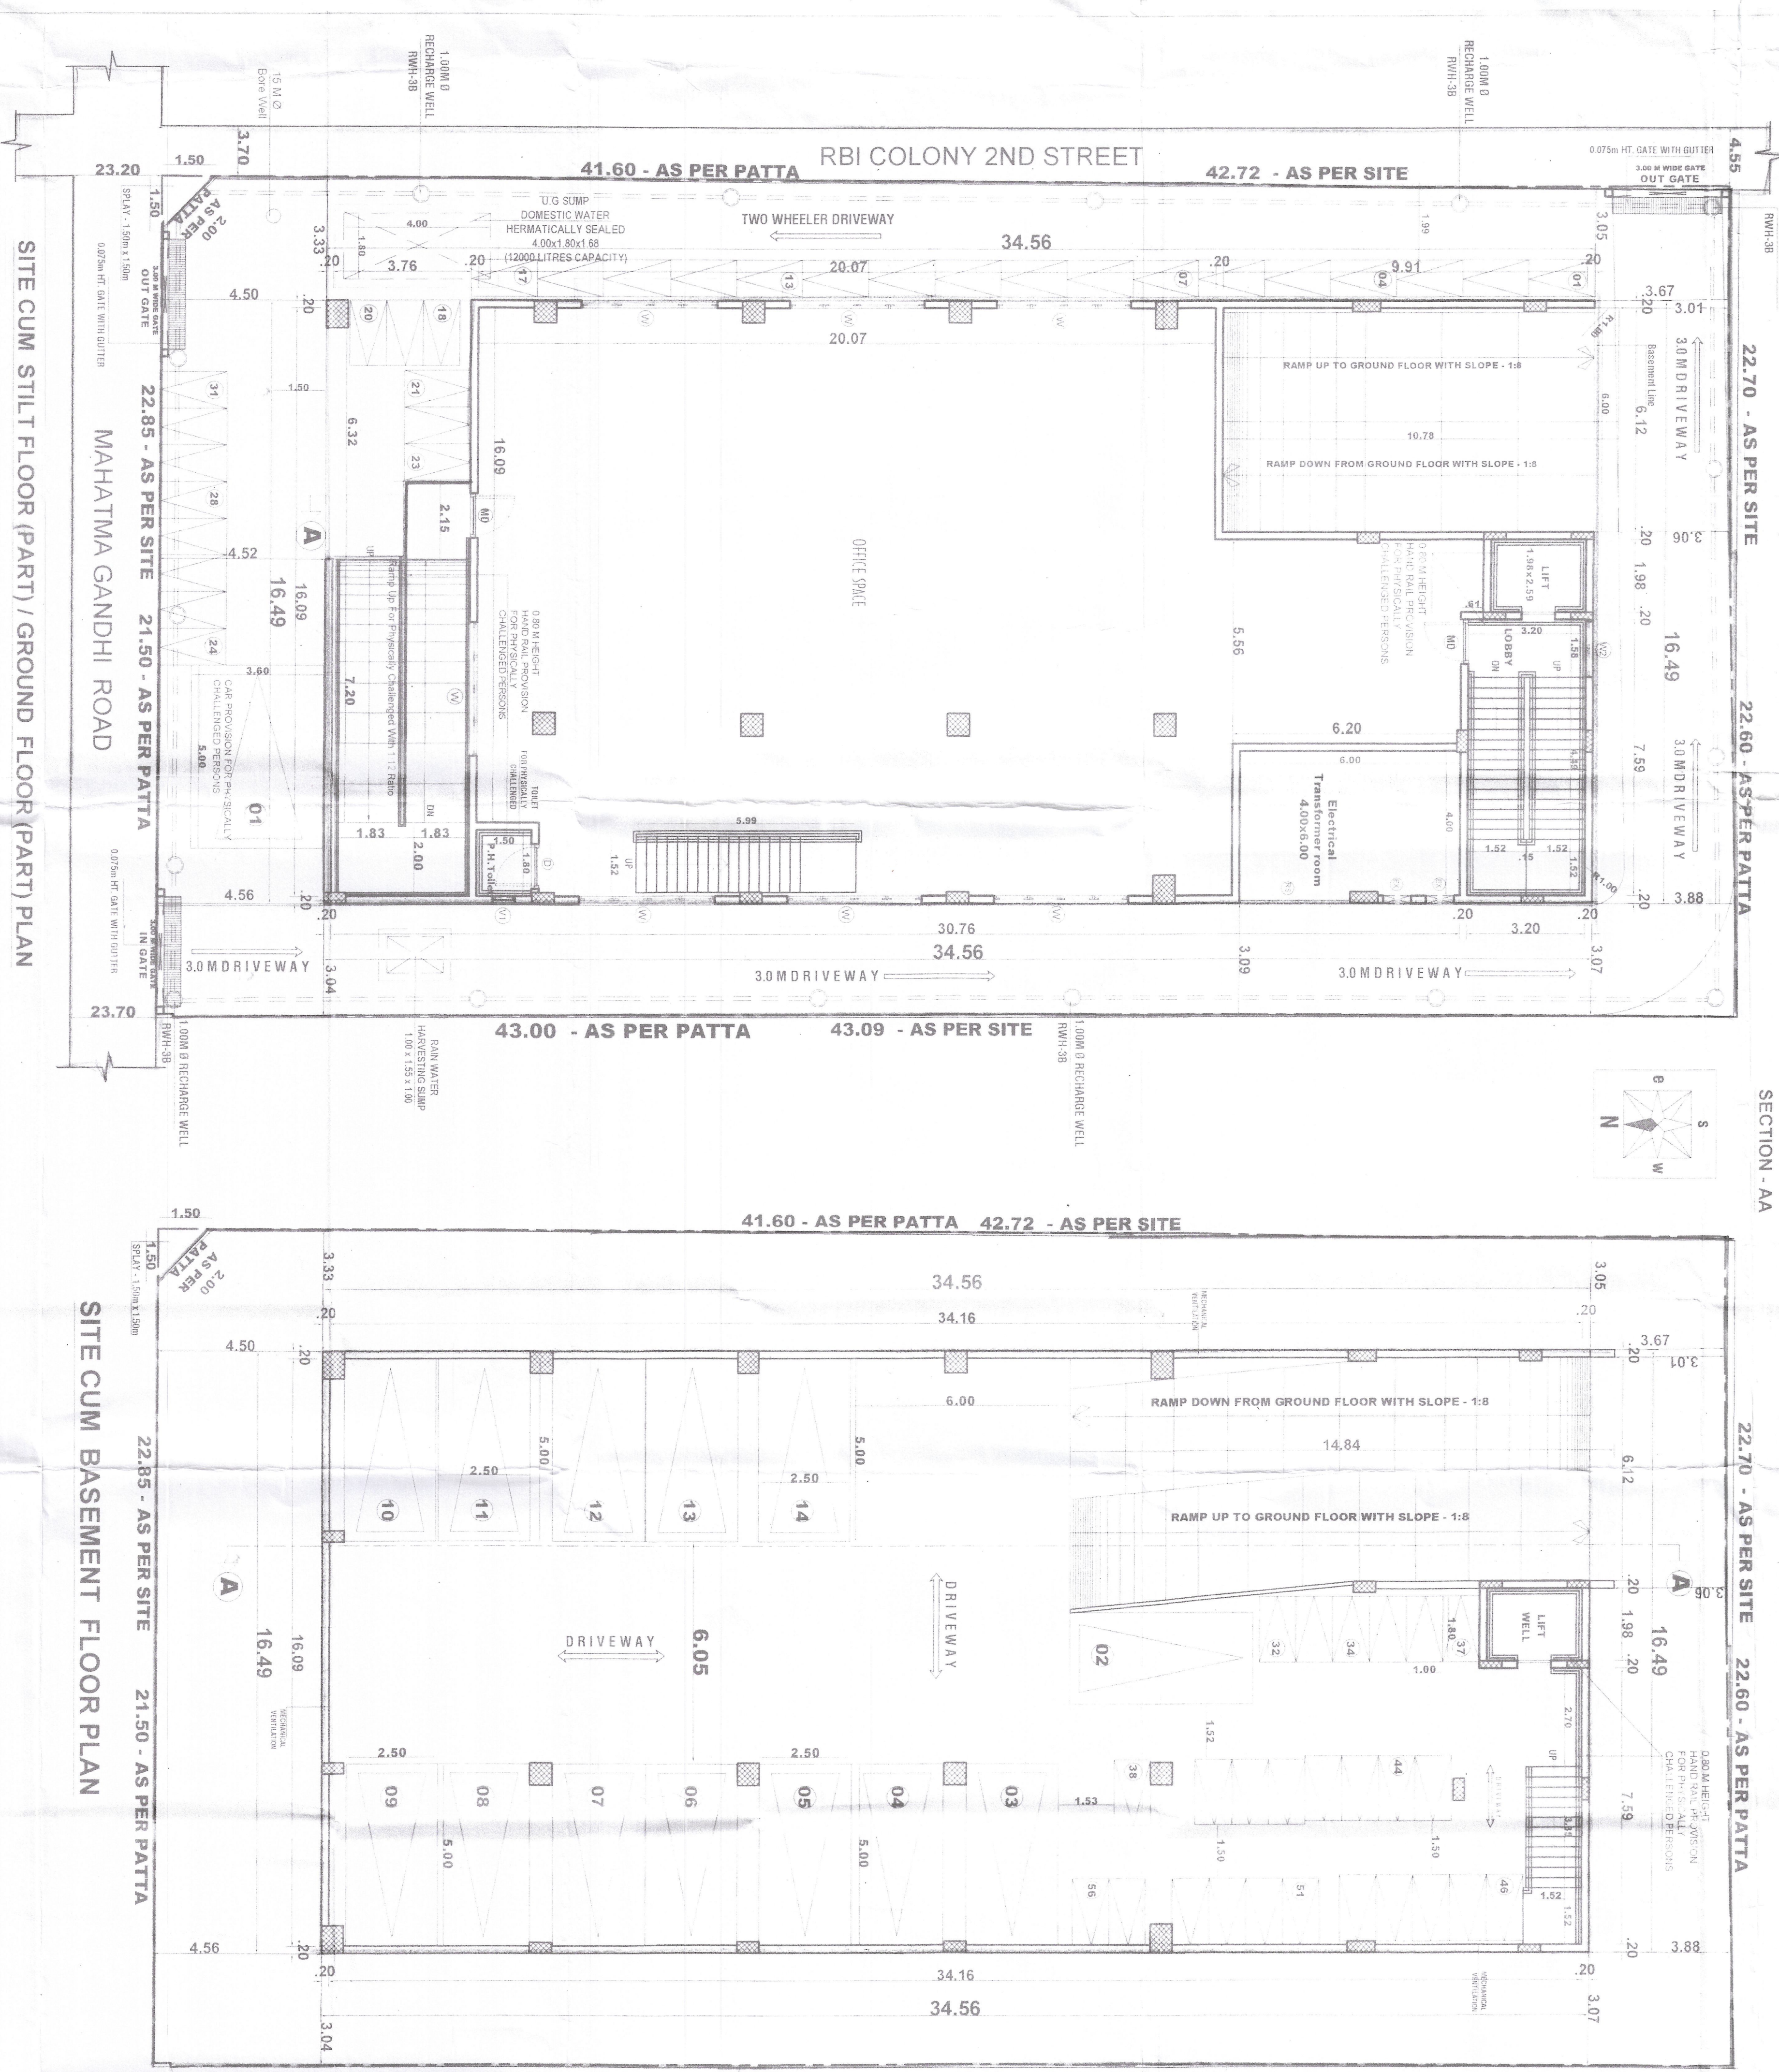

[illegible]

PROPOSED PLAN SHOWING THE
REMOVED CONSTRUCTION OF
BASEMENT FLOOR-STILL 1 FLOOR
(Part) / GROUND FLOOR (Part) +
2 FLOORS (16.59m HEIGHT) OFFICE
COMMERCIAL BUILDING
AT PLOT NO:4, NEW DOOR NO:38,
OLD DOOR NO:15, ^{Eastmain 41 Road}
(M.G.Road), THIRUVANMIYUR,
CHENNAI - 600 041, COMPRISED IN
OLD S.No:139/1, T.S.No:5,
BLOCK NO: 24,
OF THIRUVANMIYUR VILLAGE,
VELACHERY TALUK,
CHENNAI DISTRICT.)

GREATER CHENNAI CORPORATION,
ZONE - XIII, DIVISION - 181
EARLIER APPROVAL ISSUED BY
CMAA IN PP NO. B/NHE/76/2020,
Permit No.13345/26 (No/PHR/S(B/1)
/1042/2019 Dtd - 26/07/2020


SPECIFICATIONS
1. TO BE CONFINED FOOTING AS PER IS 456:2000
2. TO BE CONFINED FOOTING AS PER IS 456:2000
ARCHITECT -

STRUCTURAL ENGINEER :



P. N. R. APPAN, A.I.A.
100, 101, 102,9

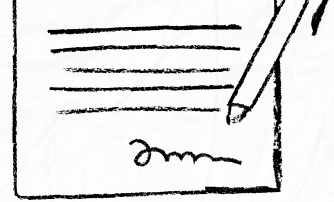

our services doesn't just end there



Buying & Selling Services

Property Buying Assistance, Property Selling Support, Market Price Analysis, Owner Outreach and Negotiation.



Legal & Documentation Services

Certified EC, Patta, legal opinions, property verification, due diligence, litigation solutions, and legal heir certificates.



Property Development & Approvals

Building plan approvals, construction, layout and sub-division approvals, zone conversion, and occupancy certification.



NRI & Investment Services

Escrow Services, Rentals, Litigation Solutions, Property Valuation and Property Management



Compliance & Special Services

Demolition, Vaasthu checks, regularization of unauthorized buildings, and office space solutions.



 **empowering your real estate decisions**
with smart tools



Property Valuation & Cost Estimation

Guideline Value, Apartment Composite Value, Stamp Duty & Registration Fees Calculator, Building Value Calculator, Capital Gains Calculator, Area Unit Converter, Length Unit Converter



Ownership, Compliance & Legal Verification

Encumbrance Certificate (EC) Search, Find Your SRO, Temple Property Check, WAQF Property Check, View Patta/Chitta, View FMB, Patta Analyzer, EC Analyzer



Zoning & Land Use Analysis

Land Use Zone Finder, CRZ Zone Check, Aquifer Zone Check, CBA Check, EWS Check, Road Width Check, Proposed Road Widening Check, FSI Calculator



Property Documentation & Workflow Tools

Forms & Templates, Document Generator, Document Translation, Dictionary



Vastu & Property Management Tools

Home Vastu Shastra, Plot Vastu Shastra, Property Management



We're honored to be part of your
real estate journey

3/350/2 Mettukuppam,
OMR Thoraipakkam,
Chennai, India

hello@verified.realestate
[+91 9996 12 9996](tel:+919996129996)
www.verified.realestate