





LEGENDS	
SYMBOLS	DESCRIPTIONS
	CEILING LIGHT
	WALL LIGHT
	NIGHT LAMP
	6A TWO WAY SWITCH
	6A SWITCH
	16A SWITCH
	GEYSER SWITCH
	DISTRIBUTION BOARD
	TV POINT
	DATA POINT
	TELEPHONE SOCKET
	6A SOCKET
	6/16A SOCKET
	HOB SOCKET
	CHIMNEY SOCKET
	FRIDGE SOCKET
	RO SOCKET
	CAR CHARGING POINT
	AC SOCKET
	SPLIT AC
	4' CEILING FAN
	EXHAUST SOCKET
	GEYSER
	BELL PUSH
	CALLING BELL
	MIRROR LIGHT
	BULLET TYPE CAMERA

ISSUED FOR:

☐ TENDER ☐ APPROVAL

☒ DISCUSSION ☐ GOOD FOR CONSTRUCTION

SIGNATURE:

FOR SUN DESIGN ENGINEERS

PROJECT:

METROPOLE OG

ARCHITECT:

studio GMS

architecture-interiors-landscape

MEP CONSULTANT:


SUN DESIGN ENGINEERS

#NO.16/51,PARTHASARATHY
KOVIL ST,
EKKATUTHANGAL ,
CHENNAI - 600 032
Ph: +91-8015539543
E-mail:sundesignengineers@gmail.com

DRAWING TITLE

ELECTRICAL FIXTURES LAYOUT OF TYPICAL FLOOR

Drawn: VIJAY	Checked: N.S
Approved: N.SENTHIL	Scale: NTS
Date: 09.01.2025	Sheet: A2
Drg No: SDE/ELE/24-25/PJ65-02	Rev:R0
File Path:	

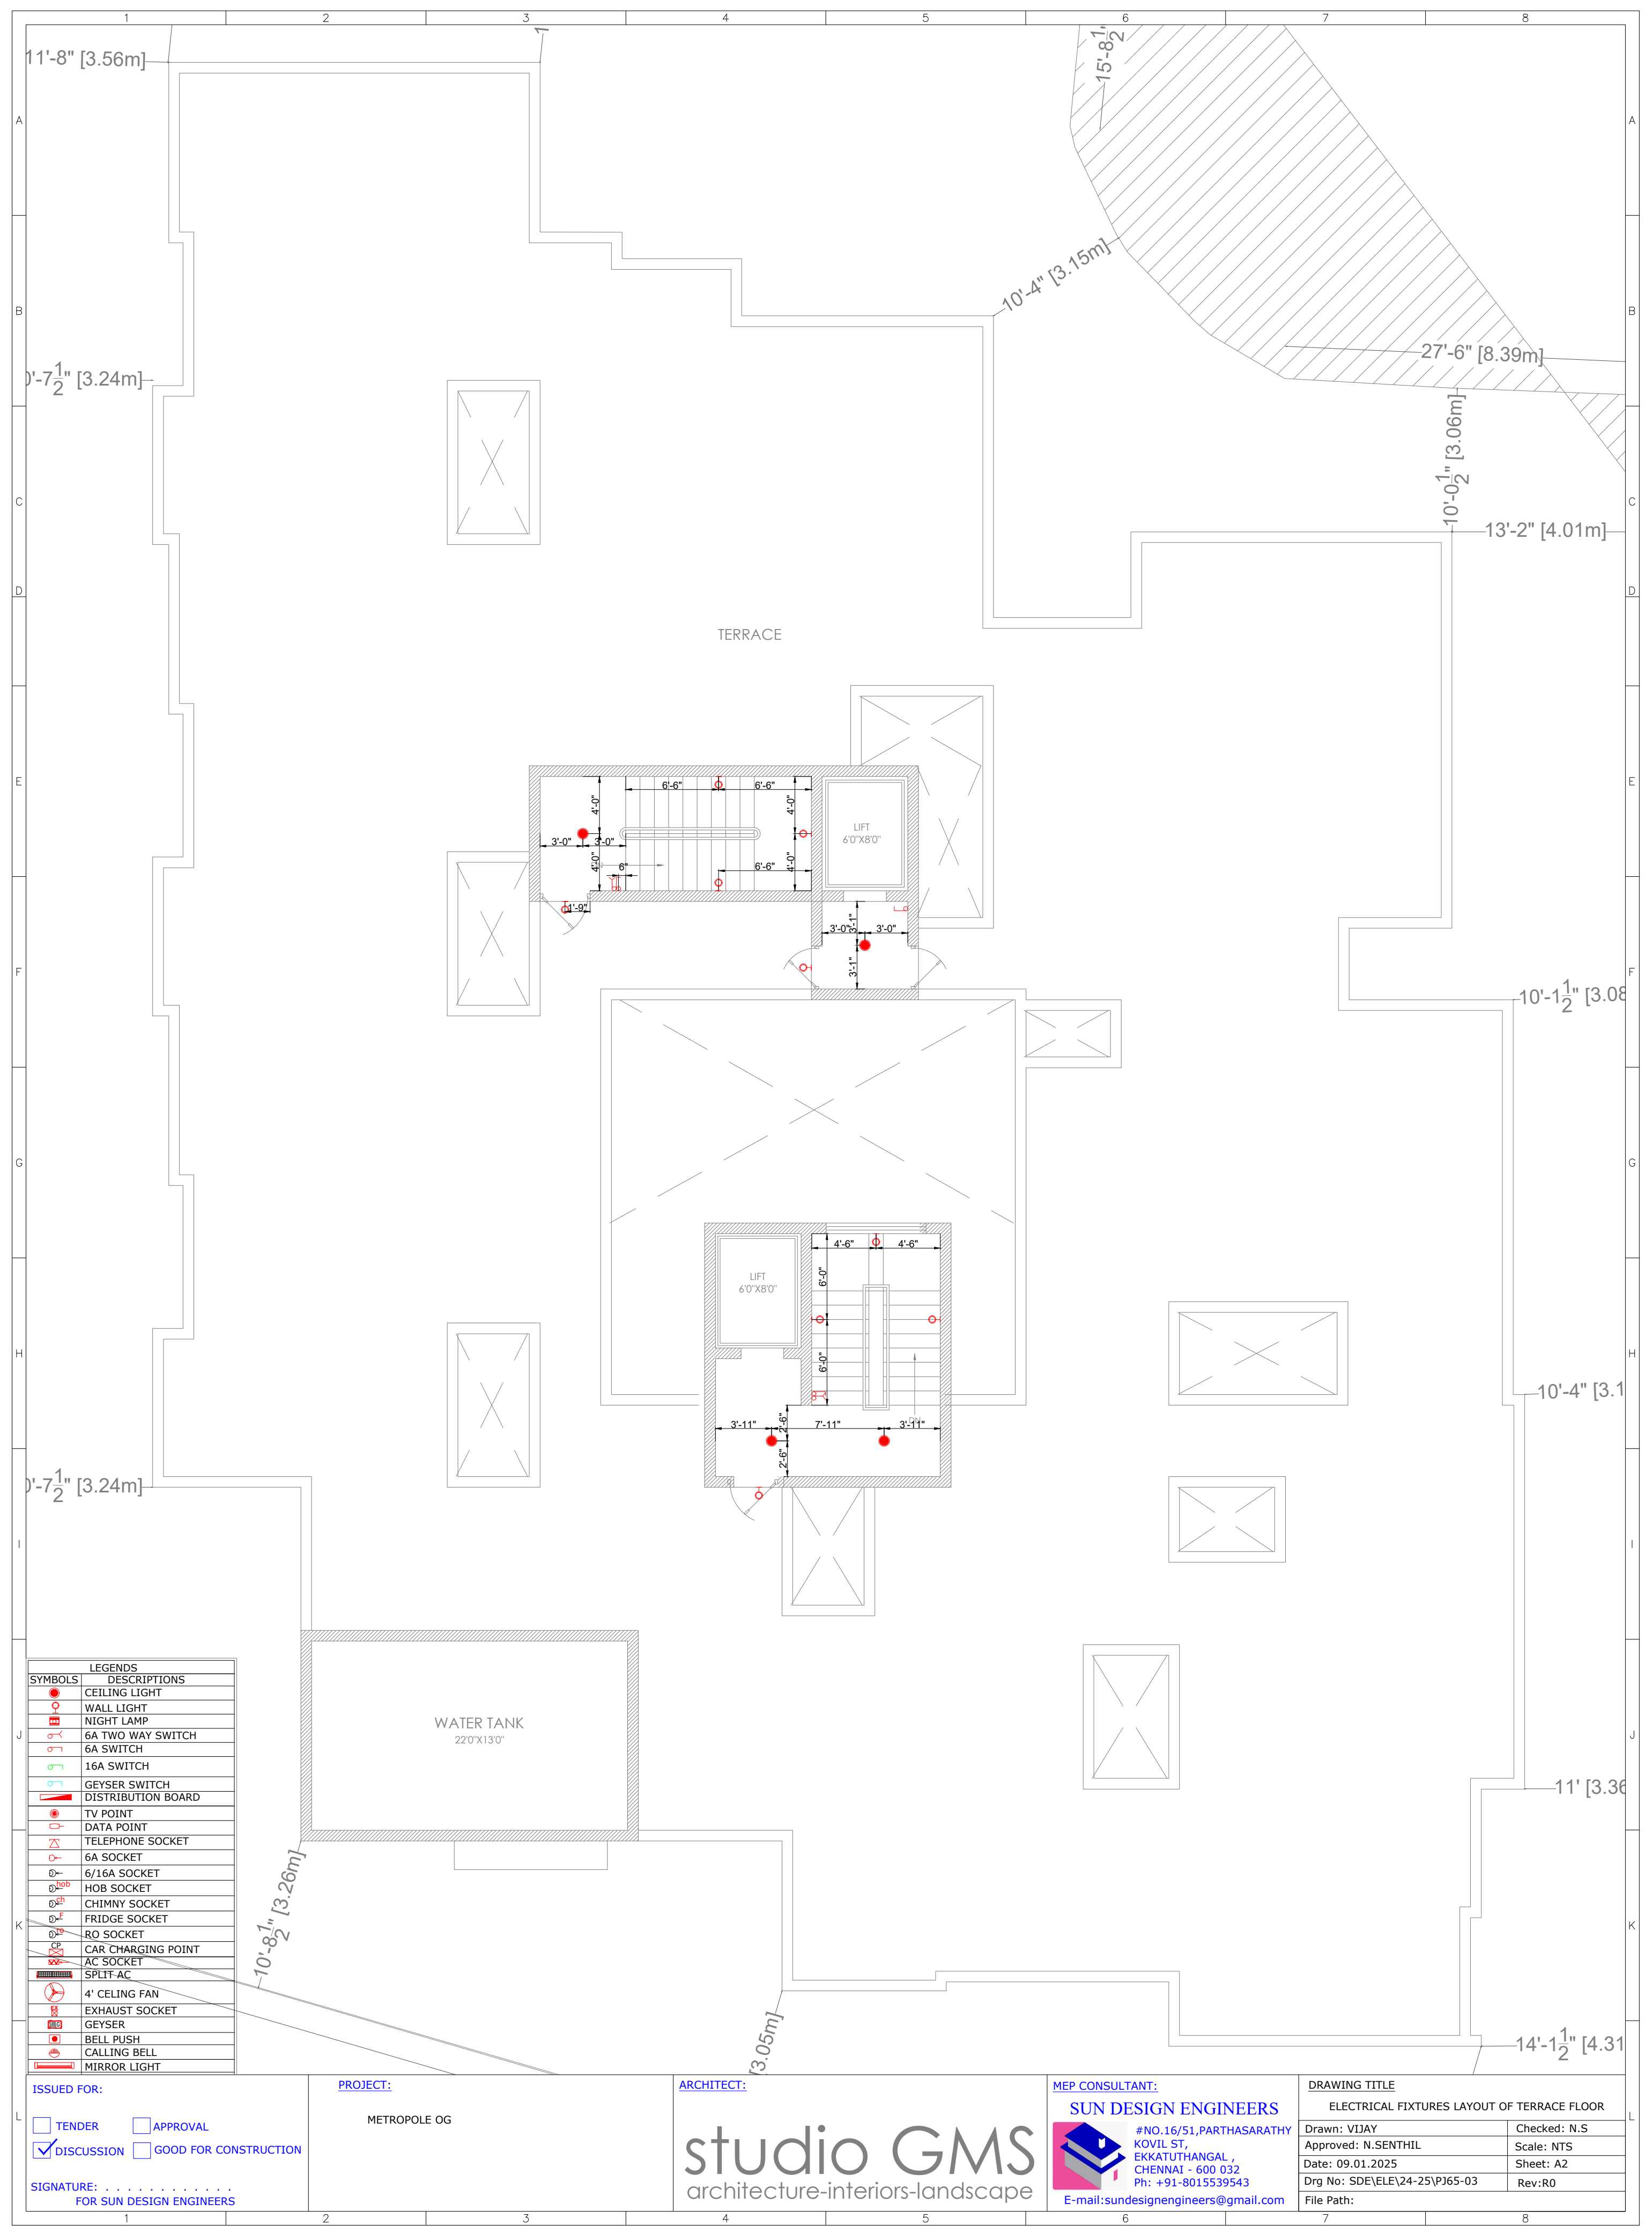

11'-8" [3.56m]

0'-7¹/₂" [3.24m]

0'-7¹/₂" [3.24m]

10'-8¹/₂" [3.26m]

3.05m]

15'-8¹/₂"
10'-4" [3.15m]

27'-6" [8.39m]

10'-0¹/₂" [3.06m]

13'-2" [4.01m]

10'-1¹/₂" [3.08m]

10'-4" [3.1m]

11' [3.36m]

14'-1¹/₂" [4.31m]

LEGENDS	
SYMBOLS	DESCRIPTIONS
	CEILING LIGHT
	WALL LIGHT
	NIGHT LAMP
	6A TWO WAY SWITCH
	6A SWITCH
	16A SWITCH
	GEYSER SWITCH
	DISTRIBUTION BOARD
	TV POINT
	DATA POINT
	TELEPHONE SOCKET
	6A SOCKET
	6/16A SOCKET
	HOB SOCKET
	CHIMNY SOCKET
	FRIDGE SOCKET
	RO SOCKET
	CAR CHARGING POINT
	AC SOCKET
	SPLIT AC
	4' CEILING FAN
	EXHAUST SOCKET
	GEYSER
	BELL PUSH
	CALLING BELL
	MIRROR LIGHT

ISSUED FOR:

☐ TENDER ☐ APPROVAL

☒ DISCUSSION ☐ GOOD FOR CONSTRUCTION

SIGNATURE:

FOR SUN DESIGN ENGINEERS

PROJECT:

METROPOLE OG

ARCHITECT:

studio GMS

architecture-interiors-landscape

MEP CONSULTANT:

SUN DESIGN ENGINEERS

#NO.16/51,PARTHASARATHY
KOVIL ST,
EKKATUTHANGAL ,
CHENNAI - 600 032
Ph: +91-8015539543
E-mail:sundesignengineers@gmail.com

DRAWING TITLE	
ELECTRICAL FIXTURES LAYOUT OF TERRACE FLOOR	
Drawn: VIJAY	Checked: N.S
Approved: N.SENTHIL	Scale: NTS
Date: 09.01.2025	Sheet: A2
Drg No: SDE\ELE\24-25\PJ65-03	Rev:R0
File Path:	