


மனாளப்பிரிவு / மண்டலப்பிரிவு கார்டு
அனுமதி எண் 93/2024 நாள் 4.12.24
ஒப்பந்தல் அளிக்கப்படுகிறது
சி.பி.ஏ.எண் 1863/2024

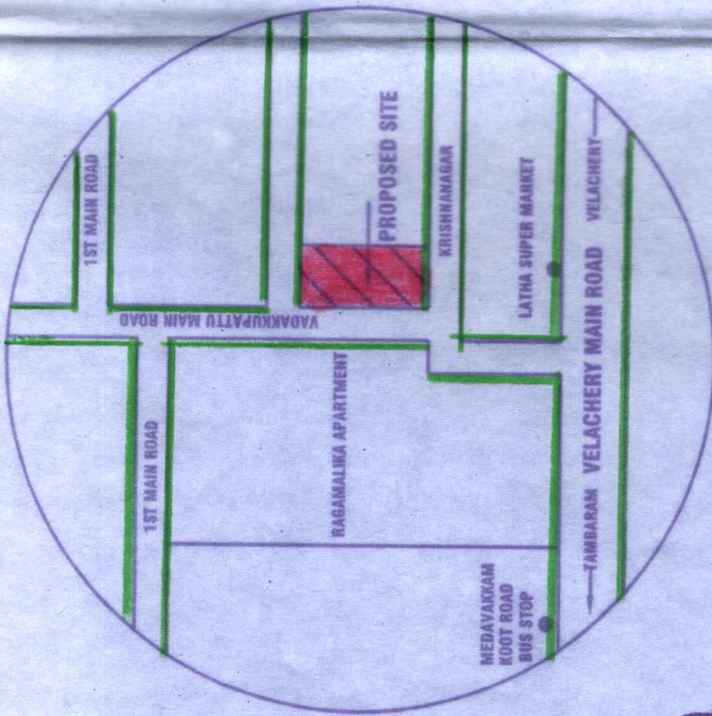


KEY PLAN
(N.T.Scale)

Planning Permit No. 1863/2024
APPROVED
Subject to the conditions in this Office Letter
28/5/2024 29/11/2024
D.Dis.No.
COMMISSIONER
St. Thomas Mount Panchayat Union
at Chitlapakkam, Chennai-64
THIS PLANNING PERMISSION ISSUED
AS PER DELEGATION OF POWERS
GIVEN BY
Member Secretary,
CMDA, Chennai-600 008

COMMISSIONER
St. Thomas Mount Panchayat Union
at Chitlapakkam, Chennai-64
**THIS PLANNING PERMISSION ISSUED
AS PER DELEGATION OF POWERS**

**Member Secretary,
CMDA, Chennai - 600 008**

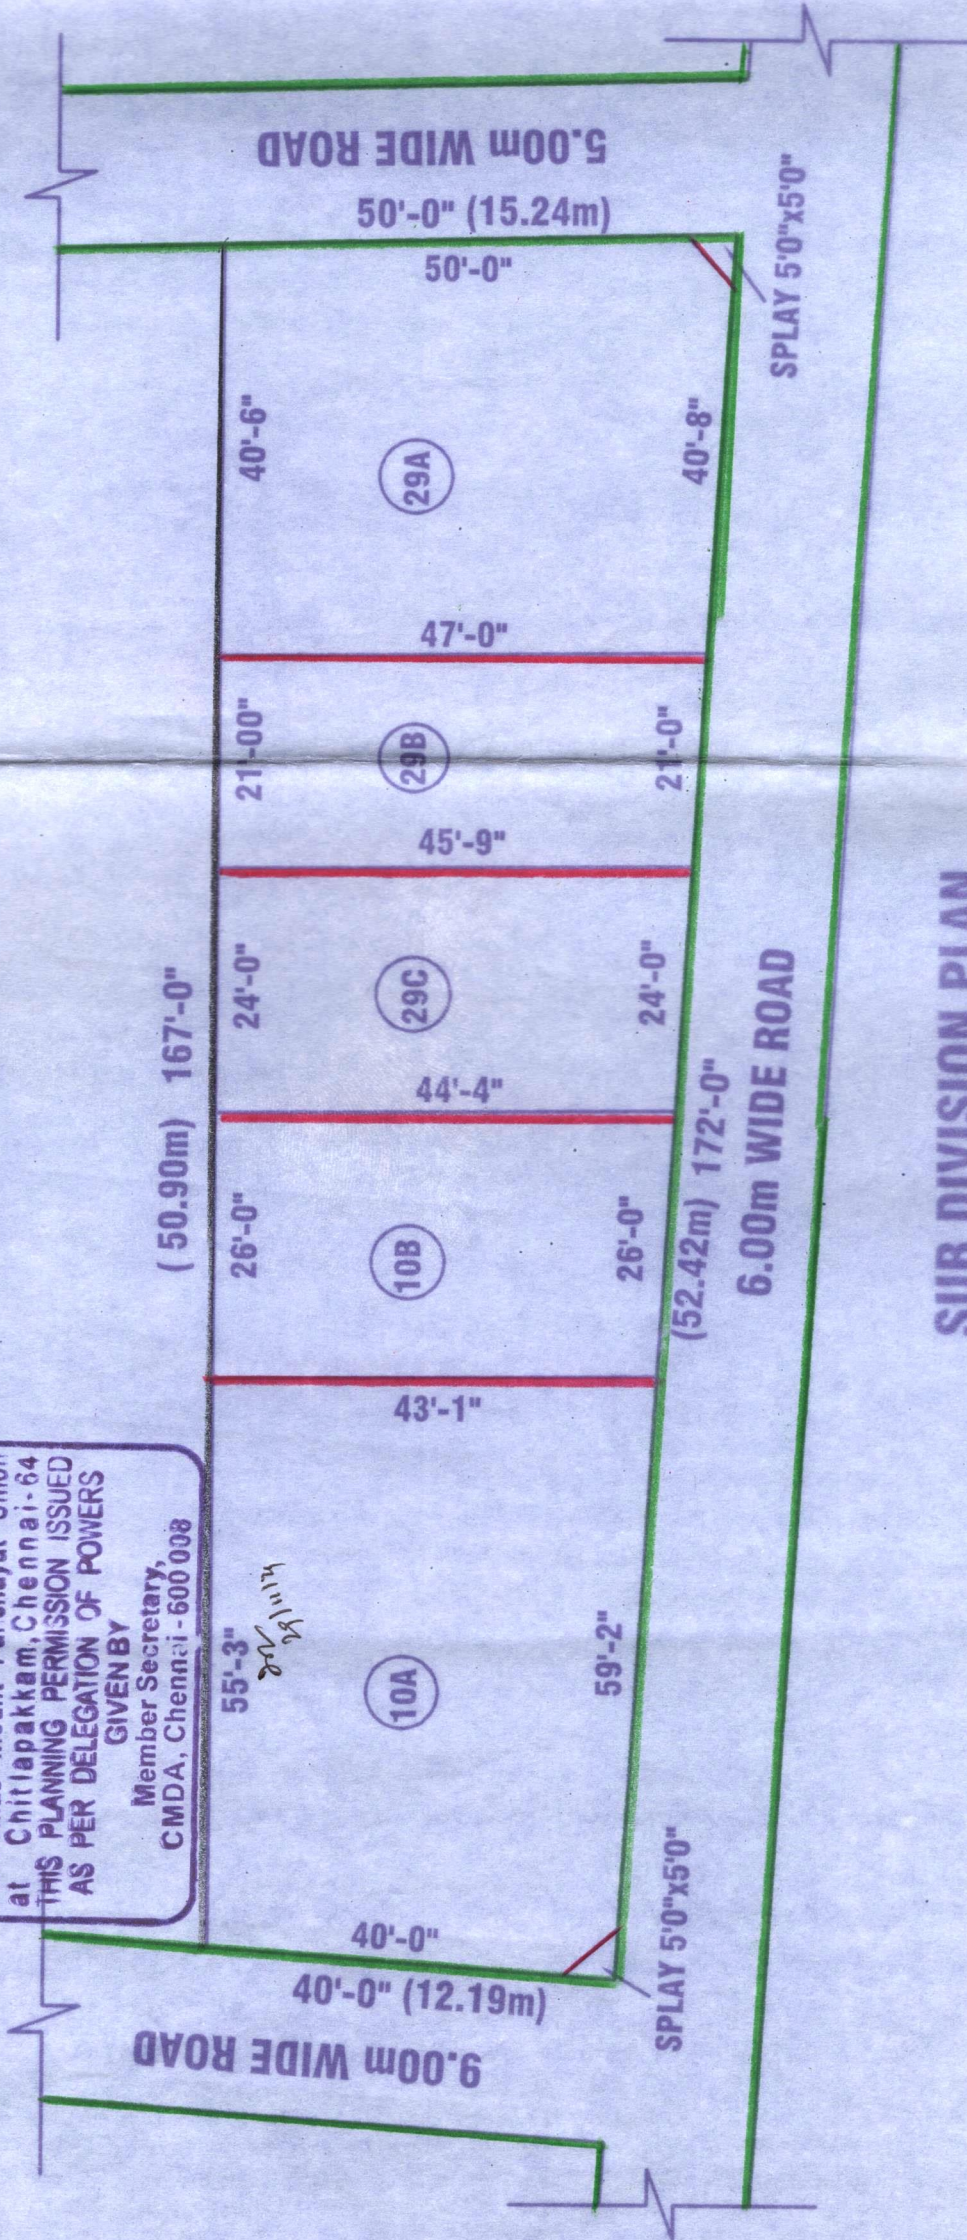

SUB DIVISION PLAN

AREA DETAILS		
S.NO.	PLOT NO.	AREA IN SQ.M
1	PLOT -10A	221.10 SQ.M
2	PLOT -10B	105.68 SQ.M
3	PLOT -29C	100.70 SQ.M
4	PLOT -29B	90.60 SQ.M
5	PLOT -29A	183.40 SQ.M
	TOTAL	701.48 SQ.M

COLOR INDEX

PROPOSED
SUB DIVISION

ROAD BOUNDARY

SCALE 1: 200

APPLICANT

R. L. L. L.

A. HEMAVATHY
Registered Architect in CMDA
(Grade - II) No : RA/Gr.II/19/05/009
CELL - 94444 74927 / 044 - 2279 0210

LICENSED SURVEYOR