

Verified RealEstate™

Your trusted partner for buying, selling, and managing property,
ensuring hassle-free service with 100% transparency.

3/350/2 Mettukuppam,
OMR Thoraipakkam,
Chennai, India


hello@verified.realestate

+91 9996 12 9996

www.verified.realestate

Official Property Record




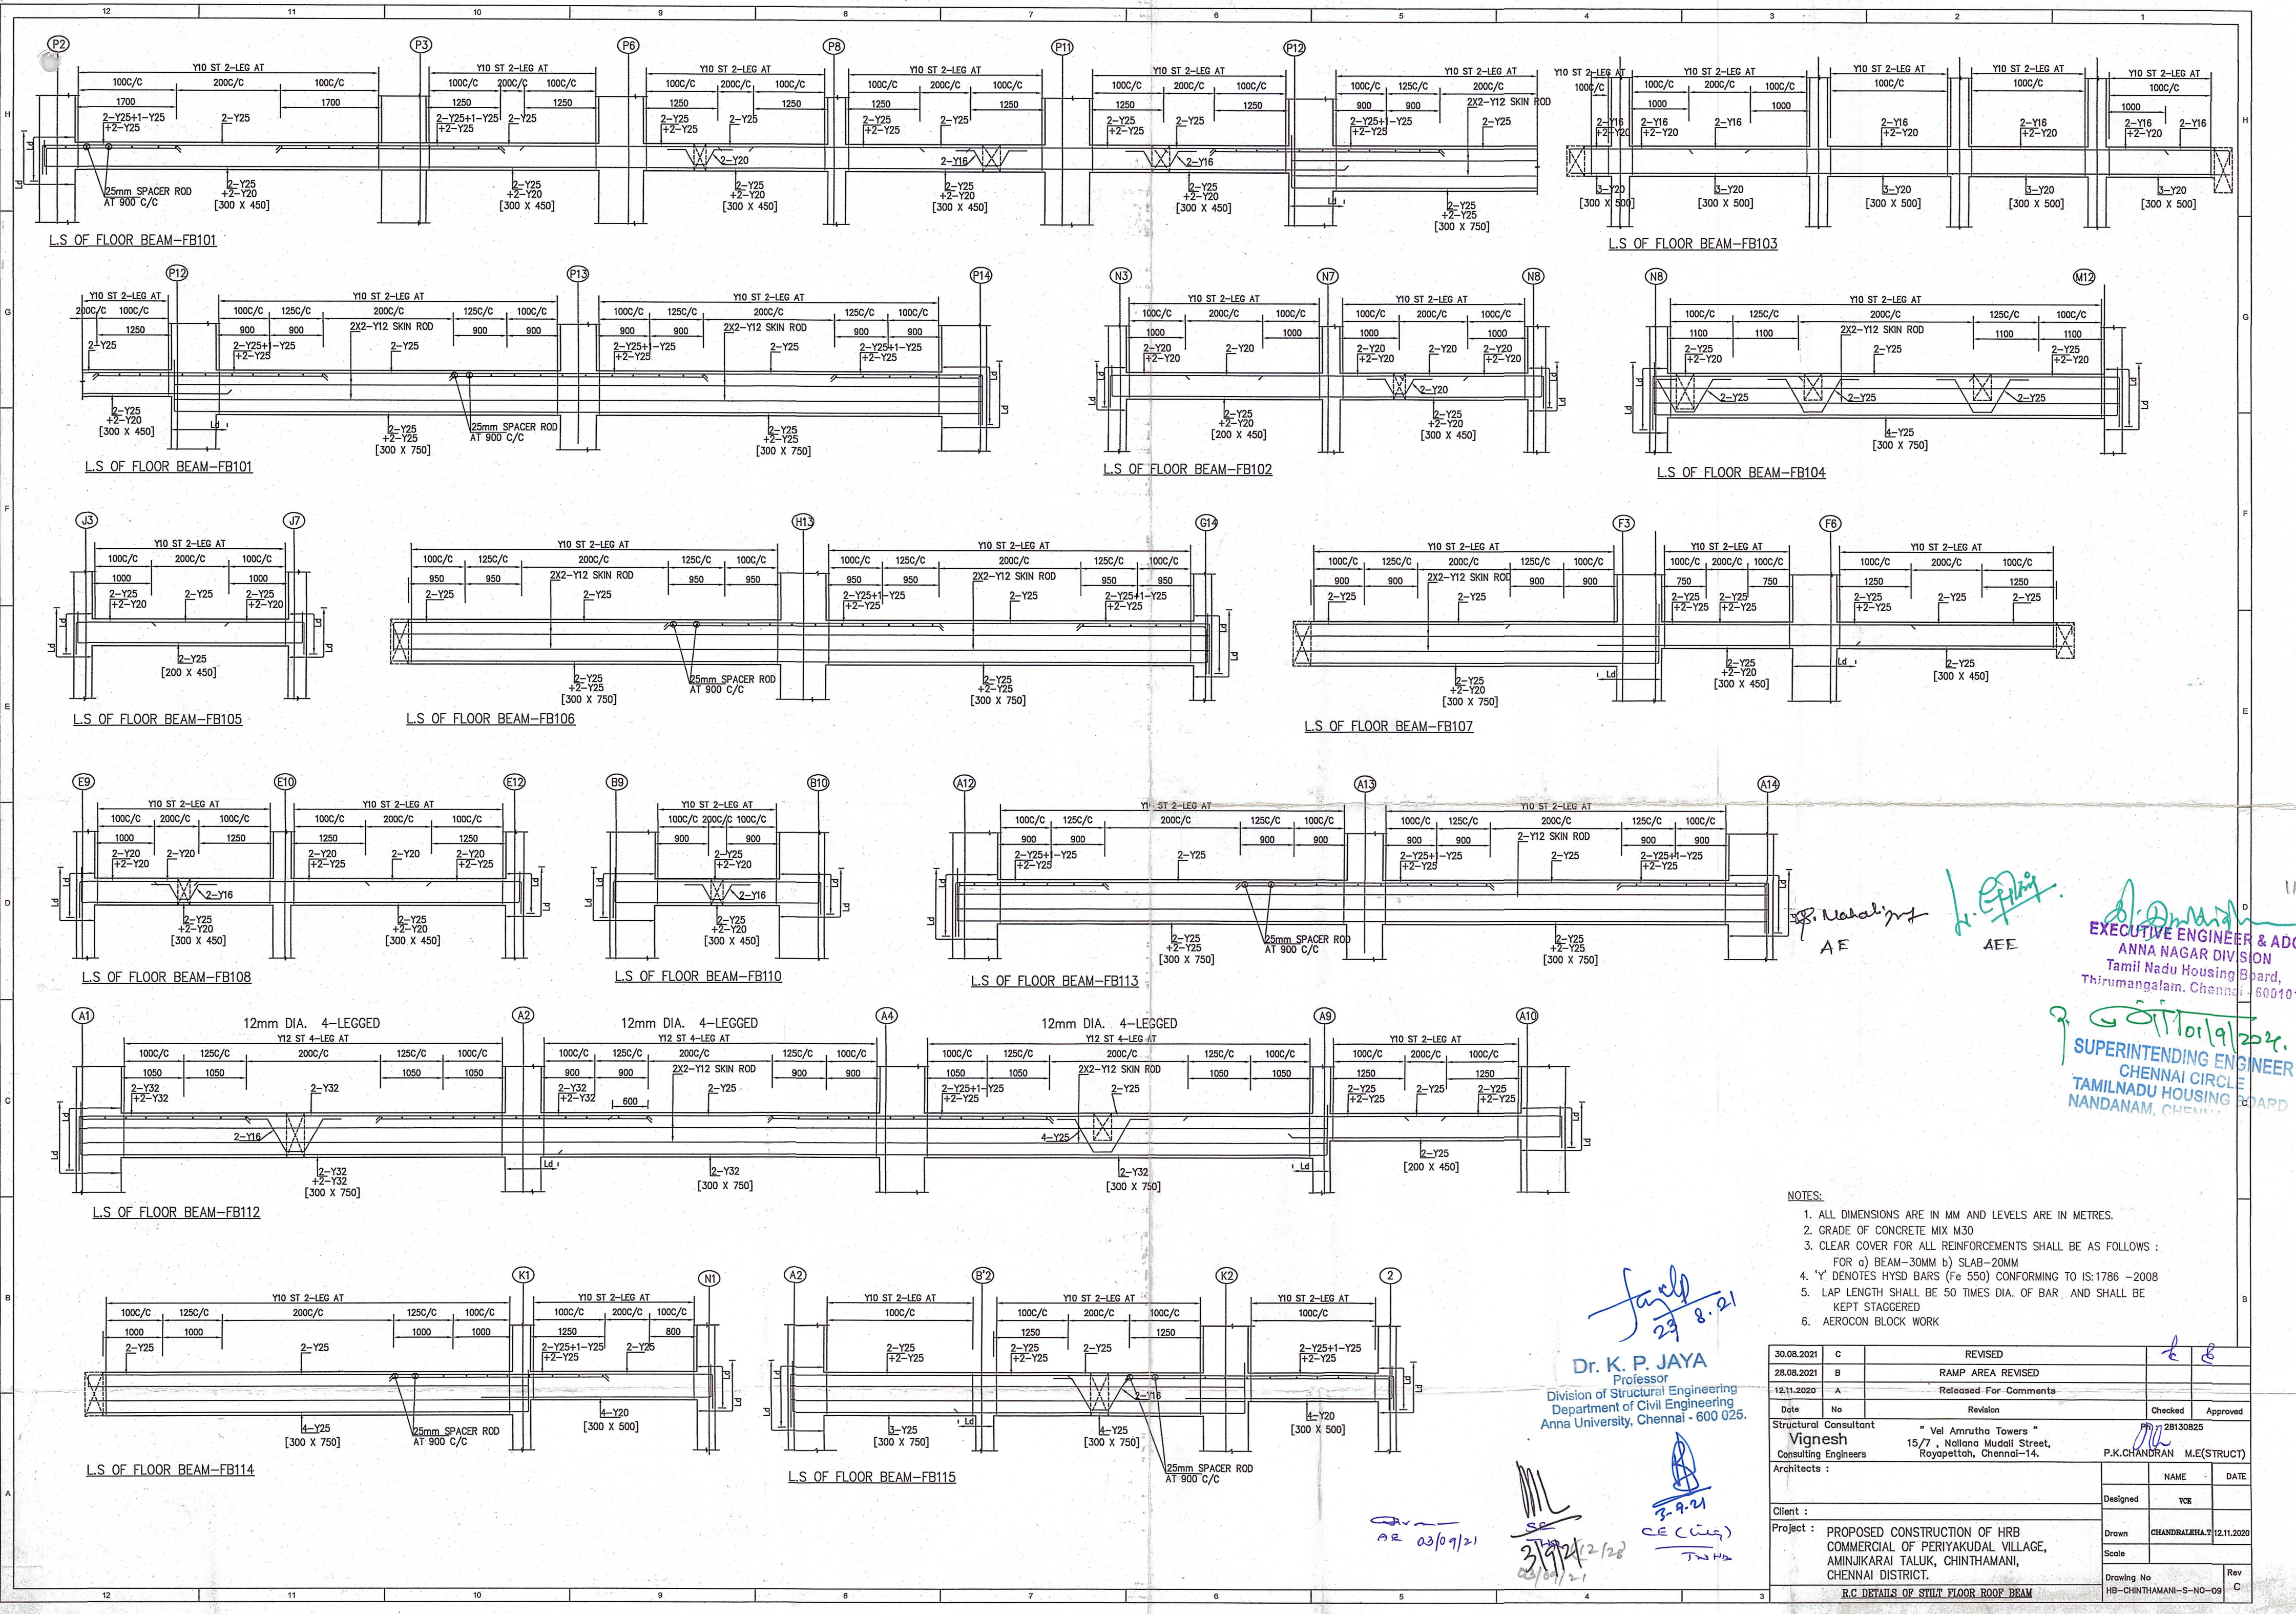

- NOTES:
1. ALL DIMENSIONS ARE IN MM AND LEVELS ARE IN METRES.
 2. GRADE OF CONCRETE MIX M30
 3. CLEAR COVER FOR ALL REINFORCEMENTS SHALL BE AS FOLLOWS :
FOR a) BEAM-30MM b) SLAB-20MM
 4. 'Y' DENOTES HYSD BARS (Fe 550) CONFORMING TO IS:1786 -2008
 5. LAP LENGTH SHALL BE 50 TIMES DIA. OF BAR AND SHALL BE KEPT STAGGERED
 6. AEROCON BLOCK WORK

Dr. K. P. JAYA
Professor
Division of Structural Engineering
Department of Civil Engineering
Anna University, Chennai - 600 025.

30.08.2021	C	REVISED		
28.08.2021	B	RAMP AREA REVISED		
12.11.2020	A	Released For Comments		
Date	No	Revision	Checked	Approved
Structural Consultant		"Vel Amrutha Towers"	28130825	
Vignesh		15/7, Nallana Mudali Street,	P.K.CHANDRAN M.E(STRUCT)	
Consulting Engineers		Royapettah, Chennai-14.		
Architects :			NAME	DATE
Client :			Designed	YCB
Project :		PROPOSED CONSTRUCTION OF HRB COMMERCIAL OF PERIYAKUDAL VILLAGE, AMINJIKARAI TALUK, CHINTHAMANI, CHENNAI DISTRICT.	Drawn	CHANDRAJEHA T.12.11.2020
			Scale	
			Drawing No	Rev
			HB-CHINTHAMANI-S-NO-09	C
R.C DETAILS OF STILT FLOOR ROOF BEAM				

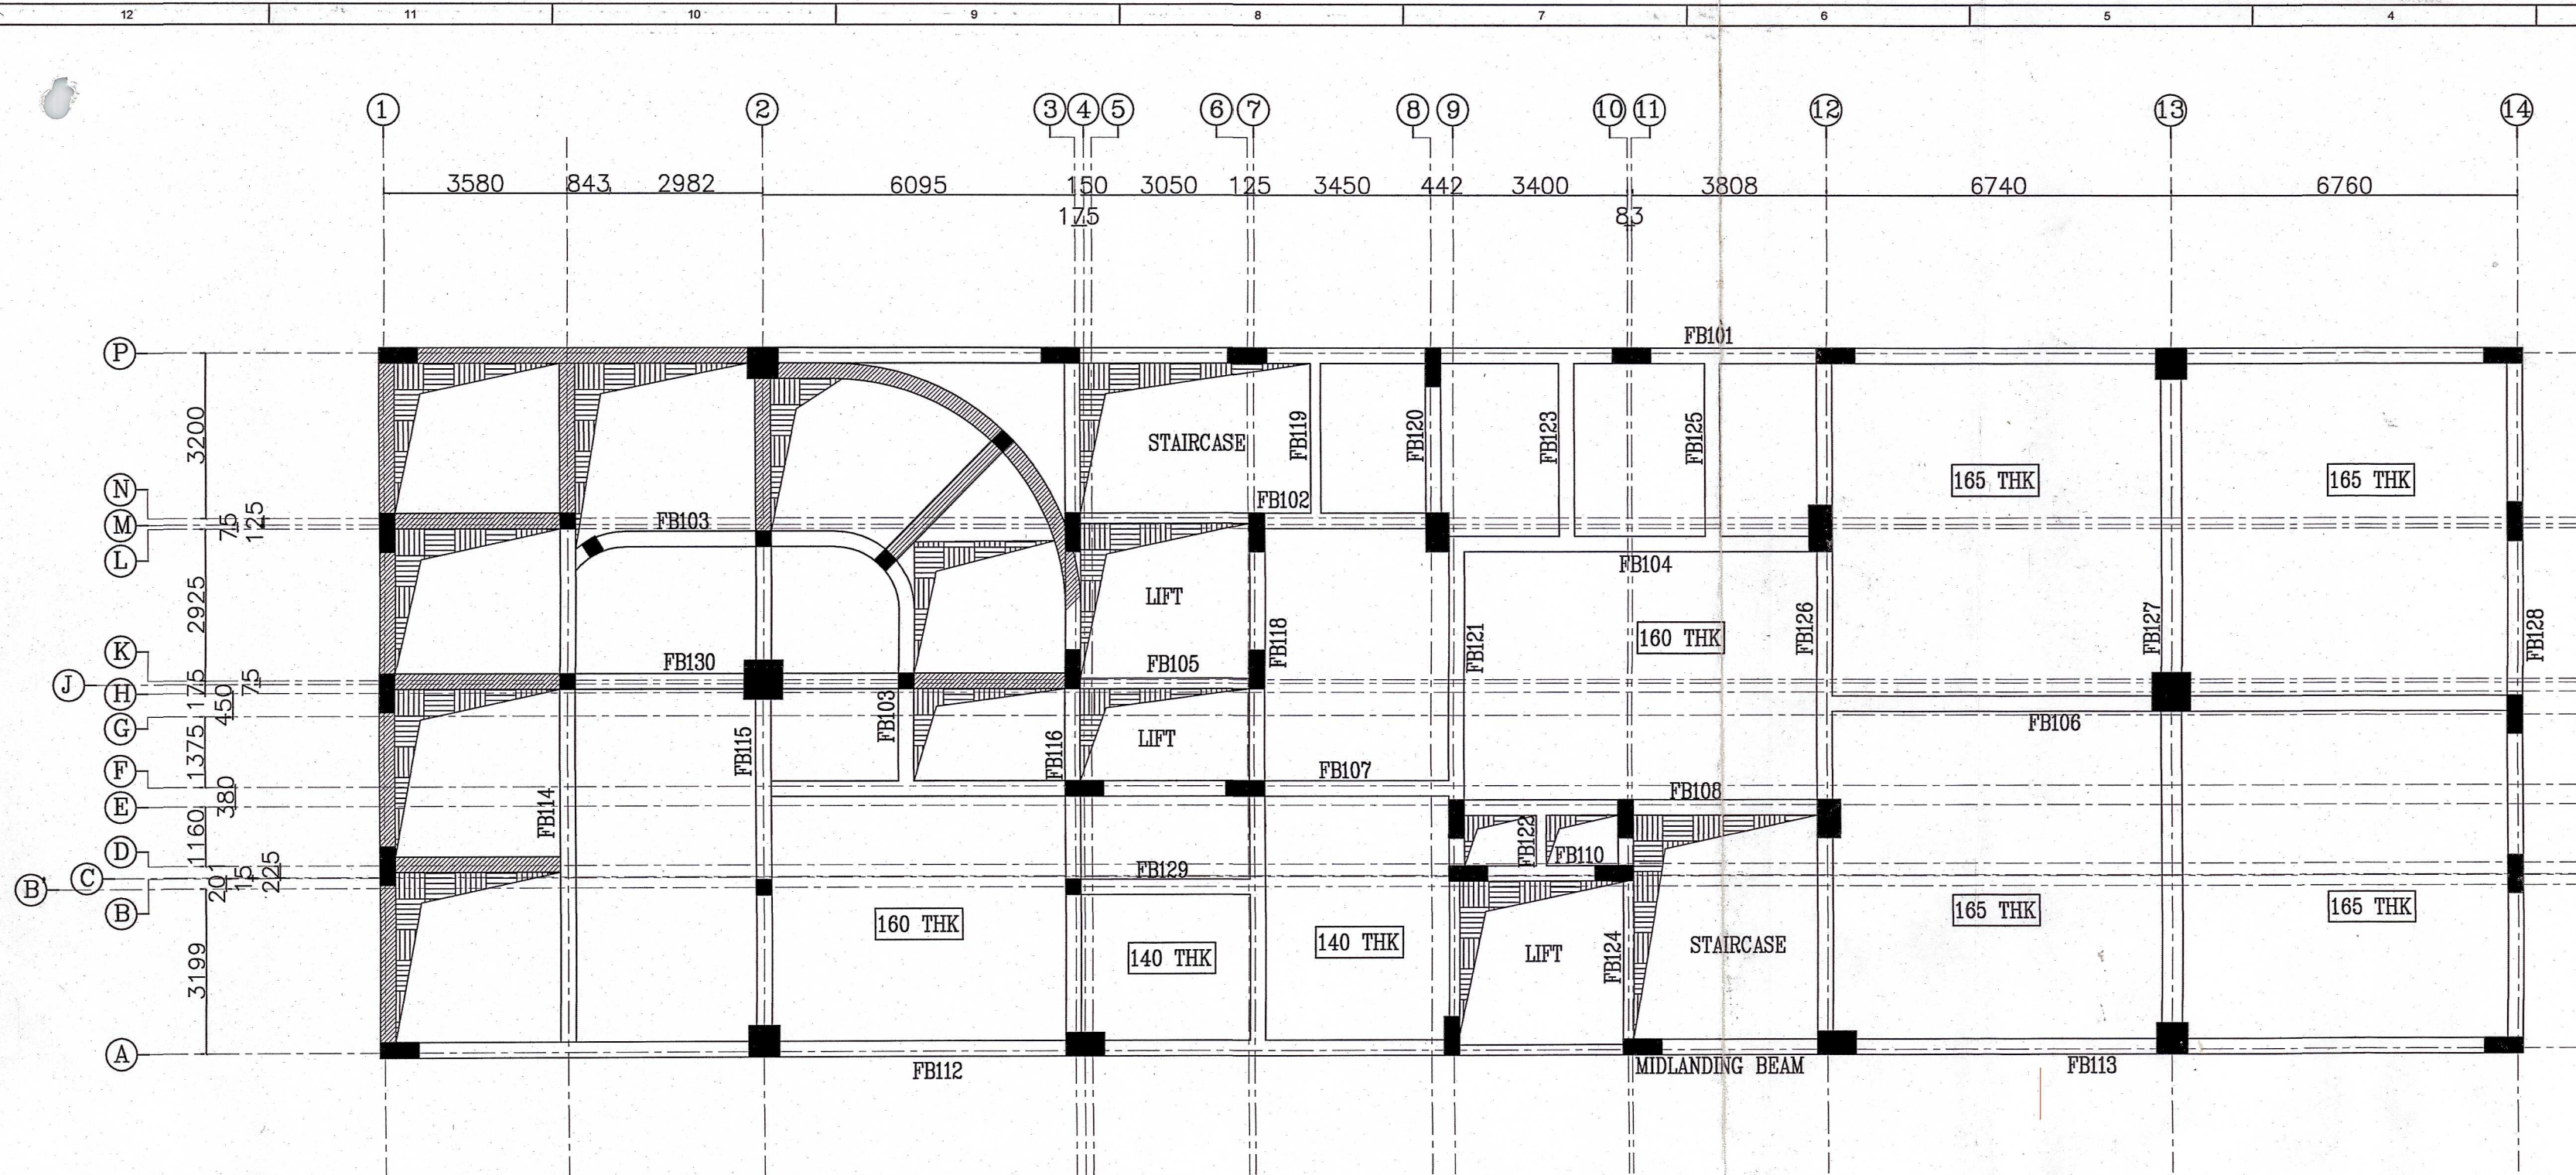

ALL SLAB THICKNESS 125 THK EXCEPT MARKED
LAYOUT OF STILT FLOOR ROOF BEAM

tie Bar 230 x 300
2/11 Top & bottom
when en repud to avoid
by edn eff
Phe

S. Mahalingam
AE

J. G. G. G.
AEE

EXECUTIVE ENGINEER & ADDL
ANNA NAGAR DIVISION
Tamil Nadu Housing Board,
Thirumangalam, Chennai - 600101

01/09/2021
SUPERINTENDING ENGINEER
CHENNAI CIRCLE
TAMILNADU HOUSING BOARD
NANDANAM, CHENNAI-600 035

NOTES:


- ALL DIMENSIONS ARE IN MM AND LEVELS ARE IN METRES.
- GRADE OF CONCRETE MIX M30
- CLEAR COVER FOR ALL REINFORCEMENTS SHALL BE AS FOLLOWS :
FOR a) BEAM-30MM b) SLAB-20MM
- 'Y' DENOTES HYSD BARS (Fe 550) CONFORMING TO IS:1786 -2008
- LAP LENGTH SHALL BE 50 TIMES DIA. OF BAR AND SHALL BE KEPT STAGGERED
- AEROCON BLOCK WORK

Dr. K. P. JAYA
Professor
Division of Structural Engineering
Department of Civil Engineering
Anna University, Chennai - 600 025.

AE 03/09/21

3.9.21
3/9/21 (10/28)
TND


30.08.2021	C	REVISED		
28.08.2021	B	RAMP AREA REVISED		
12.11.2020	A	RELEASED FOR COMMENTS		
DATE	NO	REVISION	CHECKED	APPROVED
STRUCTURAL CONSULTANT		"VEL AMRUTHA TOWERS"	P.M.: 28130825	
VIGNESH		15/7, NALLANA MUDALI STREET,		
CONSULTING ENGINEERS		ROYAPETTAH, CHENNAI-14.	P.K.CHANDRAN M.E.(STRUCT)	
ARCHITECTS:			NAME	DATE
CLIENT:			DESIGNED	VICE
PROJECT: PROPOSED CONSTRUCTION OF HRB			DRAWN	CHANDRAKHA 12.11.2020
COMMERCIAL OF PERIYAKUDAL			SCALE	
VILLAGE, AMINJIKARAI TALUK,			DRAWING NO	REV
CHINTHAMANI, CHENNAI DISTRICT.			HB-CHINTHAMANI-S-NO-08	C
LAYOUT OF STILT FLOOR ROOF BEAM				

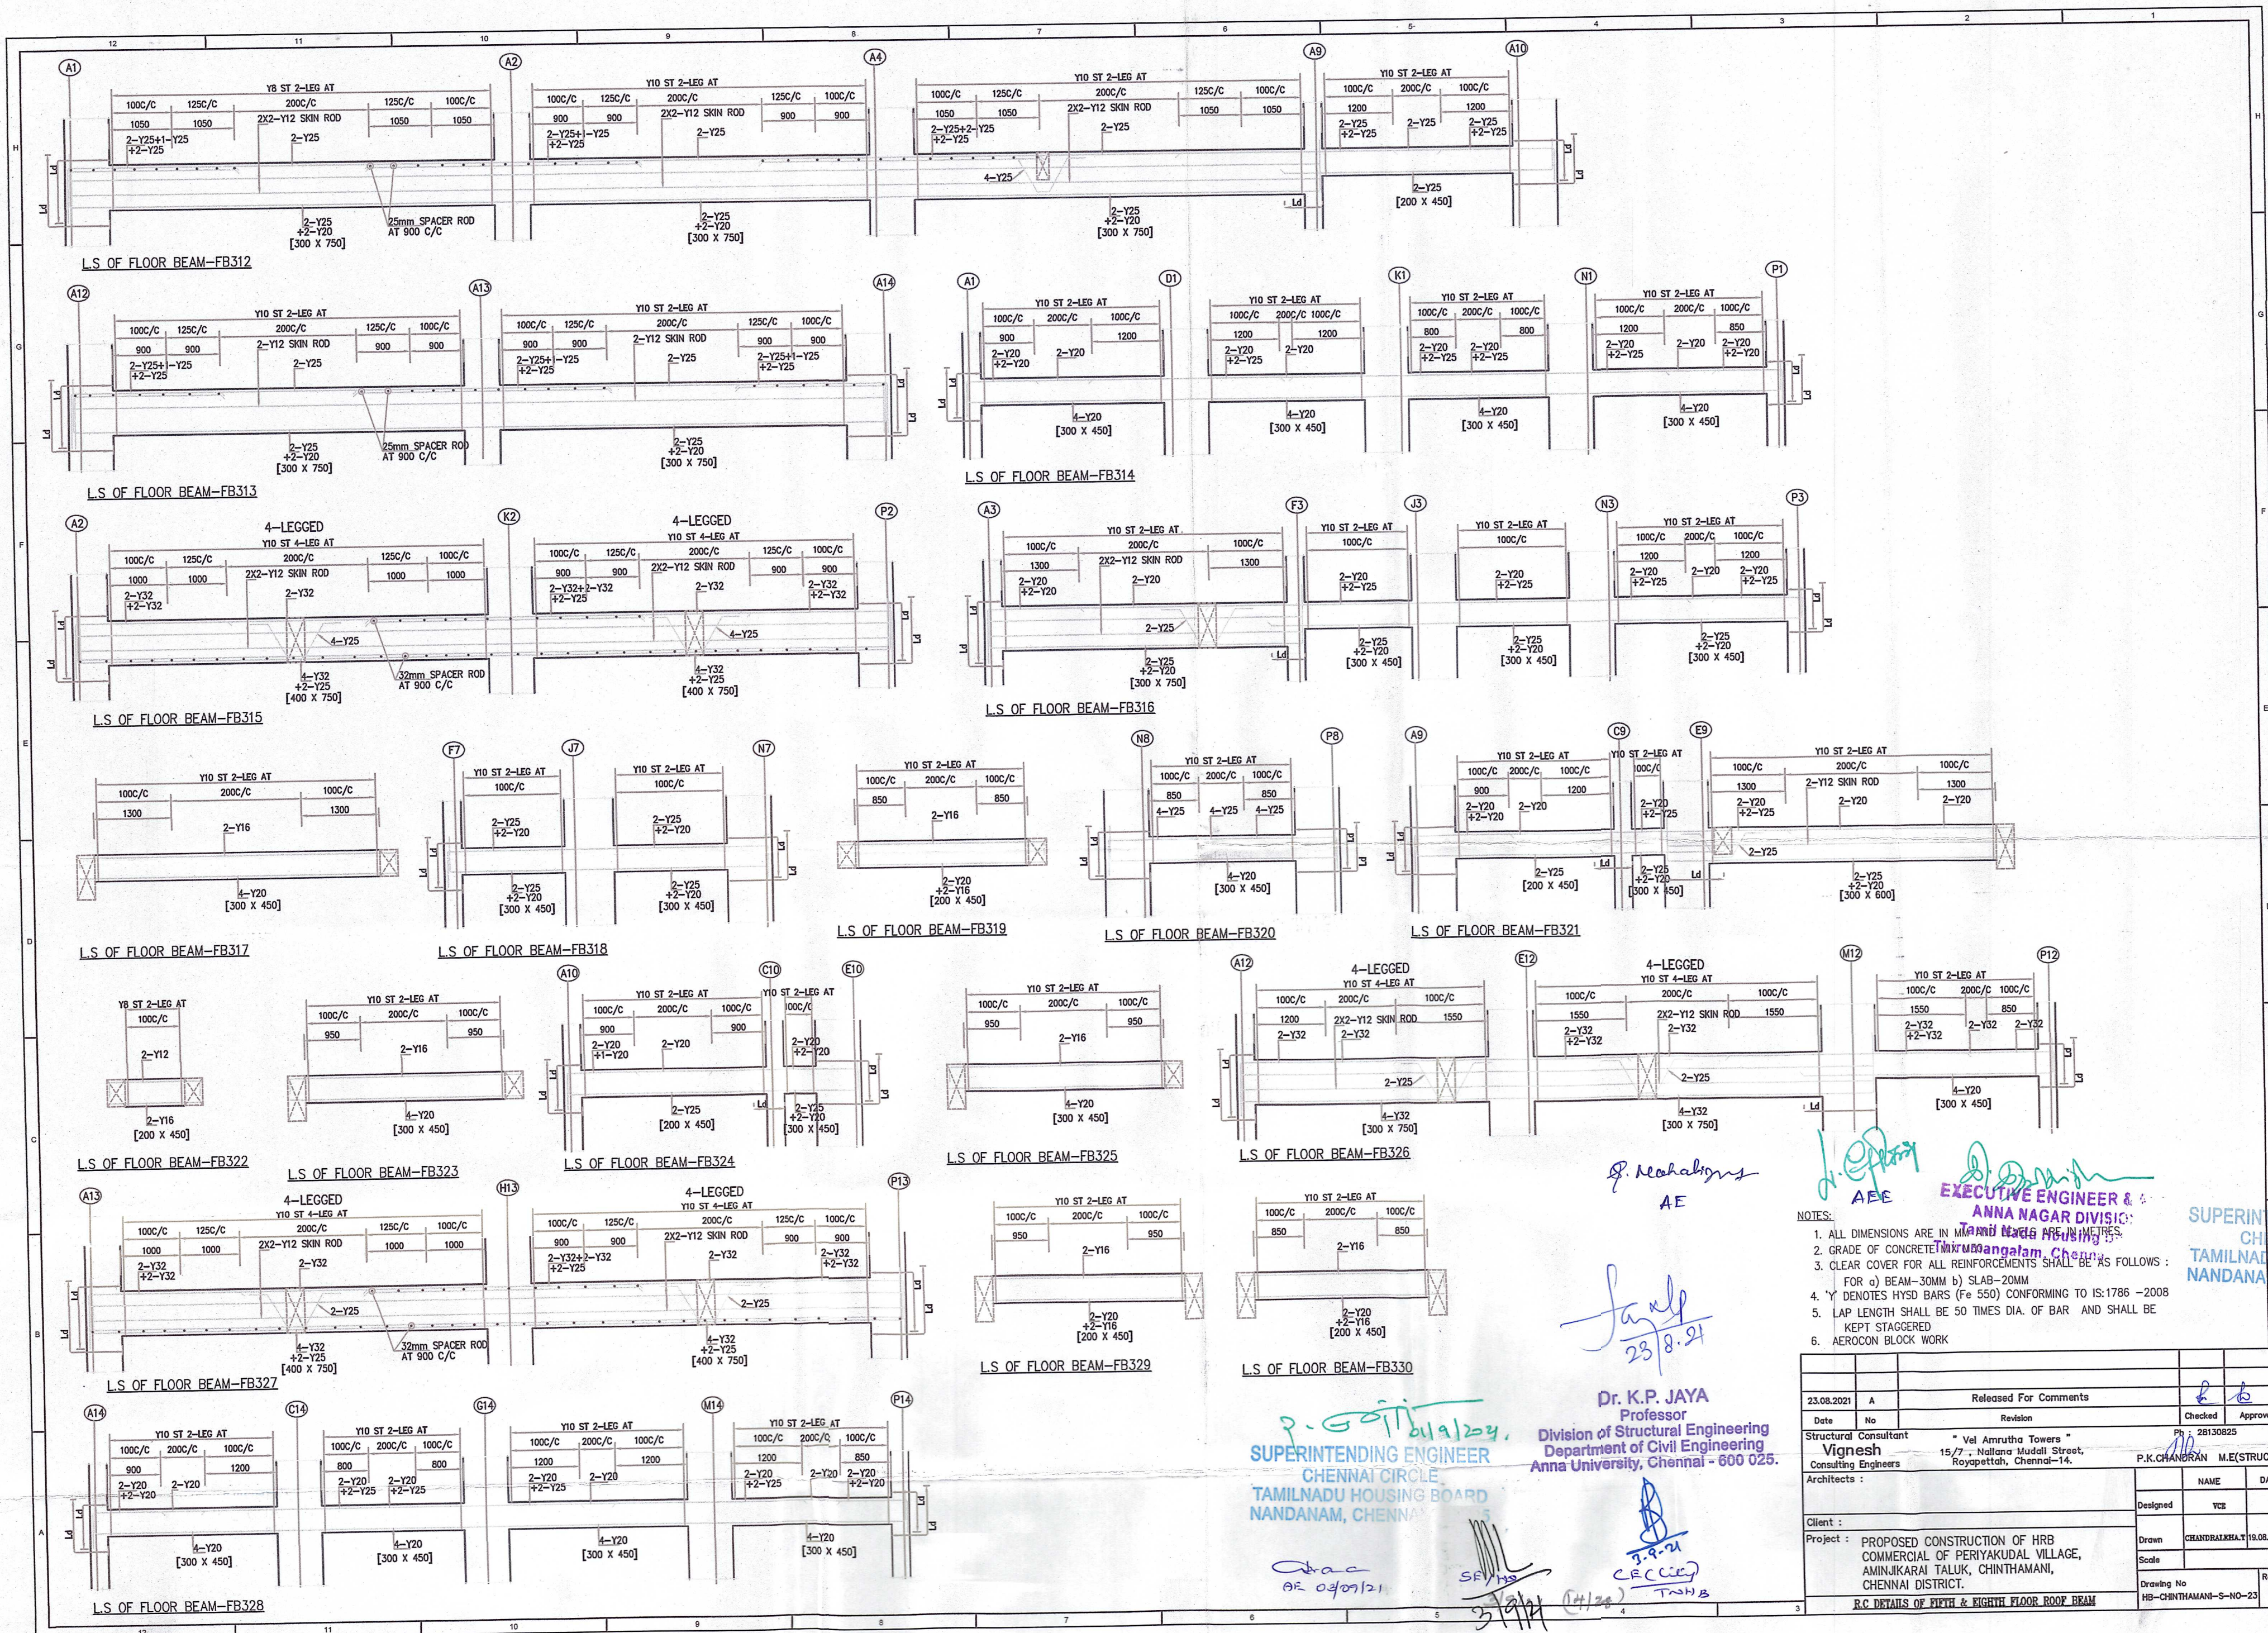

NOTES:

- ALL DIMENSIONS ARE IN MILLIMETRES.
- GRADE OF CONCRETE IS M20.
- CLEAR COVER FOR ALL REINFORCEMENTS SHALL BE AS FOLLOWS :
FOR a) BEAM-30MM b) SLAB-20MM
- Y DENOTES HYSD BARS (Fe 550) CONFORMING TO IS:1786 -2008
- LAP LENGTH SHALL BE 50 TIMES DIA. OF BAR AND SHALL BE KEPT STAGGERED
- AEROCOR BLOCK WORK

Date	No	Revision	Checked	Approved
23.08.2021	A	Released For Comments		
Structural Consultant : "Vel Amrutha Towers"				
Consulting Engineers : 15/7, Nallur Road, Royapettah, Chennai-14.				
Architects :				
Client :				
Project : PROPOSED CONSTRUCTION OF HRB COMMERCIAL OF PERIYAKUDAL VILLAGE, AMINIKARAI TALUK, CHINTHAMANI, CHENNAI DISTRICT.				
R.C. DETAILS OF FIFTH & EIGHTH FLOOR ROOF BEAM				
Drawing No		NAME		DATE
HB-CHINTHAMANI-S-NO-23		VCB		19.08.2021
Scale		Drawn		Rev
		CHANDRASEKAR		A

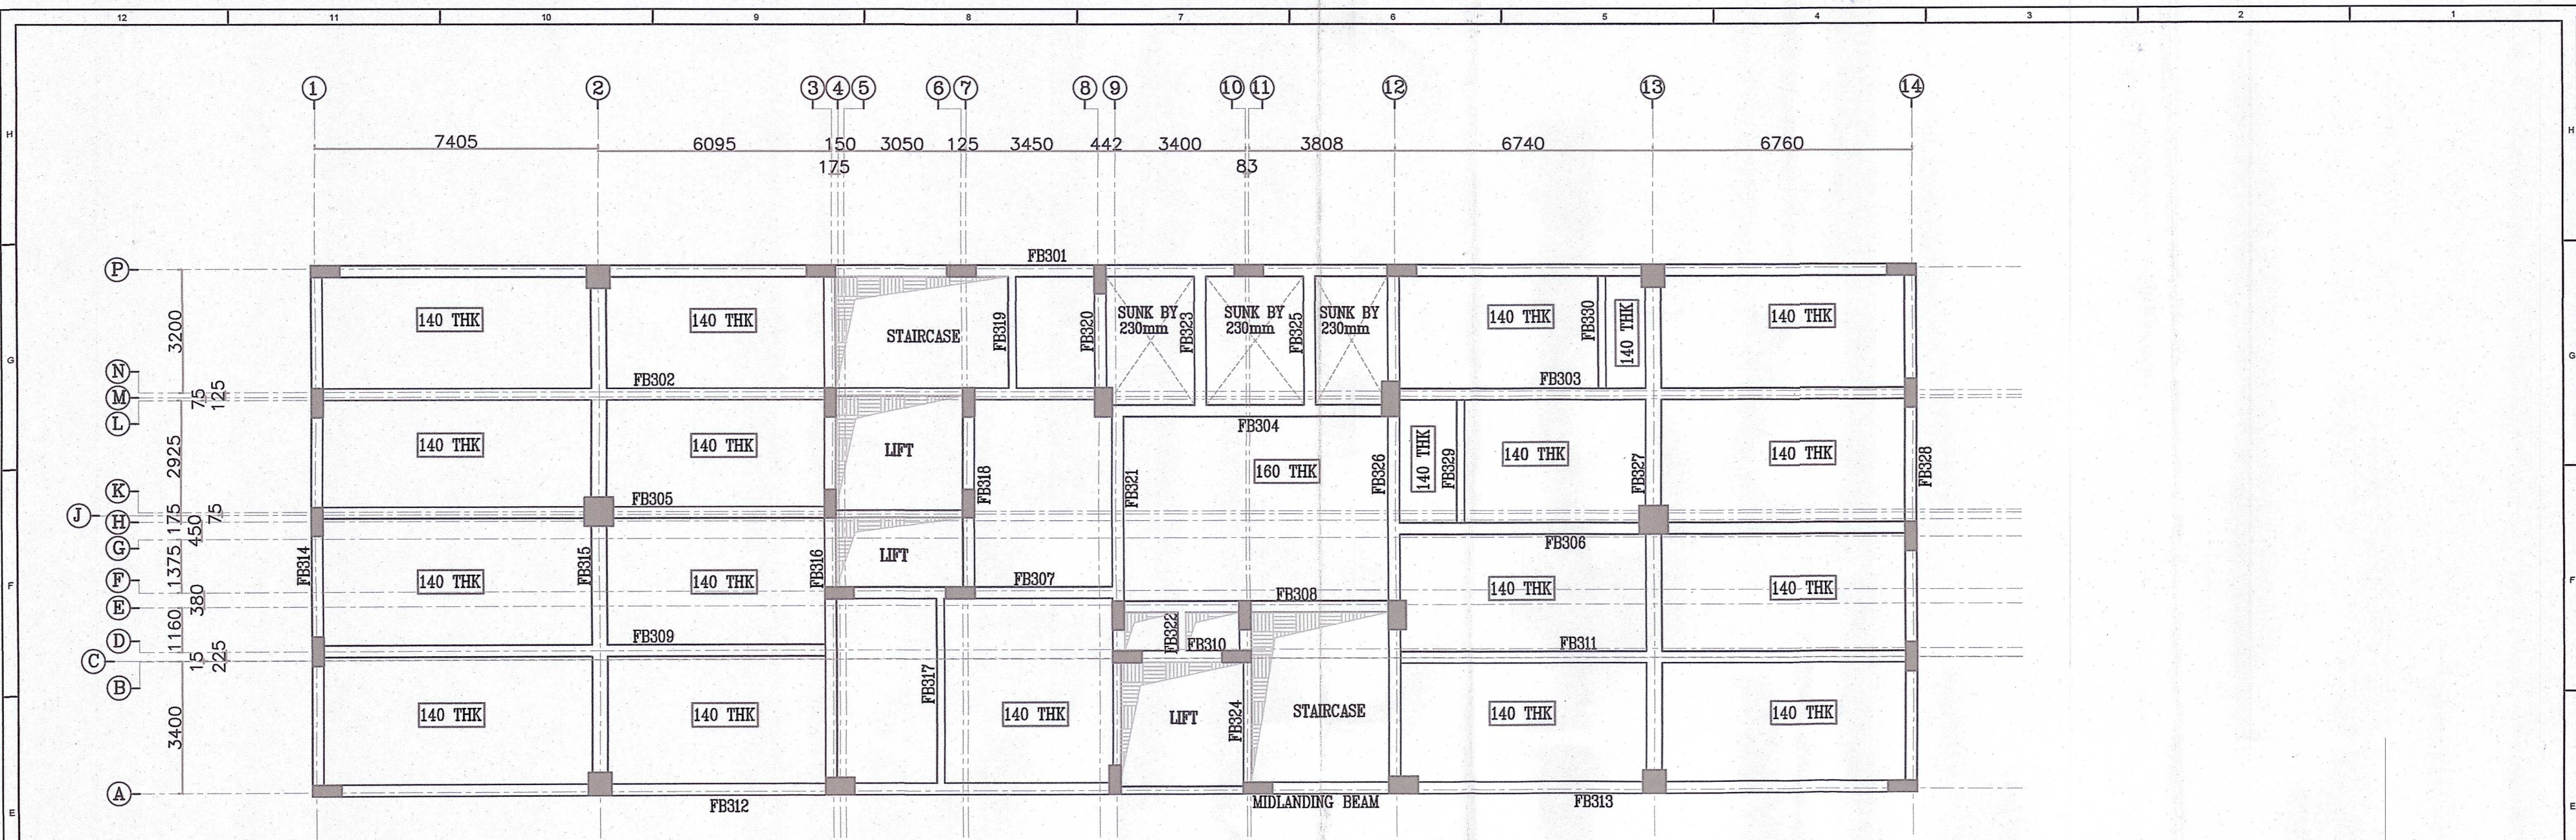

ALL SLAB THICKNESS 125 THK EXCEPT MARKED
LAYOUT OF FIFTH & EIGHTH FLOOR ROOF BEAM

S. Mahalingam
A.E.

J. G. S. S.
A.E.E.

EXECUTIVE ENGINEER
ANNA NAGAR DIV.,
Tamil Nadu Housing Board,
Thirumangalam, Chennai - 600101


J. G. S. S.
23/8.21

Dr. K.P. JAYA
Professor
Division of Structural Engineering
Department of Civil Engineering
Anna University, Chennai - 600 025.

01/9/2021
SUPERINTENDING ENGINEER
CHENNAI CIRCLE

- NOTES:
1. ALL DIMENSIONS ARE IN MM AND LEVELS ARE IN METRES.
 2. GRADE OF CONCRETE MIX M30
 3. CLEAR COVER FOR ALL REINFORCEMENTS SHALL BE AS FOLLOWS :
FOR a) BEAM-30MM b) SLAB-20MM
 4. 'Y' DENOTES HYSD BARS (Fe 550) CONFORMING TO IS:1786 -2008
 5. LAP LENGTH SHALL BE 50 TIMES DIA. OF BAR AND SHALL BE KEPT STAGGERED
 6. AEROCON BLOCK WORK

23.08.2021	A	RELEASED FOR COMMENTS	23/8.21
DATE	NO	REVISION	CHECKED APPROVED
STRUCTURAL CONSULTANT	"VEL AMRUTHA TOWERS"		
CONSULTING ENGINEERS	15/77, "NALLANA MUDALI STREET, ROYAPETTAH, CHENNAI-14."		
ARCHITECTS:	P.K.CHANDRAN M.E(STRUCT)		
CLIENT:	DESIGNED	YCE	DATE
PROJECT:	PROPOSED CONSTRUCTION OF HRB COMMERCIAL OF PERIYAKUDAL VILLAGE, AMINJIKARAI TALUK, CHINTHAMANI, CHENNAI DISTRICT.		
DRAWING NO	HB-CHINTHAMANI-S-NO-21		
REV	A		

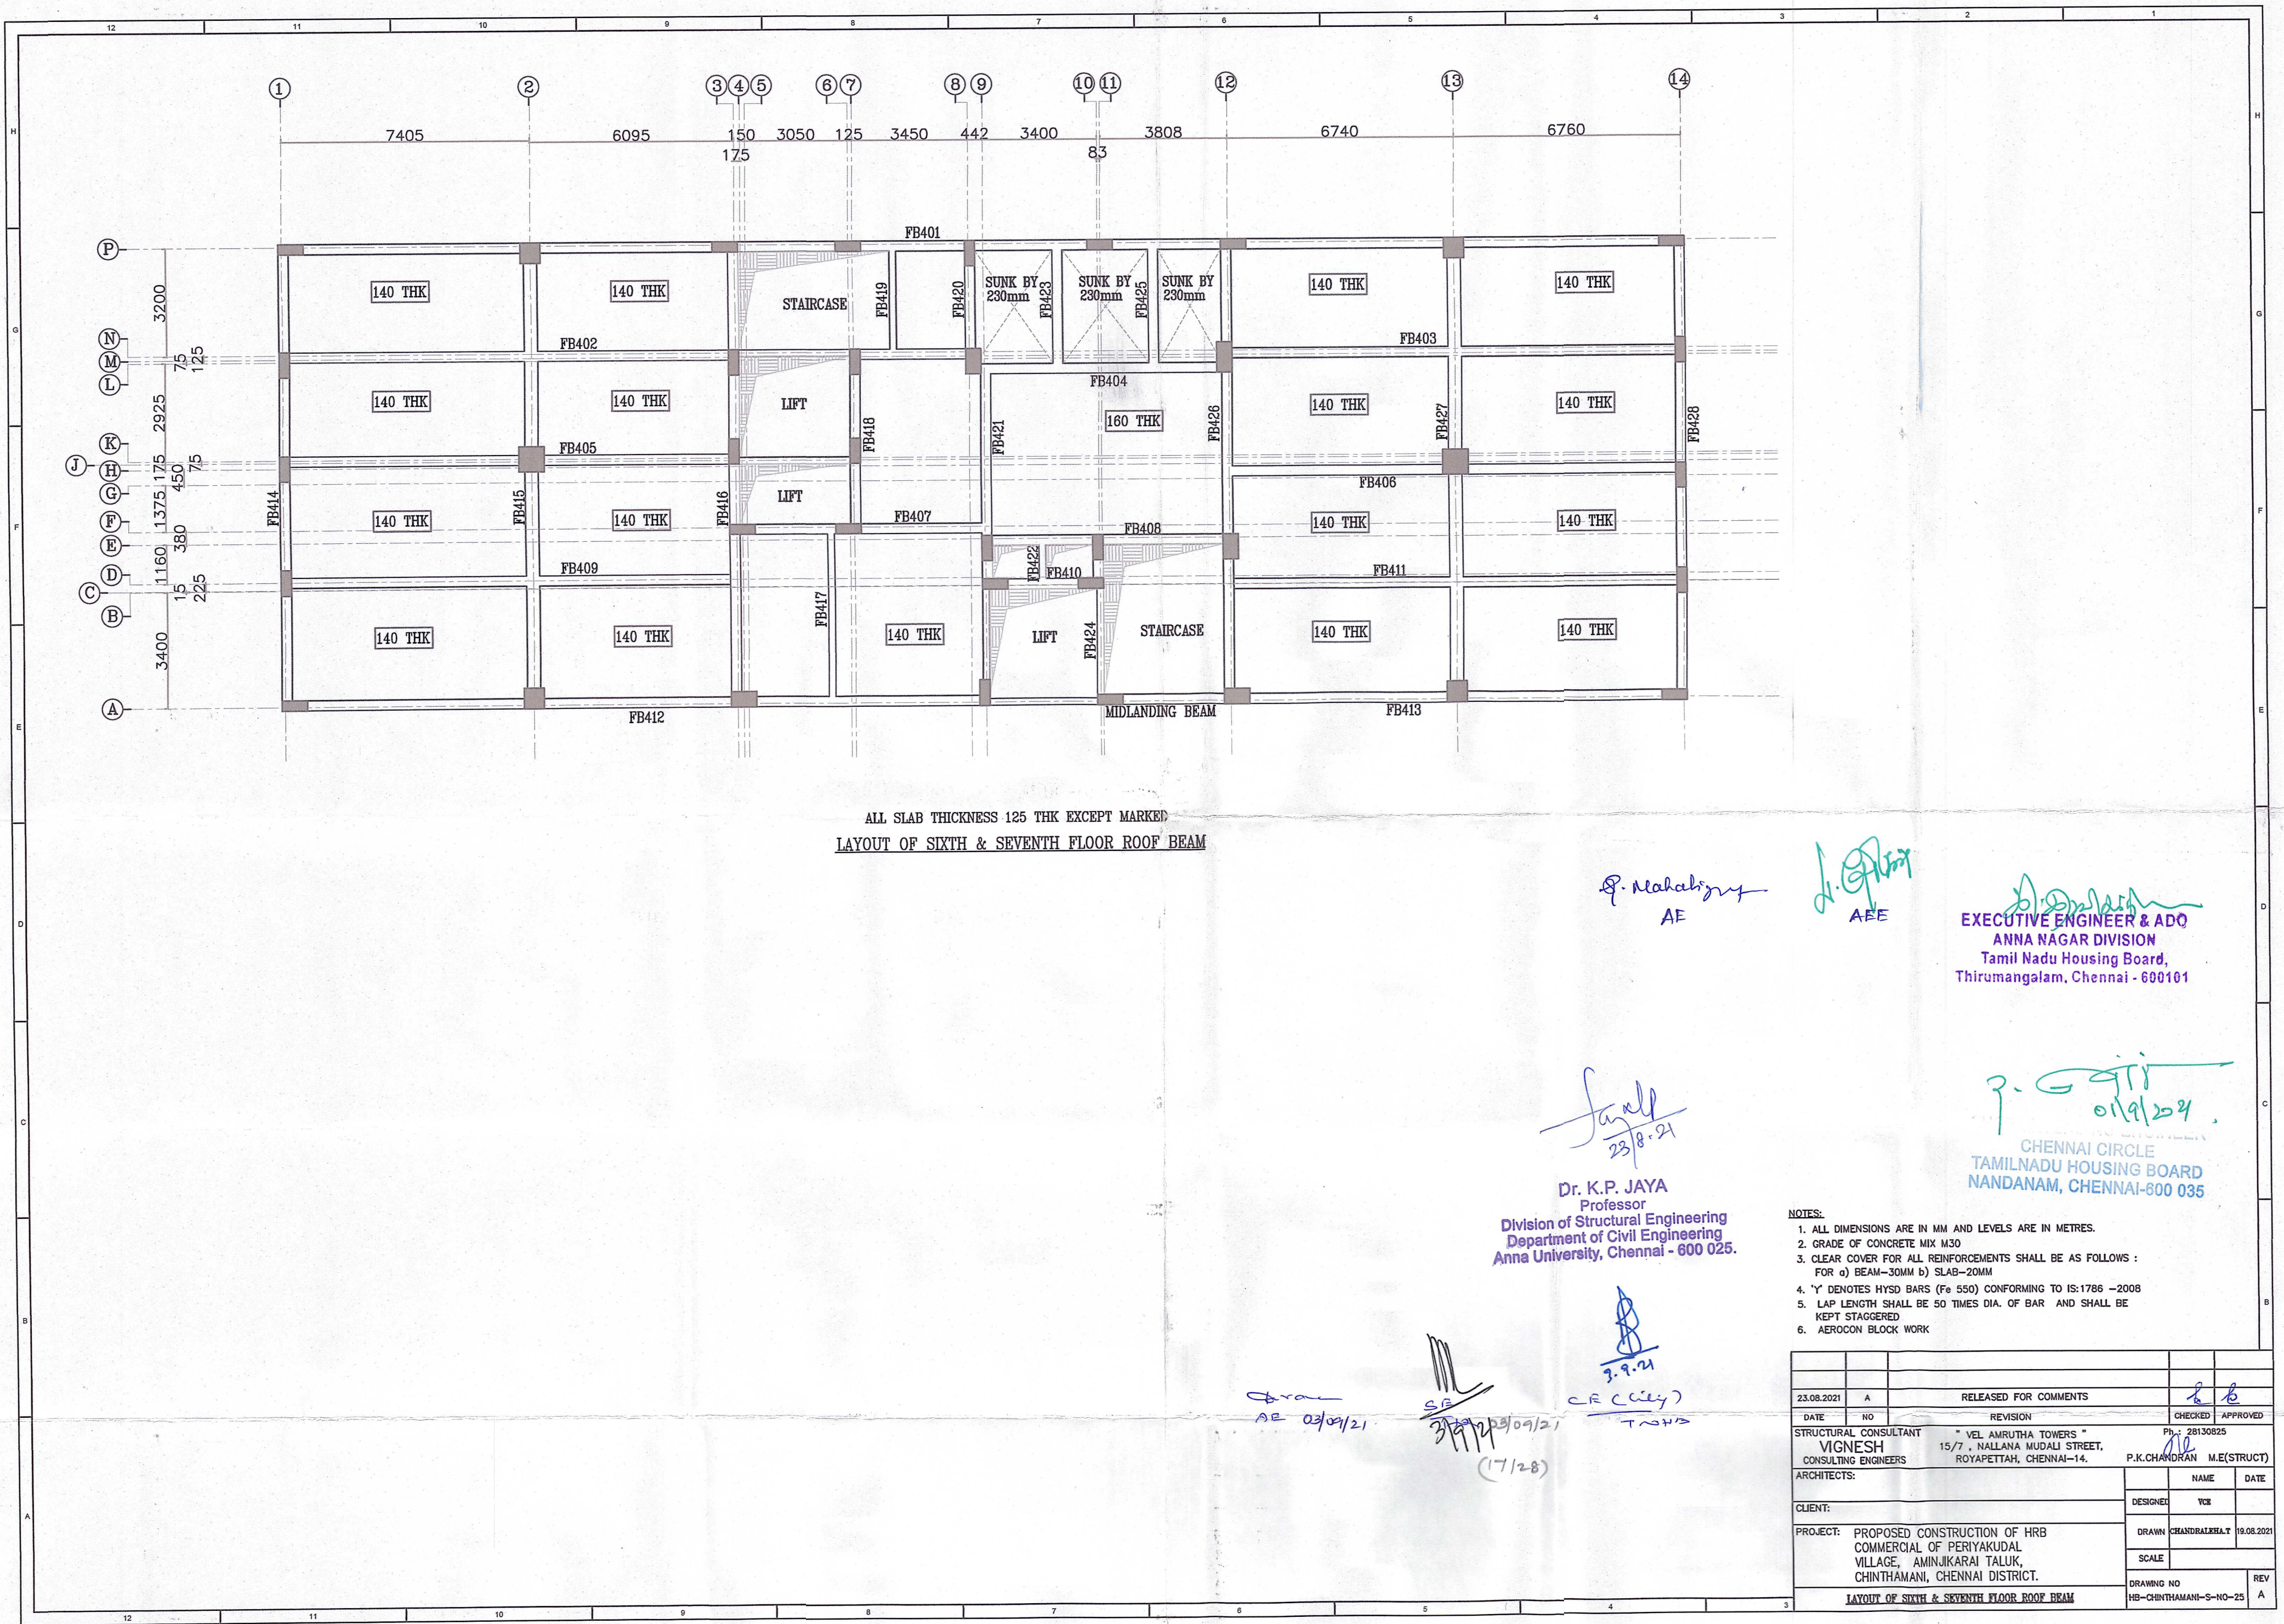

ALL SLAB THICKNESS 125 THK EXCEPT MARKED
LAYOUT OF SIXTH & SEVENTH FLOOR ROOF BEAM

P. Mahalingam
AE

L. Senthil
AEE

P. Mahalingam
EXECUTIVE ENGINEER & ADO
ANNA NAGAR DIVISION
Tamil Nadu Housing Board,
Thirumangalam, Chennai - 600101

S. K. Jeyaraj
23/8/21
Dr. K.P. JAYA
Professor
Division of Structural Engineering
Department of Civil Engineering
Anna University, Chennai - 600 025.

P. Mahalingam
01/9/2021
CHENNAI CIRCLE
TAMILNADU HOUSING BOARD
NANDANAM, CHENNAI-600 035

- NOTES:
1. ALL DIMENSIONS ARE IN MM AND LEVELS ARE IN METRES.
 2. GRADE OF CONCRETE MIX M30
 3. CLEAR COVER FOR ALL REINFORCEMENTS SHALL BE AS FOLLOWS :
FOR a) BEAM-30MM b) SLAB-20MM
 4. 'Y' DENOTES HYSD BARS (Fe 550) CONFORMING TO IS:1786 -2008
 5. LAP LENGTH SHALL BE 50 TIMES DIA. OF BAR AND SHALL BE KEPT STAGGERED
 6. AEROCON BLOCK WORK


AE
03/09/21

AE
03/09/21

S. K. Jeyaraj
3.9.21
C.E. (City)
T.N.H.B.

(17/28)

23.08.2021	A	RELEASED FOR COMMENTS	<i>b</i>	<i>b</i>
DATE	NO	REVISION	CHECKED	APPROVED
STRUCTURAL CONSULTANT		" VEL AMRUTHA TOWERS "	Ph: 28130825	
VIGNESH		15/7, NALLANA MUDALI STREET,	<i>AE</i>	
CONSULTING ENGINEERS		ROYAPETTAH, CHENNAI-14.	P.K.CHANDRAN	M.E(STRUCT)
ARCHITECTS:			NAME	DATE
CLIENT:			DESIGNED	VCE
PROJECT: PROPOSED CONSTRUCTION OF HRB COMMERCIAL OF PERIYAKUDAL VILLAGE, AMINJIKARAI TALUK, CHINTHAMANI, CHENNAI DISTRICT.			DRAWN	CHANDRASEKAR 19.08.2021
			SCALE	
			DRAWING NO	REV
LAYOUT OF SIXTH & SEVENTH FLOOR ROOF BEAM			HB-CHINTHAMANI-S-NO-25	A

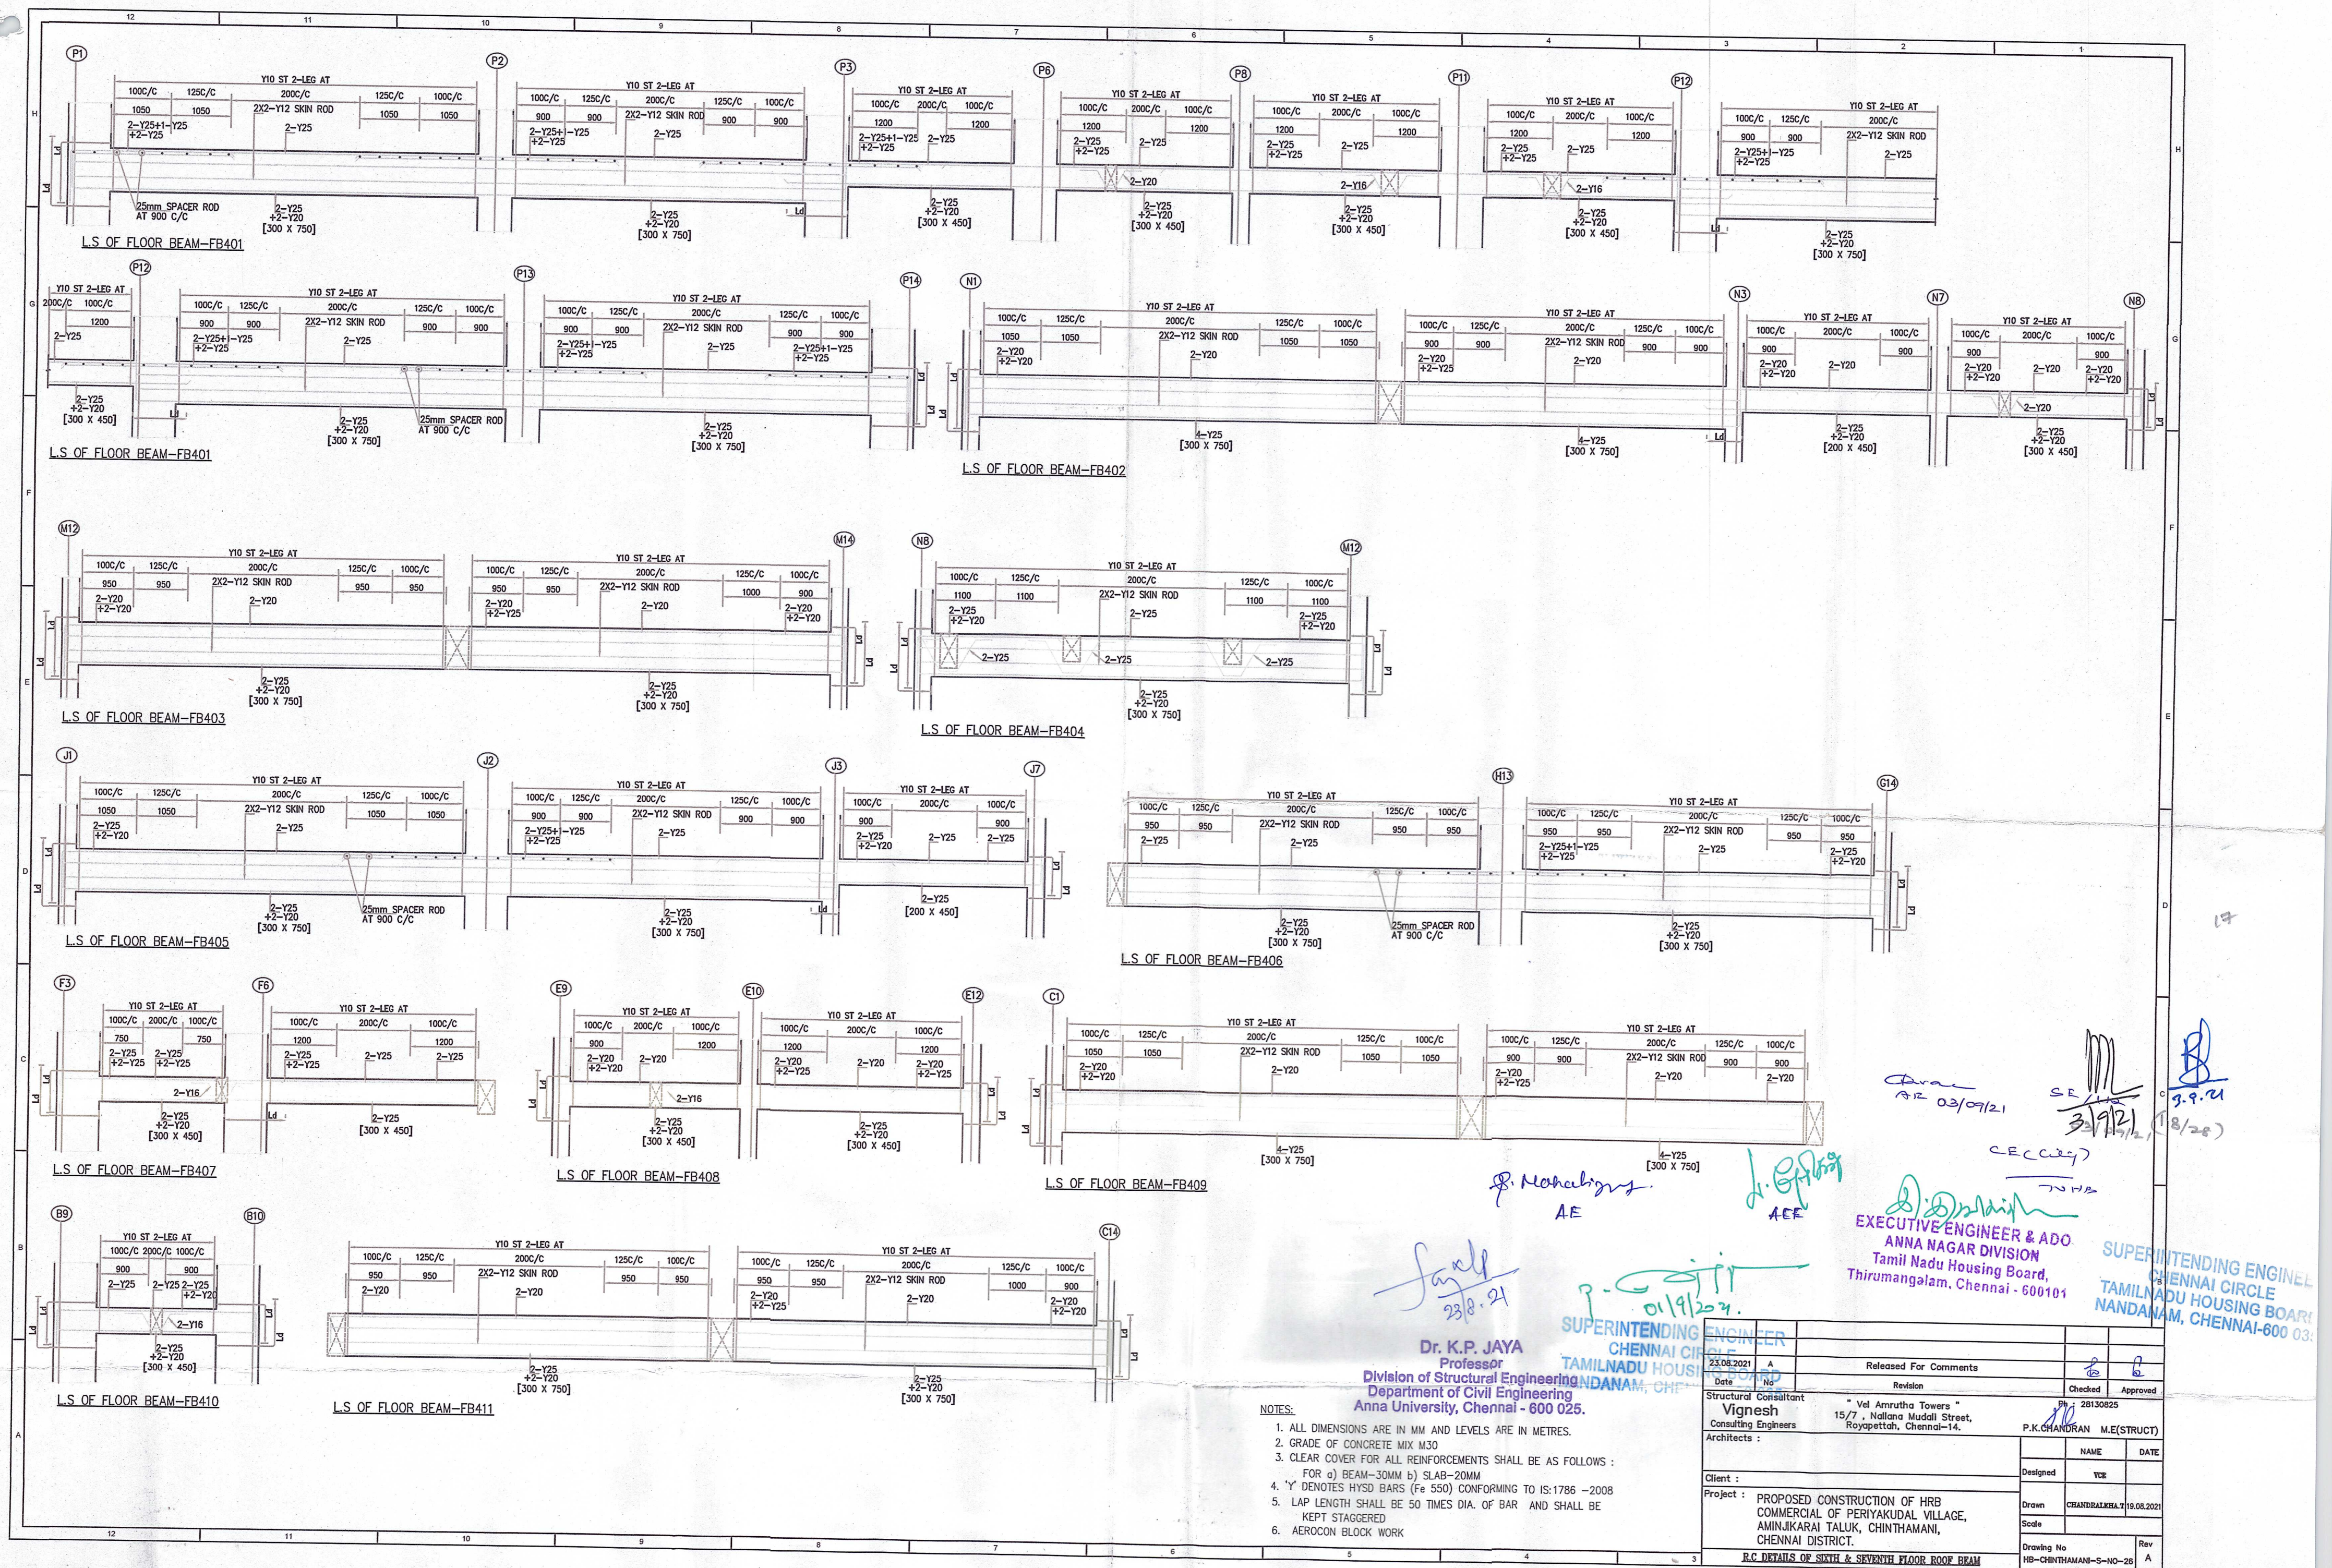

Our services go beyond



Buying & Selling Services

Property Buying Assistance, Property Selling Support, Market Price Analysis, Owner Outreach and Negotiation.



Legal & Documentation Services

Certified EC, Patta, legal opinions, property verification, due diligence, litigation solutions, and legal heir certificates.



Property Development & Approvals

Building plan approvals, construction, layout and sub-division approvals, zone conversion, and occupancy certification.



NRI & Investment Services

Escrow Services, Rentals, Litigation Solutions, Property Valuation and Property Management



Compliance & Special Services

Demolition, Vaasthu checks, regularization of unauthorized buildings, and office space solutions.

Smarter Tools, Stronger Decisions



Property Valuation & Cost Estimation

Guideline Value, Apartment Composite Value, Stamp Duty & Registration Fees Calculator, Building Value Calculator, Capital Gains Calculator, Area Unit Converter, Length Unit Converter



Ownership, Compliance & Legal Verification

Encumbrance Certificate (EC) Search, Find Your SRO, Temple Property Check, WAQF Property Check, View Patta/Chitta, View FMB, Patta Analyzer, EC Analyzer



Zoning & Land Use Analysis

Land Use Zone Finder, CRZ Zone Check, Aquifer Zone Check, CBA Check, EWS Check, Road Width Check, Proposed Road Widening Check, FSI Calculator



Property Documentation & Workflow Tools

Forms & Templates, Document Generator, Document Translation, Dictionary



Vastu & Property Management Tools

Home Vastu Shastra, Plot Vastu Shastra, Property Management

Verified RealEstateTM

We're honored to be part of your
real estate journey

3/350/2 Mettukuppam,
OMR Thoraipakkam,
Chennai, India

hello@verified.realestate
+91 9996 12 9996
www.verified.realestate