

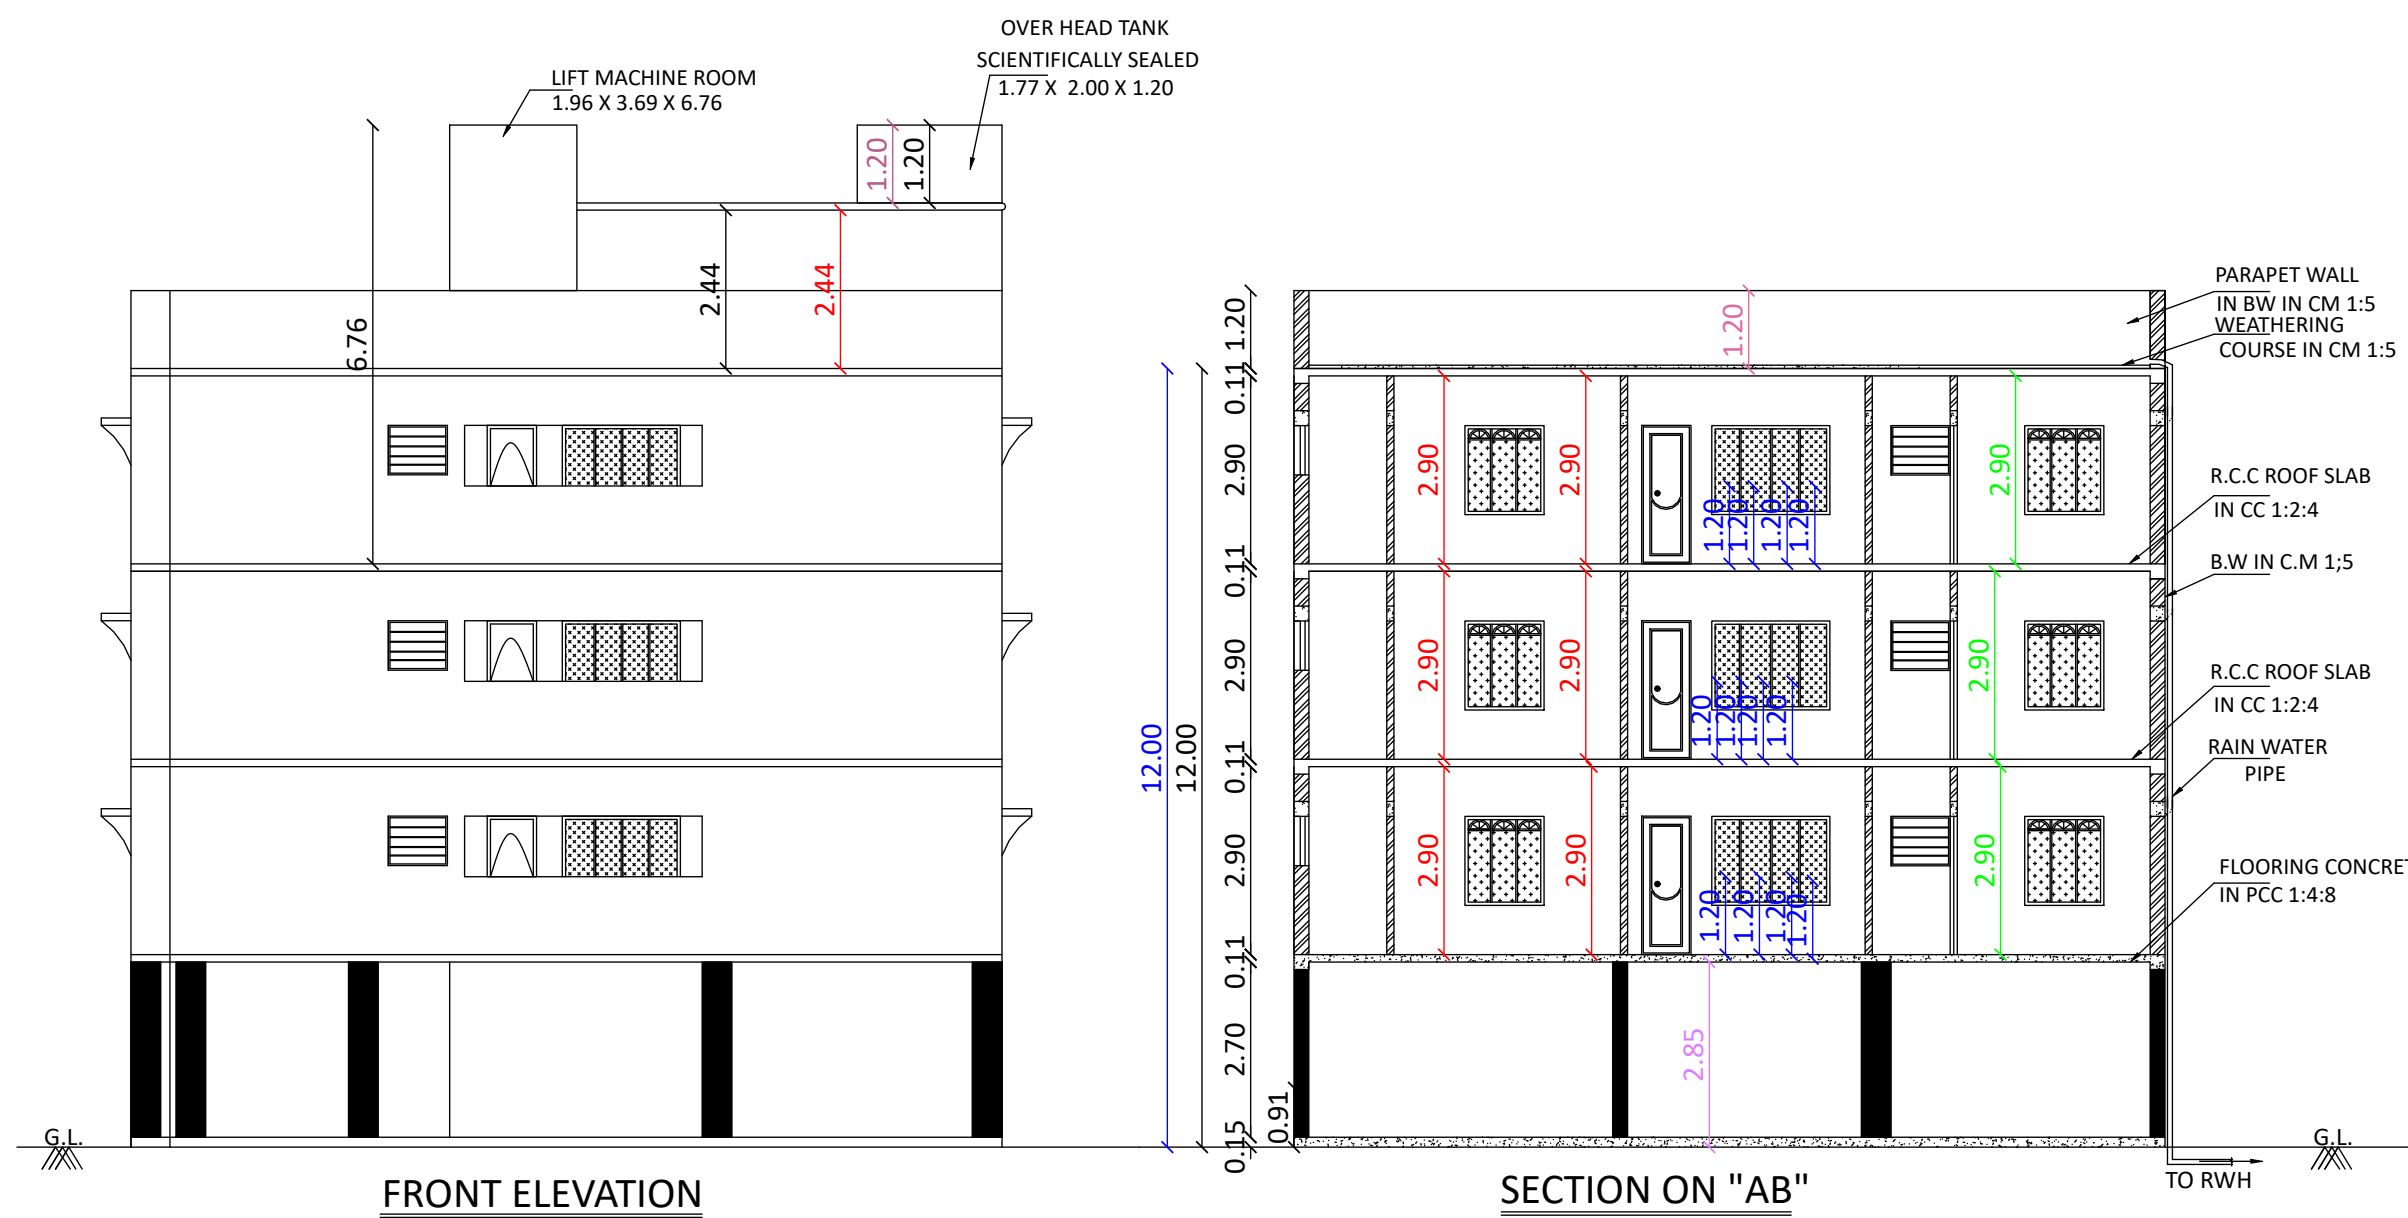


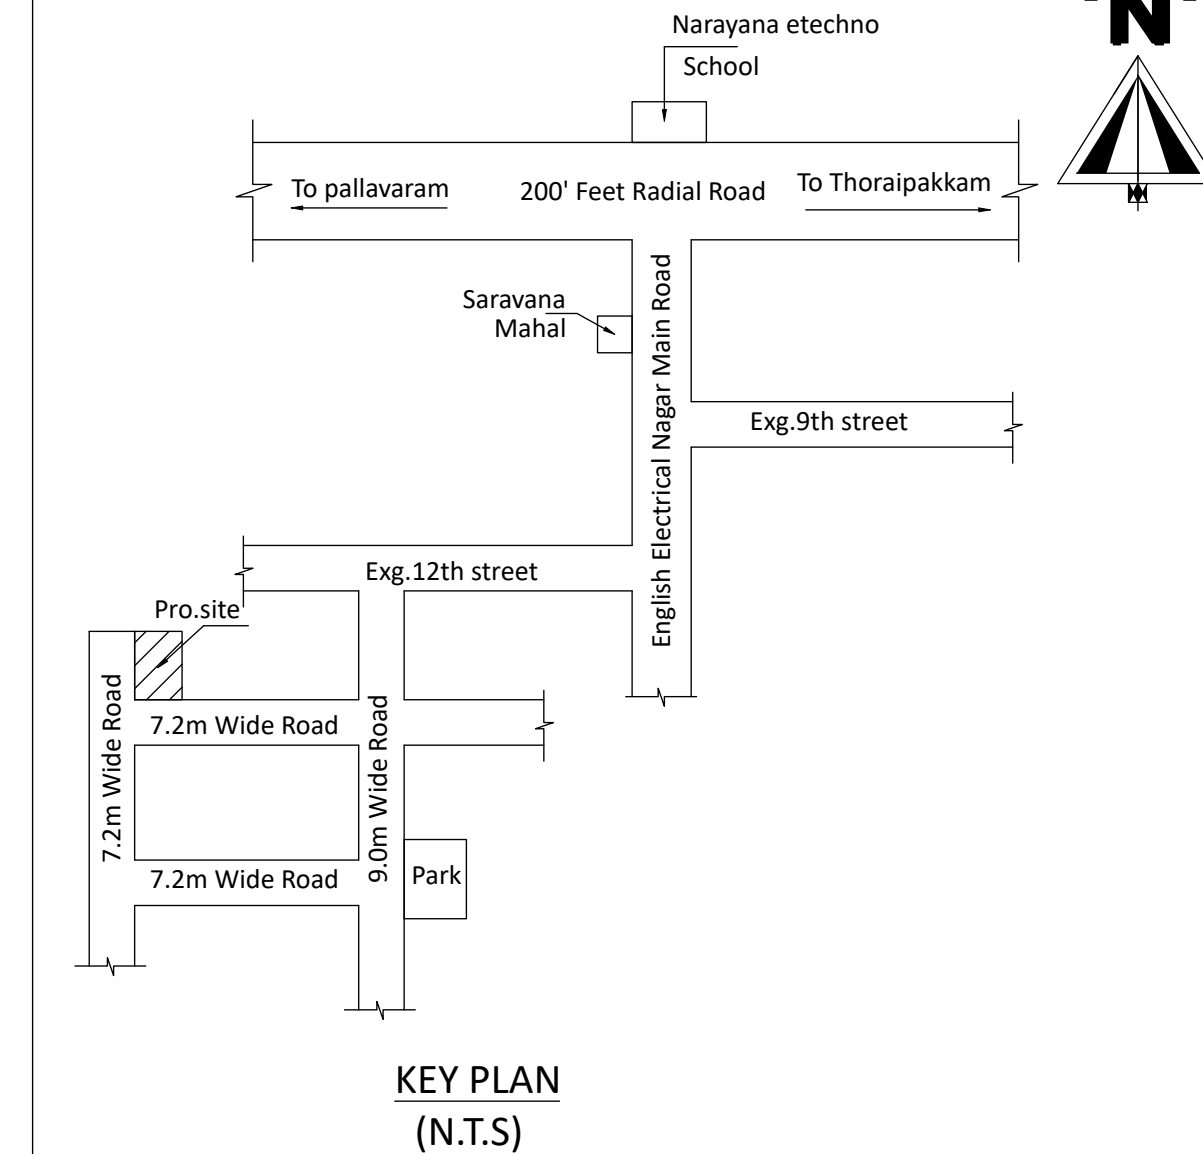

LAYOUT PLAN APPROVED BY CMDA VIDE IN
OL-P.P.D/ L.O NO:0028/2026

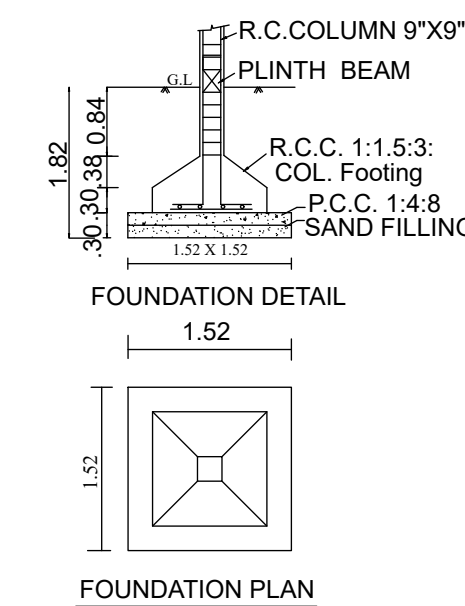

AREA DETAIL:-		
PLOT NO:11	-1321 SQ.FT	
PLOT NO:12	-1732 SQ.FT	
TOTAL	-3053 SQ.FT	

PLAN SHOWING THE PROPOSED CONSTRUCTION OF A RESIDENTIAL BUILDING, AT PLOT NOS:11 & 12, IN T.S. NO:6/3, BLOCK NO:25, WARD NO:G, (S.NO:37), NEMILICHERY VILLAGE, PALLAVARAM TALUK, CHENGALPATT DISTRICT, ZONE -III, TAMBARAM CITY MUNICIPAL CORPORATION LIMIT.

OWNER NAME:M/S.MP DEVELOPERS AND CONSTRUCTIONS PRIVATE LIMITED

SCALE - 1:100

JOINERY DETAILS

TYPE	METRIC		DESCRIPTION
	WIDTH	HEIGHT	
MD	1.00	2.13	T.W. FRAMED MARINE PLY. PANNELED DOOR.
D1	0.91	2.13	T.W. FRAMED MARINE PLY. PANNELED DOOR TO DETAIL.
D2	0.76	2.13	T.W. FRAMED MARINE PLY. PANNELED DOOR TO DETAIL.
W	1.22	1.37	T.W. FRAMED PANNELED OPENABLE WINDOW WITH 3 EQL SHUTTERS
W1	1.22	1.00	T.W. FRAMED PANNELED OPENABLE WINDOW WITH 3 EQL SHUTTERS
W2	1.82	1.37	T.W. FRAMED PANNELED OPENABLE WINDOW WITH 3 EQL SHUTTERS
OP	0.91	2.13	OPENING
V	0.91	0.76	T.W. FRAMED GLAZED SPLIT TYPE VENTILATOR TO DETAIL.
G/G	1.00	2.13	GRILL GATE
J	1.22	1.37	JALUY
C/G	1.00	2.13	COLLAPSIBLE GATE

AREA DETAILS

	SQMT	SQFT
PLOT AREA	283.63	3053.00
(As per Document)		
PRO. F.FLOOR	188.64	2031.00
PRO. S.FLOOR	188.64	2031.00
PRO. T.FLOOR	188.64	2031.00
TOTAL	565.92	6093.00

F.S.I - 1.99

NON-F.S.I AREA

PRO. STILT FLOOR	188.64	2031.00
PRO. HEADROOM	16.11	173.00
PRO. LIFT ROOM	3.00	32.00
TOTAL	207.75	2236.00

COLOUR INDEX











PROPOSED	—	—
ROAD	—	—
BOUNDARY	—	—

NOTE:-

NO. OF FLOOR :- STILT + 3

NO. OF DWELLING :- 6 KIT

OWNER:-

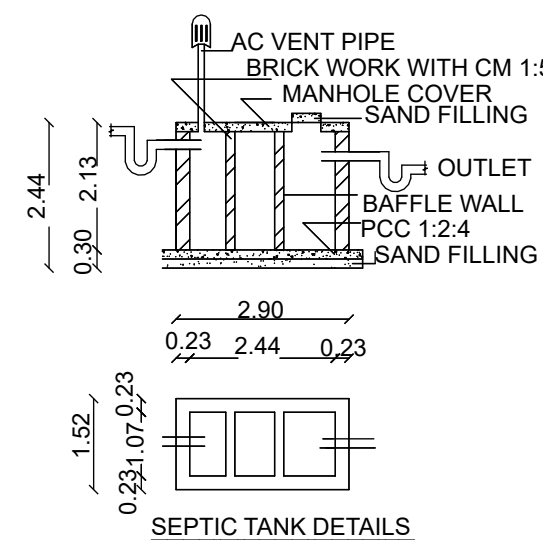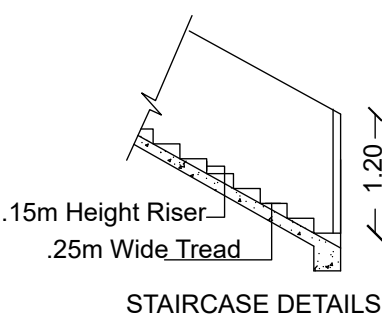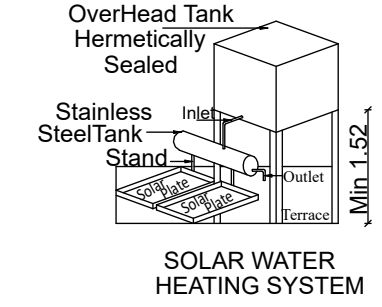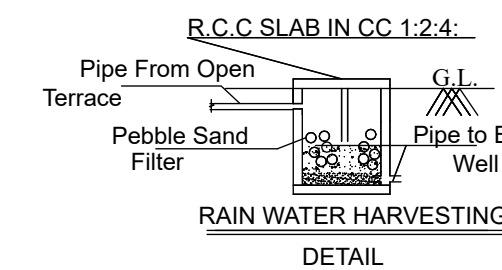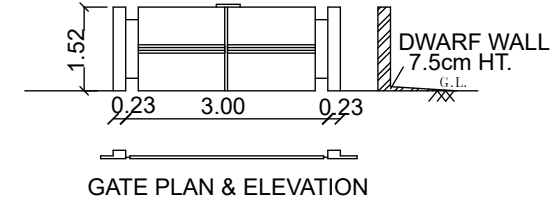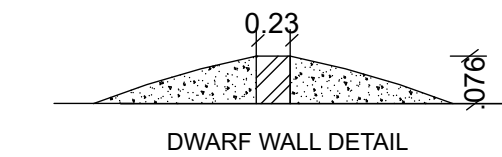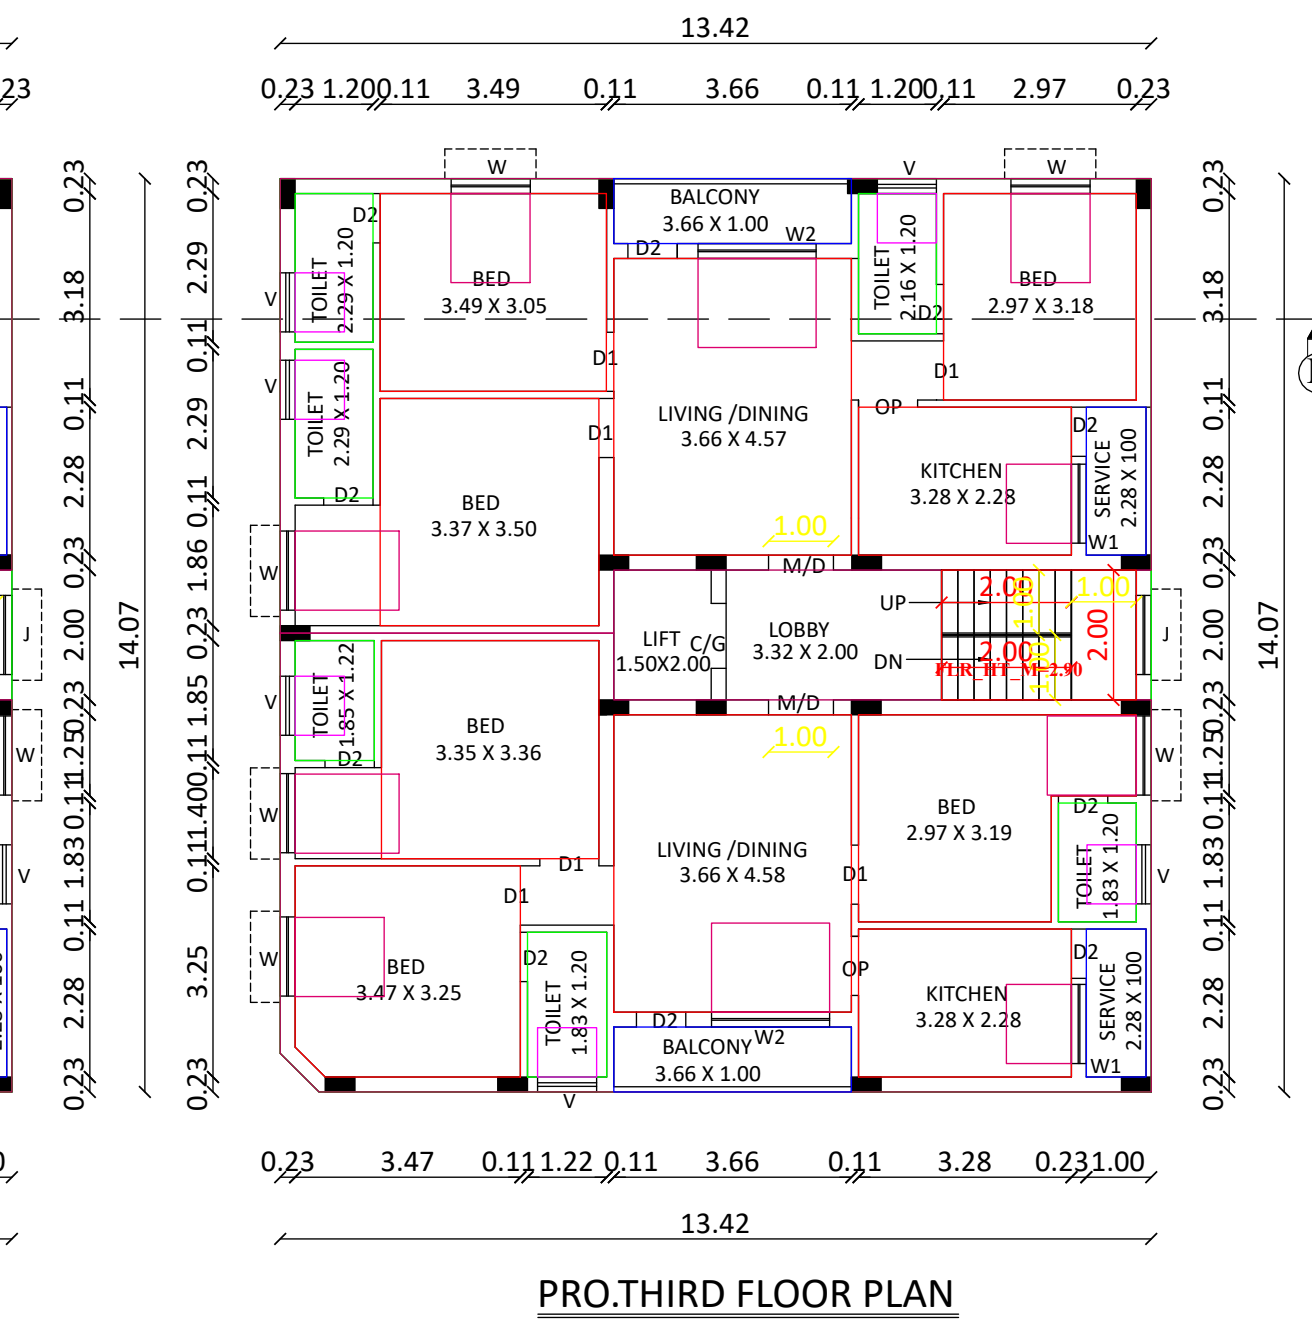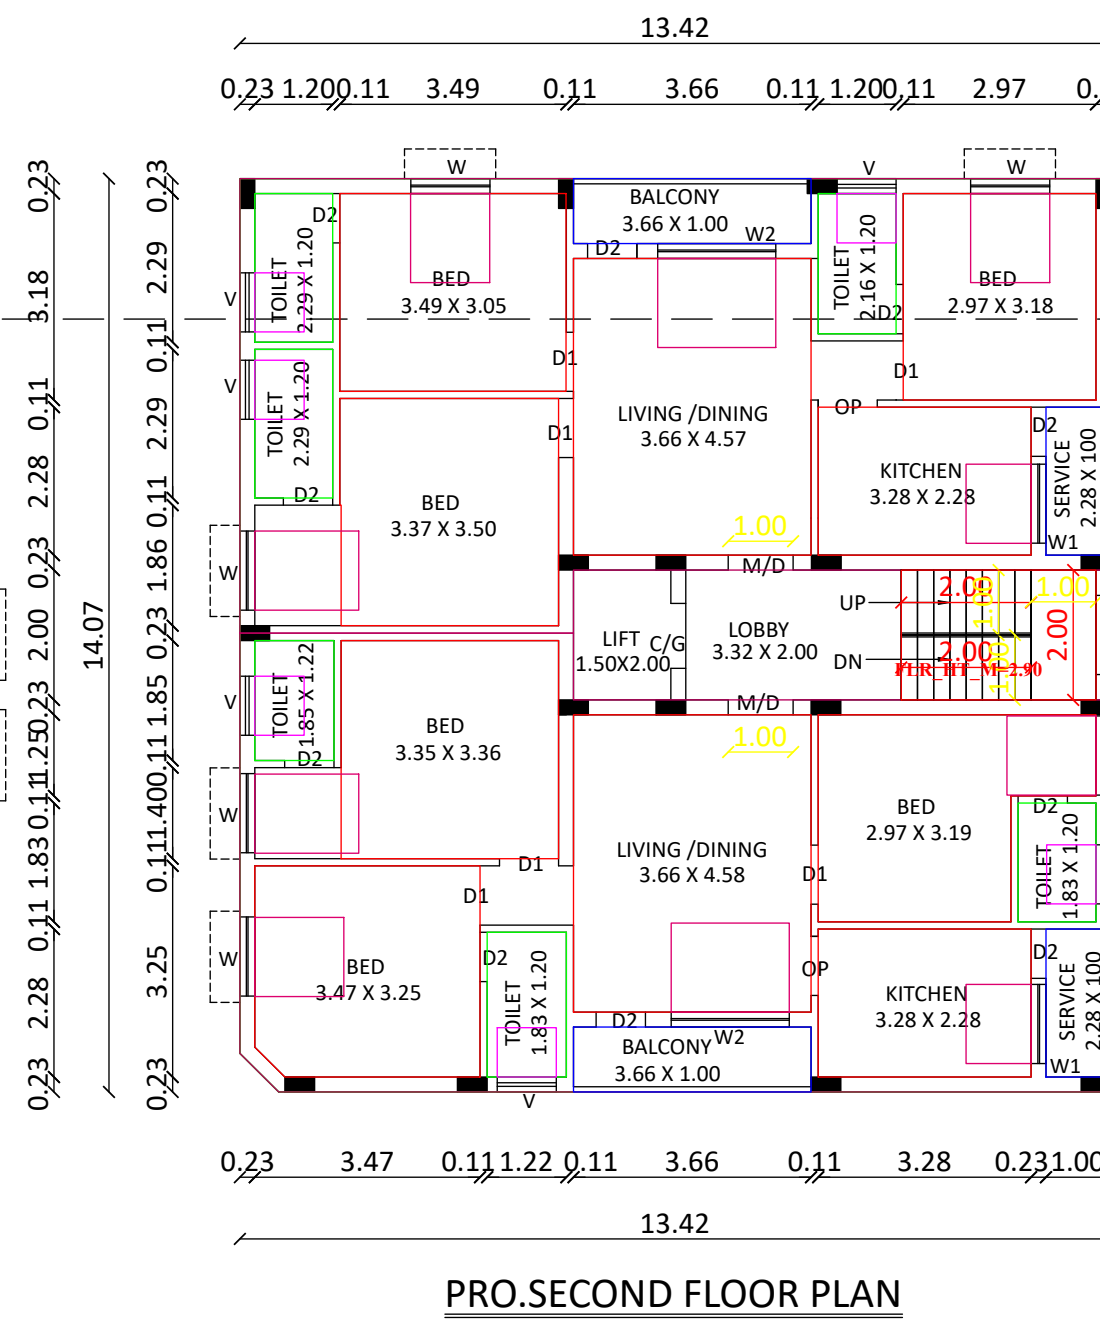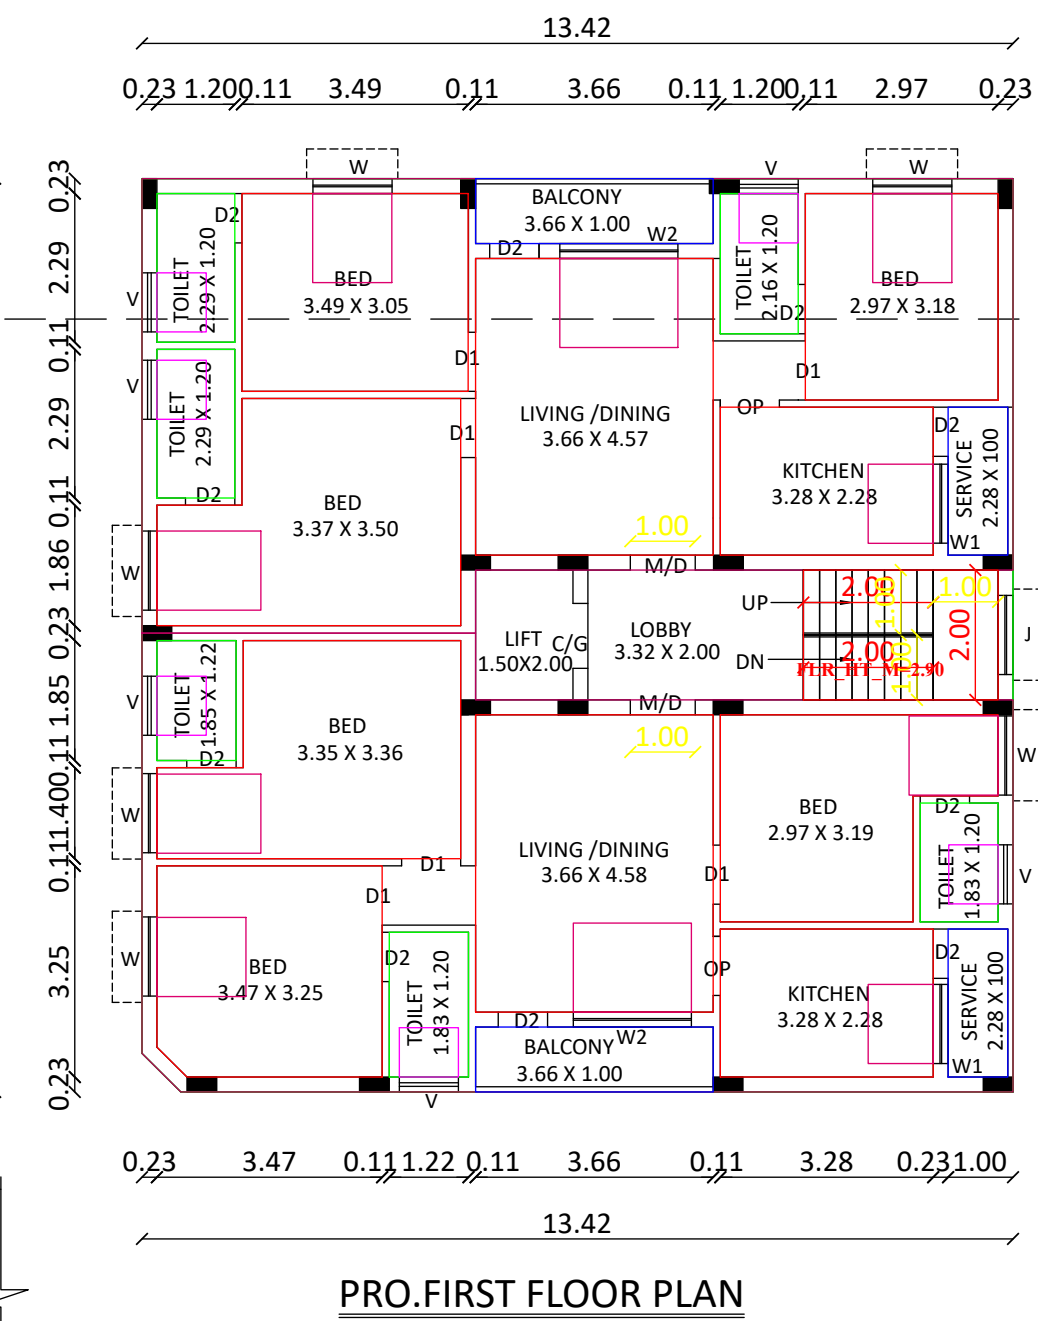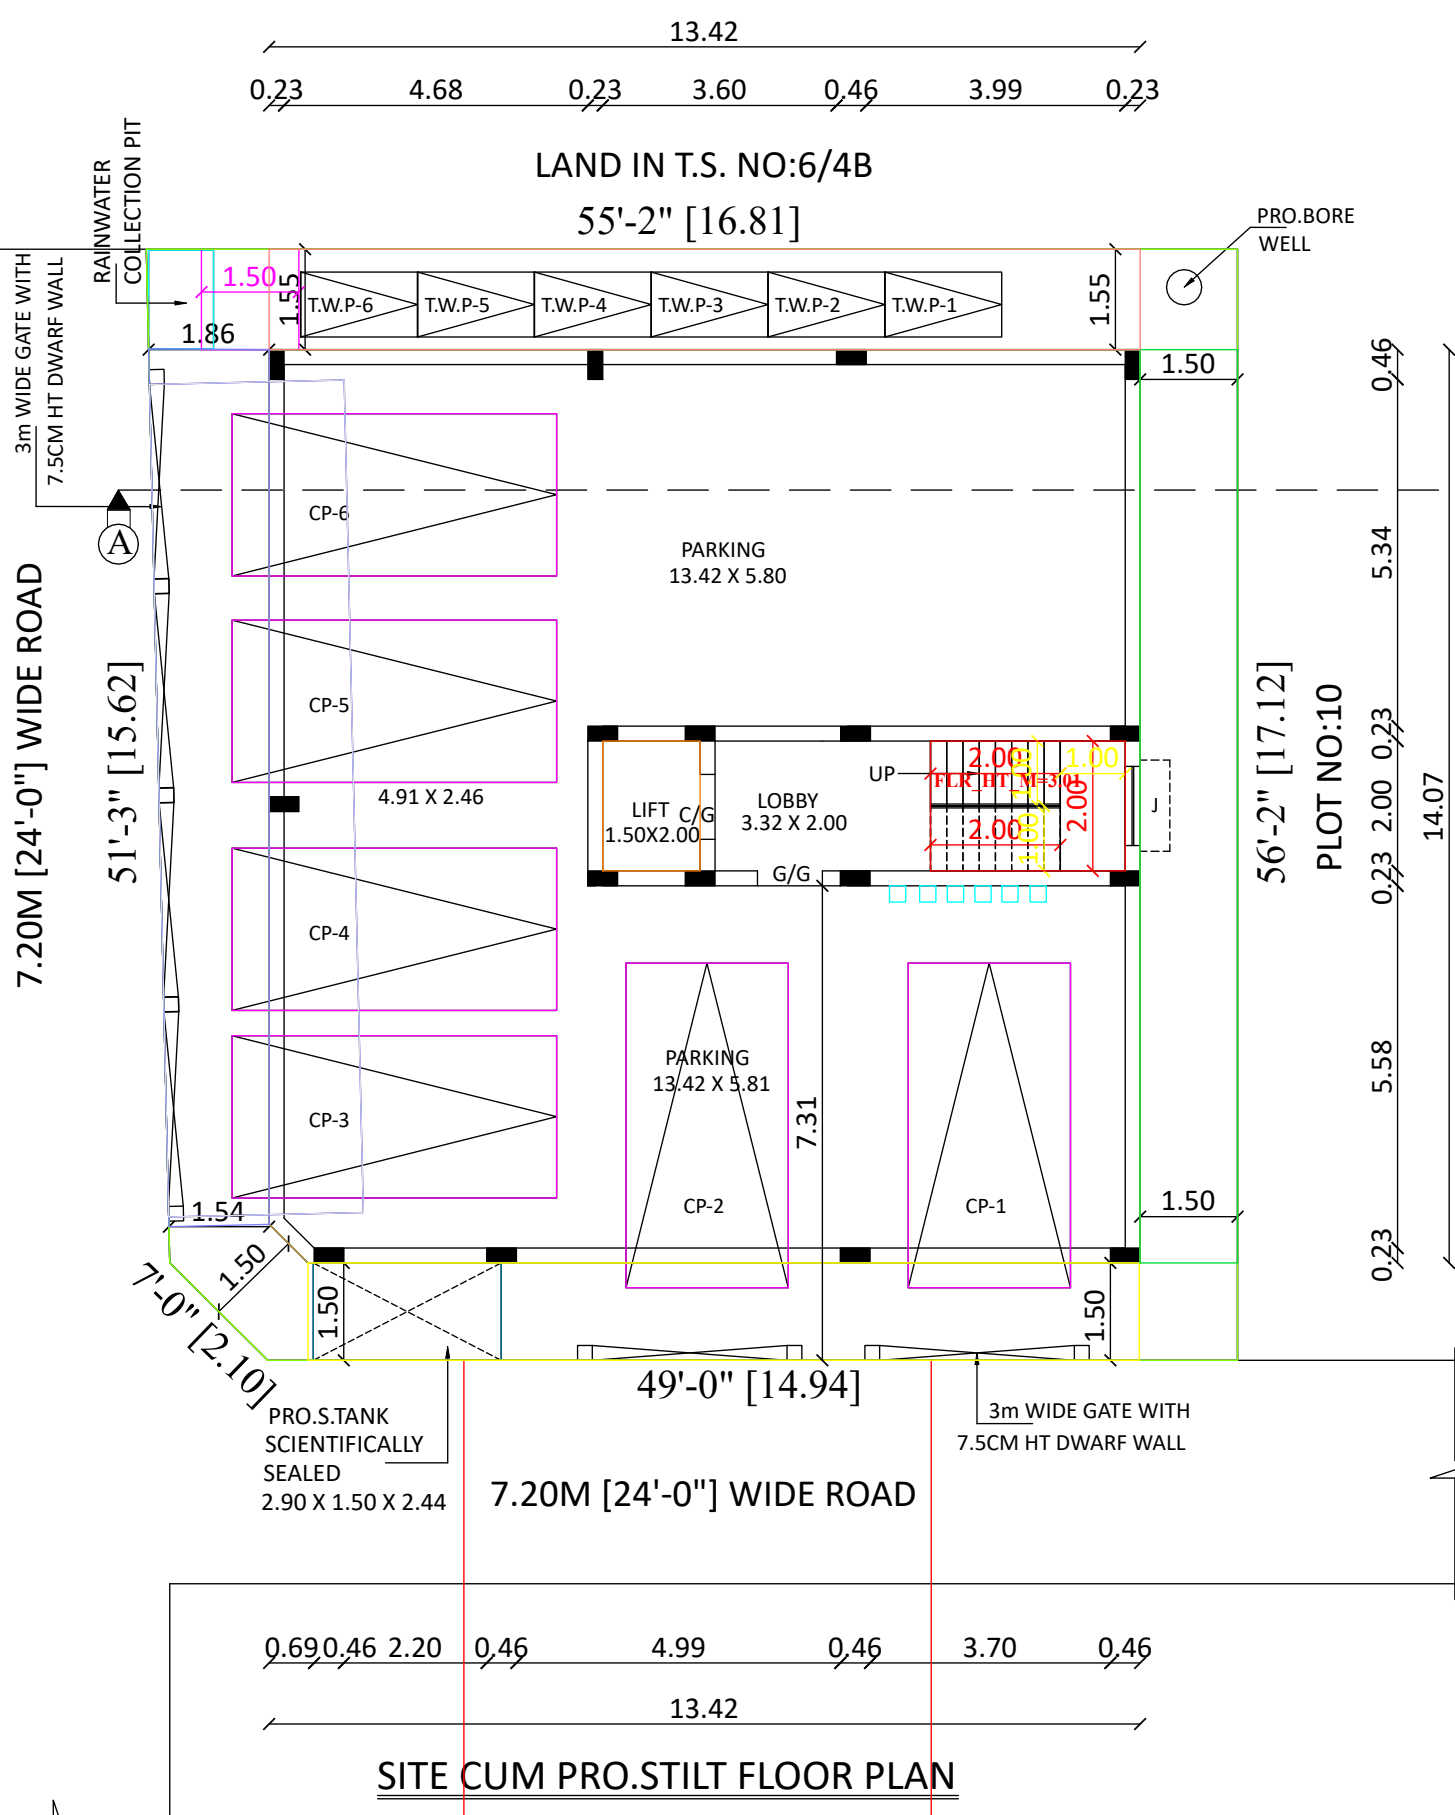

REGISTERED ENGINEER:-